



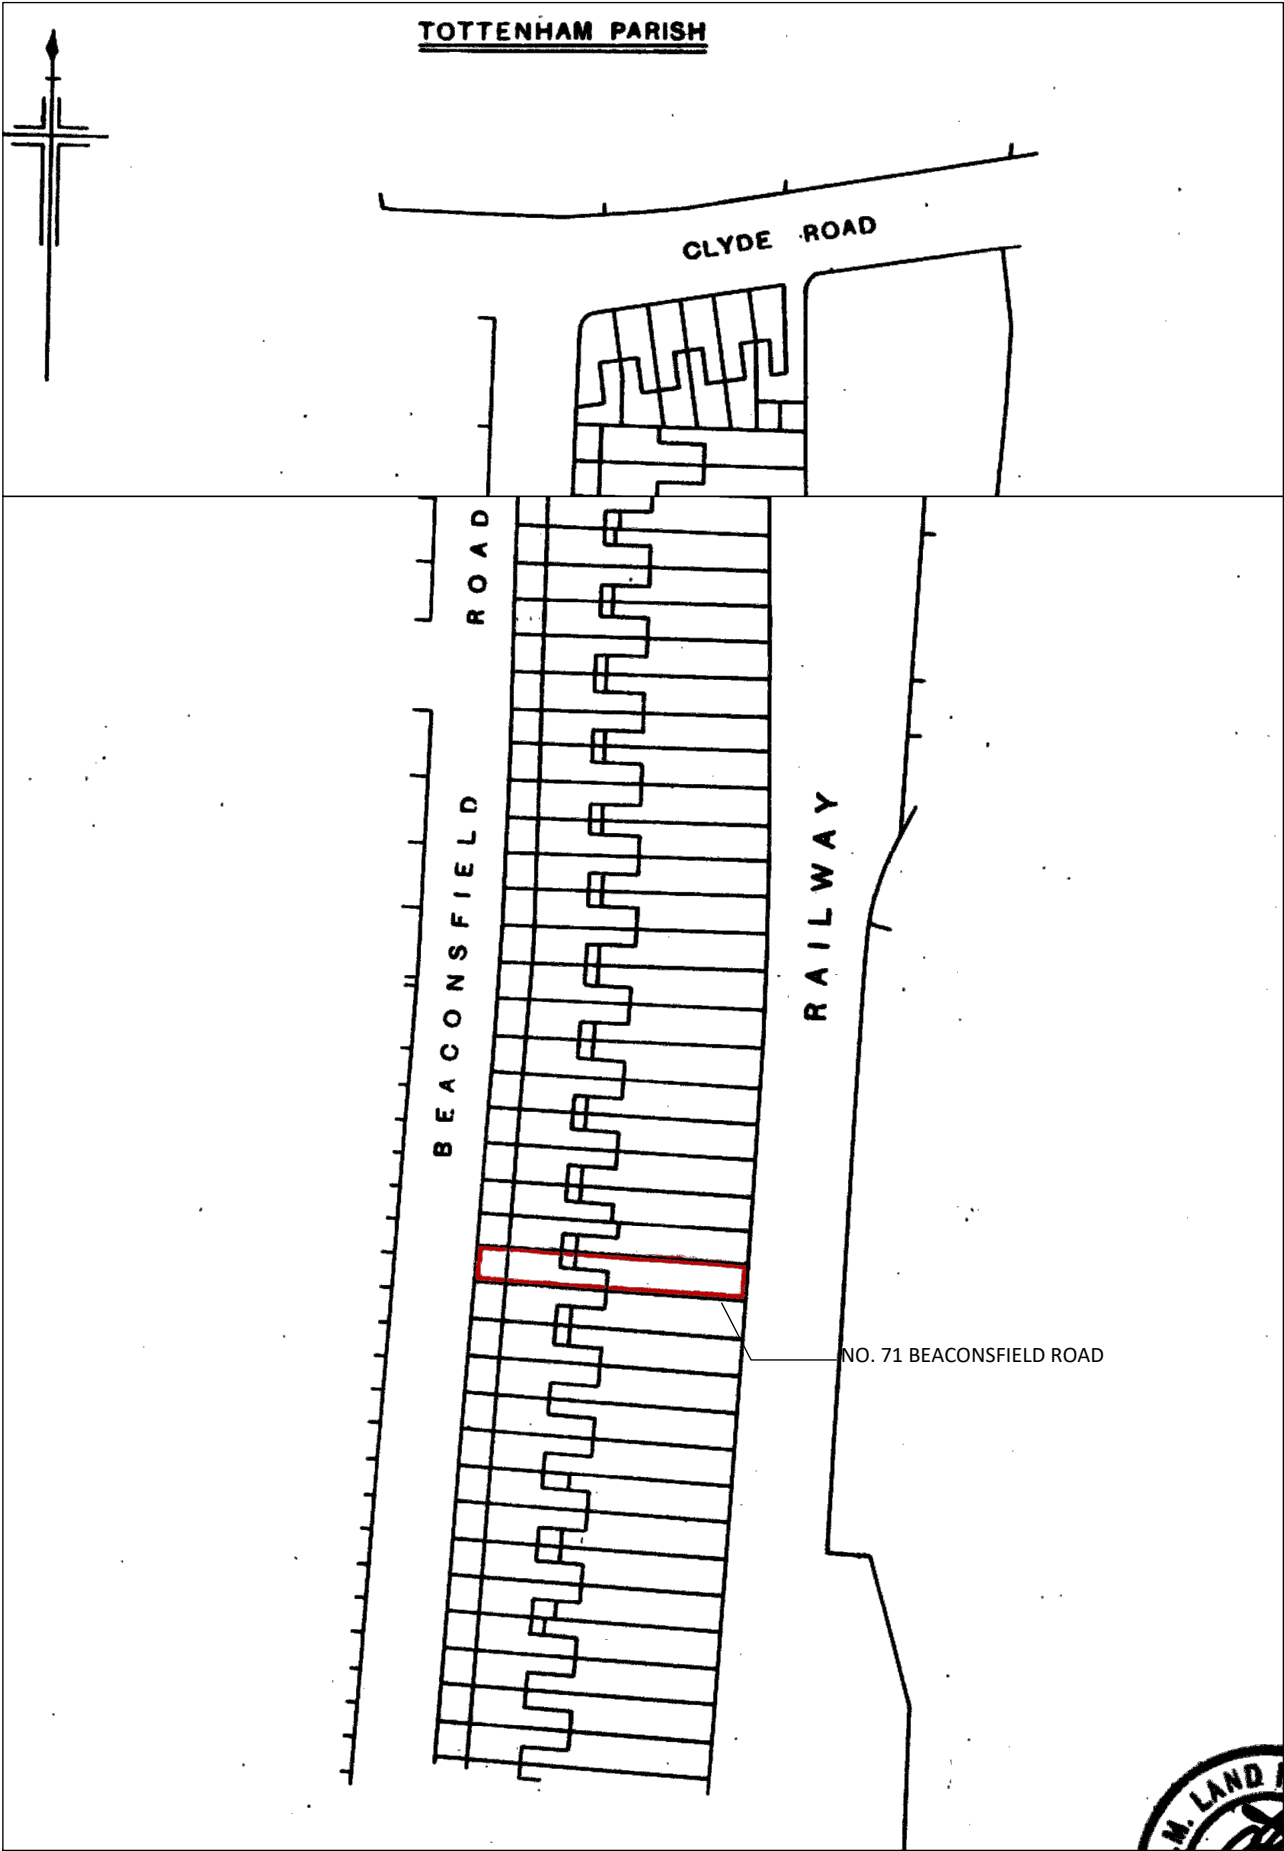

SITE LOCATION PLAN
SCALE 1:1250 @ A3

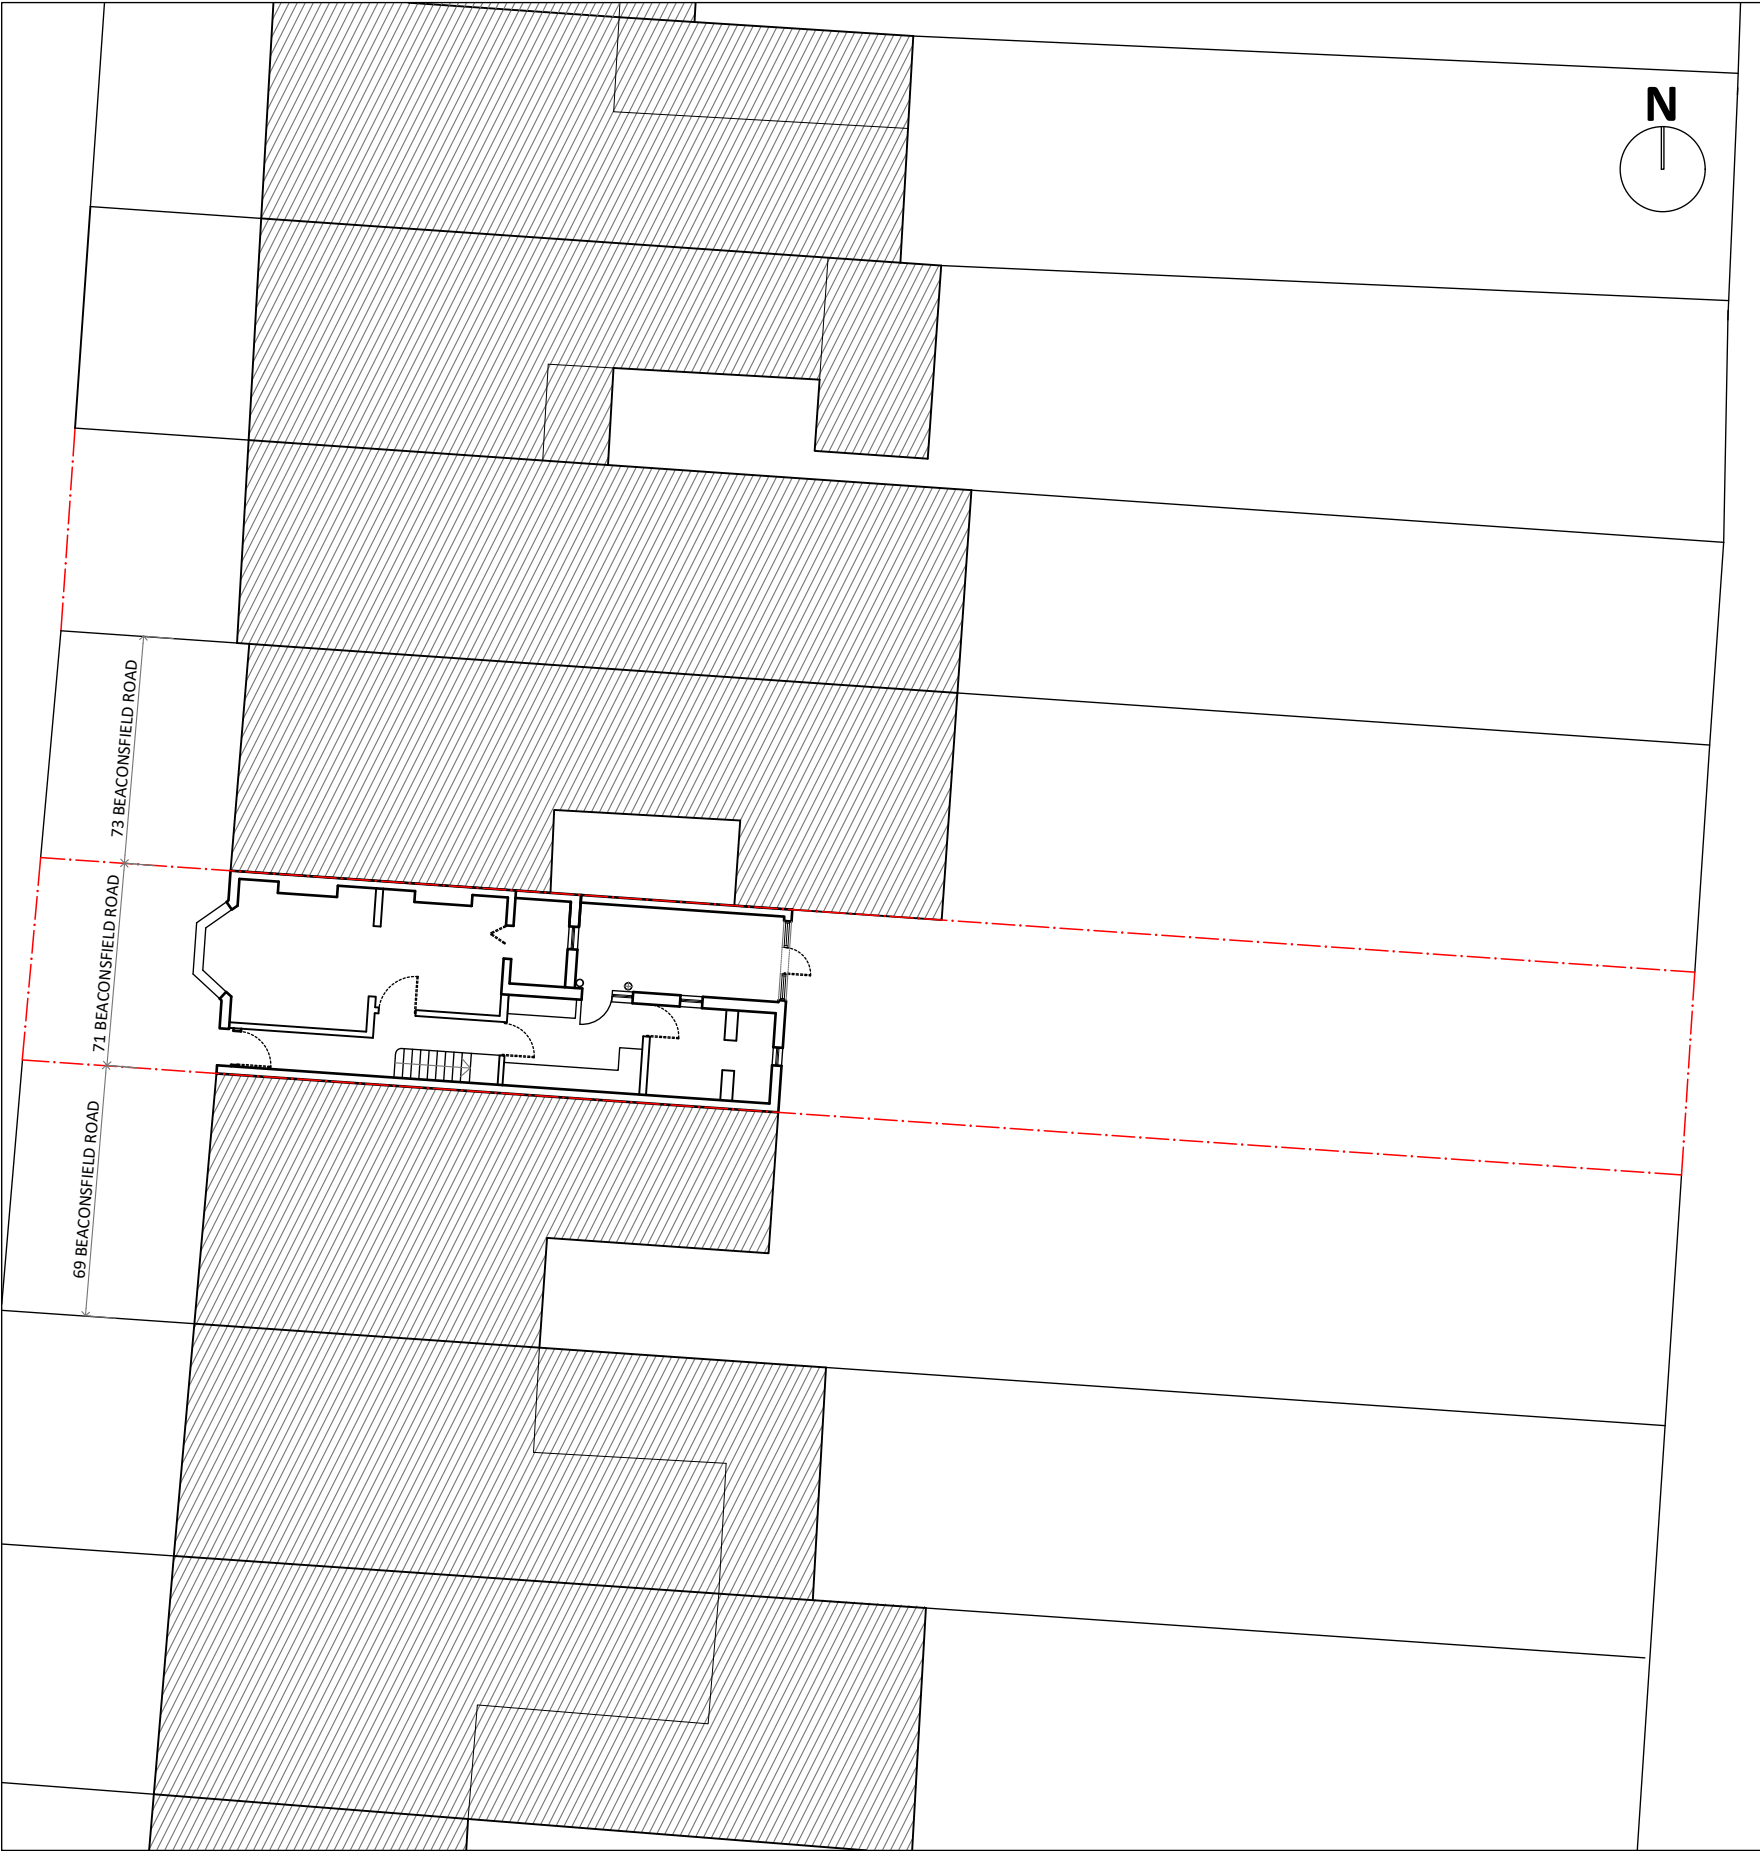

SITE PLAN
SCALE 1:200 @ A3

Notes: This drawing is the copyright of the Architect and may not be reproduced without permission. This scheme is subject to all necessary consents. Dimensions, areas and levels where given are approximate and subject to site survey. All dimensions are to be checked on site. Any discrepancies are to be reported to the Architect before the work commences. Figured dimensions only are to be taken from this drawing. This drawing is to be read in conjunction with all relevant consultants' and/or specialists' drawings/documents and any discrepancies or variations are to be notified to the Architect before the affected work commences.	Revision	
	Rev. Date	Description

--

Client: Cosgrove

Sabrina Teacher Architect BA (Hons) DipArch ARB 32 Clisbury Ring South N12 7BE (+44)7961 145772 sabrina@tea-arc.com www.tea-arc.com
--

Project: 71 Beaconsfield Road N15 4SH Drawing: PLANNING: Site Plans Scale(s): varies @ A3 Project No: 23171	Date: June 2023 Drawing No: BR_P_001	Drawn: ST Checked: ST Revision:
--	---	---