

NOTES:

1 - COPYRIGHT OF THIS DRAWING IS THE PROPERTY OF THE ARCHITECTS AND MAY NOT BE REPRODUCED WITHOUT THEIR PERMISSION.

2 - WRITTEN DIMENSIONS TO BE USED IN PREFERENCE TO SCALED DIMENSIONS AT ALL TIMES.



3 - ALL DIMENSIONS AND LEVELS TO BE VERIFIED BY THE CONTRACTOR ON SITE AND ANY DISCREPANCIES REPORTED TO THE ARCHITECTS.

4 - DRAWINGS ARE BASED ON THE ASSUMPTION THAT ADEQUATE LOAD BEARING CAPACITY STRUTUM WILL BE ENCOUNTERED AT THE DEPTHS INDICATED. IF THIS IS FOUND NOT TO BE THE CASE, THE DEPTHS MUST BE INCREASED TO THE SATISFACTION OF THE LOCAL AUTHORITY BUILDING INSPECTOR AND BUILDING REGULATION REQUIREMENTS.

5 - ALL STRUCTURAL TIMBER IS TO BE TANALISED OR SIMILARLY TREATED.

6 - D.P.C TO BE PLACED AT ALL CAVITY CLOSURES AND TO BE APPROVED BY THIS OFFICE PRIOR TO INSTALLATION.

7 - ALL DIMENSIONS INDICATED ON THIS DRAWING ARE STRUCTURAL DIMENSIONS AND DO NOT ALLOW FOR THICKNESS OF FINISHES.

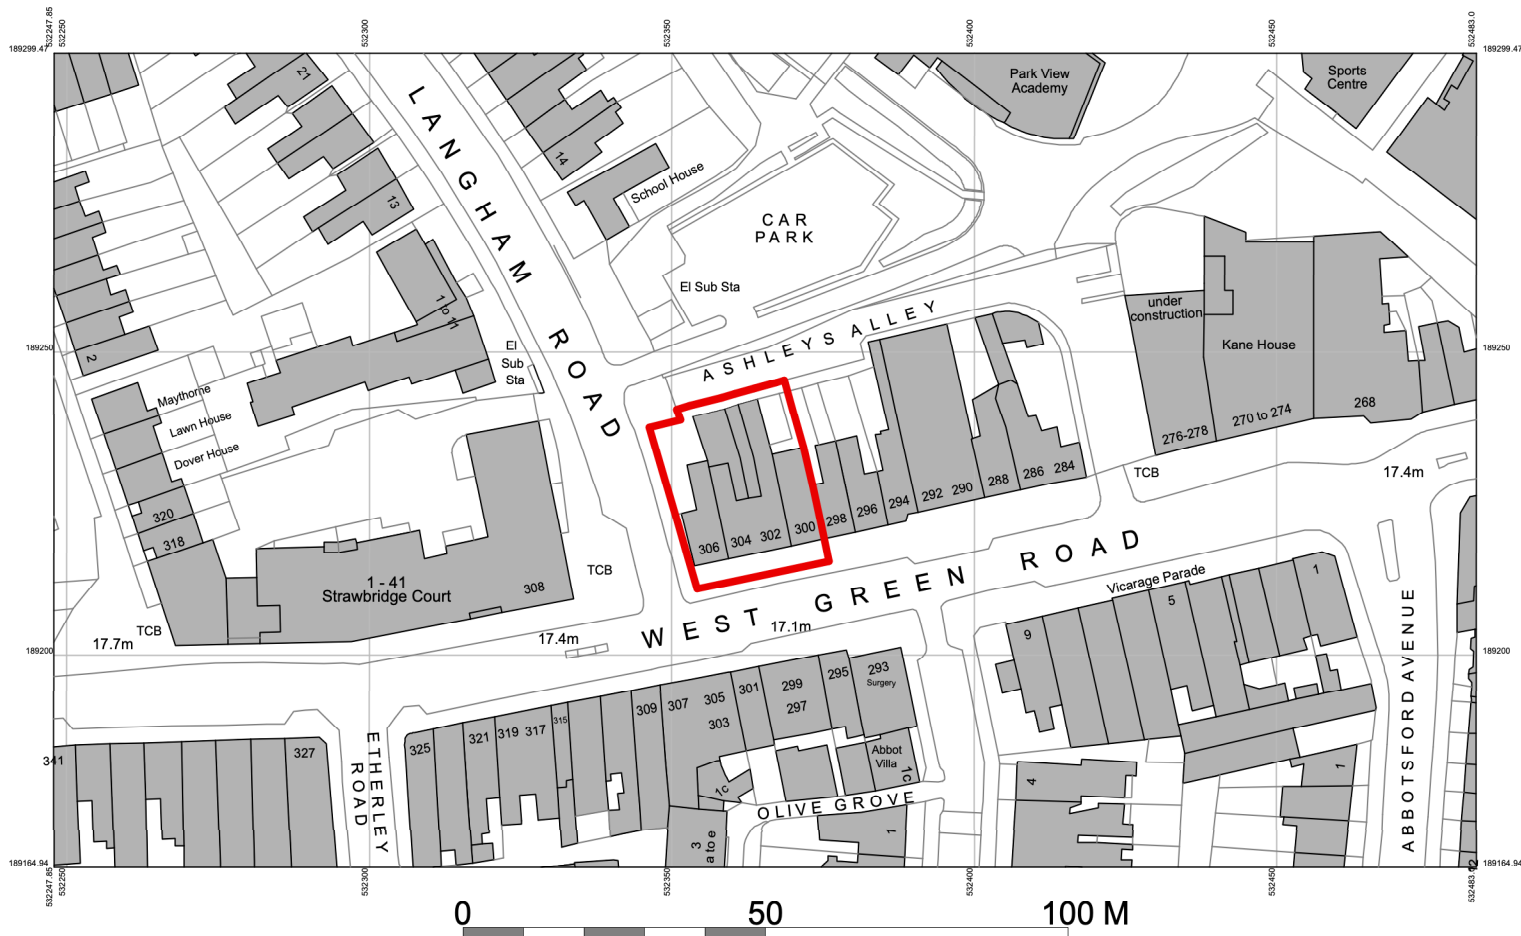 

Location Plan

1:1250 A1 printed
1:2500 A3 printed



Existing Site Plan

1:500 A1 printed
1:1000 A3 printed

B	Printing scale and page format updated, site boundaries updated	19.12.19
A	Planning application	04.12.19
REV	DESCRIPTION	DATE

bellis | architects

London T: 020 7831 2333 www.bellisarchitects.com

CONTRACT

300-306 West Green Road
West Green
London
N15 3QR

DRAWING TITLE			
Location & Site Plans			
DRAWN BY	DATE	CHECKED	
RA	16/04/18	DB	
SCALE	SHEET SIZE		
As Indicated	A1 / A3		
DRAWING No	REV		
0513-000.01	B		