




- Materials
- 1 - painted masonry walls
 - 2 - painted timber windows and doors
 - 3 - tiled roof
 - 4 - timber cladding
 - 5 - felt roof
 - 6 - brick
 - 7 - UPVC windows
 - 8 - yellow render
 - 9 - new glazed double doors with an aluminium frame and coloured finish (colour tbc)
 - 10 - new glazed single door with an aluminium frame and coloured finish (colour tbc)
 - 11 - repaint existing facade (colours tbc)
 - 12 - new illuminated signage for restaurant (details tbc)
 - 13 - new rooflight
 - 14 - PV solar panels
 - 15 - air to air heat pumps

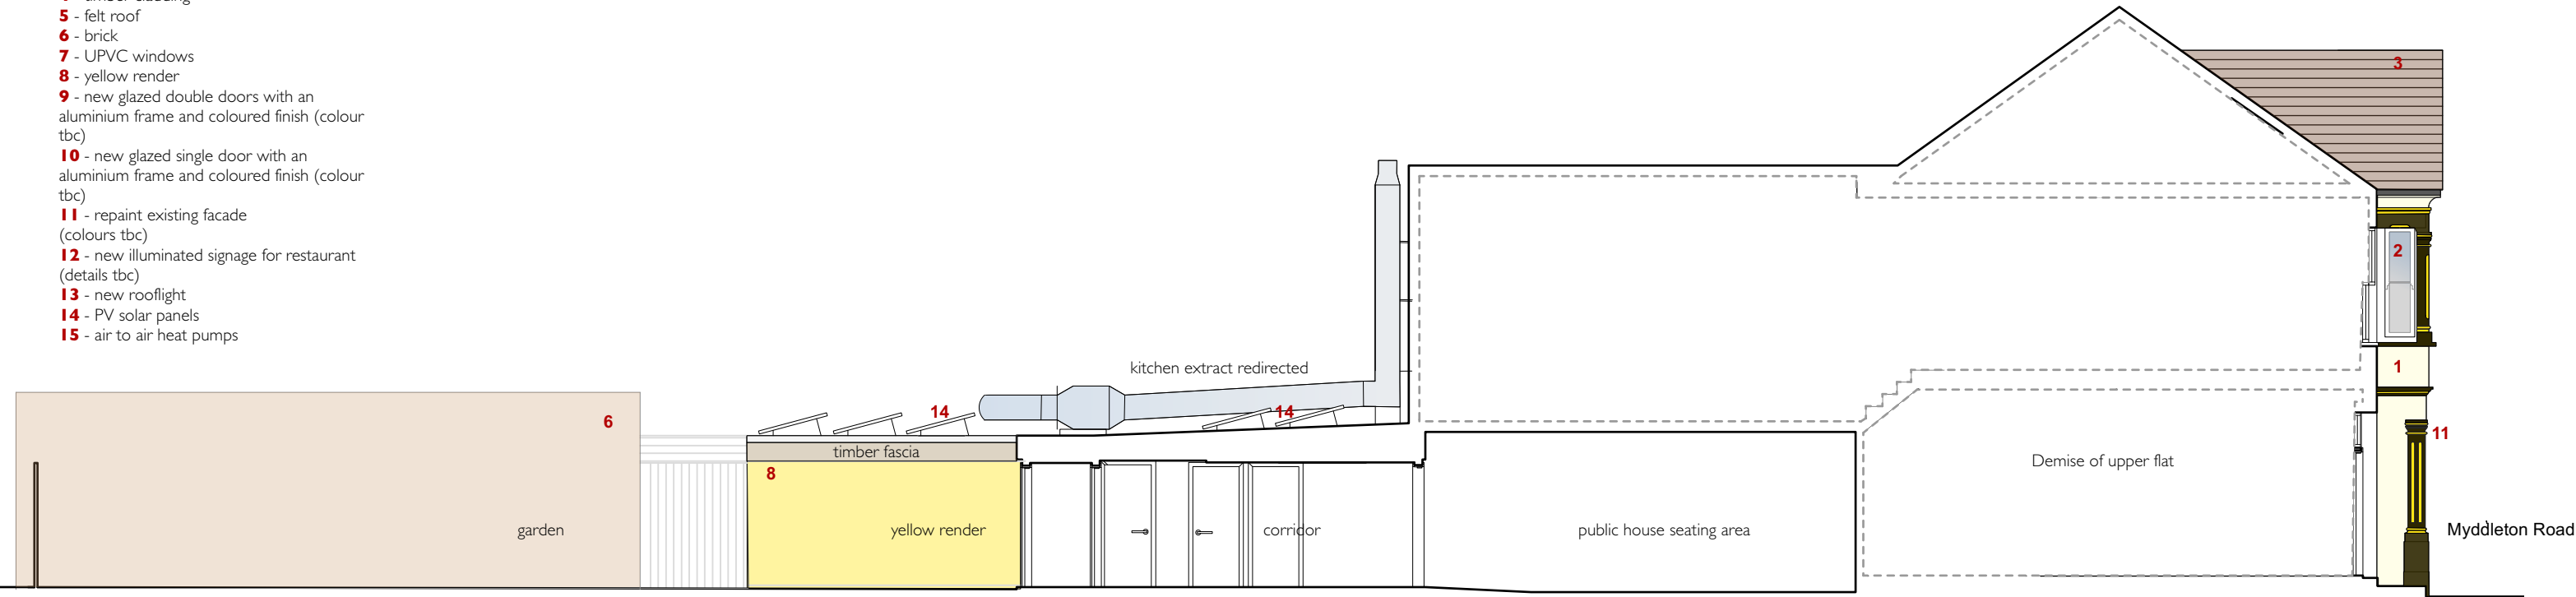


Proposed east elevation & section BB

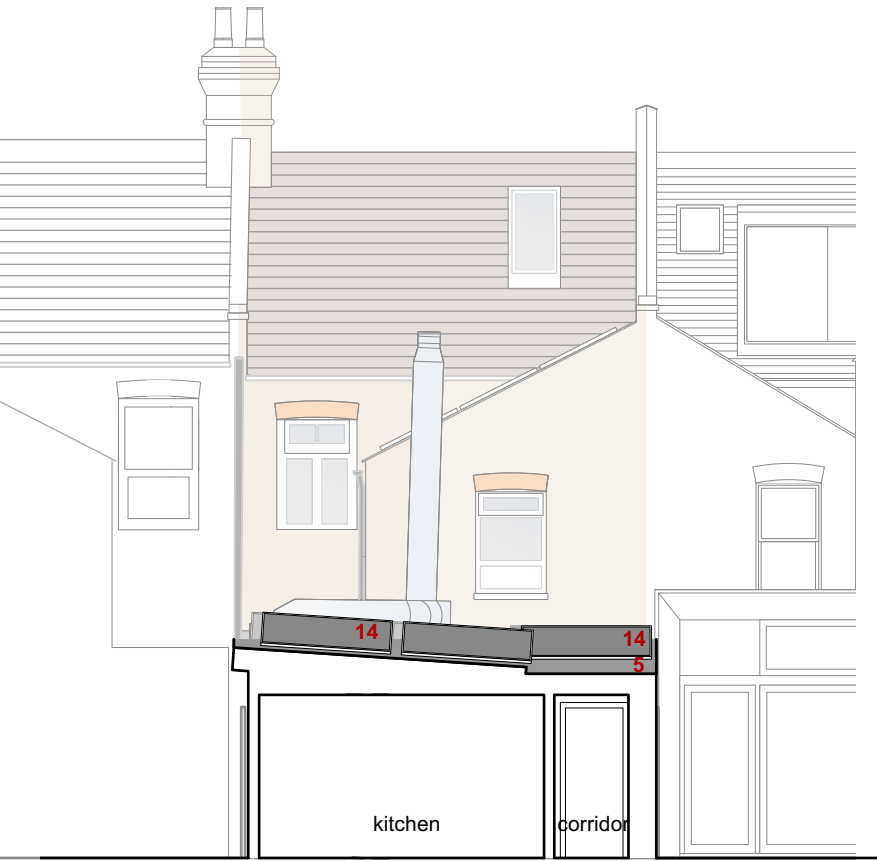

Proposed section CC

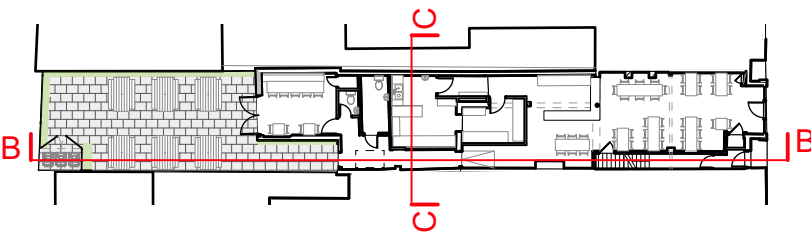

Location Plan
Scale: 1:400

 

Rev		Date
P1	Planning Issue	28.04.2023
P2	Client Review	22.06.2023
P2	Planning Issue - air to air heat pump units and PVs added.	24.06.2023


James Pooley
architecture

james@jamespooleyarchitecture.com 55 Goring Road N11 2BT
www.jamespooleyarchitecture.com 07881 585857

STP Save the Step
101 Myddleton Road, London, N22 8NE

Proposed Elevations & Sections: Sheet 2
scale: 1:100 @ A3 Date: APRIL 2023 Drawn by: JP

STP-024 **P3**

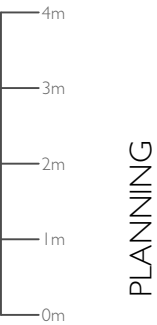

PLANNING