


MYDDLETON ROAD

Site boundary

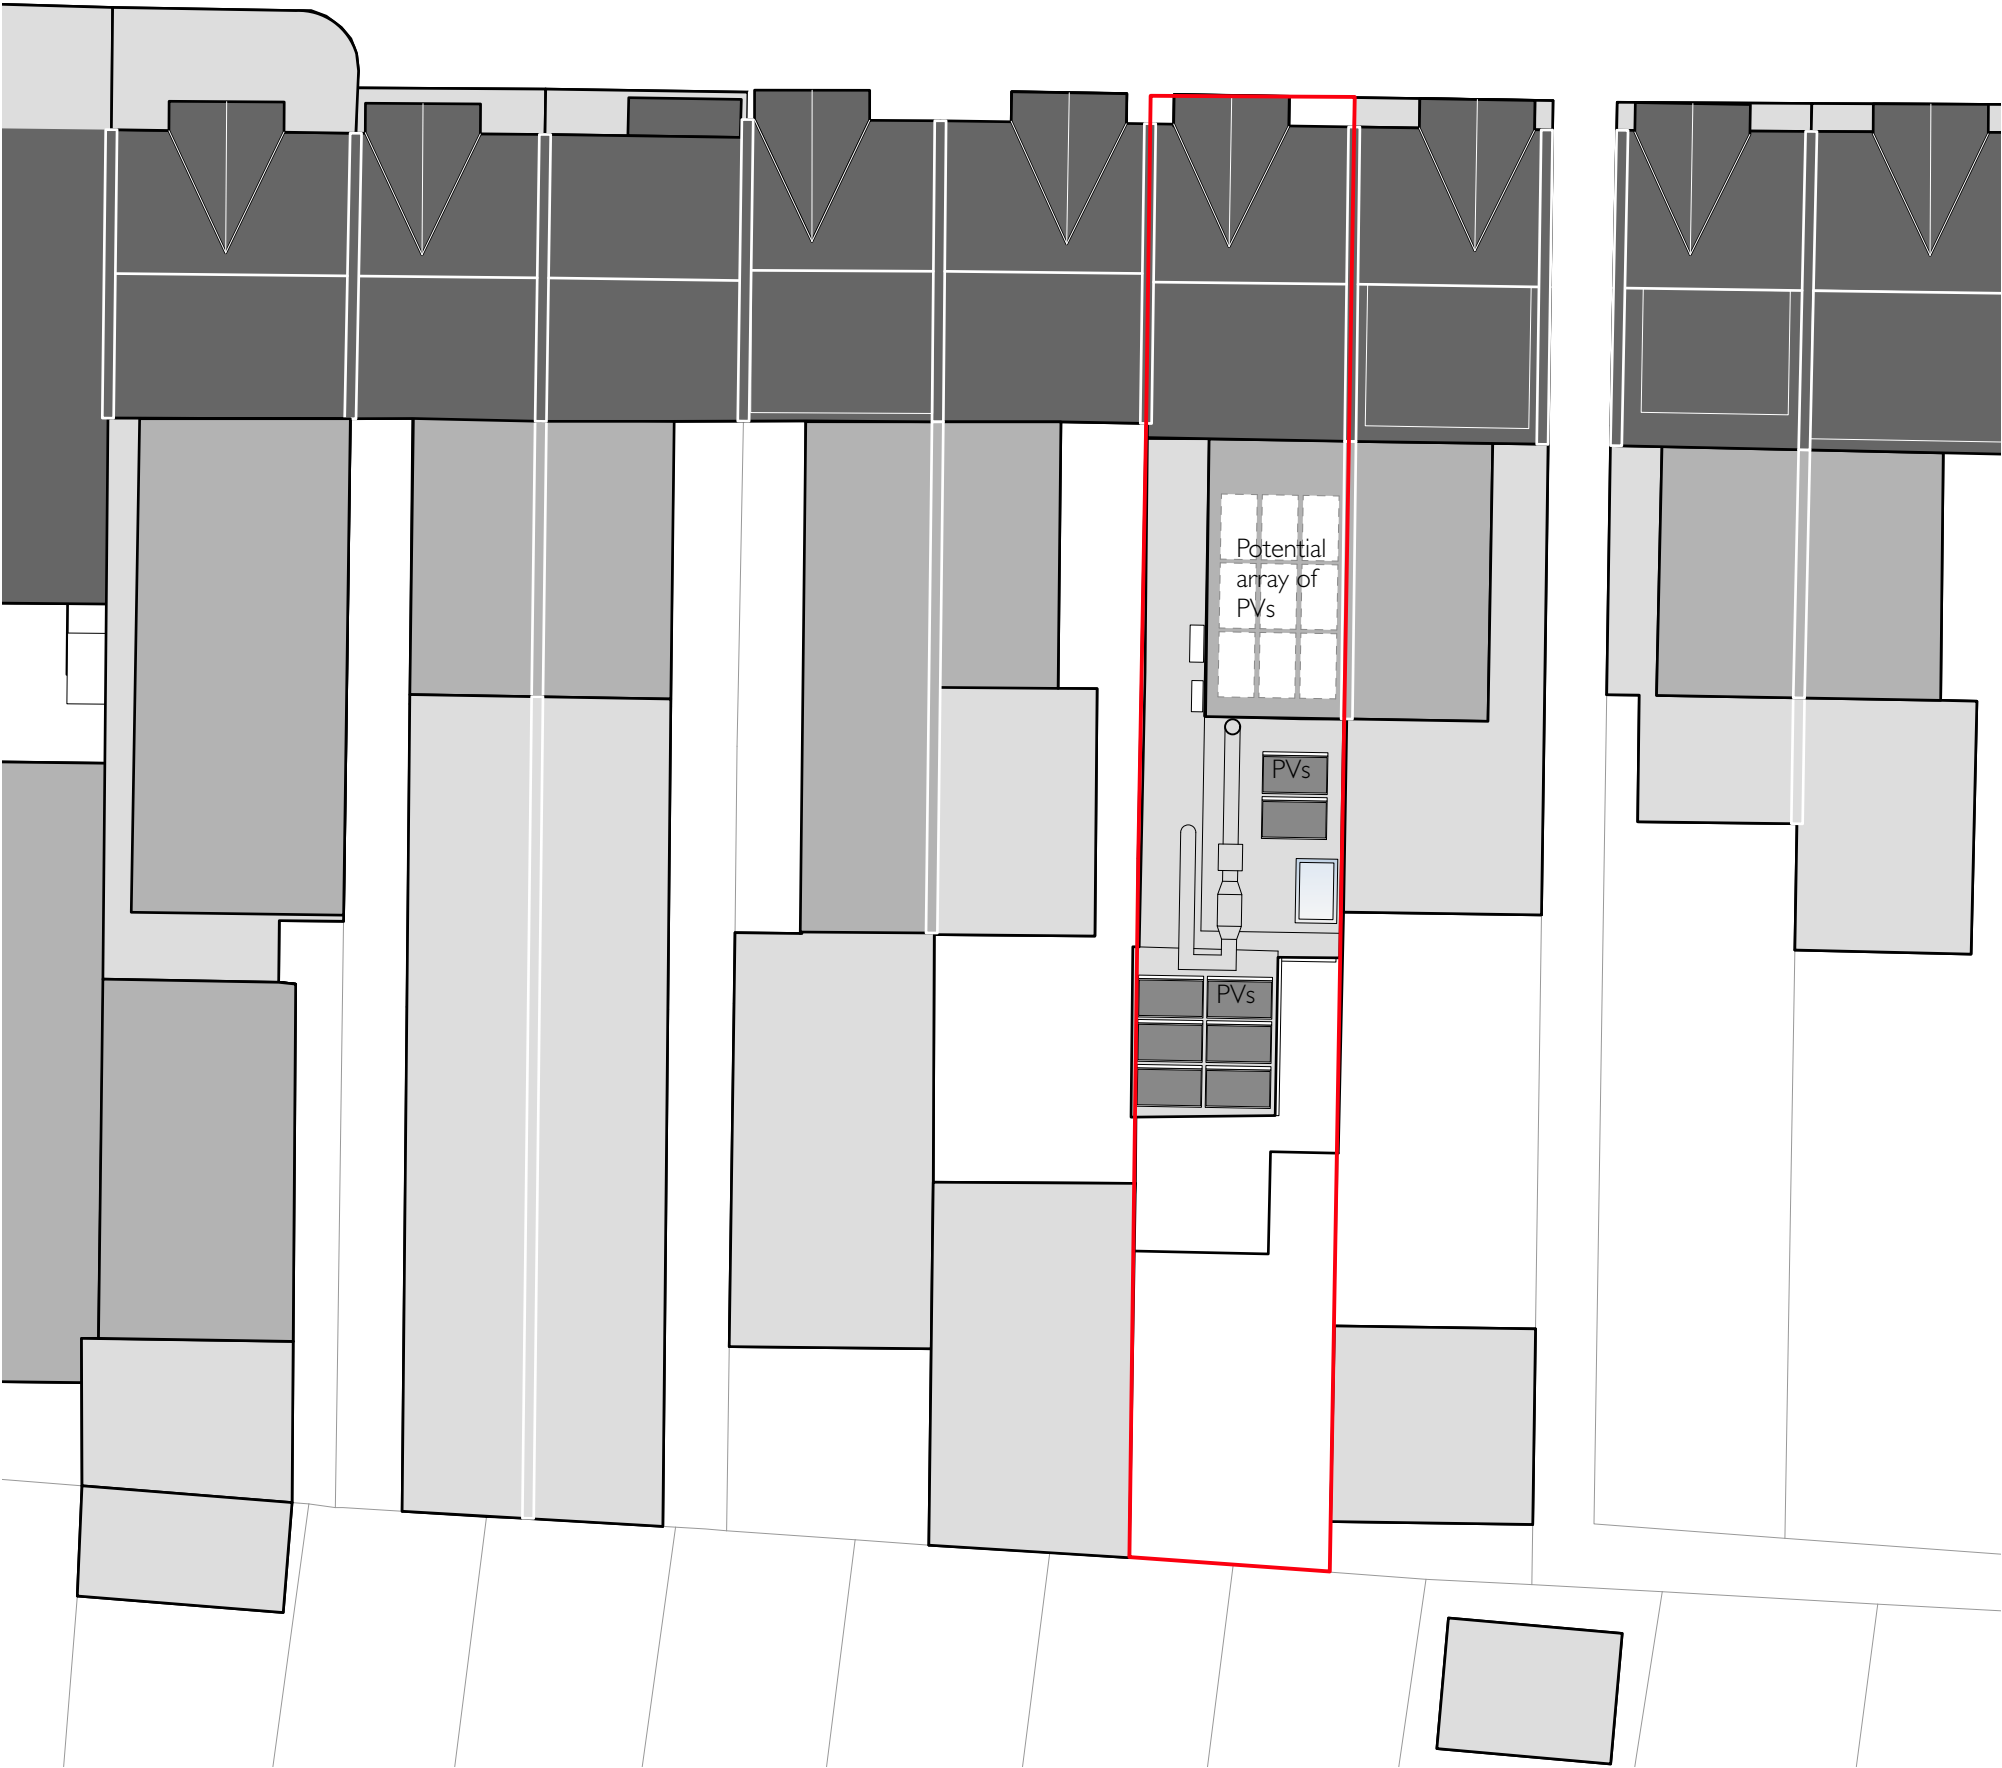

Rev		Date
P1	Planning Issue	28.04.2023
P2	Client Review	22.06.2023
P2	Planning Issue - air to air heat pump units and PVs added.	24.06.2023

James Pooley
architecture

james@jamespooleyarchitecture.com 55 Goring Road N11 2BT
www.jamespooleyarchitecture.com 07881 585857

STP Save the Step
101 Myddleton Road, London, N22 8NE

Proposed Site Plan
scale: 1:200 @ A3 Date: APRIL 2023 Drawn by: JP

STP-021 **P3**