




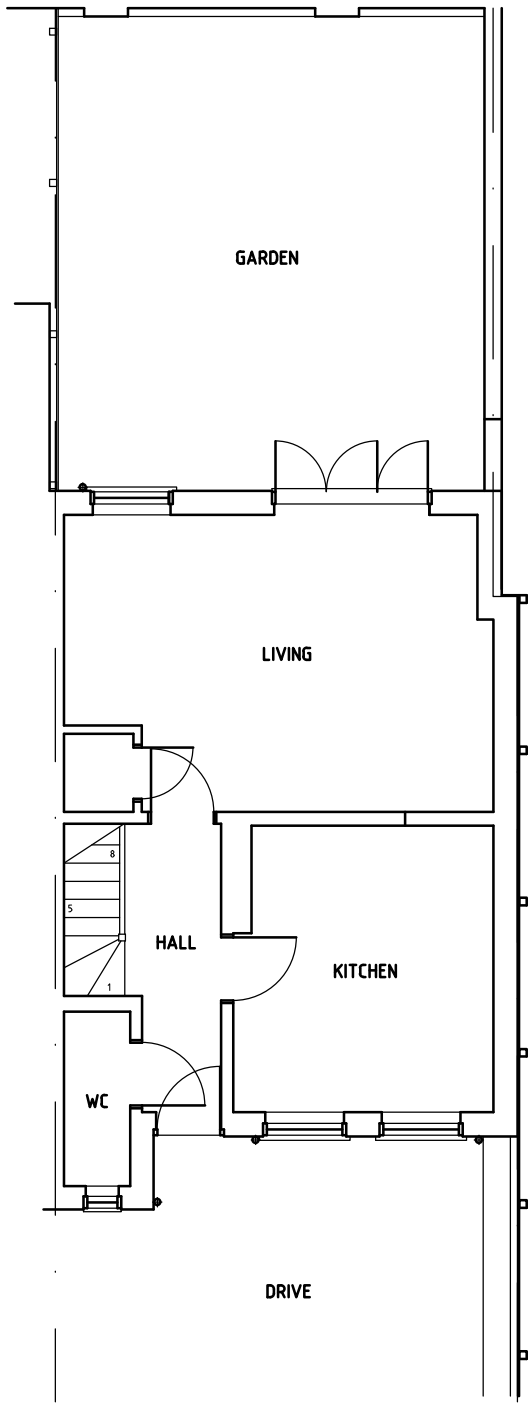

GROUND FLOOR PLAN

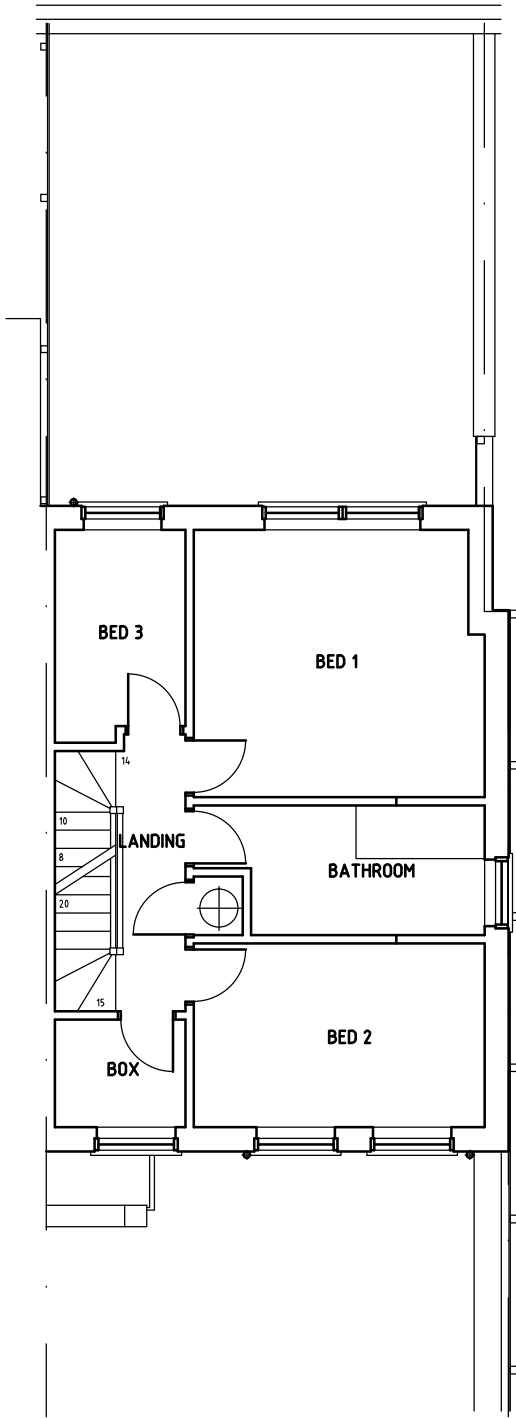

FIRST FLOOR PLAN

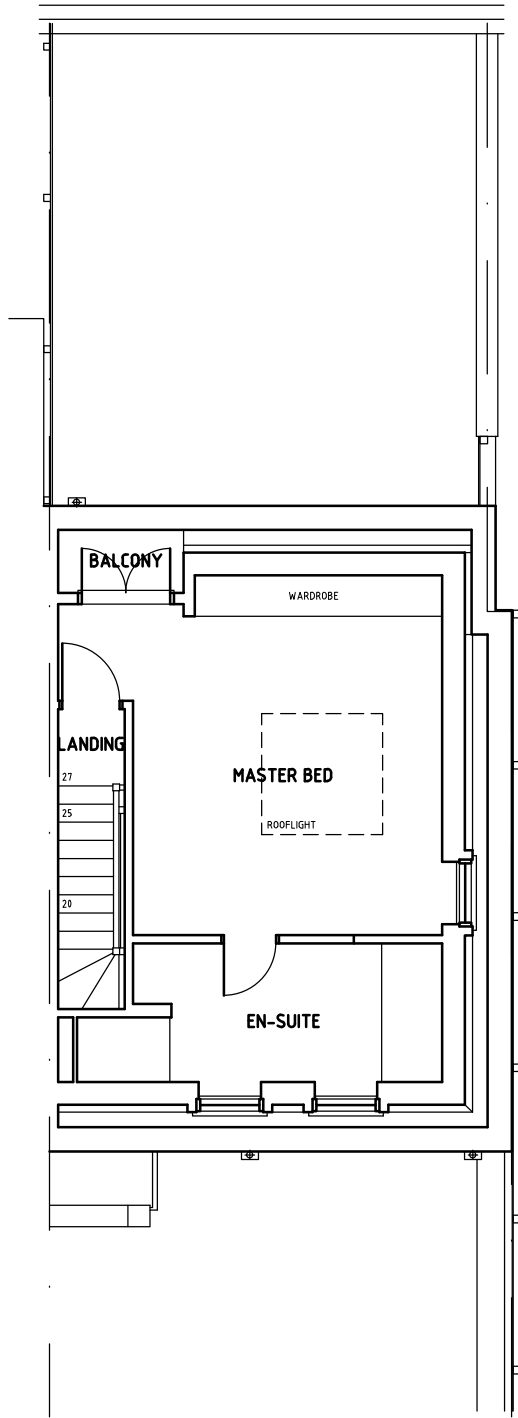

SECOND FLOOR PLAN



AMENDMENTS
A
B
C
D
E
F
G
H
J
K
L
M
N
P
Q
TGN ARCHITECTS LTD 
21 COLDFALL AVENUE HUSSEY HILL LONDON W10 6HS T - 020 3974 1083 E - Nick.Timmins@TGNArch.co.uk
CONTRACT: 10 FIREMAN'S COTTAGES, N10
DRAWING PROPOSED PLANS
SCALE: 1:50atA1 DATE: 12-18
DRAWN BY: NRLT CHECKED:
DRAWING NO. 1817 P 1