




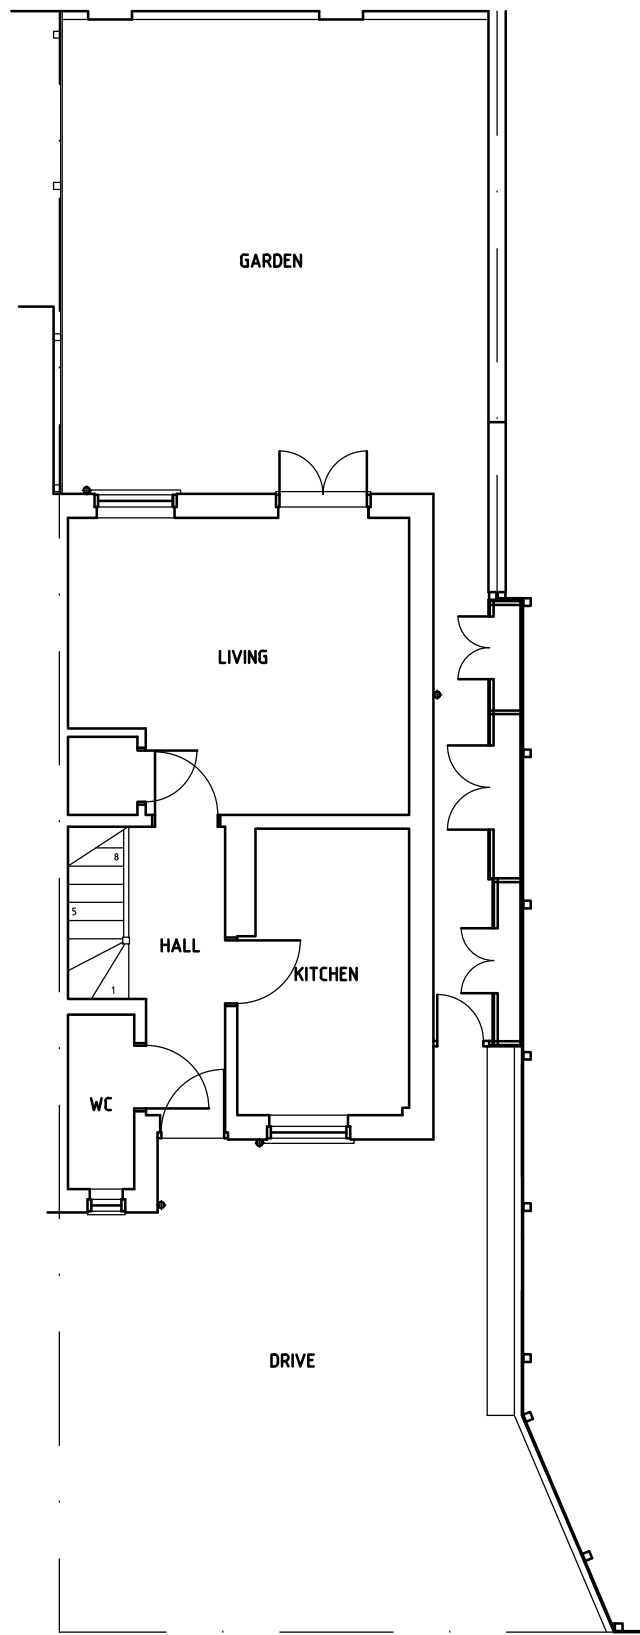

GROUND FLOOR PLAN [SITE PLAN]

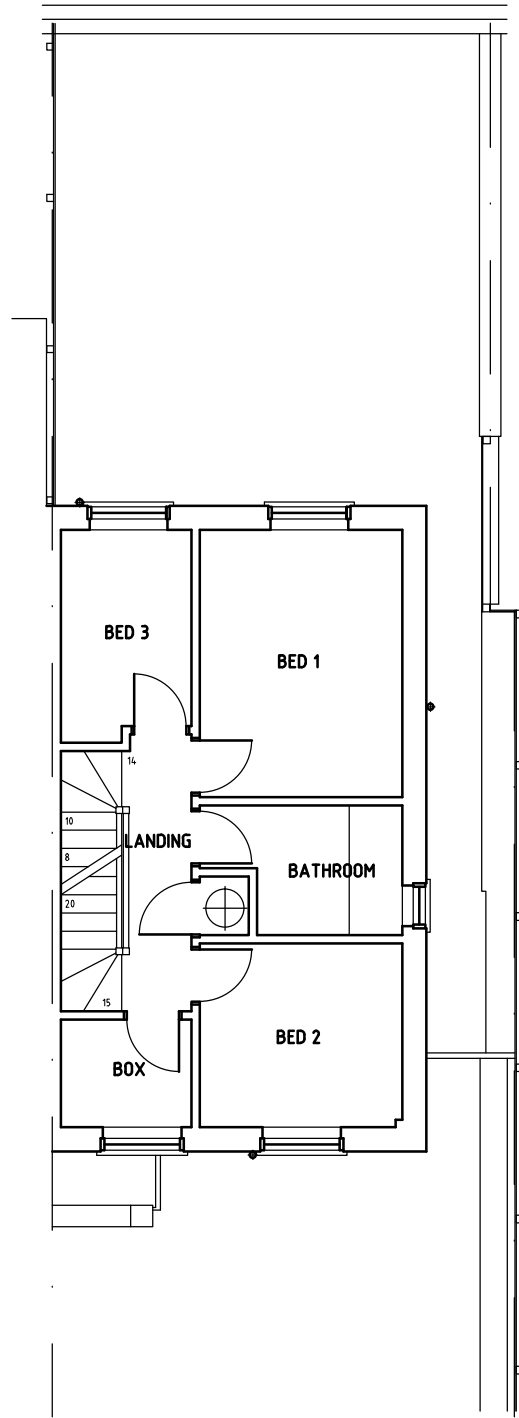

FIRST FLOOR PLAN

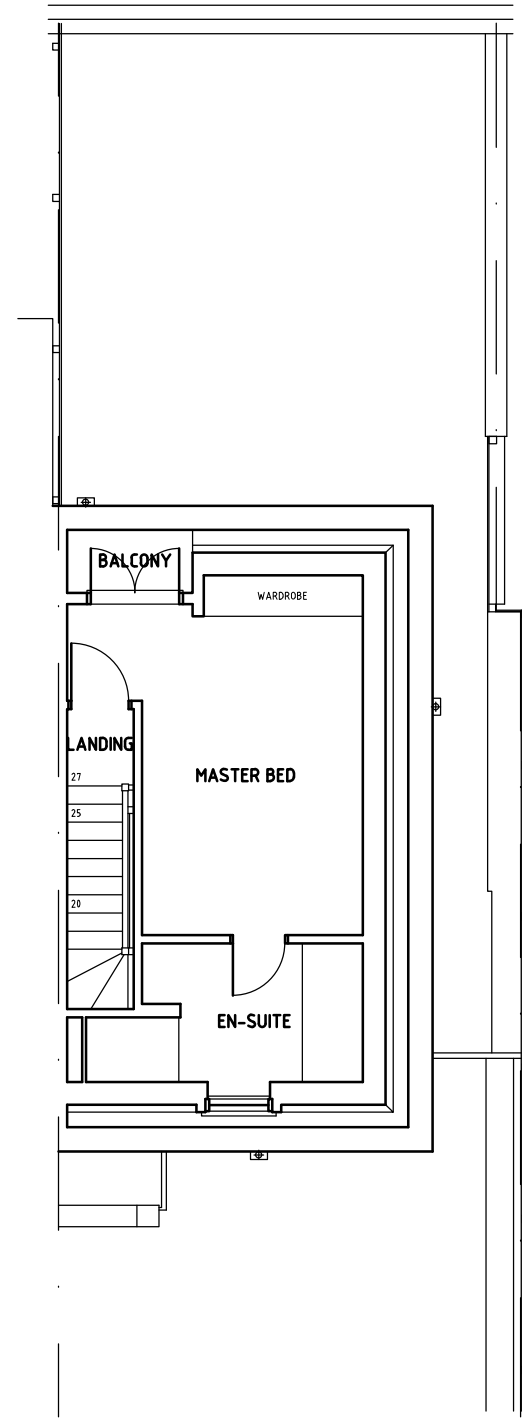

SECOND FLOOR PLAN



AMENDMENTS	
A	
B	
C	
D	
E	
F	
G	
H	
J	
K	
L	
M	
N	
P	
Q	

TGN ARCHITECTS LTD 
21 COLDFALL AVENUE
HUSHELL HILL
LONDON
W10 6HS
T - 020 3974 1083 E - Nick.Timeson@TGNArch.co.uk

CONTRACT:
**10 FIREMAN'S COTTAGES,
N10**

DRAWING
EXISTING PLANS

SCALE: **1:50atA1** DATE: **12-18**

DRAWN BY: **NRLT** CHECKED:

DRAWING NO.
1817 | S | 1