




FRONT ELEVATION

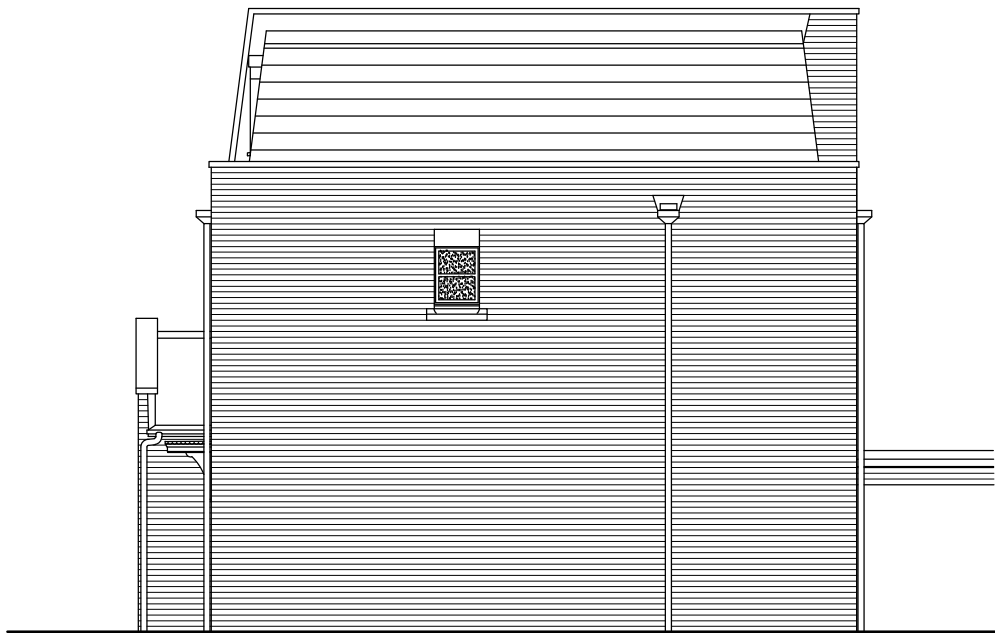

SIDE ELEVATION



REAR ELEVATION



AMENDMENTS	
A	
B	
C	
D	
E	
F	
G	
H	
J	
K	
L	
M	
N	
P	
Q	
TGN ARCHITECTS LTD 	
21 COLDFALL AVENUE MUSWELL HILL LONDON W10 6RS T - 020 3974 1083 E - Nick.Tinson@TGNArch.co.uk	
CONTRACT: 10 FIREMAN'S COTTAGES, N10	
DRAWING EXISTING ELEVATIONS	
SCALE: 1:50atA1	DATE: 12-18
DRAWN BY: NRLT	CHECKED:
DRAWING NO. 1817 S 2	