



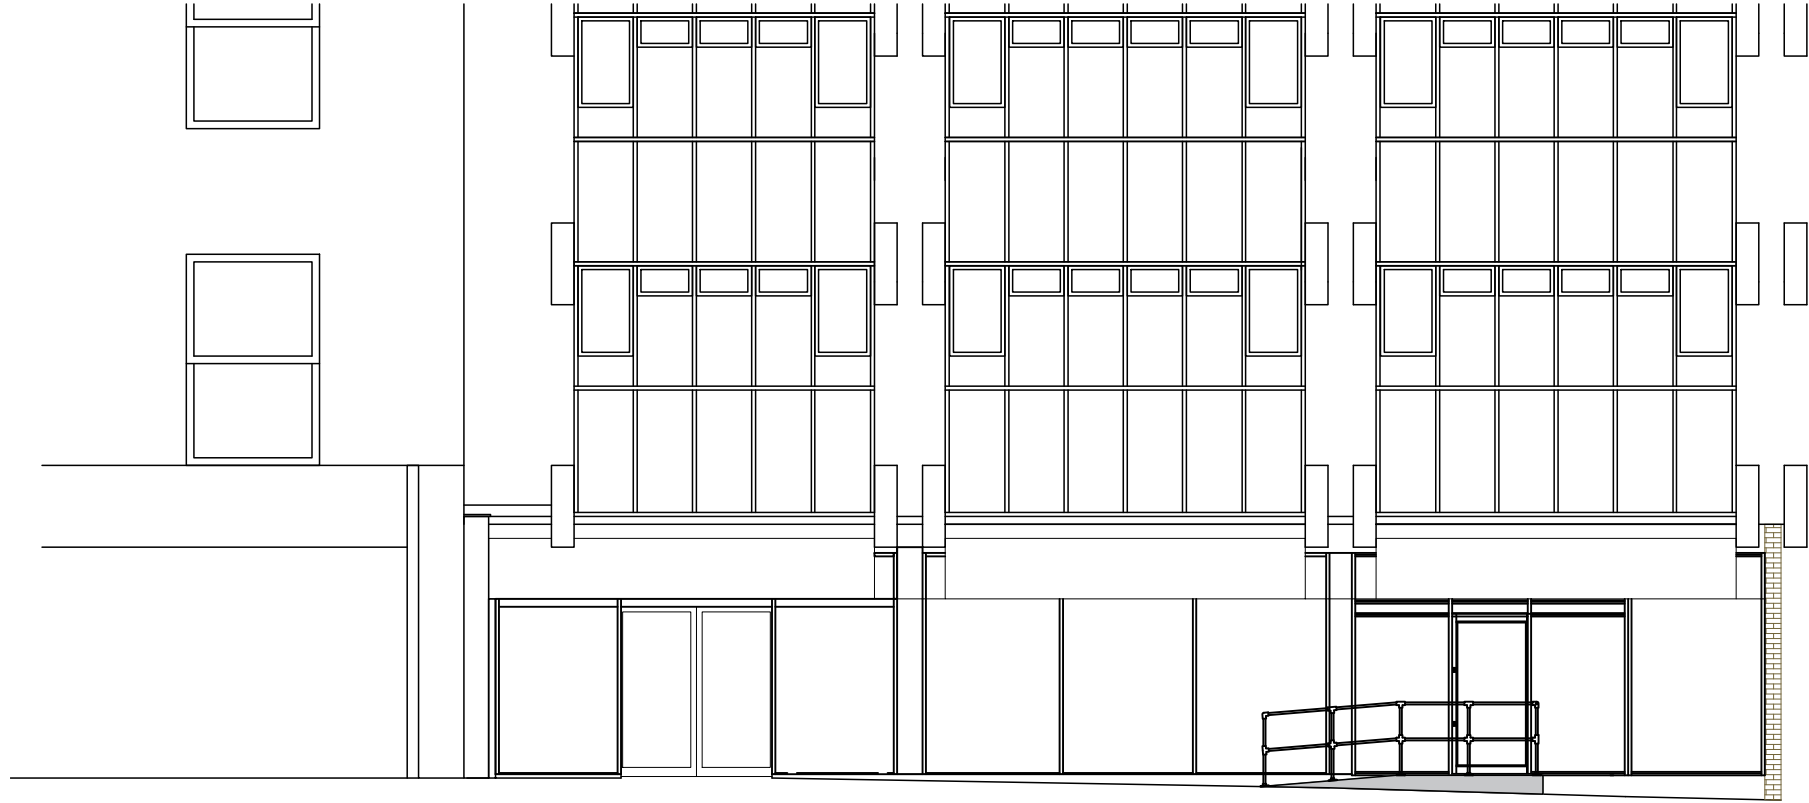

01 EXISTING FRONT ELEVATION
P 94621 211 1:100 @ A3

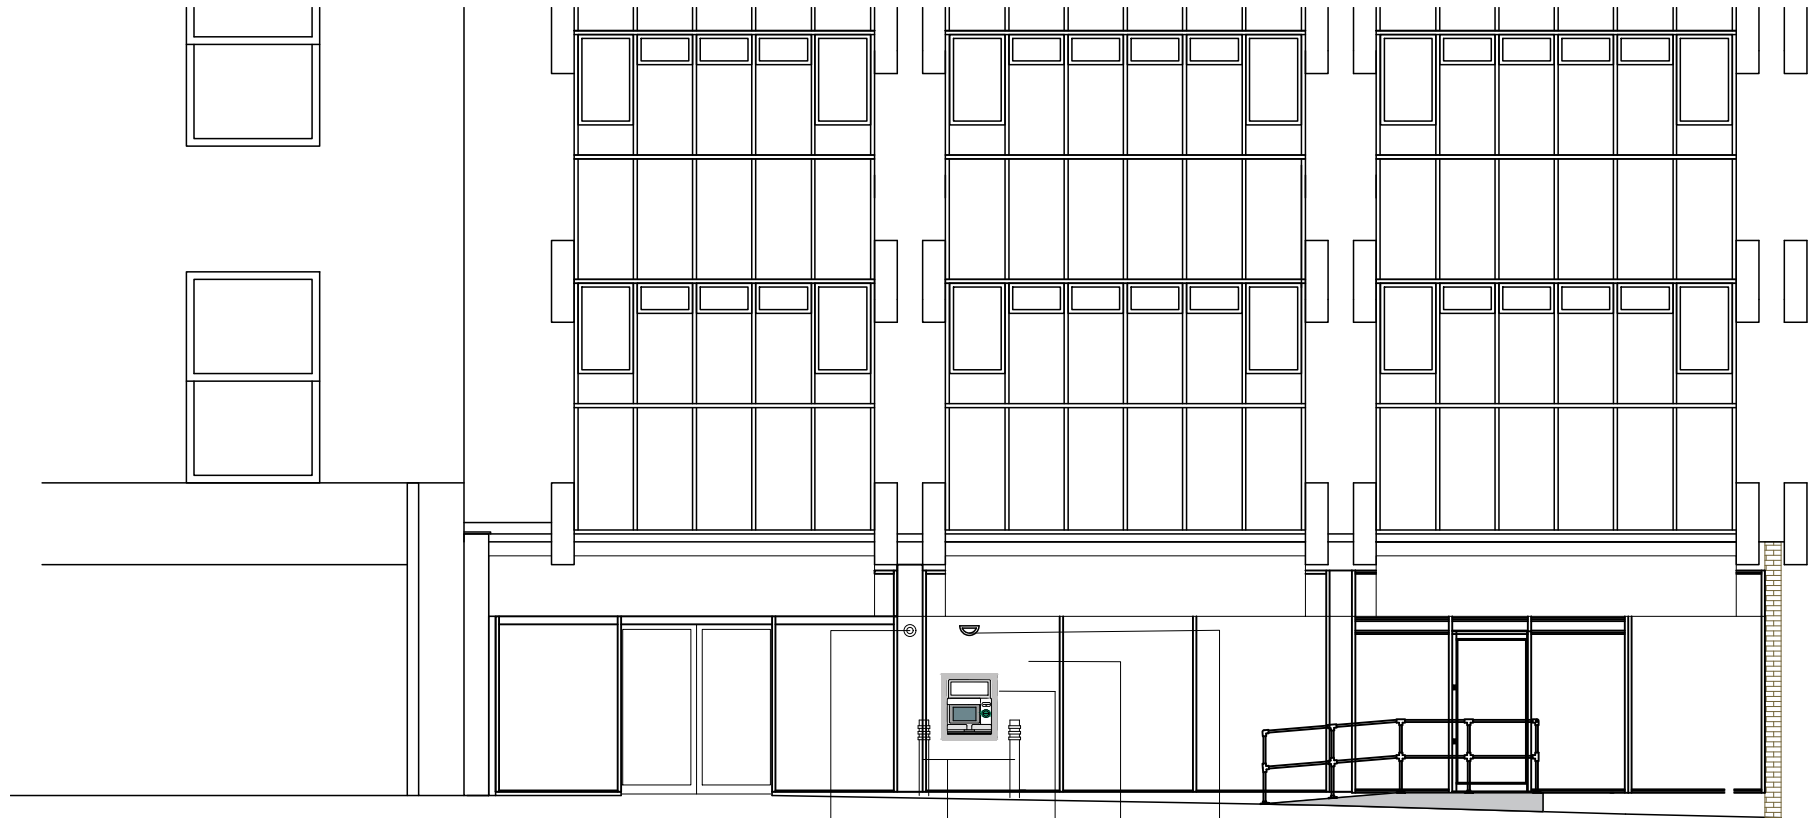

02 PROPOSED FRONT ELEVATION
P 94621 211 1:100 @ A3


Security camera
located onto facade

Ø196mm x 1000mm
Ram raid eco bollards

ATM

Composite
panel to match
aluminium
framework

Security light

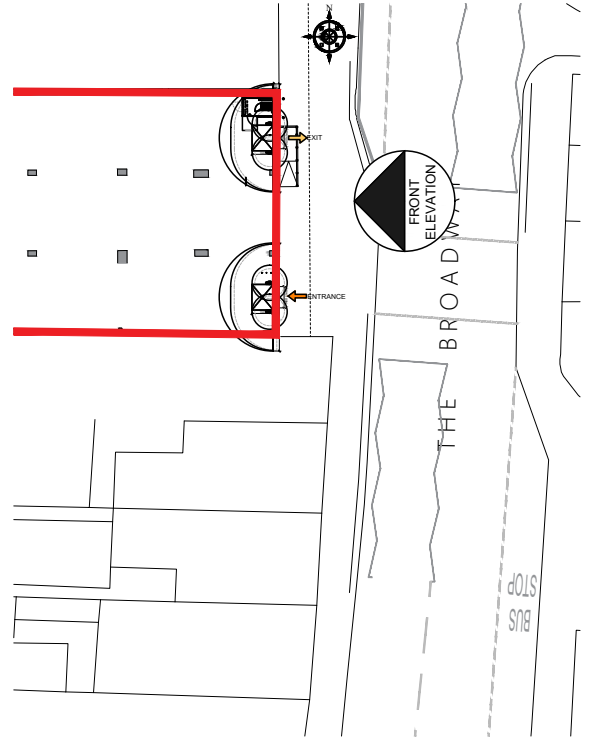

05 KEY PLAN
P 94621 211 NTS @ A3

0 1 2 3 4 5m
SCALE 1:100 @A3

B	26.06.23	General Amendments	VA
A	09.05.23	General Amendments	JN
--	24.04.23	First issue	GA
Rev.	Date	Description	
architects project managers cost consultants 2nd Floor 13 Swan Yard Islington, London N1 1SD tel: 0203 627 8880 jla			
Status	PLANNING		
Client	SAINSBURY'S		
Project Title	SAINSBURY'S LOCAL CROUCH END, CROUCH END BROADWAY, N8 8DU		
Drawing Title	EXISTING AND PROPOSED FRONT ELEVATIONS		
Project Number P-94621	Drawing Number P-94621-211	Revision B	
Drawn GA	Checked VA	Scale 1:100@A3	Date 24.04.23
JLA Architects is a trading name of Company Ref: OC315606 registered in England and Wales Registered Office: Euro House, 1384 High Road, London, N20 7YZ. Any reproduction of all or any part of this drawing without formal consent of the copyright owner, Company Ref: OC315606, is prohibited. The content of this drawing is the property of the Company Ref OC315606.			