




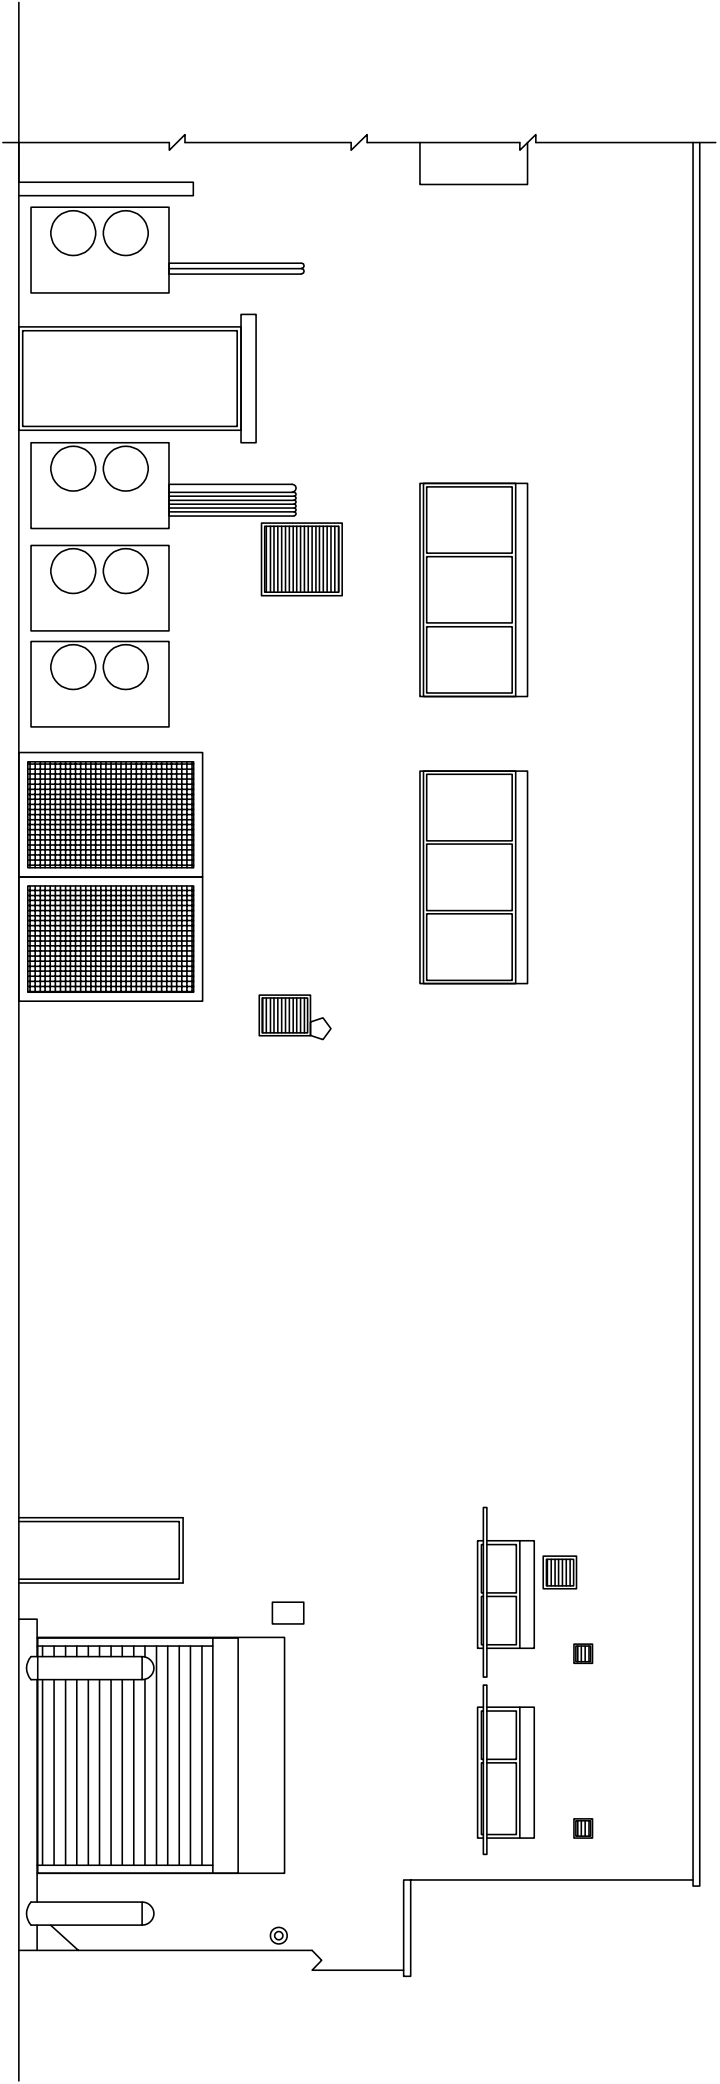

01 EXISTING REAR ELEVATION
P 94621 212 1:100 @ A3

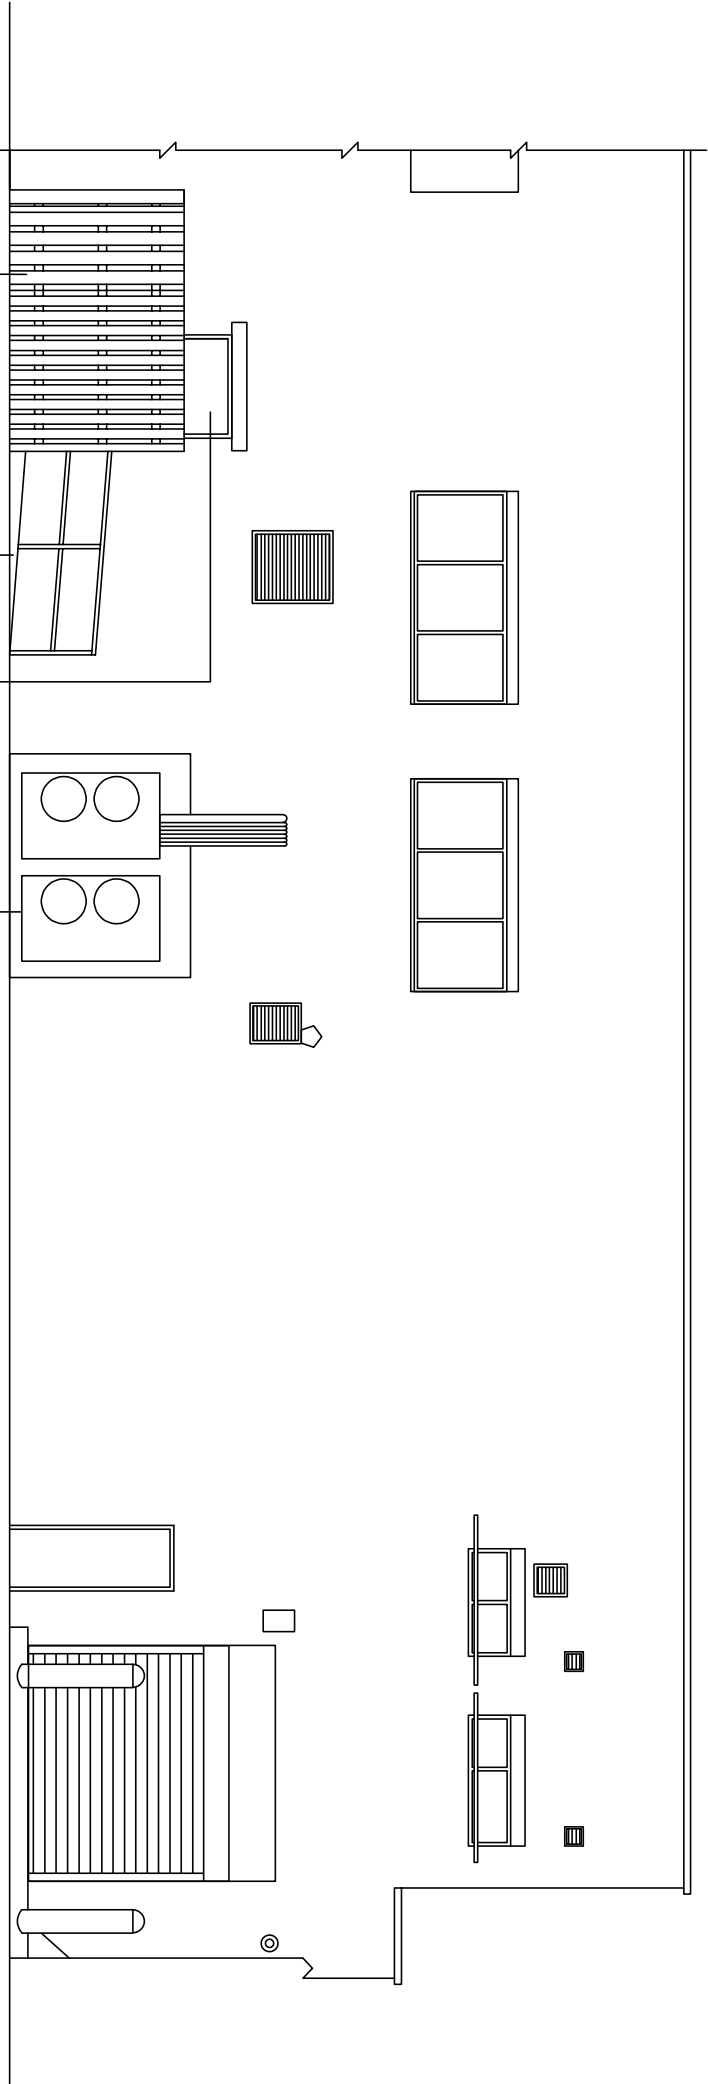

02 PROPOSED REAR ELEVATION
P 94621 212 1:100@ A3

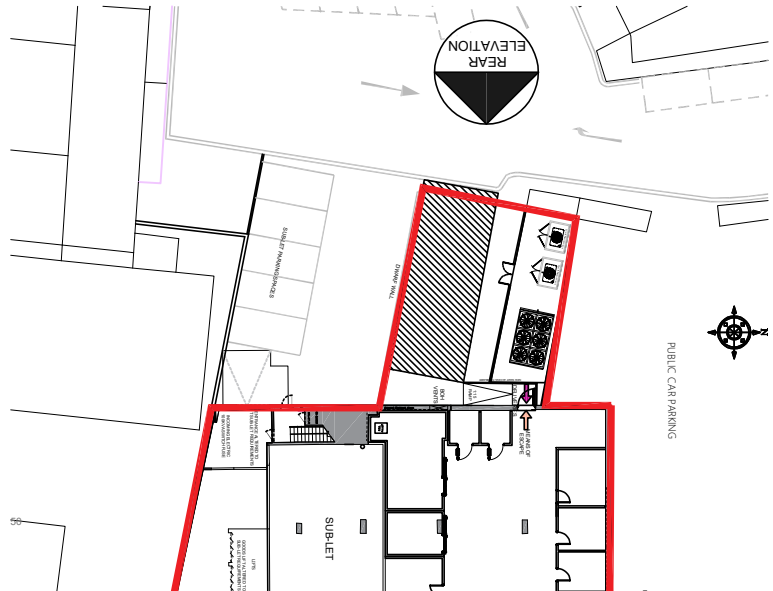

05 KEY PLAN
P 94621 211 NTS @ A3



B	23.06.23	General Amendments	VA
A	09.05.23	General Amendments	JIN
–	24.04.23	First Issue	GA
Rev	Date	Description	
architects project managers cost consultants			
jila			
2nd floor 13 Broadway Islington, London N1 1SD tel: 0203 871 8888			
Status	PLANNING		
Client	SAINSBURY'S		
Project Title	SAINSBURY'S LOCAL CROUCH END, CROUCH END BROADWAY, N8 8DU		
Drawing Title	EXISTING AND PROPOSED REAR ELEVATIONS		
Project Number	Drawing Number	Revision	
P-94621	P-94621-212	B	
Drawn	Checked	Scale	Date
GA	VA	1:100@A3	24.04.23
JLA Architects is a trading name of Company Ref: OC215806 registered in England and Wales, number 0203871888, with registered office at 13 Broadway, Islington, London N1 1SD. Any part of this drawing without formal consent of the copyright owner, Company Ref: OC215806, is prohibited. The content of this drawing is the property of the Company Ref: OC215806.			