



RIBA Stage 3

Christopher Tredway Architects

3rd Floor, 175 - 176 Tottenham Court Road, London W1T 7NX.
E Mail: office@christredway.co.uk Phone: +44 (0)20 7101 9336


Gatehouse & Gates, Compton Avenue

Site: Security Hut & Gates, Compton Avenue, London N6.	Job No: 090
Title: Proposed Block Plan	Drawing No: 090/ AP2_01
Date: 30/05/2023	Revision: /
	Scale: 1:500 @ 100% A3 L


© Christopher Tredway Architects Ltd. 2023

Proposed Site & Roof Plan @ 1:200

Rear Elevation

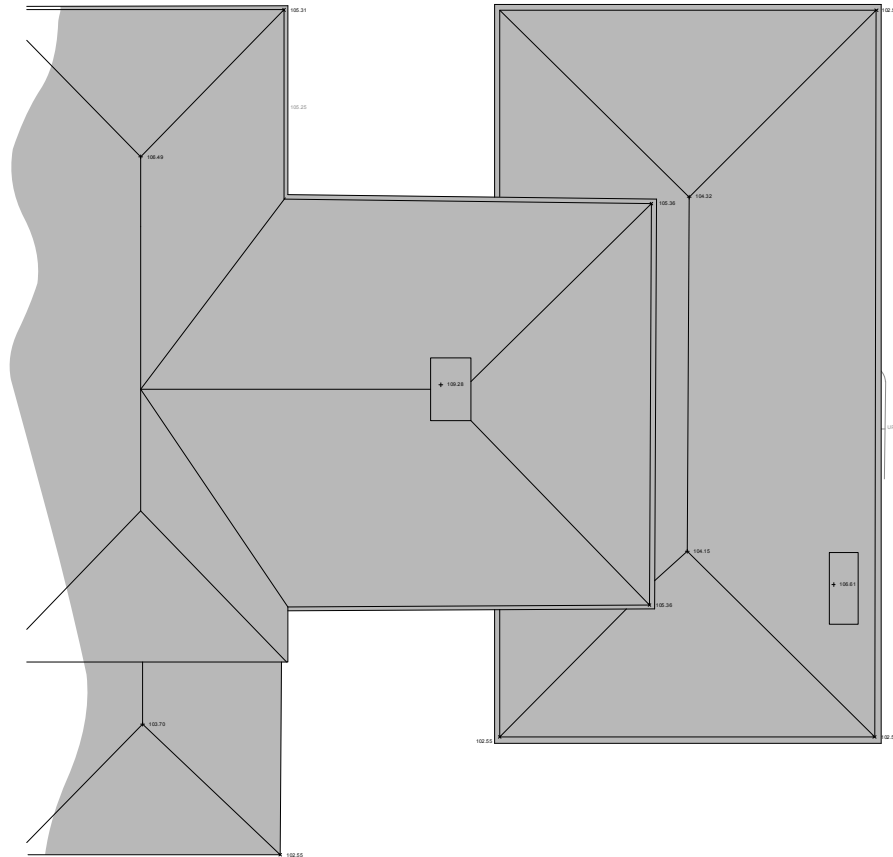

Side Elevation


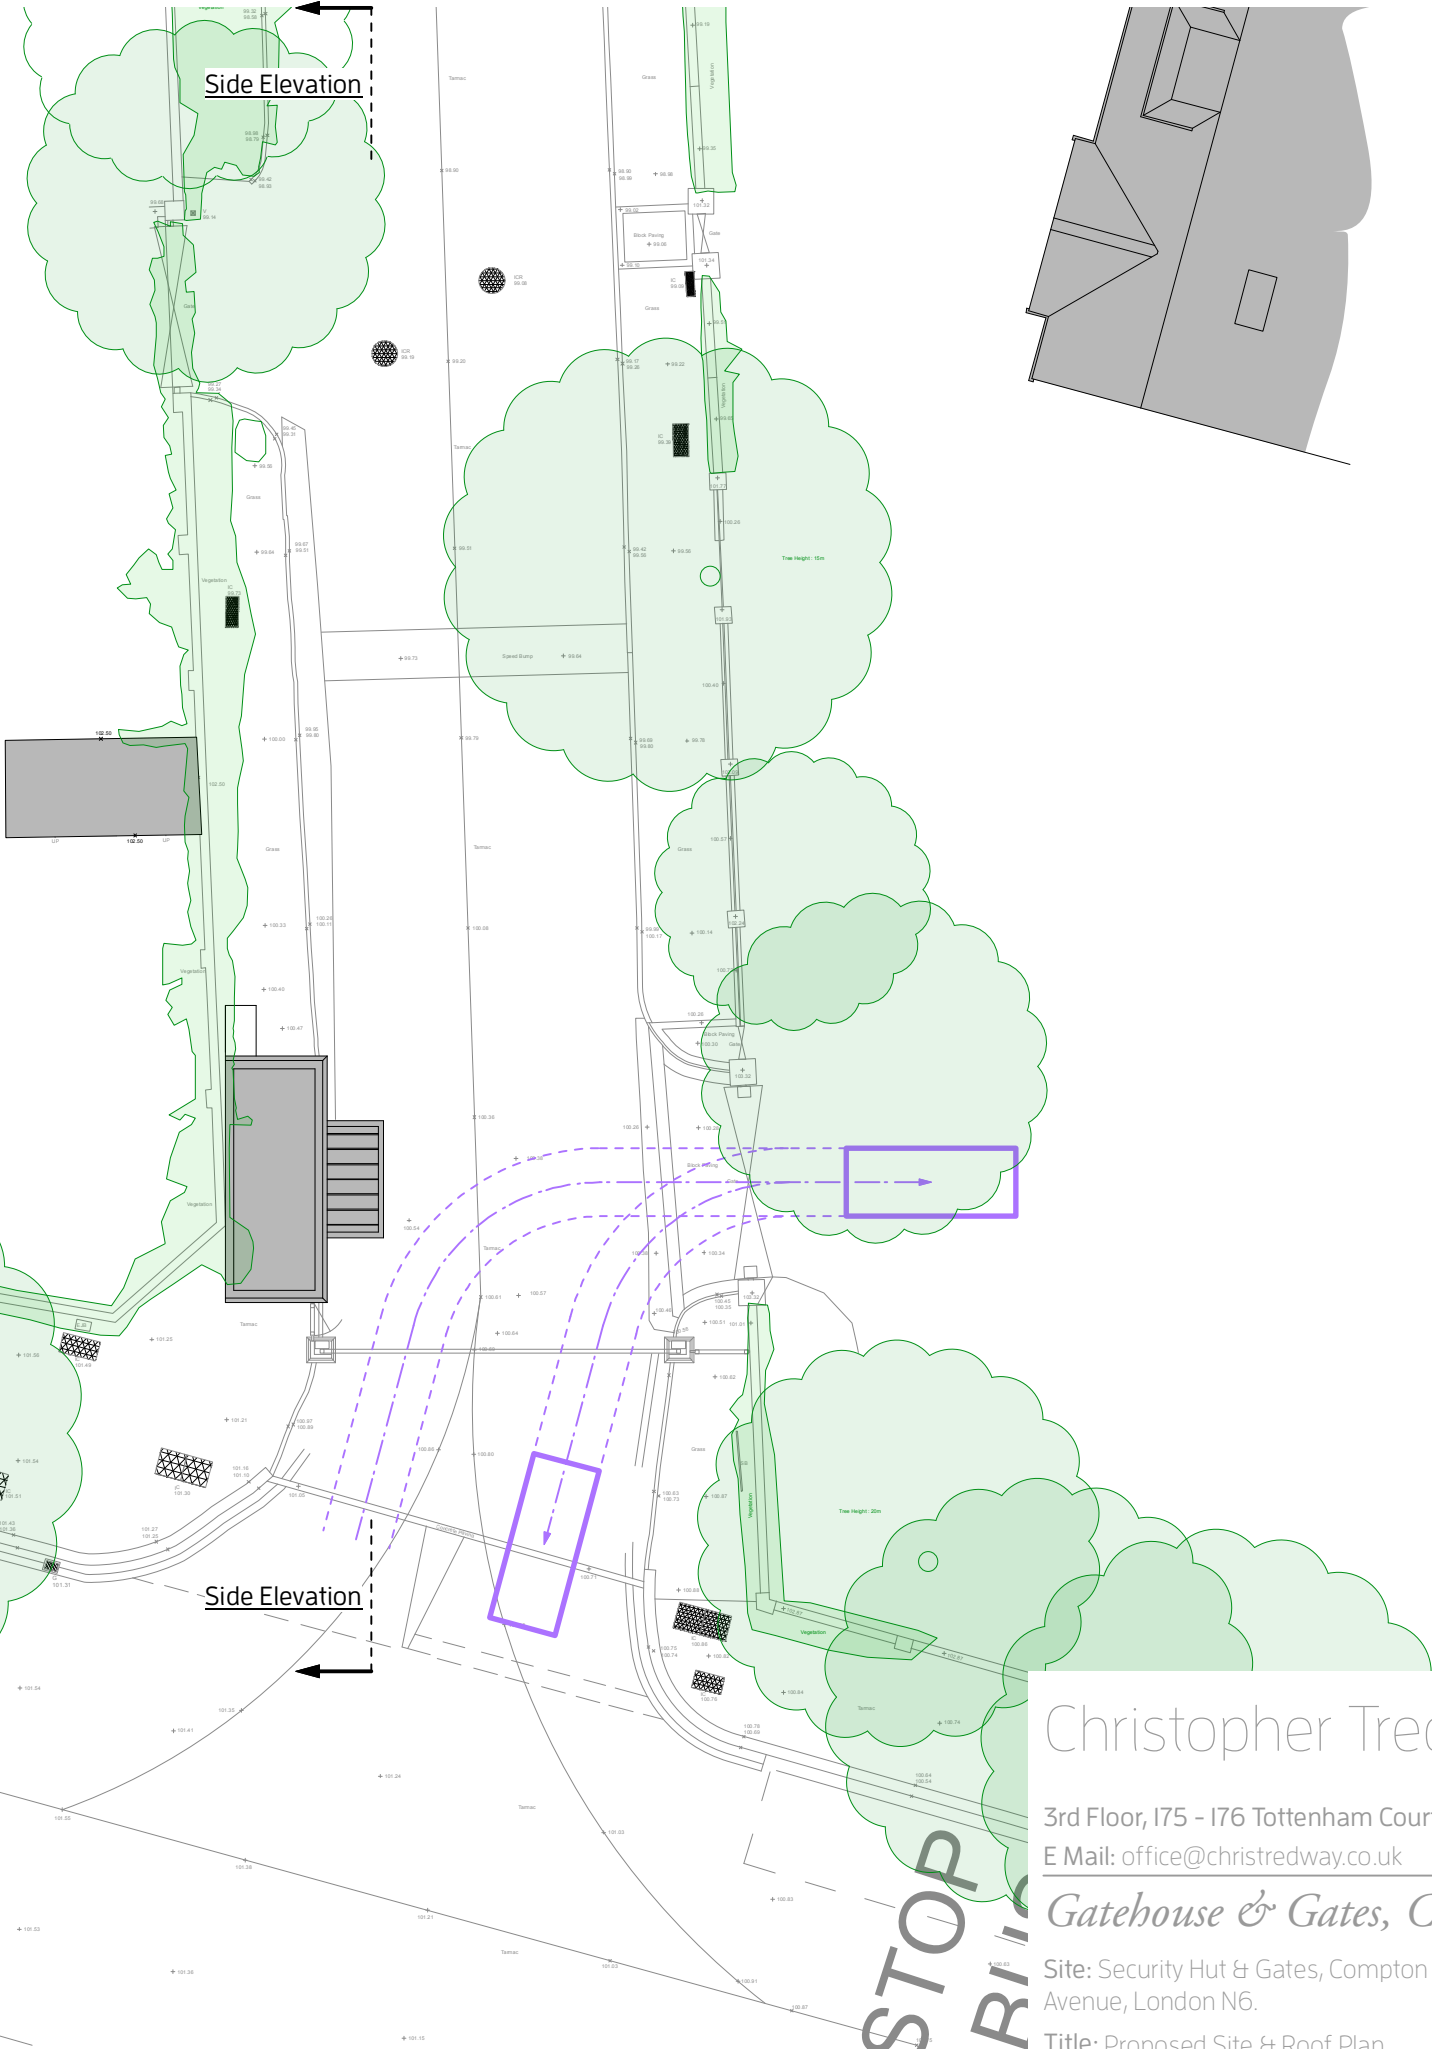


Rear Elevation

Front Elevation

Front Elevation

Side Elevation

 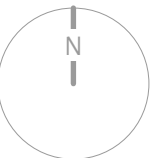

RIBA Stage 3

Christopher Tredway Architects

3rd Floor, 175 - 176 Tottenham Court Road, London W1T 7NX.
E Mail: office@chrestredway.co.uk Phone: +44 (0)20 7101 9336


Gatehouse & Gates, Compton Avenue

Site: Security Hut & Gates, Compton Avenue, London N6.
Title: Proposed Site & Roof Plan
Date: 30/05/2023

Job No: 090
Drawing No: 090/ AP2_02
Revision: /
Scale: 1:200 @ 100% A3 L

© Christopher Tredway Architects Ltd. 2023

Proposed Front Elevation @ 1:100

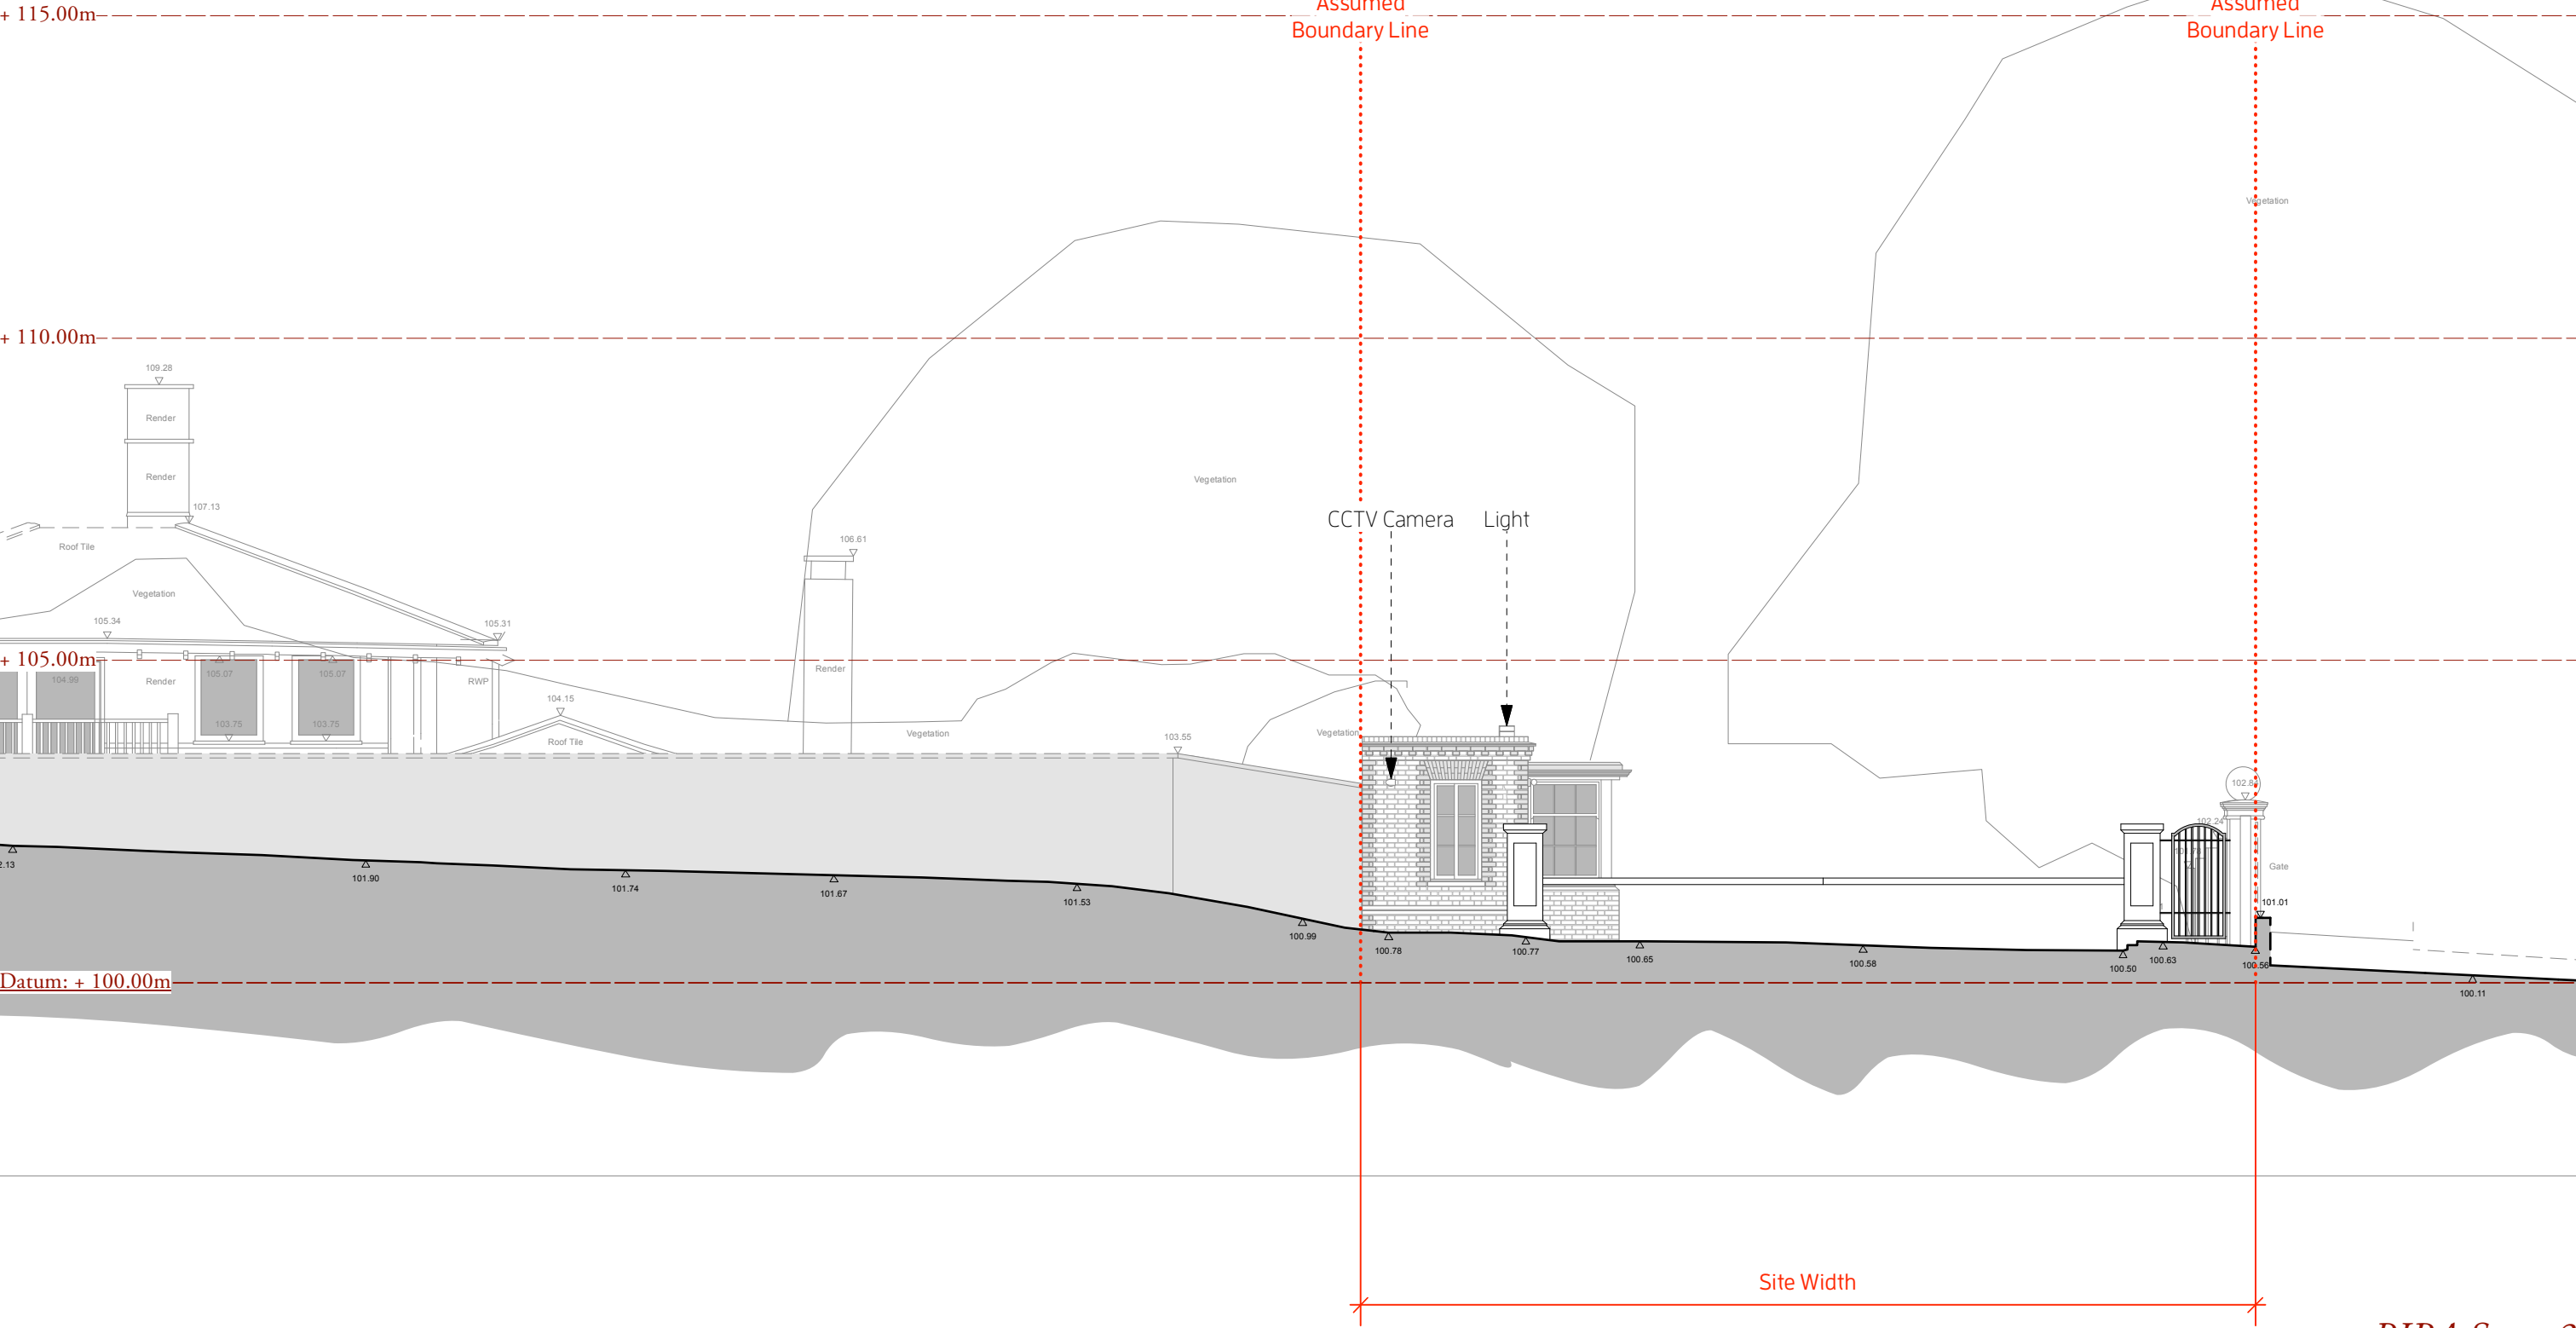

RIBA Stage 3


Christopher Tredway Architects

3rd Floor, I75 - I76 Tottenham Court Road, London W1T 7NX.
E Mail: office@christredway.co.uk Phone: +44 (0)20 7101 9336


Gatehouse & Gates, Compton Avenue

Site: Security Hut & Gates, Compton Avenue, London N6. Job No: 090
Drawing No: 090/ AP2_03
Title: Proposed Front Elevation Revision: /
Date: 30/05/2023 Scale: 1:100 @ 100% A3 L

© Christopher Tredway Architects Ltd. 2023

 

Proposed Side Elevation @ 1:100

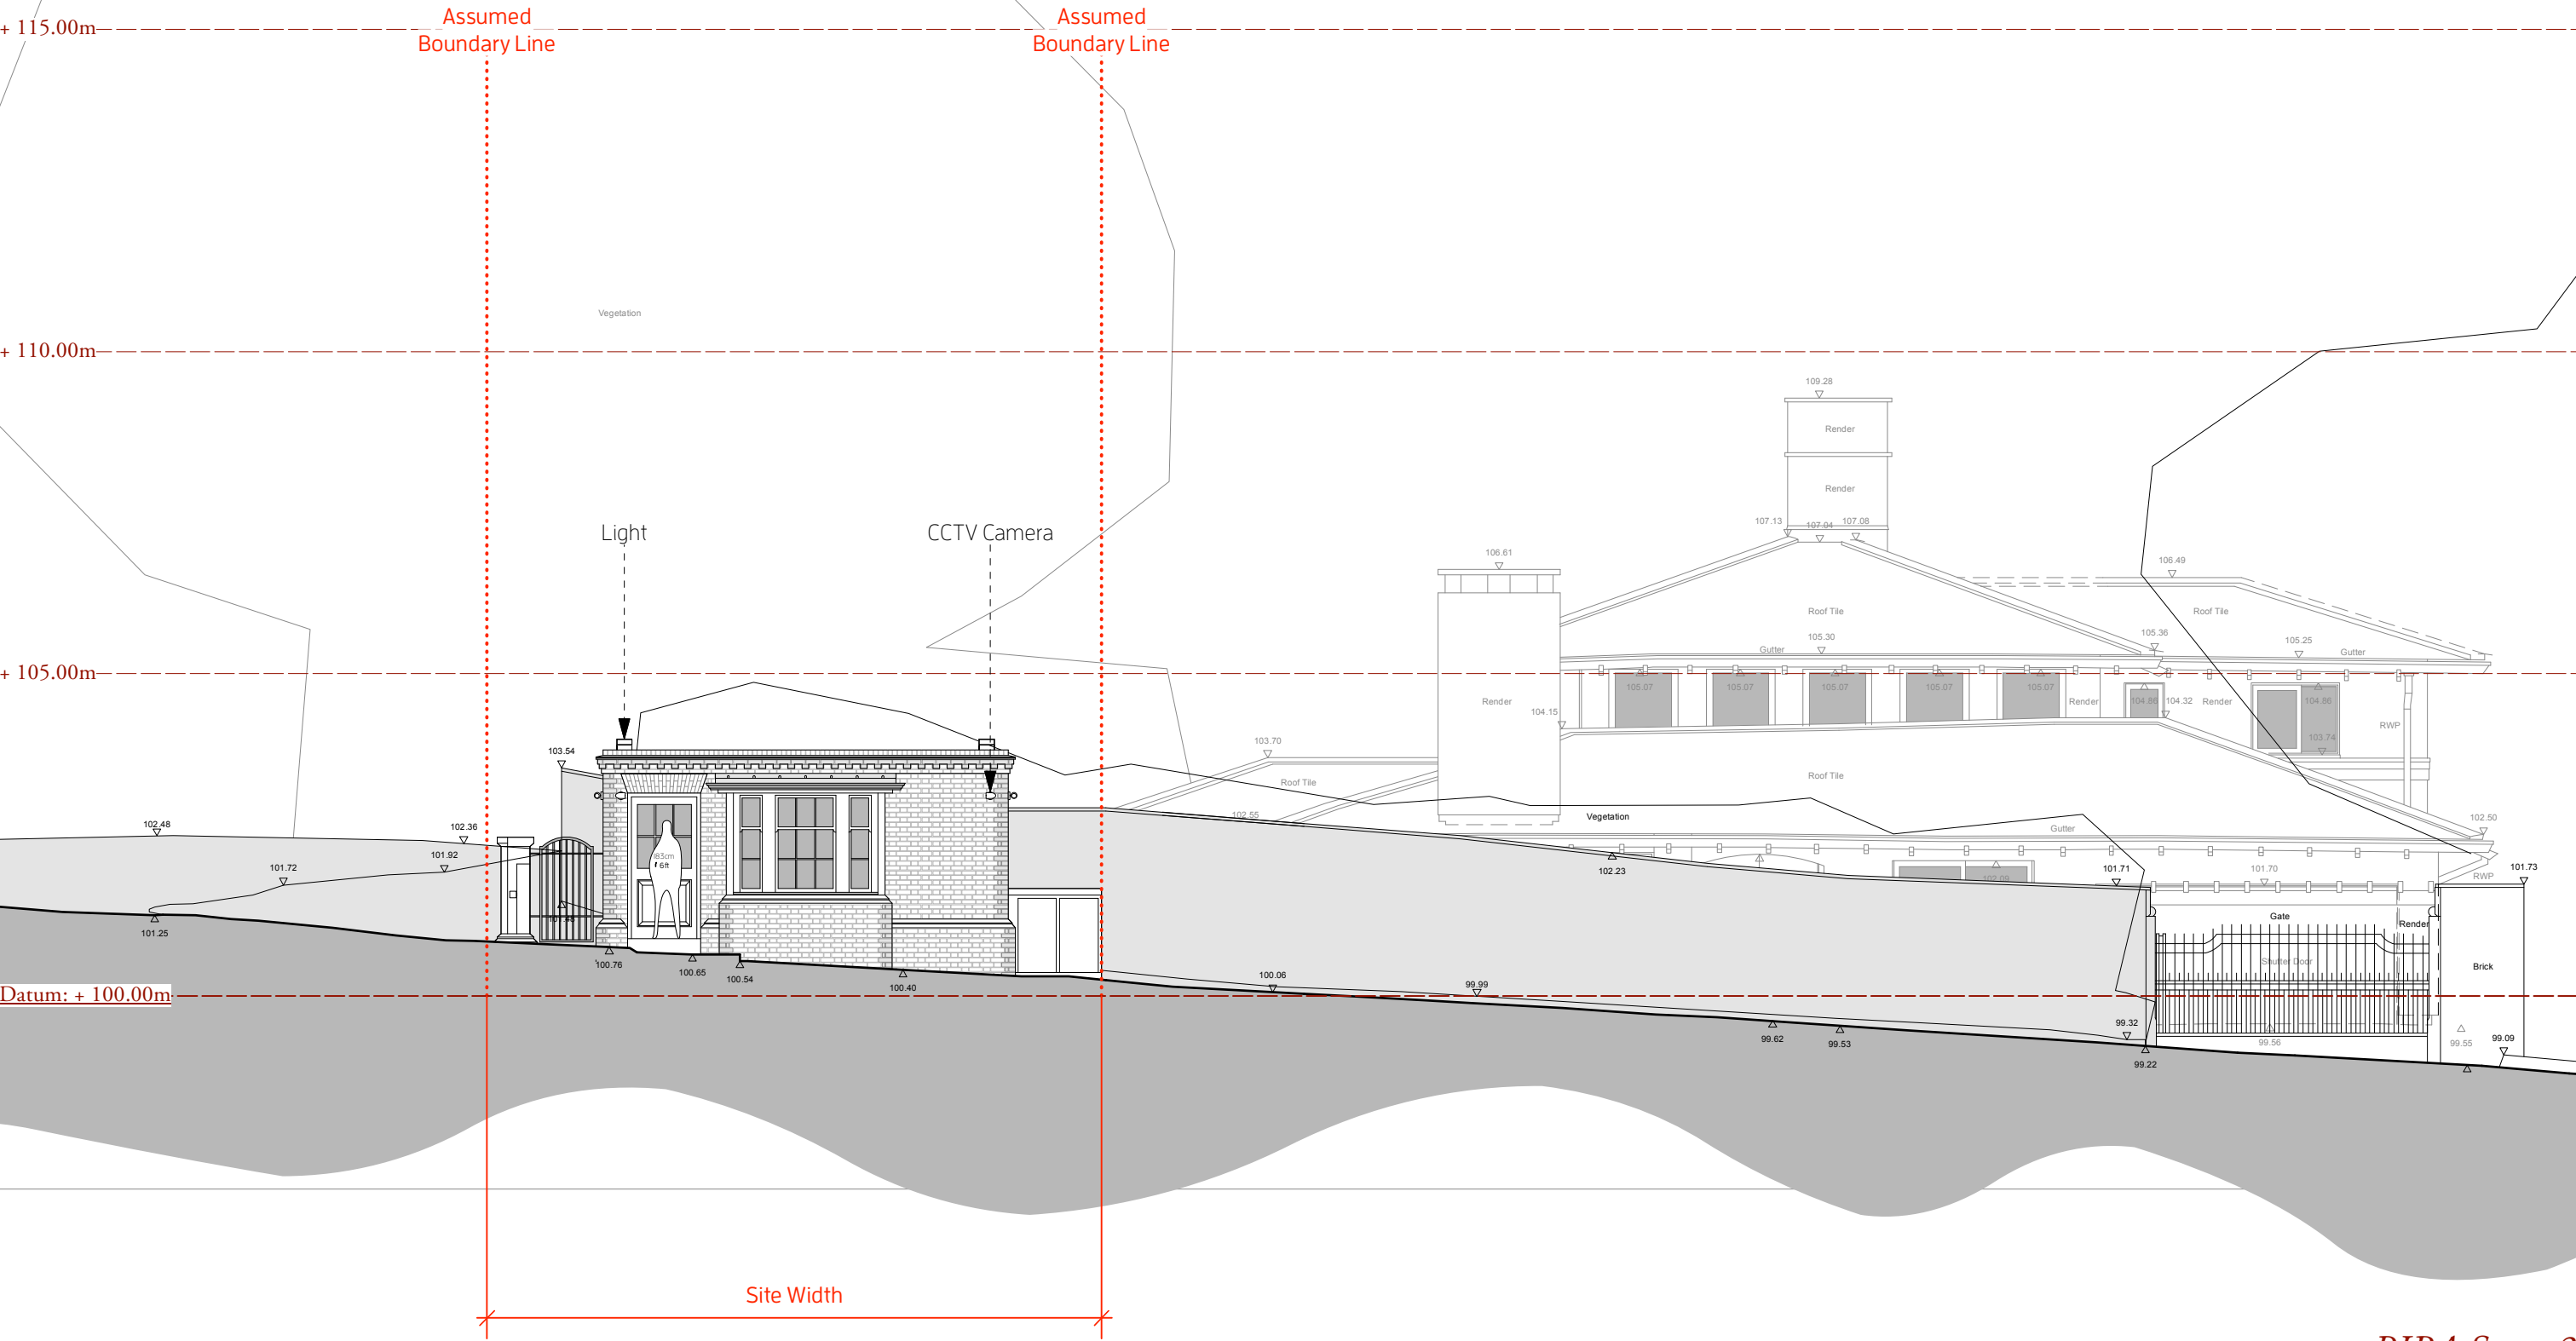

RIBA Stage 3

Christopher Tredway Architects

3rd Floor, 175 - 176 Tottenham Court Road, London W1T 7NX.
E Mail: office@christredway.co.uk Phone: +44 (0)20 7101 9336

Gatehouse & Gates, Compton Avenue


Site: Security Hut & Gates, Compton Avenue, London N6. Job No: 090
Drawing No: 090/ AP2_04
Title: Proposed Side Elevation Revision: /
Date: 30/05/2023 Scale: 1:100 @ 100% A3 L

© Christopher Tredway Architects Ltd. 2023

Proposed Ground Floor @ 1:100



Proposed Rear Elevation @ 1:100

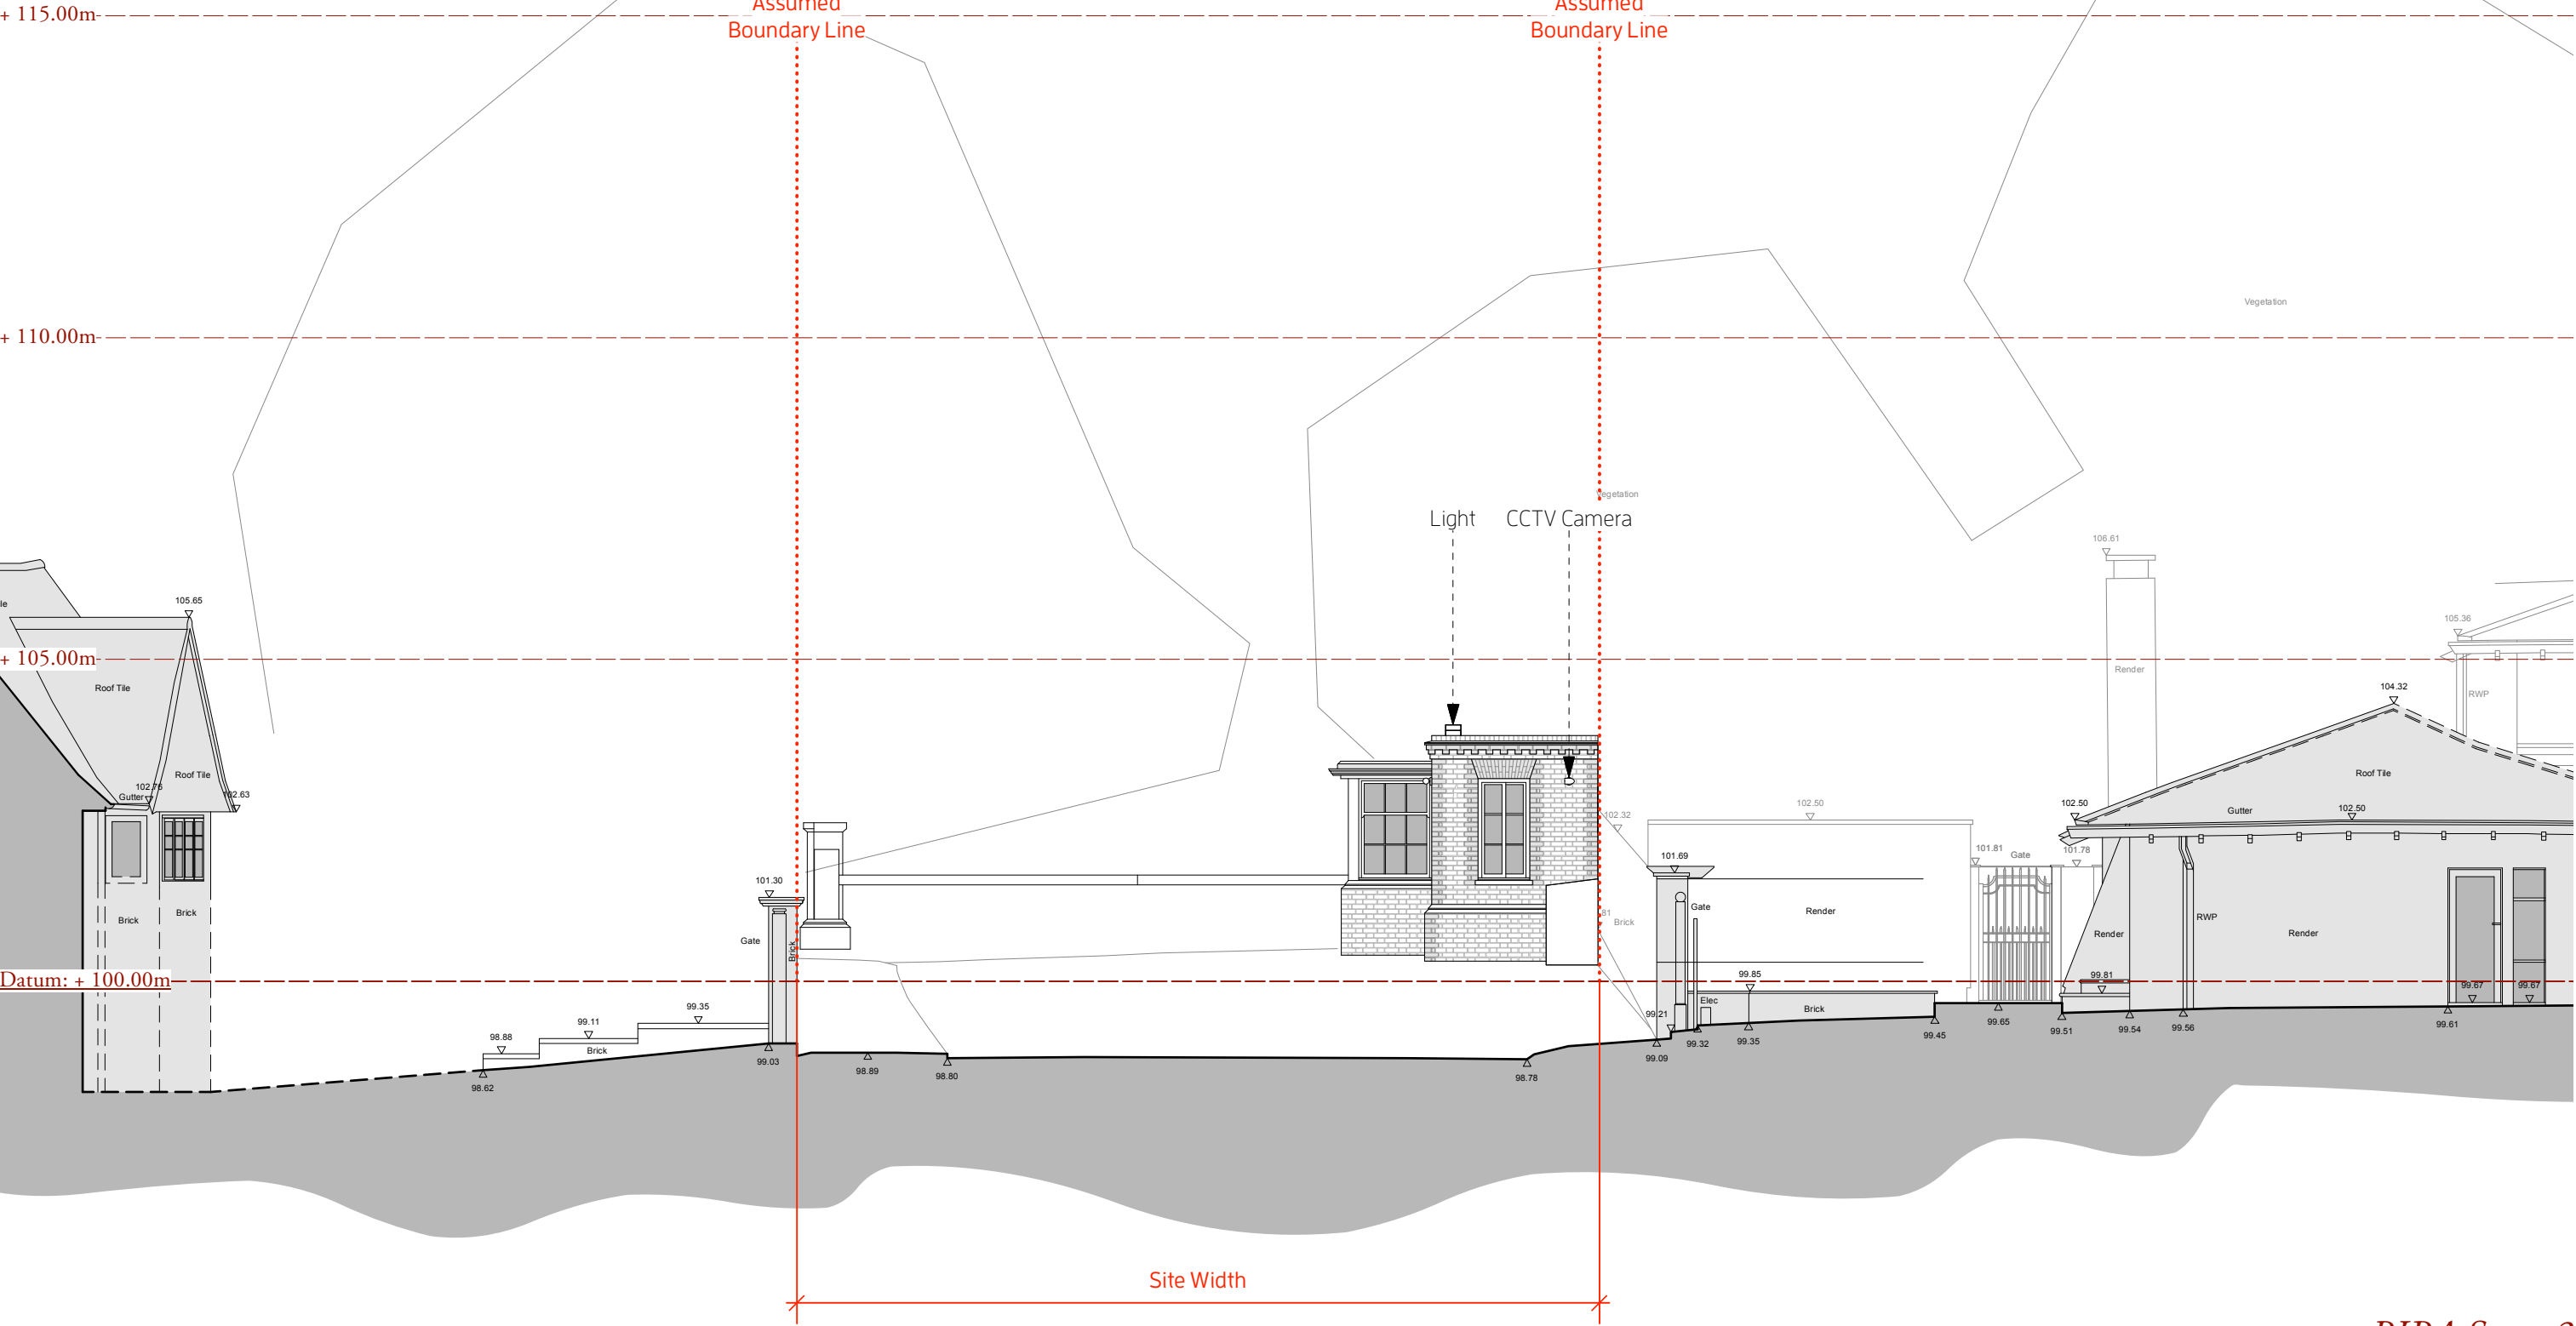

RIBA Stage 3

Christopher Tredway Architects

3rd Floor, 175 - 176 Tottenham Court Road, London W1T 7NX.
E Mail: office@christredway.co.uk Phone: +44 (0)20 7101 9336

Gatehouse & Gates, Compton Avenue

Site: Security Hut & Gates, Compton Avenue, London N6. Job No: 090
Drawing No: 090/ AP2_05
Title: Proposed Rear Elevation Revision: /
Date: 30/05/2023 Scale: 1:100 @ 100% A3 L

