

Existing Block Plan @ 1:500



Christopher Tredway Architects

3rd Floor, 175 - 176 Tottenham Court Road, London W1T 7NX.
E Mail: office@christredway.co.uk Phone: +44 (0)20 7101 9336

Gatehouse & Gates, Compton Avenue

Site: Security Hut & Gates, Compton Avenue, London N6.

Title: Existing Block Plan

Date: 04/05/2023

Job No: 090

Drawing No: 090/ S2_01


Revision: /

Scale: 1:500 @ 100% A3 L


© Christopher Tredway Architects Ltd. 2023

Existing Site & Roof Plan @ 1:200


Rear Elevation

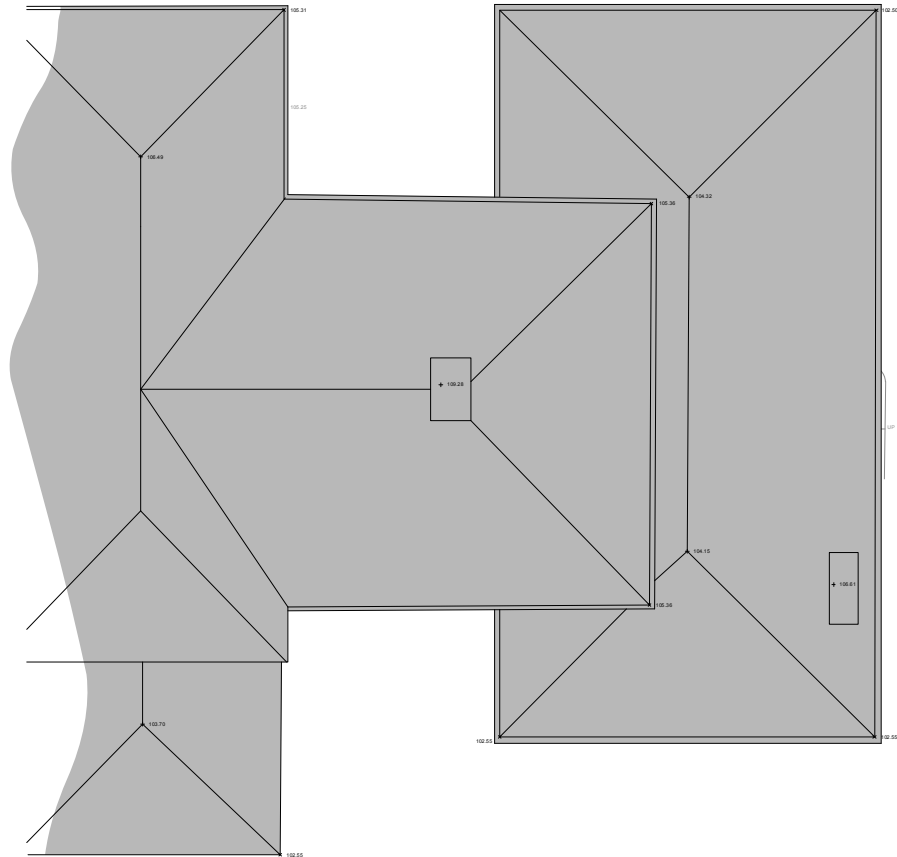


Side Elevation

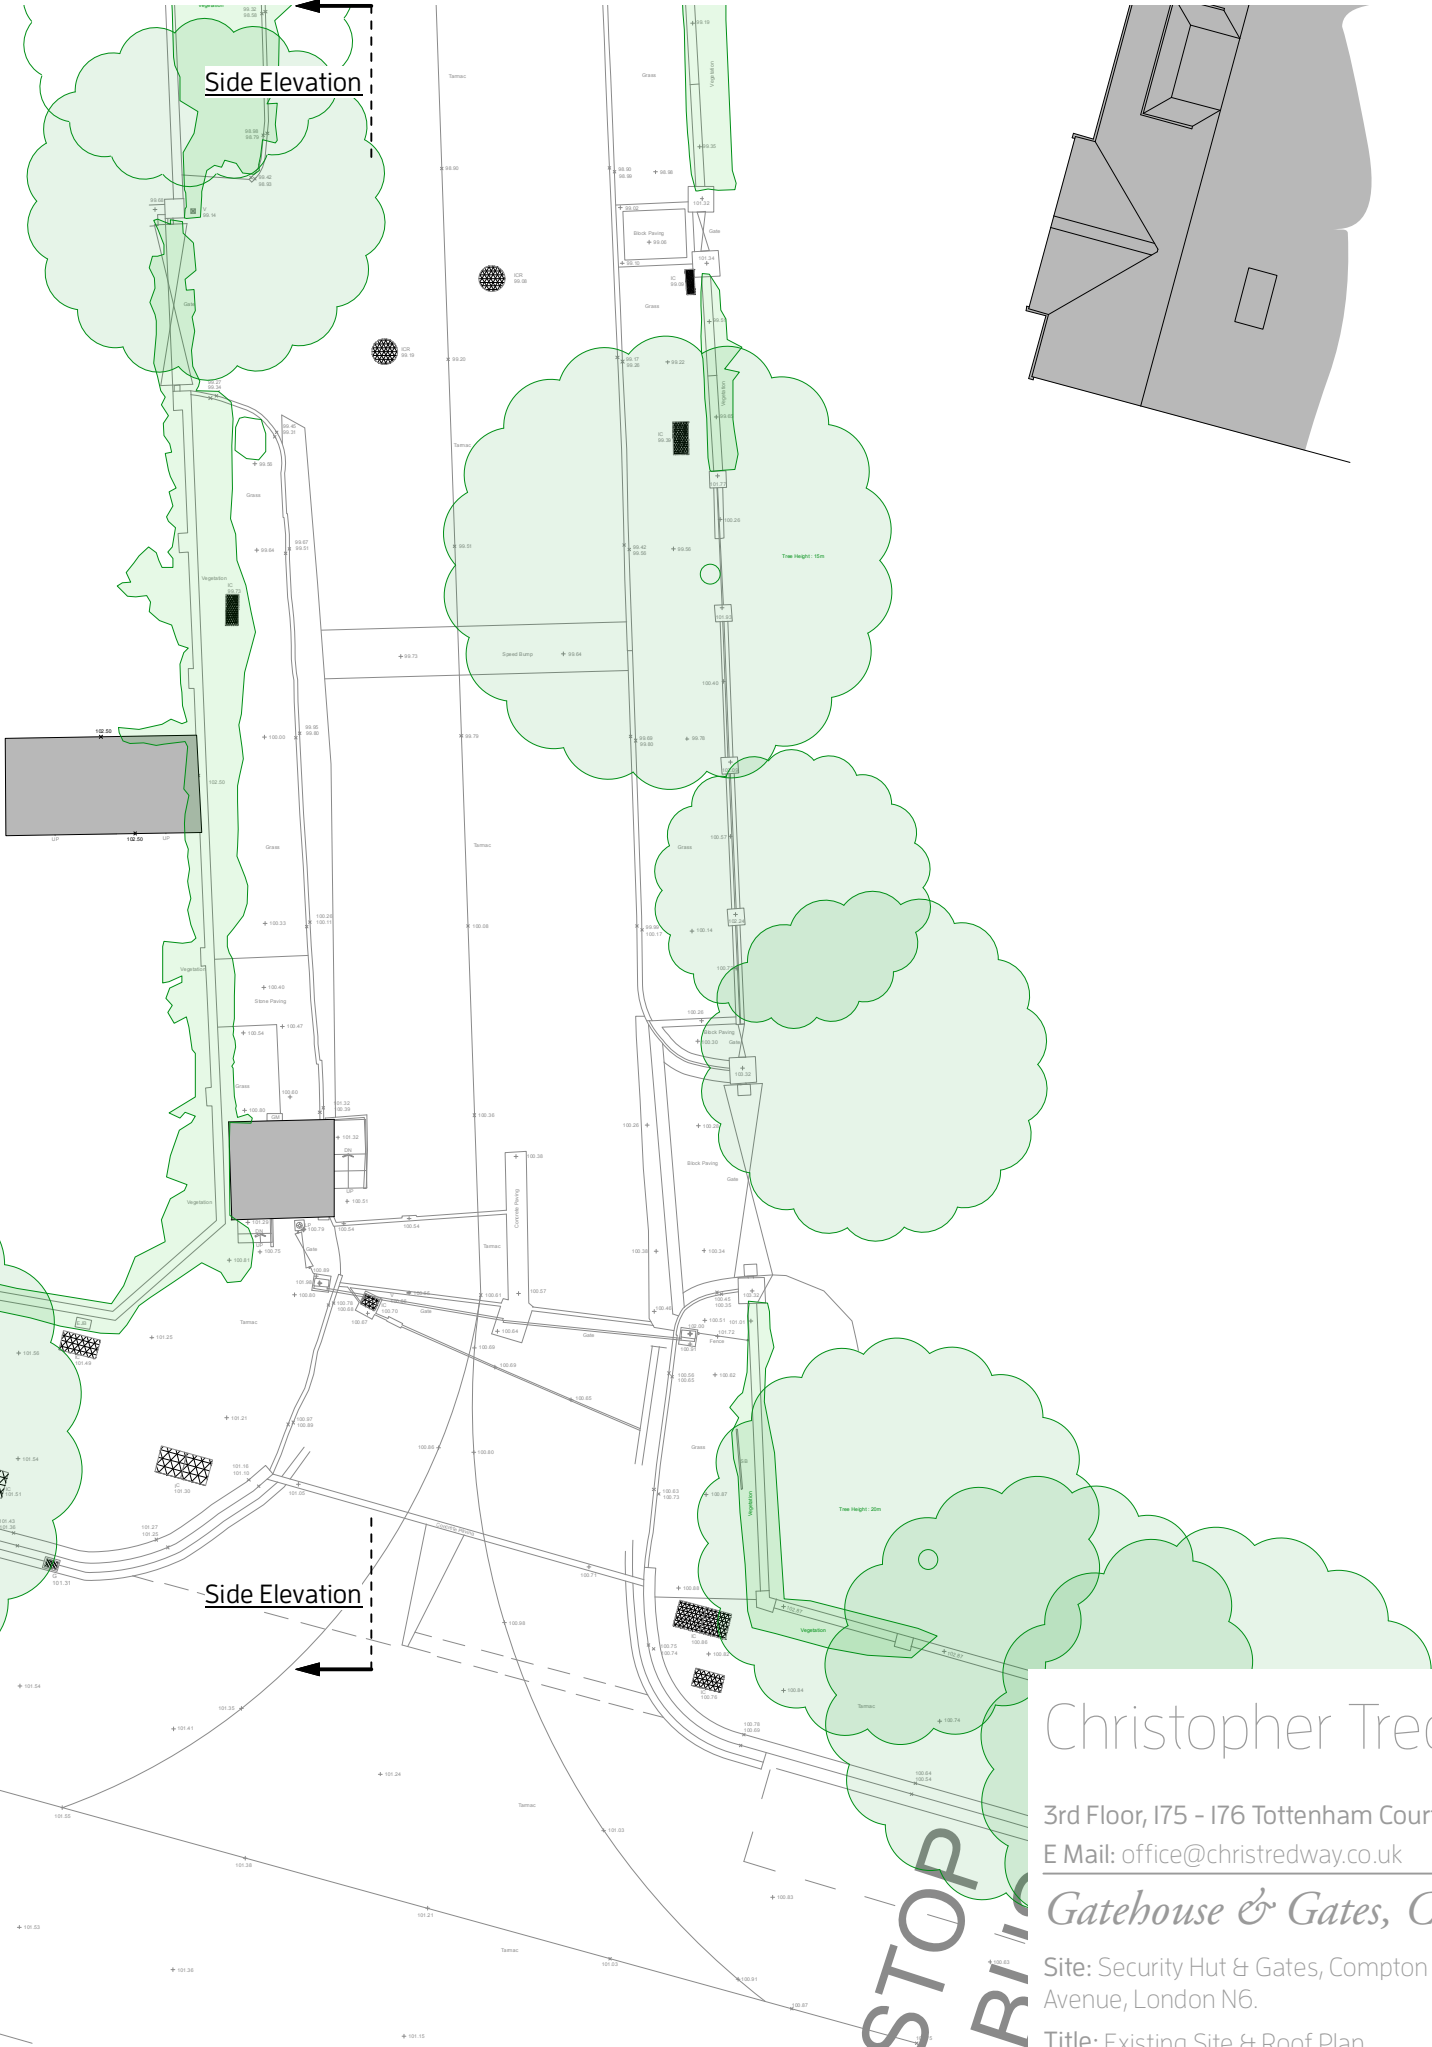

Rear Elevation

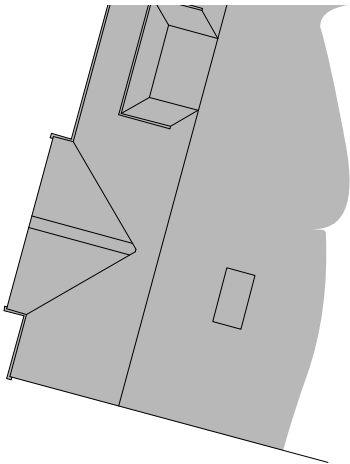

Front Elevation

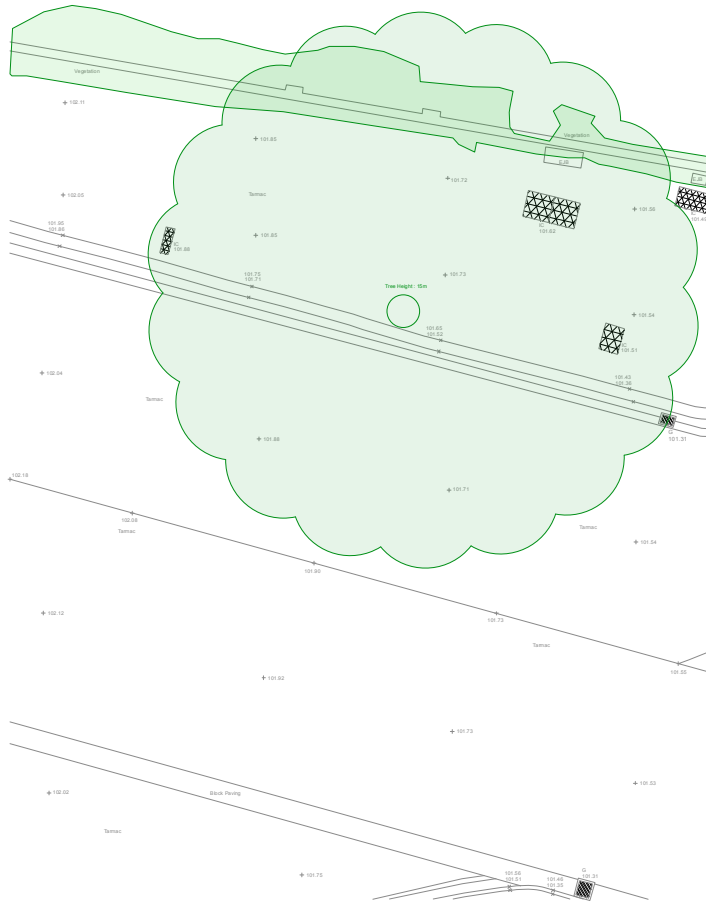

Front Elevation

Side Elevation

STOP
R.I.

RIBA Stage 3

Christopher Tredway Architects



3rd Floor, 175 - 176 Tottenham Court Road, London W1T 7NX.
E Mail: office@chrestredway.co.uk Phone: +44 (0)20 7101 9336

Gatehouse & Gates, Compton Avenue


Site: Security Hut & Gates, Compton Avenue, London N6.
Title: Existing Site & Roof Plan
Date: 04/05/2023

Job No: 090
Drawing No: 090/ S2_02
Revision: /
Scale: 1:200 @ 100% A3 L

© Christopher Tredway Architects Ltd. 2023

 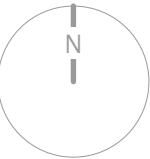

Existing Front Elevation @ 1:100

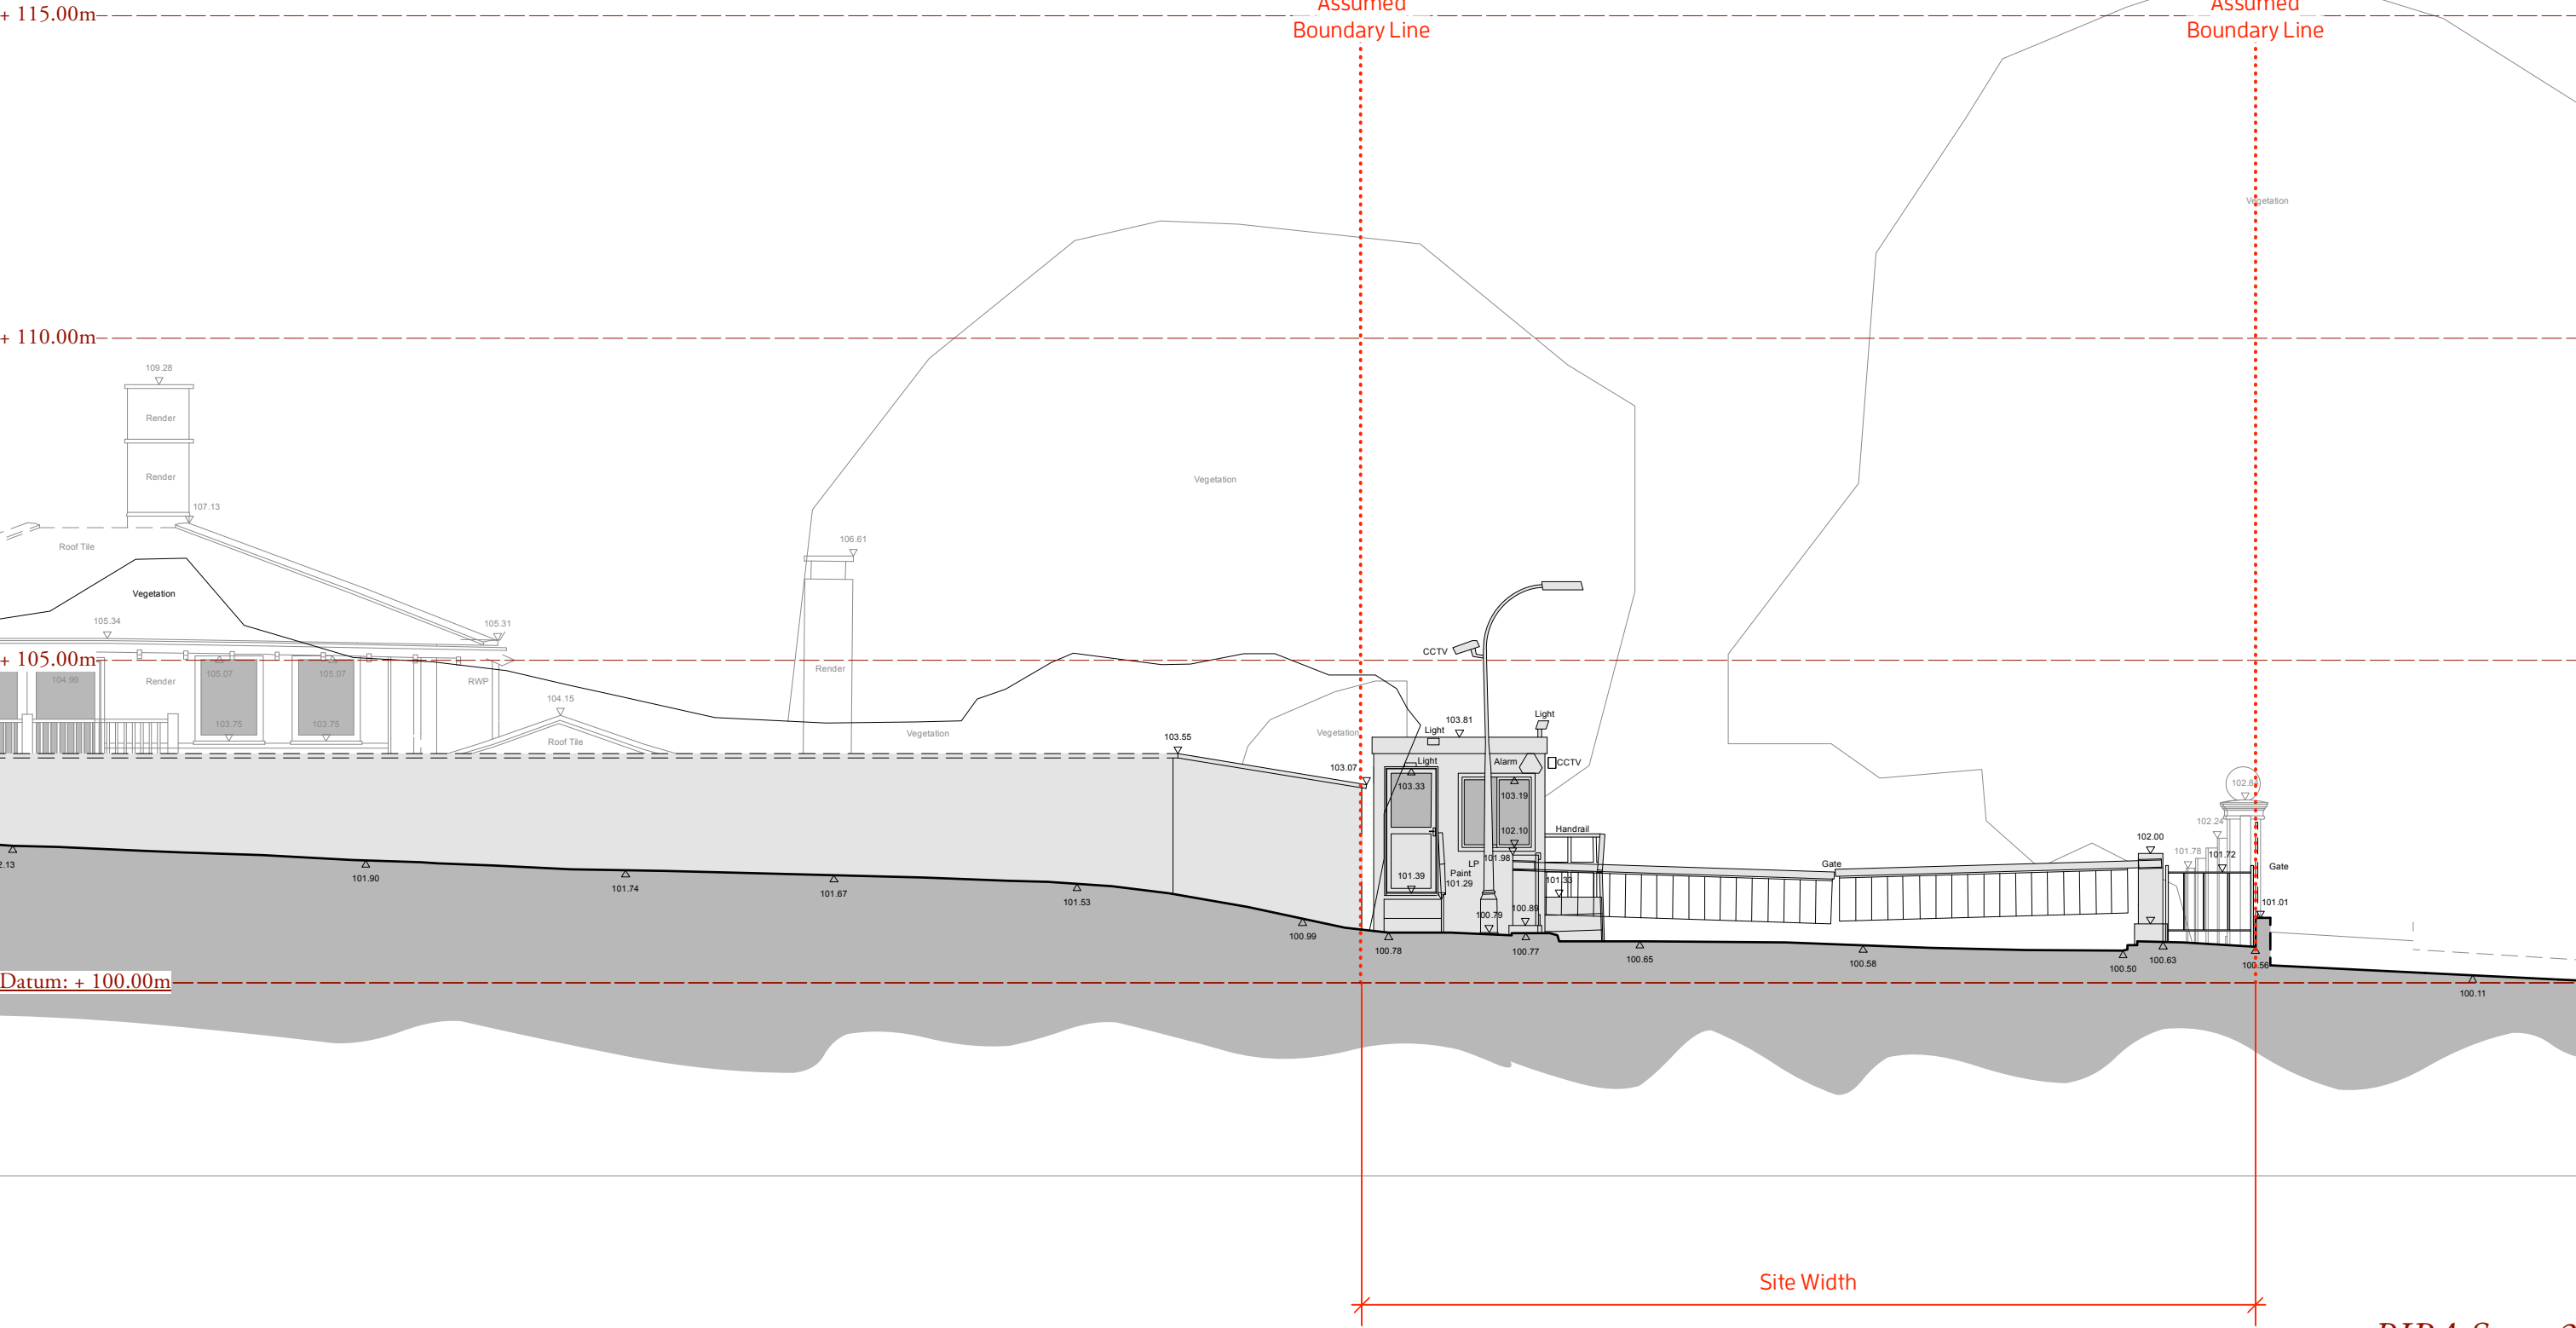


RIBA Stage 3

Christopher Tredway Architects


3rd Floor, 175 - 176 Tottenham Court Road, London W1T 7NX.
E Mail: office@christredway.co.uk Phone: +44 (0)20 7101 9336

Gatehouse & Gates, Compton Avenue

Site: Security Hut & Gates, Compton Avenue, London N6. Job No: 090
Drawing No: 090/ S2_03
Title: Existing Front Elevation Revision: /
Date: 04/05/2023 Scale: 1:100 @ 100% A3 L

 

Existing Side Elevation @ 1:100

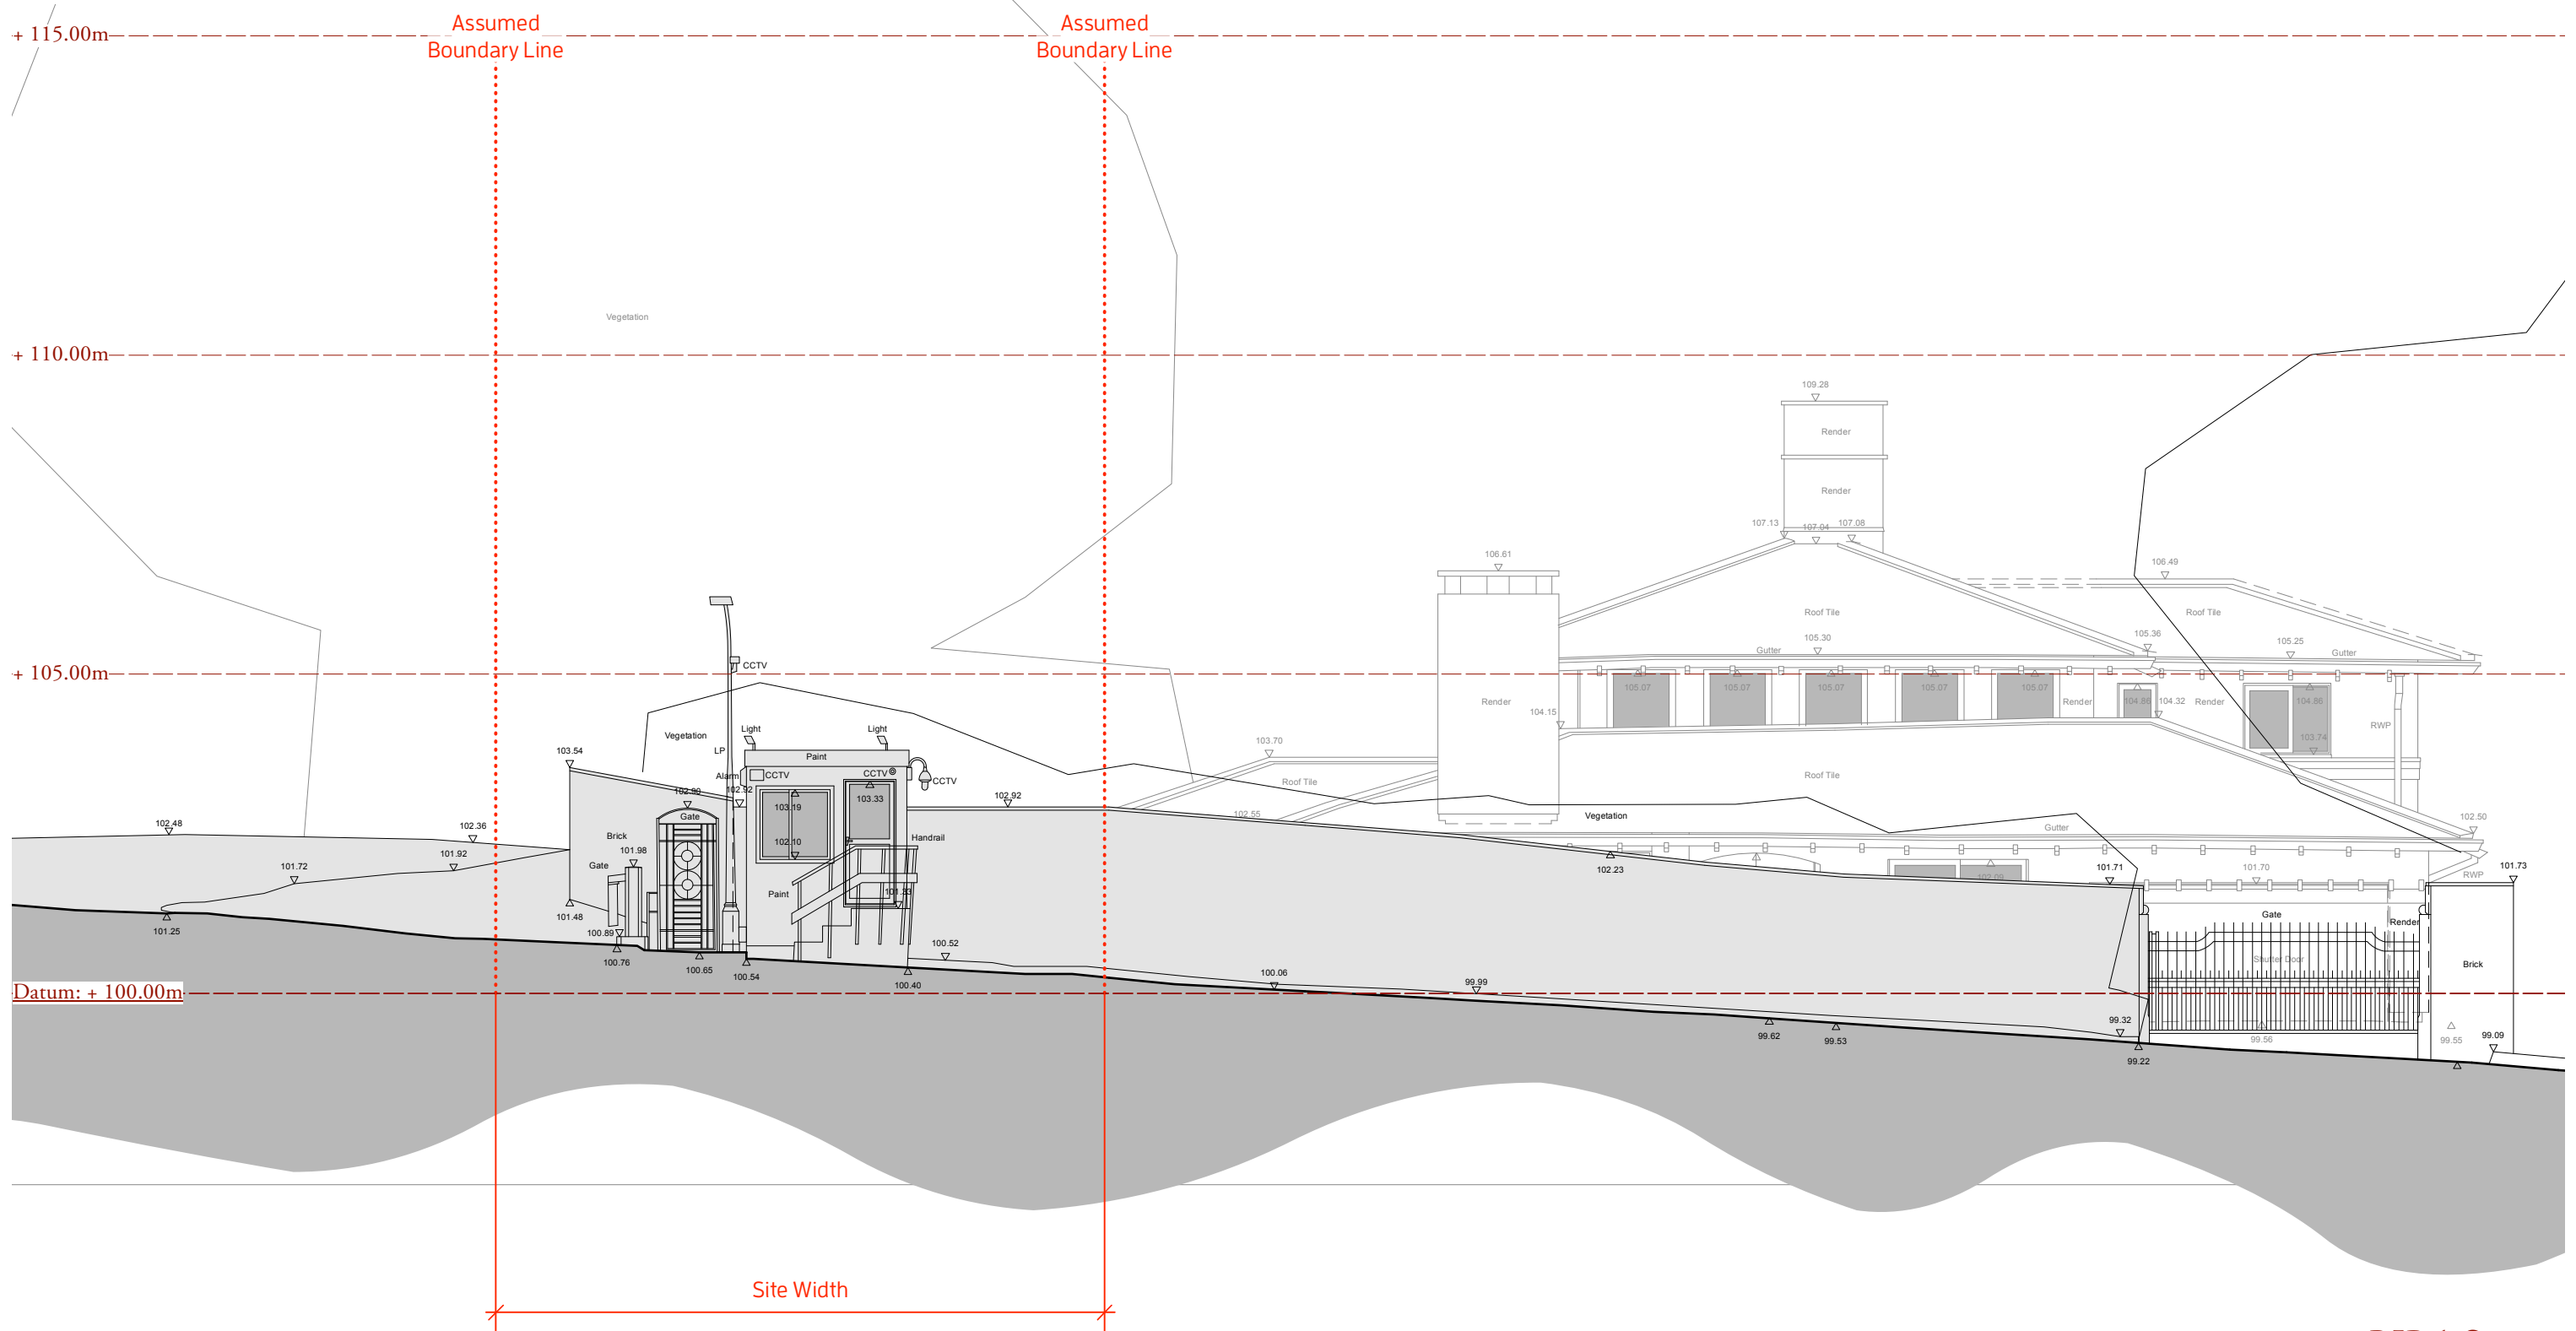

RIBA Stage 3

Christopher Tredway Architects

3rd Floor, 175 - 176 Tottenham Court Road, London W1T 7NX.

E Mail: office@christredway.co.uk

Phone: +44 (0)20 7101 9336

Gatehouse & Gates, Compton Avenue

Site: Security Hut & Gates, Compton Avenue, London N6.

Job No: 090

Drawing No: 090/ S2_04

Title: Existing Side Elevation


Revision: /

Date: 04/05/2023

Scale: 1:100 @ 100% A3 L



Existing Rear Elevation @ 1:100

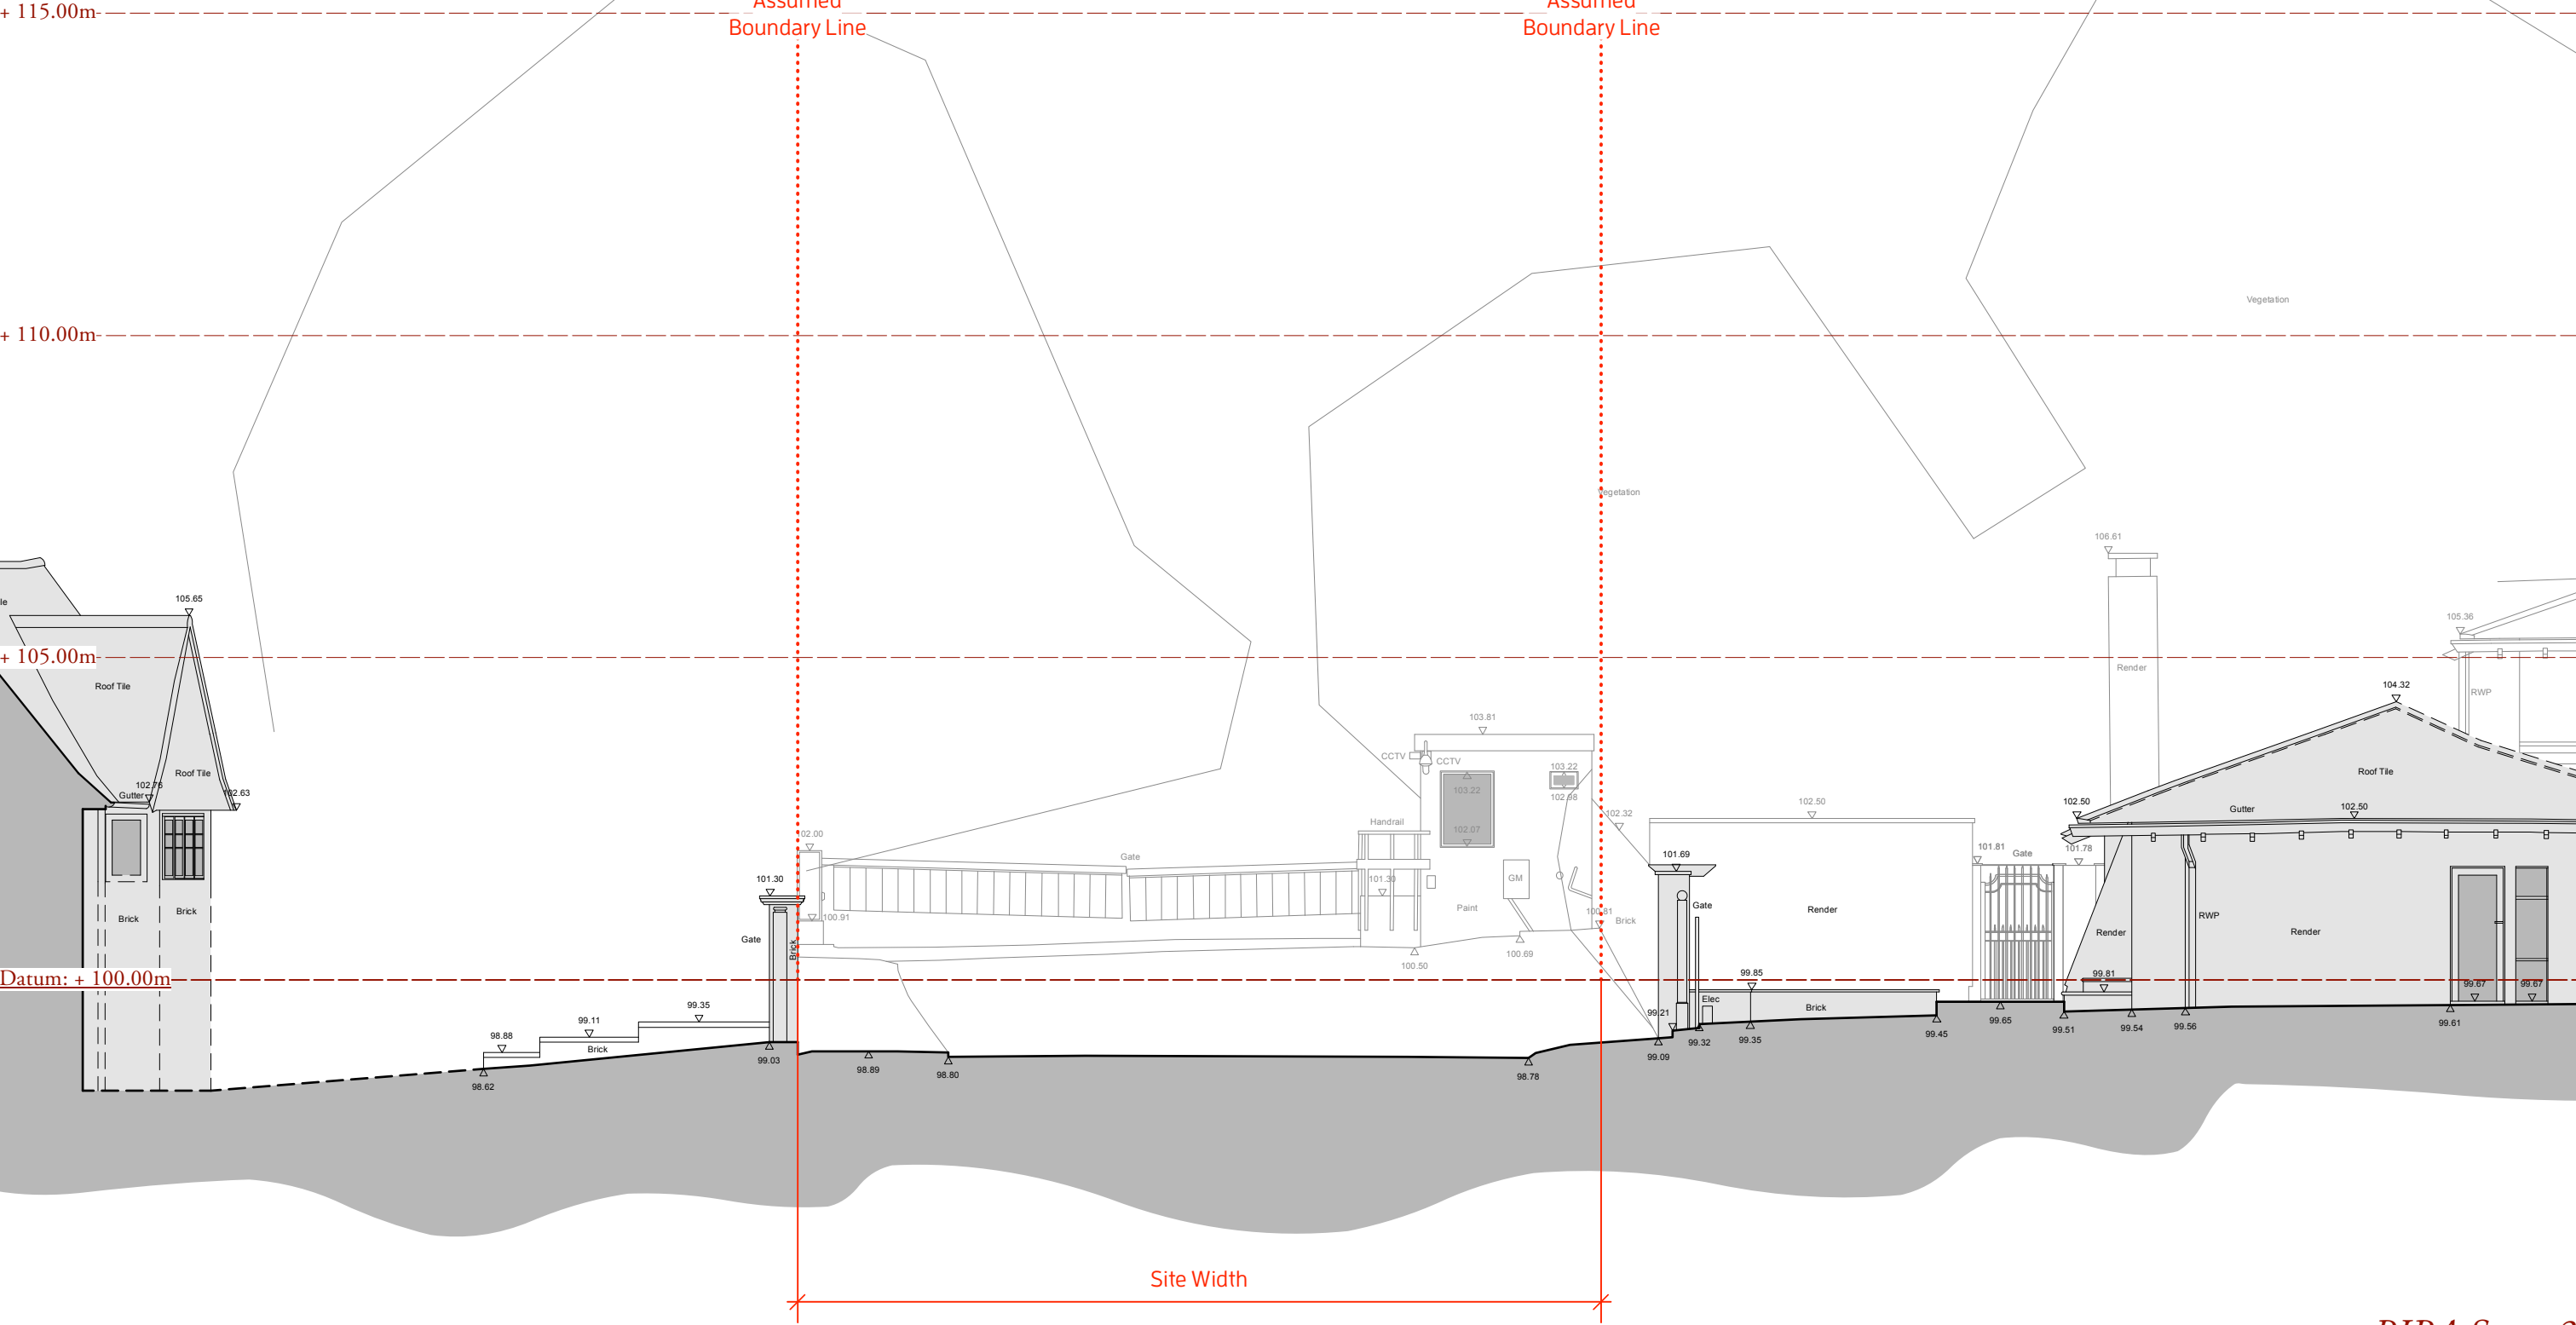

RIBA Stage 3

Christopher Tredway Architects

3rd Floor, 175 - 176 Tottenham Court Road, London W1T 7NX.
E Mail: office@christredway.co.uk Phone: +44 (0)20 7101 9336

Gatehouse & Gates, Compton Avenue

Site: Security Hut & Gates, Compton Avenue, London N6. Job No: 090
Drawing No: 090/ S2_05
Title: Existing Rear Elevation Revision: /
Date: 04/05/2023 Scale: 1:100 @ 100% A3 L

© Christopher Tredway Architects Ltd. 2023

