



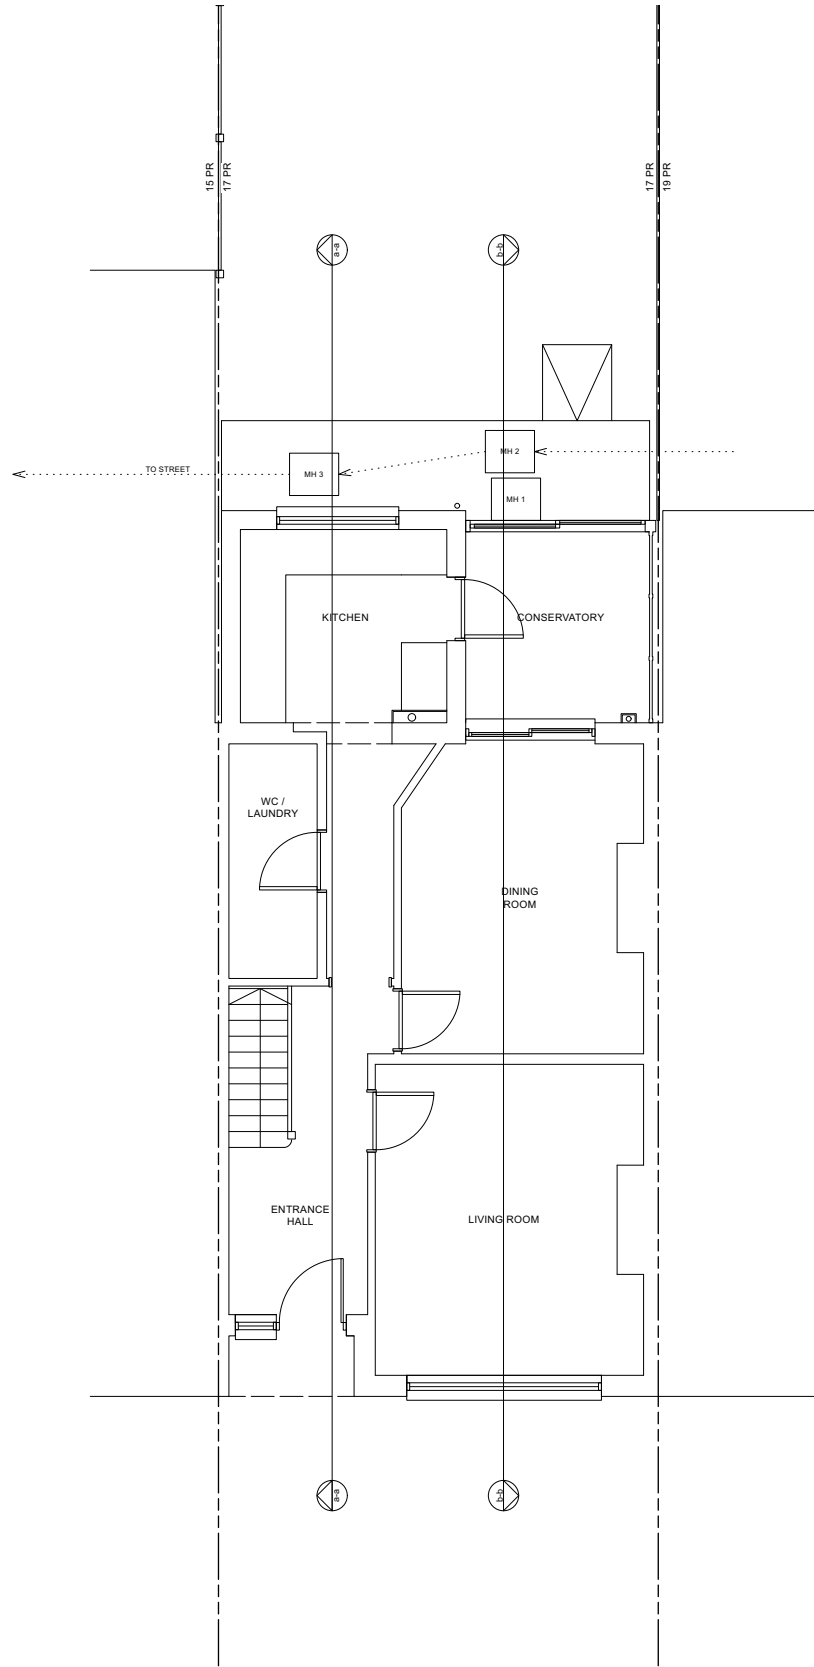

GROUND FLOOR

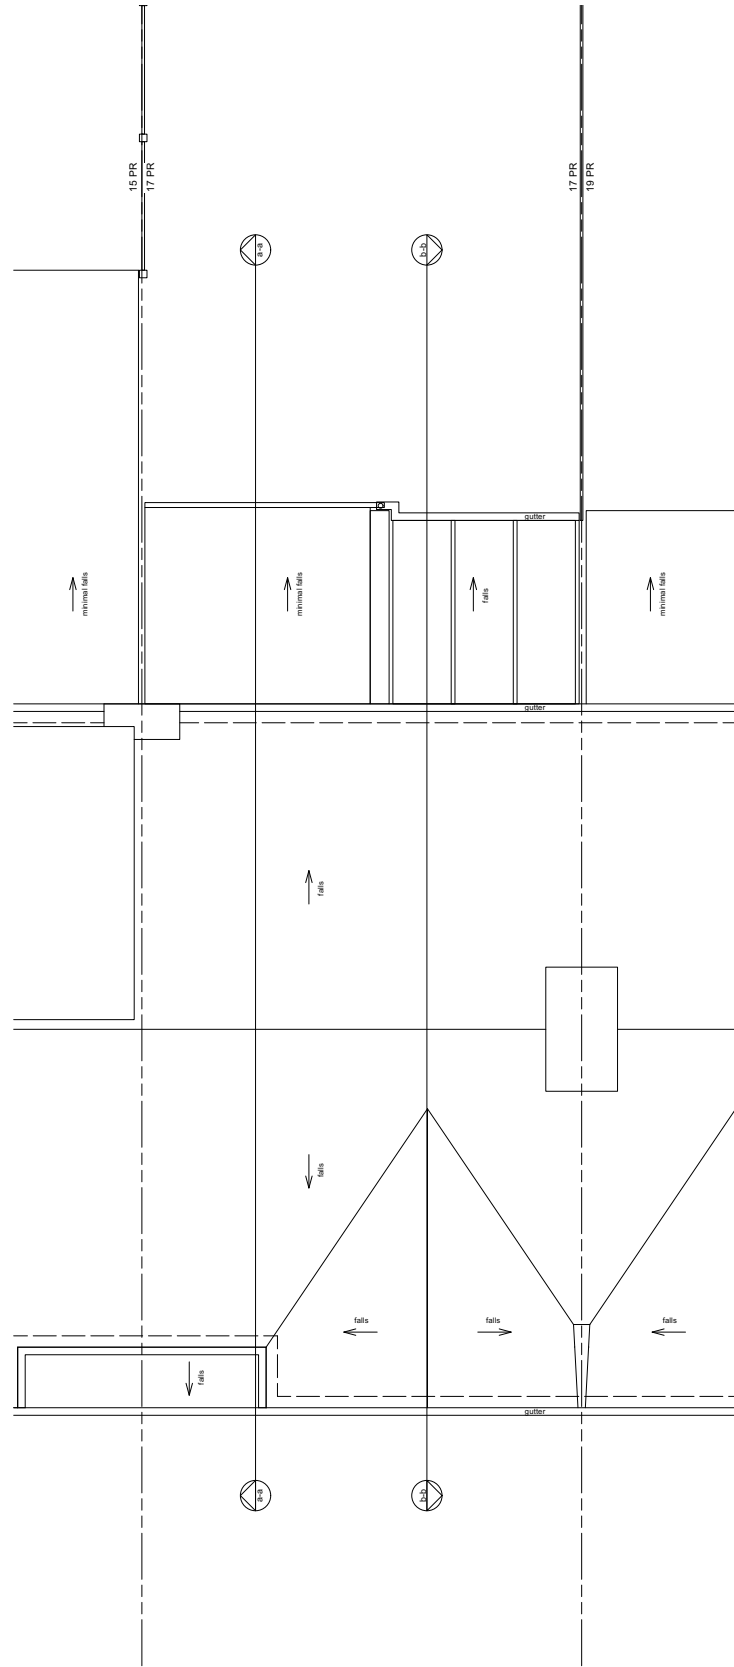



ROOF PLAN




FOR PLANNING

Revisions				Project Title		Drawn By	Date	Drawing Number	
				17 PARKHURST ROAD N17 9RB		GD	JUNE 2023	144 EX101 -	
				Drawing Title		Checked By	Scale		
				EXISTING PLANS			1:100 @ A3		
PLEASE NOTE				--- Do not scale, use figured dimensions only. --- All dimensions to be verified on site prior to the commencement of any work or the production of any shop drawing. --- This drawing to be read in conjunction with all related Architect's and Engineer's drawings and any other relevant information. --- No liability will be accepted for any errors or omissions in the content of this drawing, which arise as a result of faulty transmission or reproduction when issued in an electronic format. No alterations or amendments are permitted to this drawing other than by Guy Stansfield Architects Ltd.				07412 602183 info@augment-architecture.com	

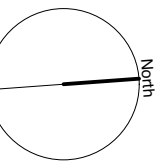


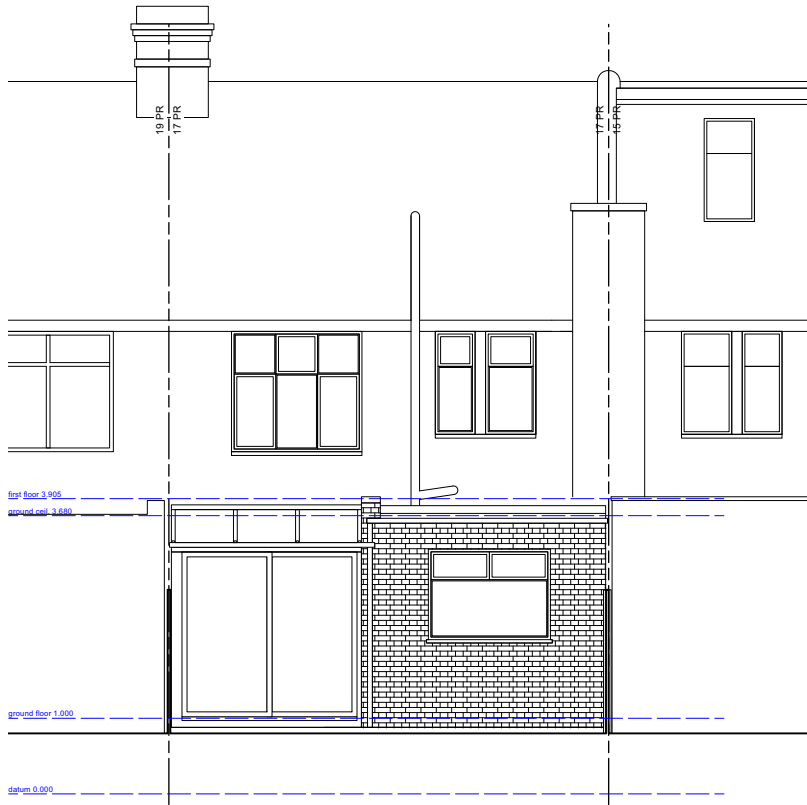


REAR ELEVATION

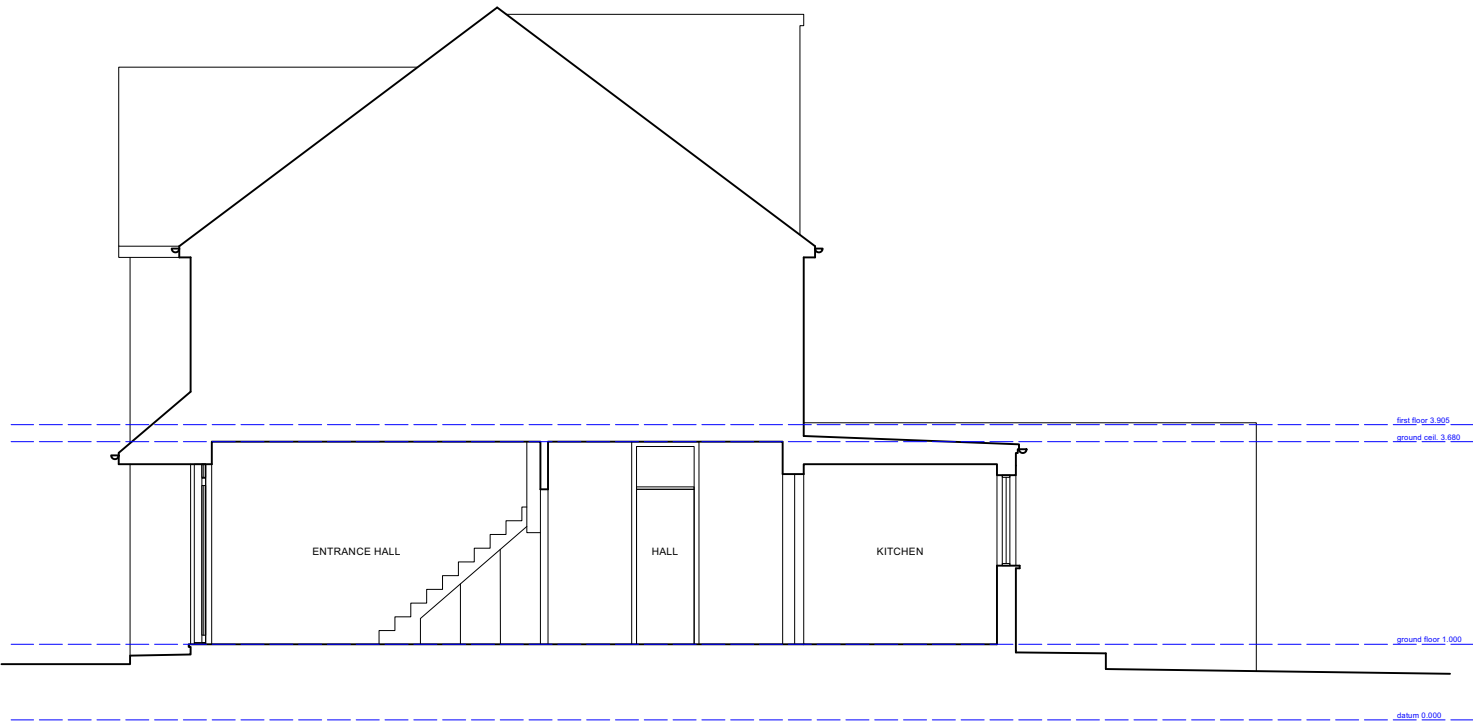

SECTION AA

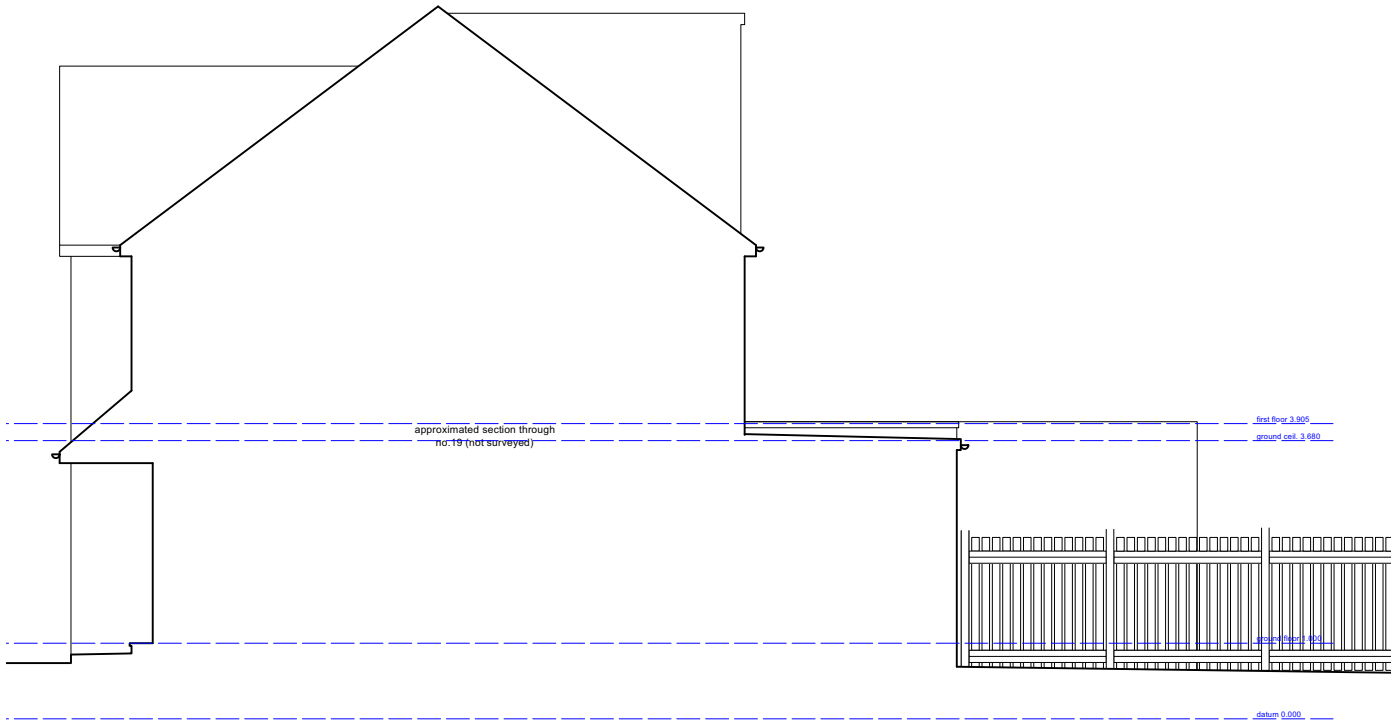

NORTH ELEVATION (SECTION THROUGH NO.19)

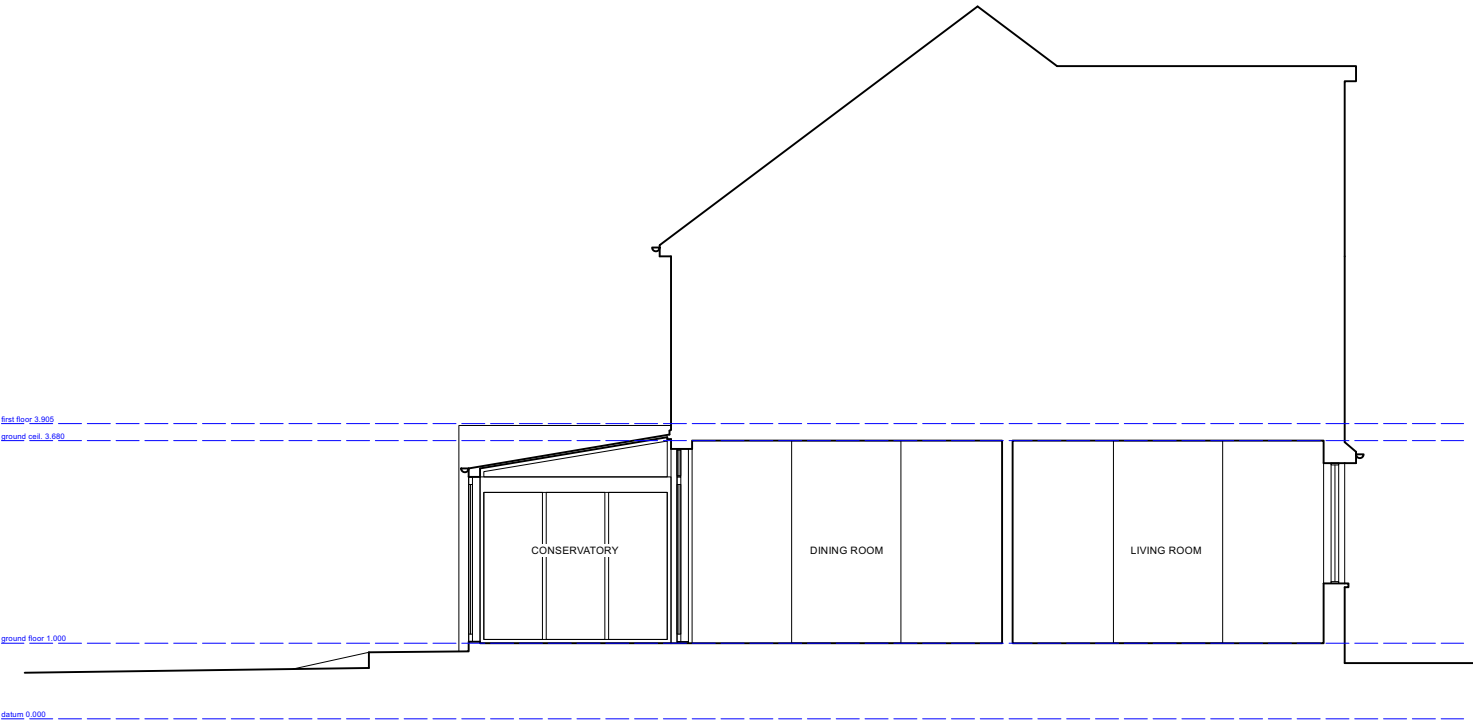


SECTION BB


FOR PLANNING

Revisions				Project Title		Drawn By	Date	Drawing Number	
				17 PARKHURST ROAD N17 9RB		GD	JUNE 2023	144 EX102 -	
				Drawing Title		Checked By	Scale		
				EXISTING SECTIONS AND ELEVATIONS			1:100 @ A3		
PLEASE NOTE				--- Do not scale, use figured dimensions only. --- All dimensions to be verified on site prior to the commencement of any work or the production of any shop drawing. --- This drawing to be read in conjunction with all related Architect's and Engineer's drawings and any other relevant information. --- No liability will be accepted for any errors or omissions in the content of this drawing, which arise as a result of faulty transmission or reproduction when issued in an electronic format. No alterations or amendments are permitted to this drawing other than by Guy Stansfield Architects Ltd.				07412 602183 info@augment-architecture.com	



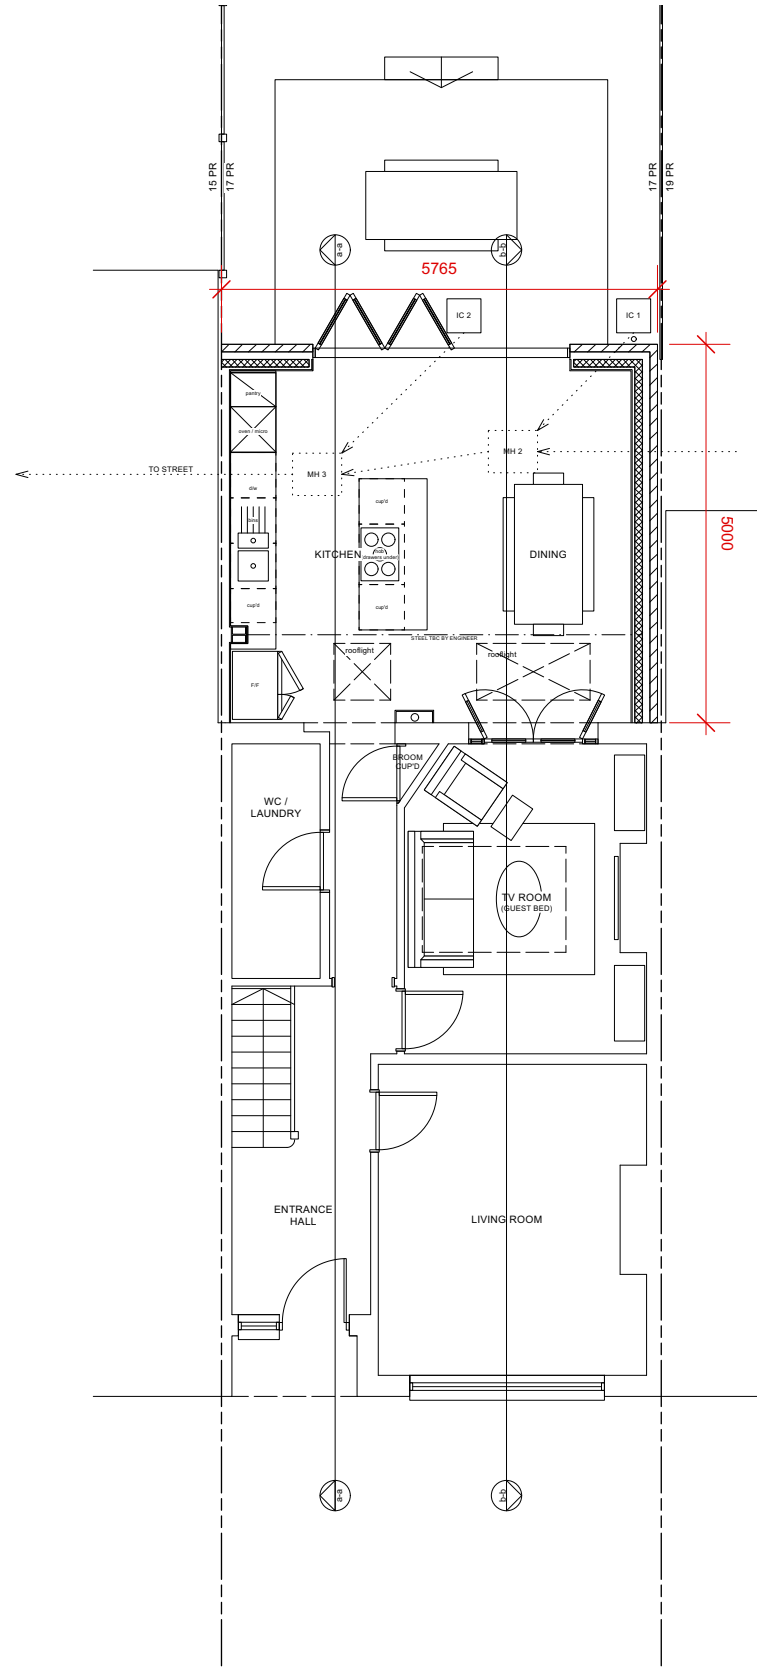

GROUND FLOOR

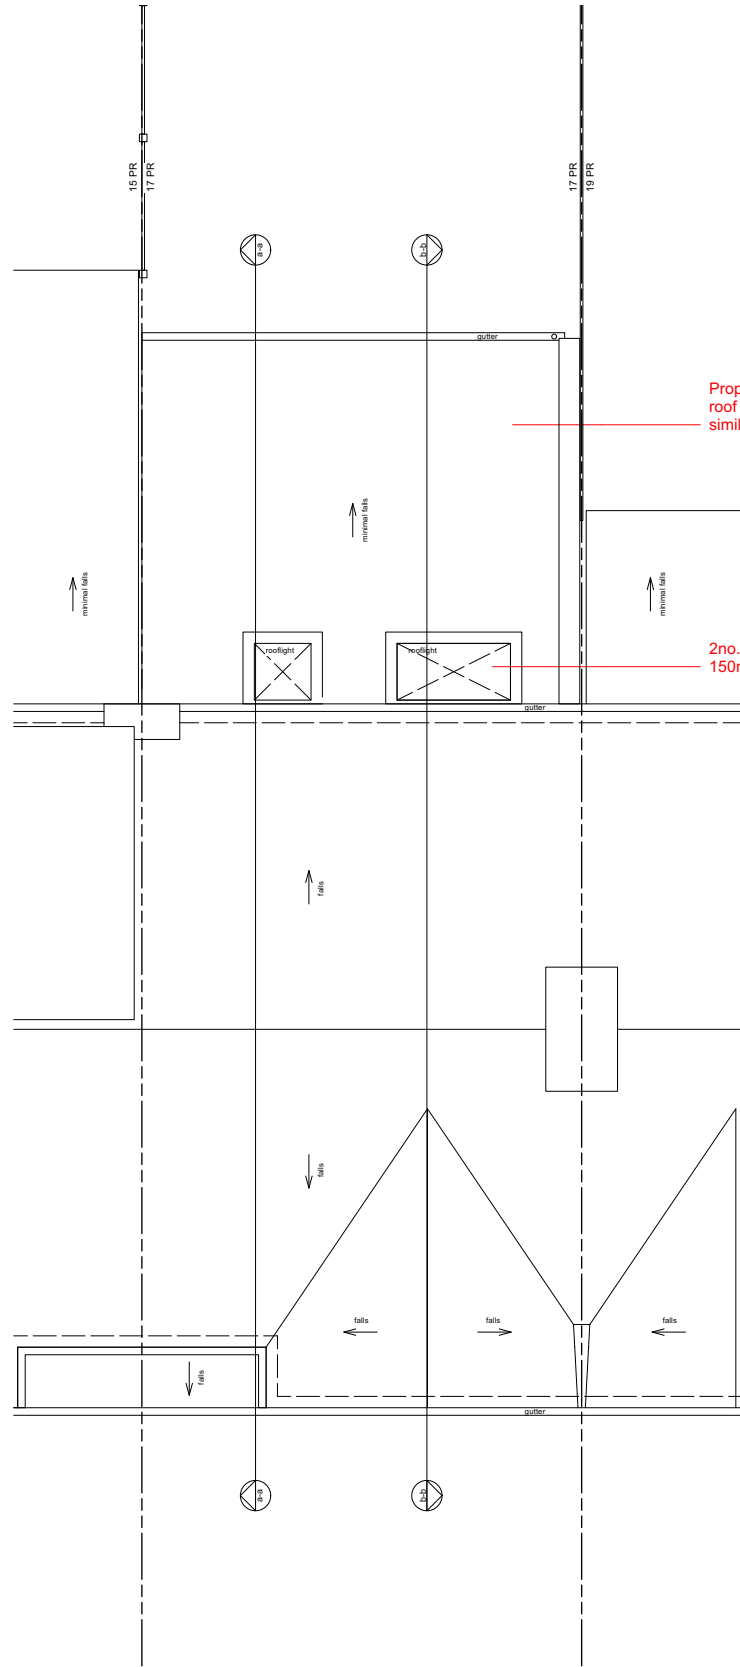



ROOF PLAN




FOR PLANNING

Revisions				Project Title		Drawn By	Date	Drawing Number	
				17 PARKHURST ROAD N17 9RB		GD	JUNE 2023	144 PL101 -	
				Drawing Title		Checked By	Scale		
				PROPOSED PLANS			1:100 @ A3		
PLEASE NOTE				--- Do not scale, use figured dimensions only. --- All dimensions to be verified on site prior to the commencement of any work or the production of any shop drawing. --- This drawing to be read in conjunction with all related Architect's and Engineer's drawings and any other relevant information. --- No liability will be accepted for any errors or omissions in the content of this drawing, which arise as a result of faulty transmission or reproduction when issued in an electronic format. No alterations or amendments are permitted to this drawing other than by Guy Stansfield Architects Ltd.				07412 602183 info@augment-architecture.com	

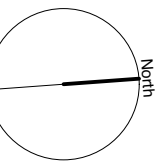


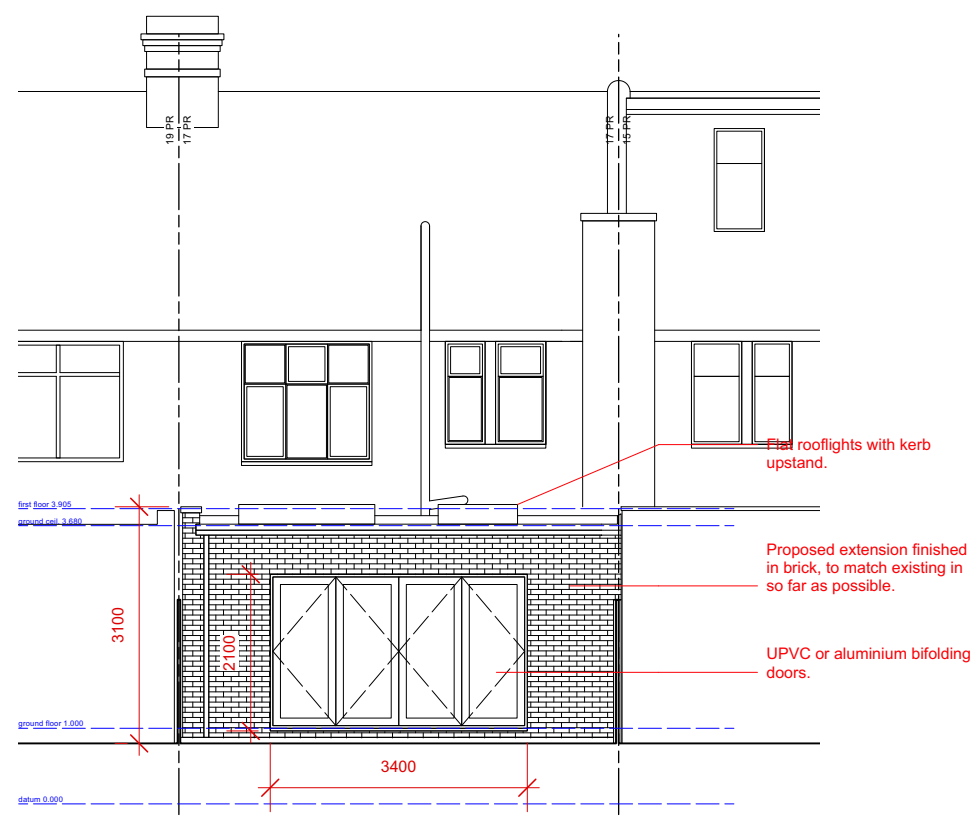


REAR ELEVATION

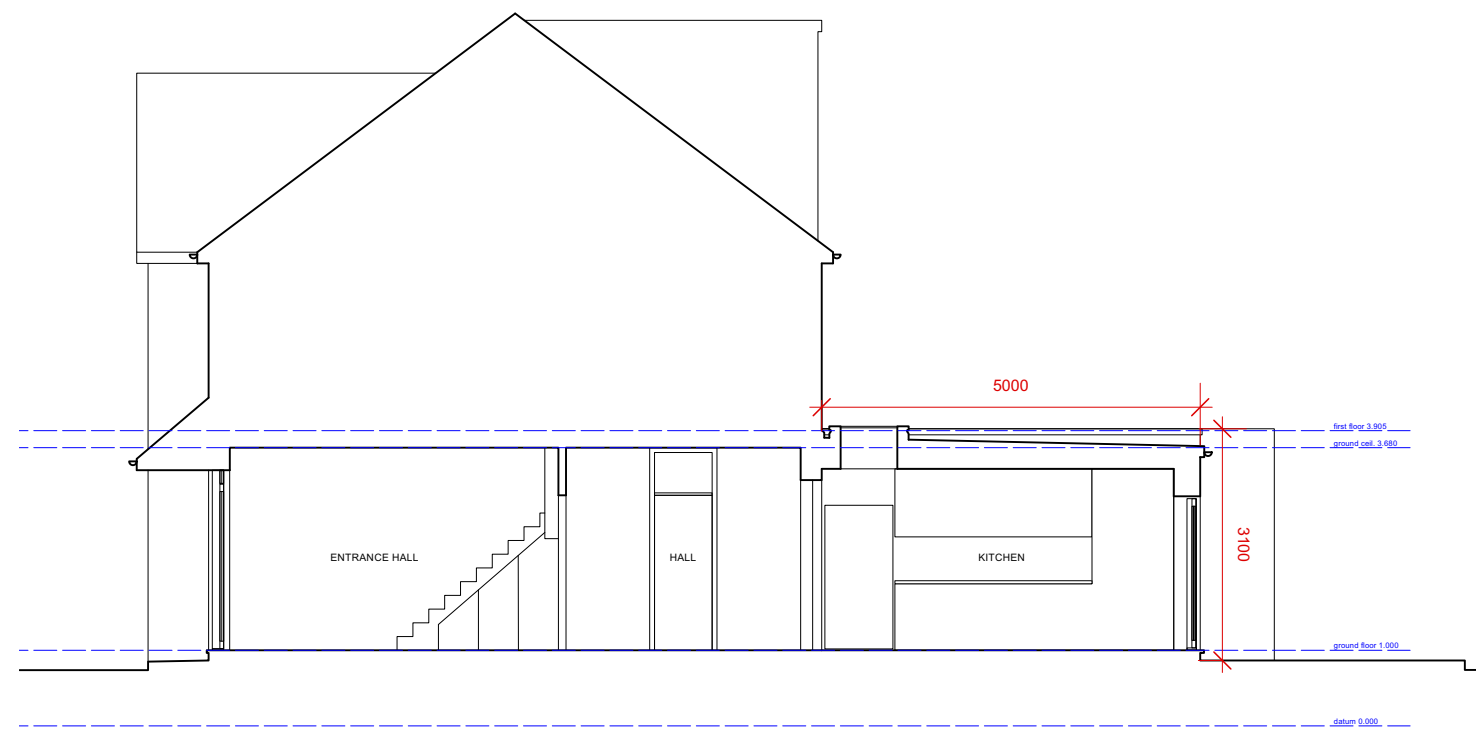

SECTION AA

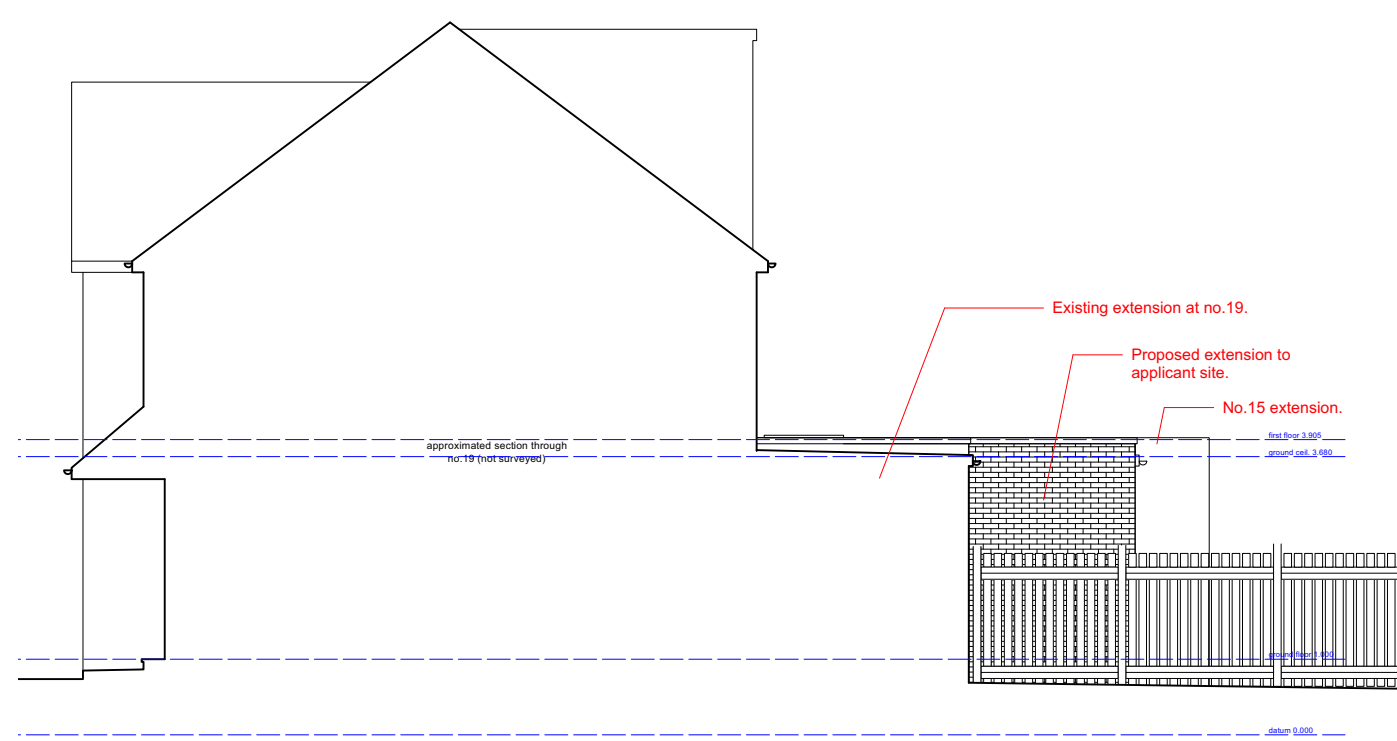

NORTH ELEVATION (SECTION THROUGH NO.19)

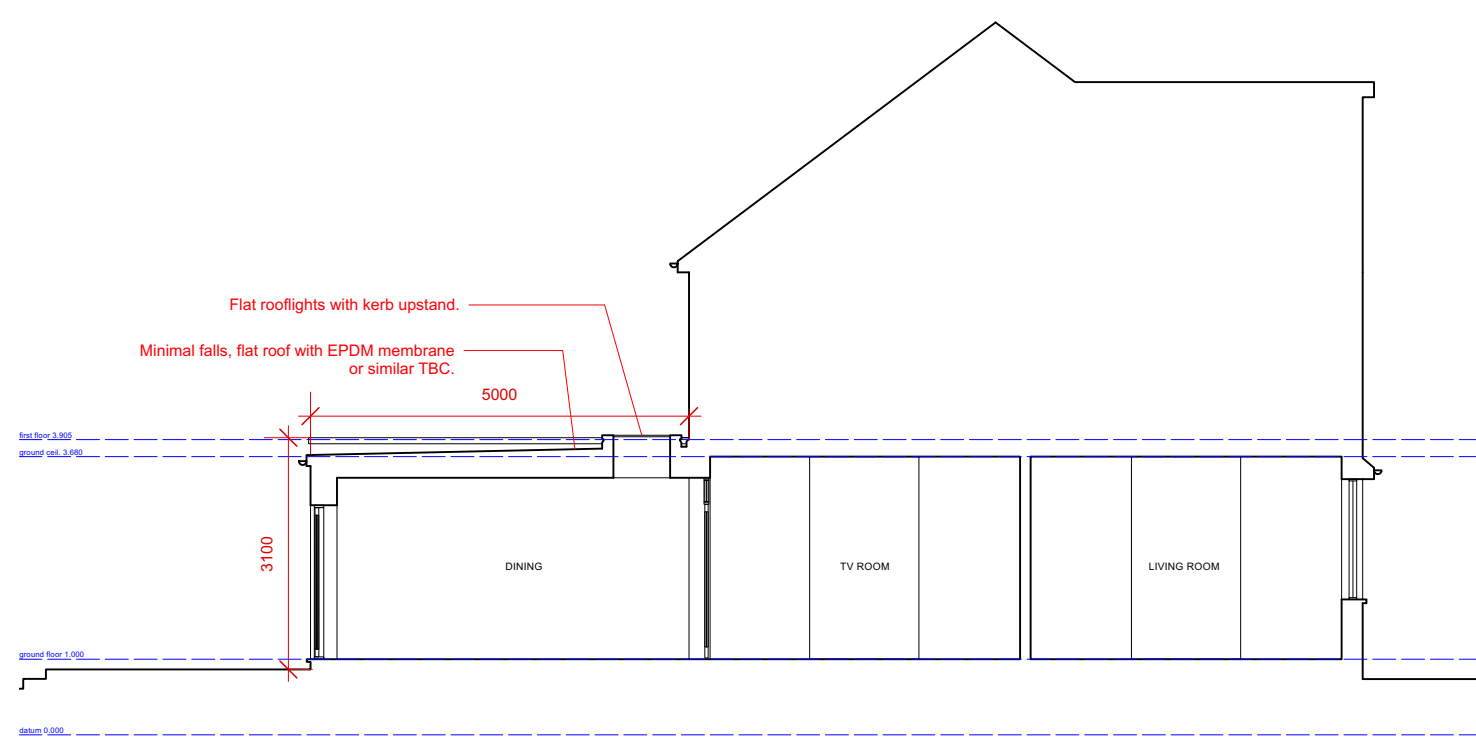

SECTION BB

FOR PLANNING



Revisions				Project Title		Drawn By	Date	Drawing Number	
				17 PARKHURST ROAD N17 9RB		GD	JUNE 2023	144 PL102 -	
				Drawing Title		Checked By	Scale		
				PROPOSED SECTIONS AND ELEVATIONS			1:100 @ A3		
PLEASE NOTE				--- Do not scale, use figured dimensions only. --- All dimensions to be verified on site prior to the commencement of any work or the production of any shop drawing. --- This drawing to be read in conjunction with all related Architect's and Engineer's drawings and any other relevant information. --- No liability will be accepted for any errors or omissions in the content of this drawing, which arise as a result of faulty transmission or reproduction when issued in an electronic format. No alterations or amendments are permitted to this drawing other than by Guy Stansfield Architects Ltd.				07412 602183 info@augment-architecture.com	

Augment Architecture