



Proposed Basement Cycle Details - 1:50




Revisions		
Rev	Detail	Date

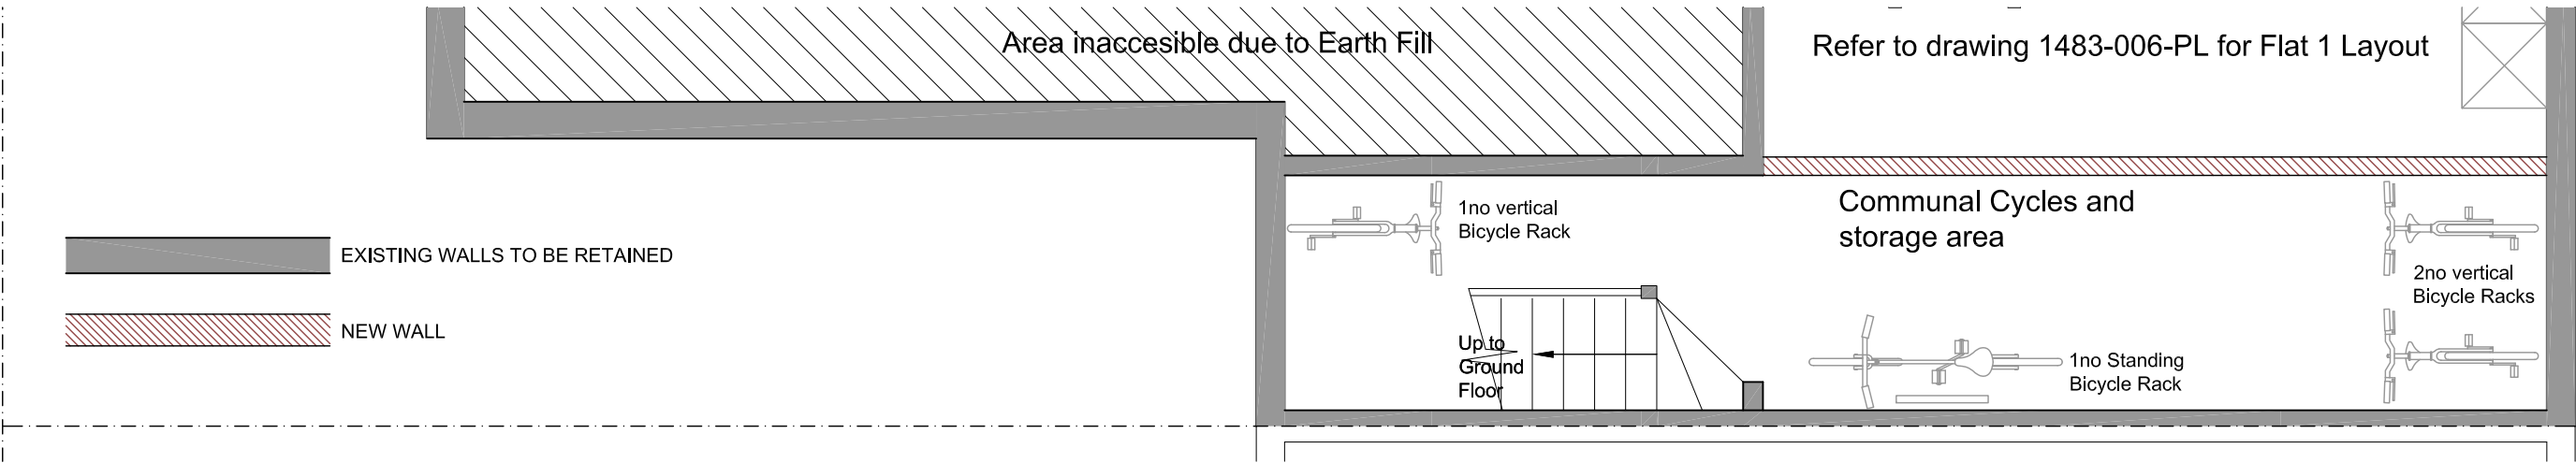

Front Elevation- 1:20

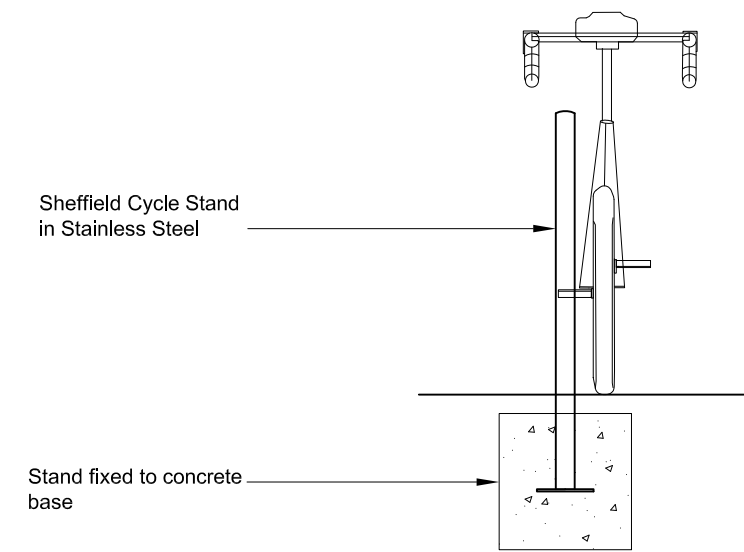

Side Elevation- 1:20

 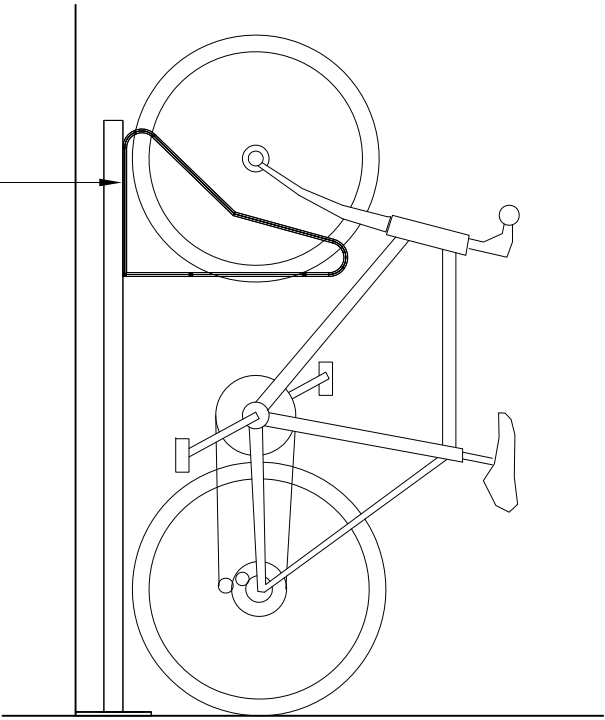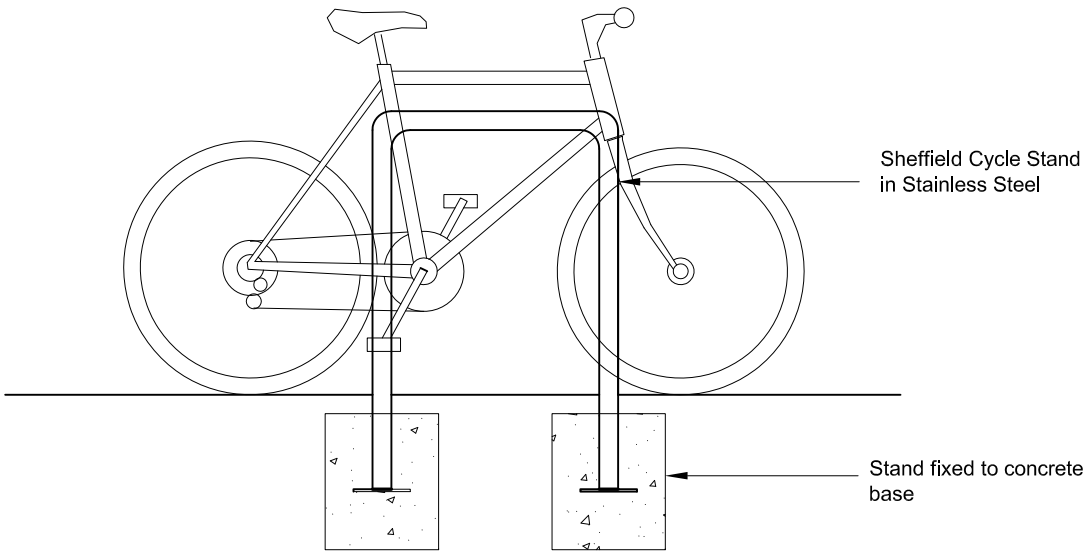

All dimensions and levels to be checked on site by contractor prior to commencement of work. This drawing and the copyrights and patents therein are the property of the Linear Insight Ltd and may not be used or reproduced without consent. This drawing is to be read in conjunction with all relevant consultants and/or specialist's drawings/documents and any discrepancies or variations are to be notified to the designer before the affected work commences. All works on site are to be carried out fully in accordance with current CDM regulations and recommendations, current Building Regulations, British Standards and Codes of Practice as appropriate.		Purpose of Issue Preliminary Information Approval Tender Construction	☒ 6 Vartry Road Stamford Hill London N15 6PT Client Ms Ezeogu	Project 6 Vartry Road Stamford Hill London N15 6PT Client Ms Ezeogu	Drawing Proposed Cycle Details	Drawing Scale 1:50/20@A3	Date Sept 2022	LINEAR INSIGHT Ltd Architectural Design and Development Solutions info@linearinsight.com - www.linearinsight.com	Drawing No. 1483-006-2-PL	Rev. —
--	--	---	--	---	-----------------------------------	-----------------------------	-------------------	--	------------------------------	-----------