


NOTES

Do not scale off this drawing unless for planning purposes.
All dimensions to be checked on site

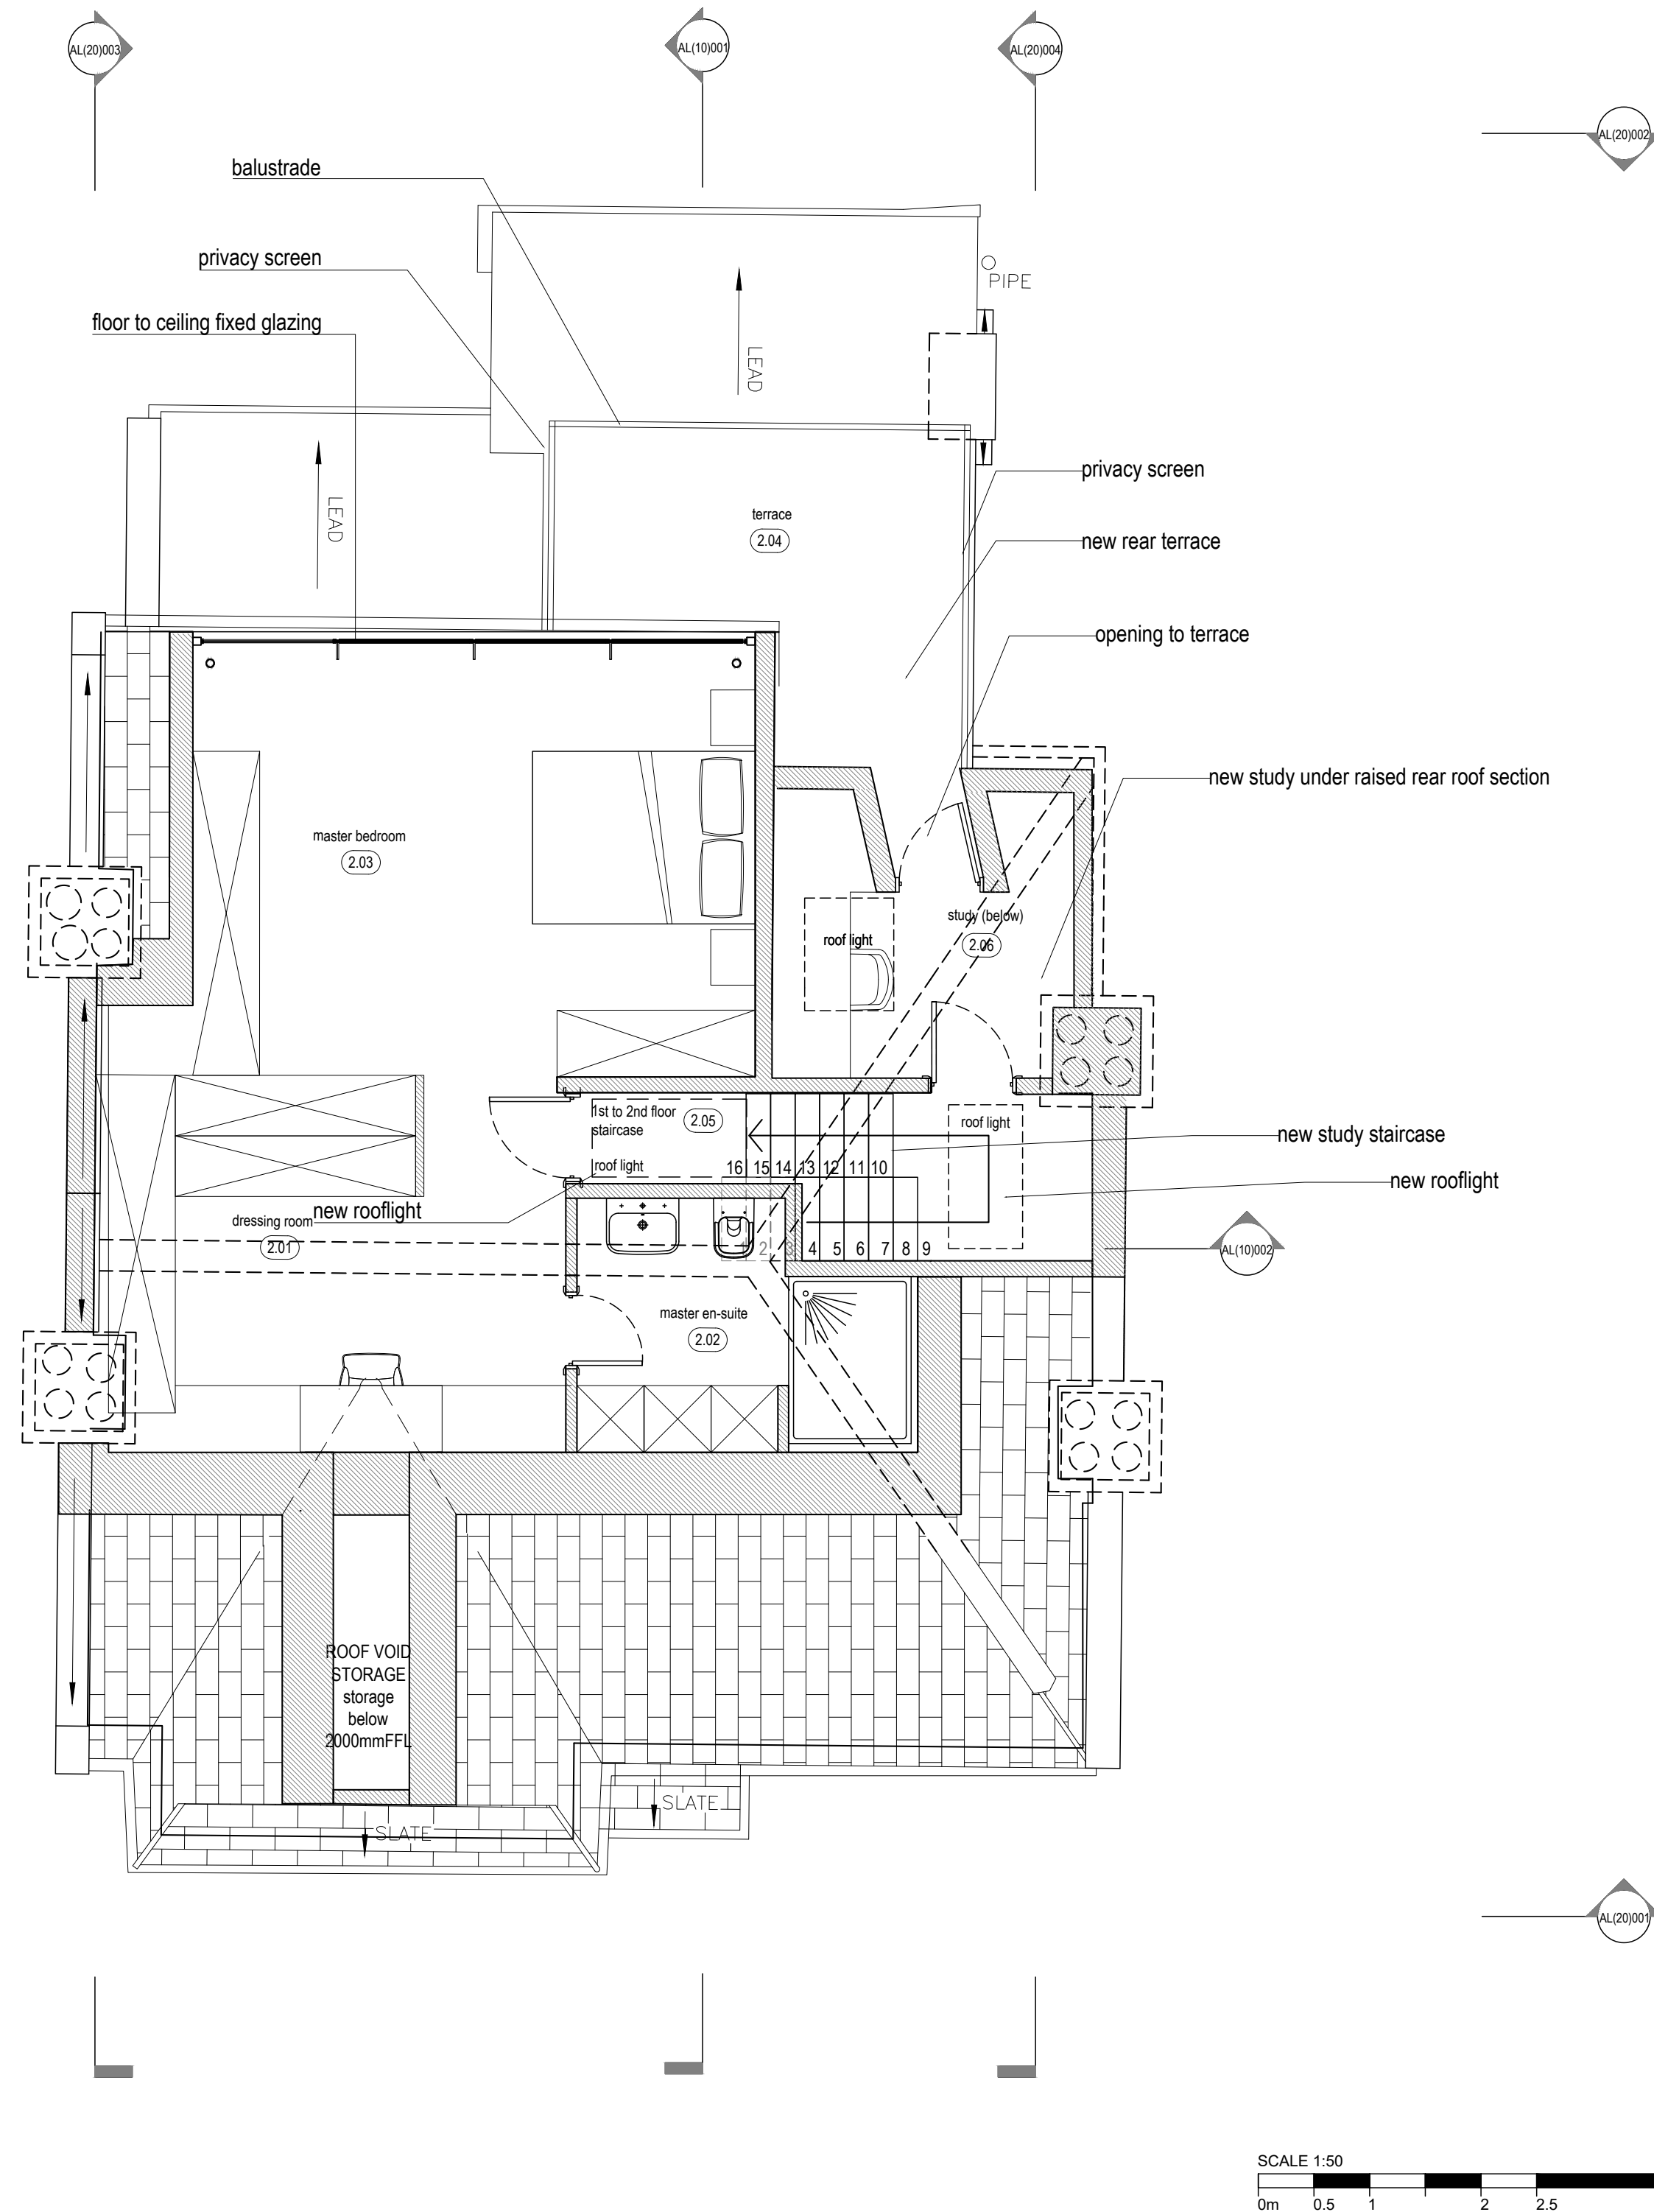

PLANNING ISSUE



**McGUINNESS
ARCHITECTS**
unit d 163-167 bermondsey st
london se1 3uw
t: 0207 407 8343
info@mcgarchitects.co.uk

40 Dukes Avenue, N10 2PU

TITLE: SECOND FLOOR PLAN -PROPOSED
SCALE: 1:50 @ A2
DATE: September 2021

AL(00)003