

EXISTING




**McGUINNESS
ARCHITECTS**
Unit d 163-167 bermondsey st
London se1 3uw
0207 407 9343
info@mcgarchitects.co.uk

Dukes Avenue, N10

TITLE: GROUND FLOOR PLAN
SCALE: 1:50 @ A2
DATE: APRIL 2021

EX(00)001

NOTES

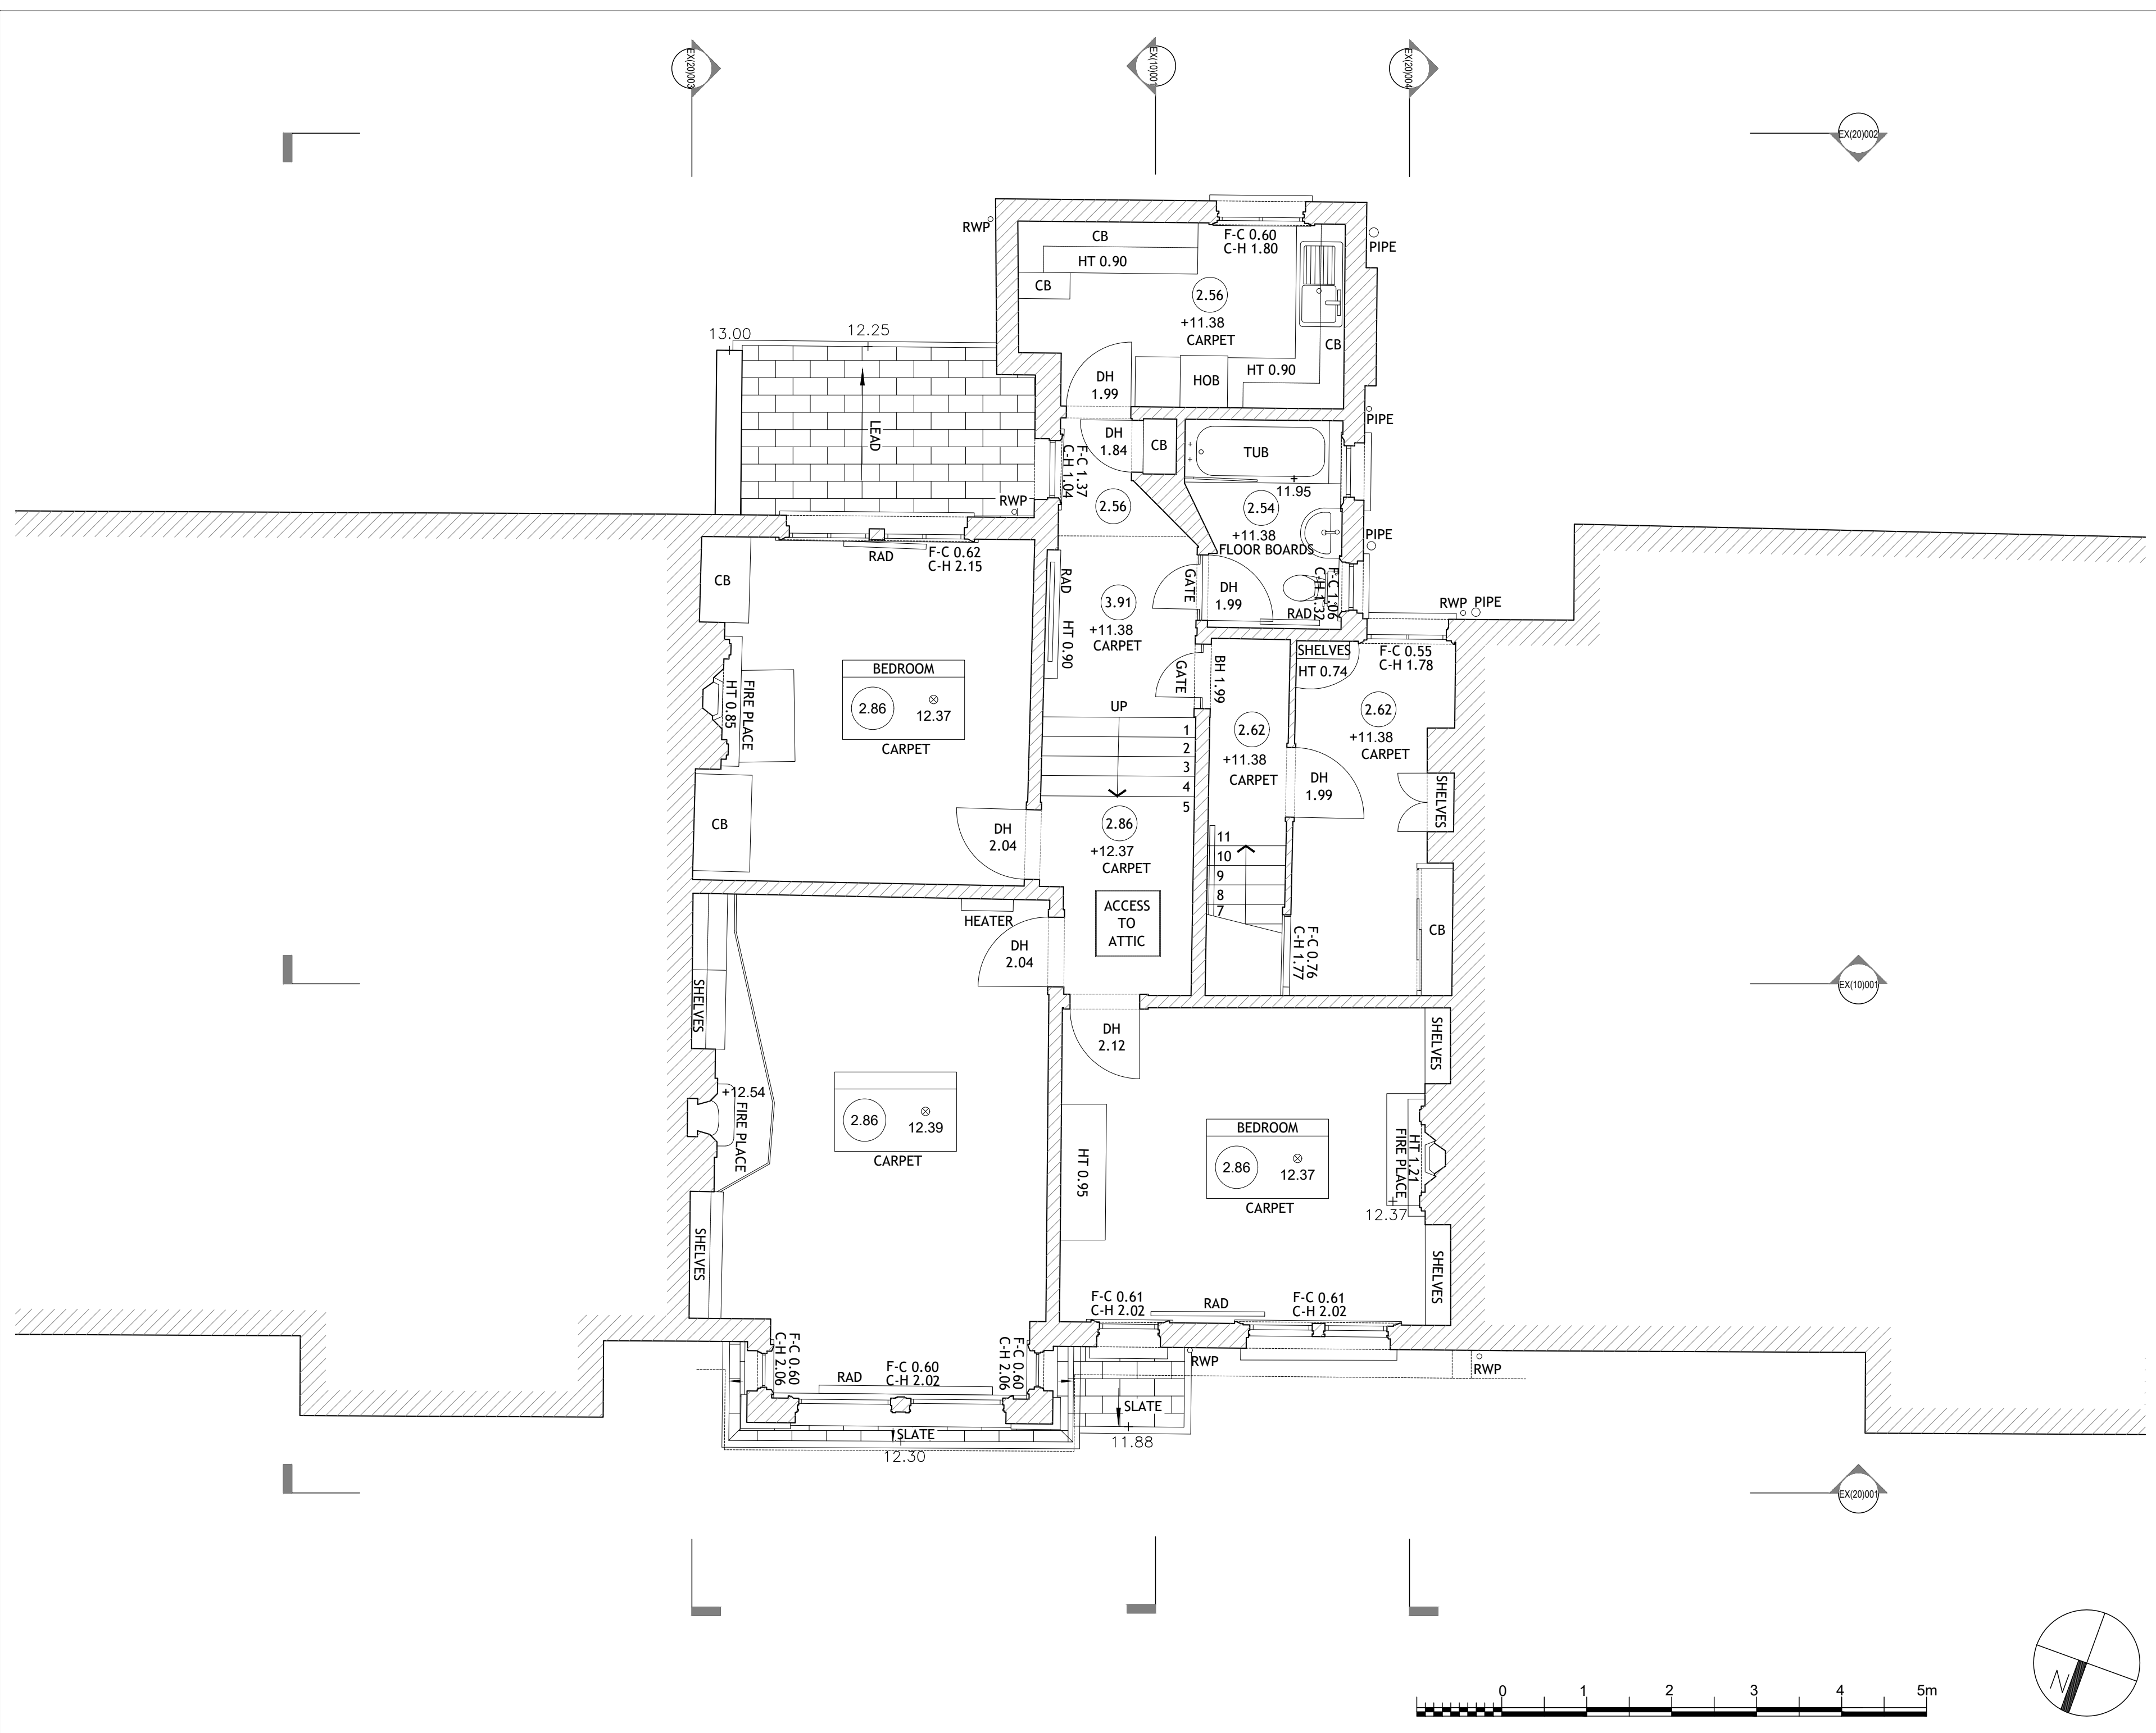

EXISTING





**McGUINNESS
ARCHITECTS**
unit d 163-167 bermondsey st
london se1 3uw
t: 0207 407 8343
info@mcgarchitects.co.uk

Dukes Avenue, N10

TITLE: FIRST FLOOR PLAN
SCALE: 1:50 @ A2
DATE: APRIL 2021

EX(00)002

NOTES

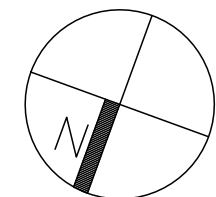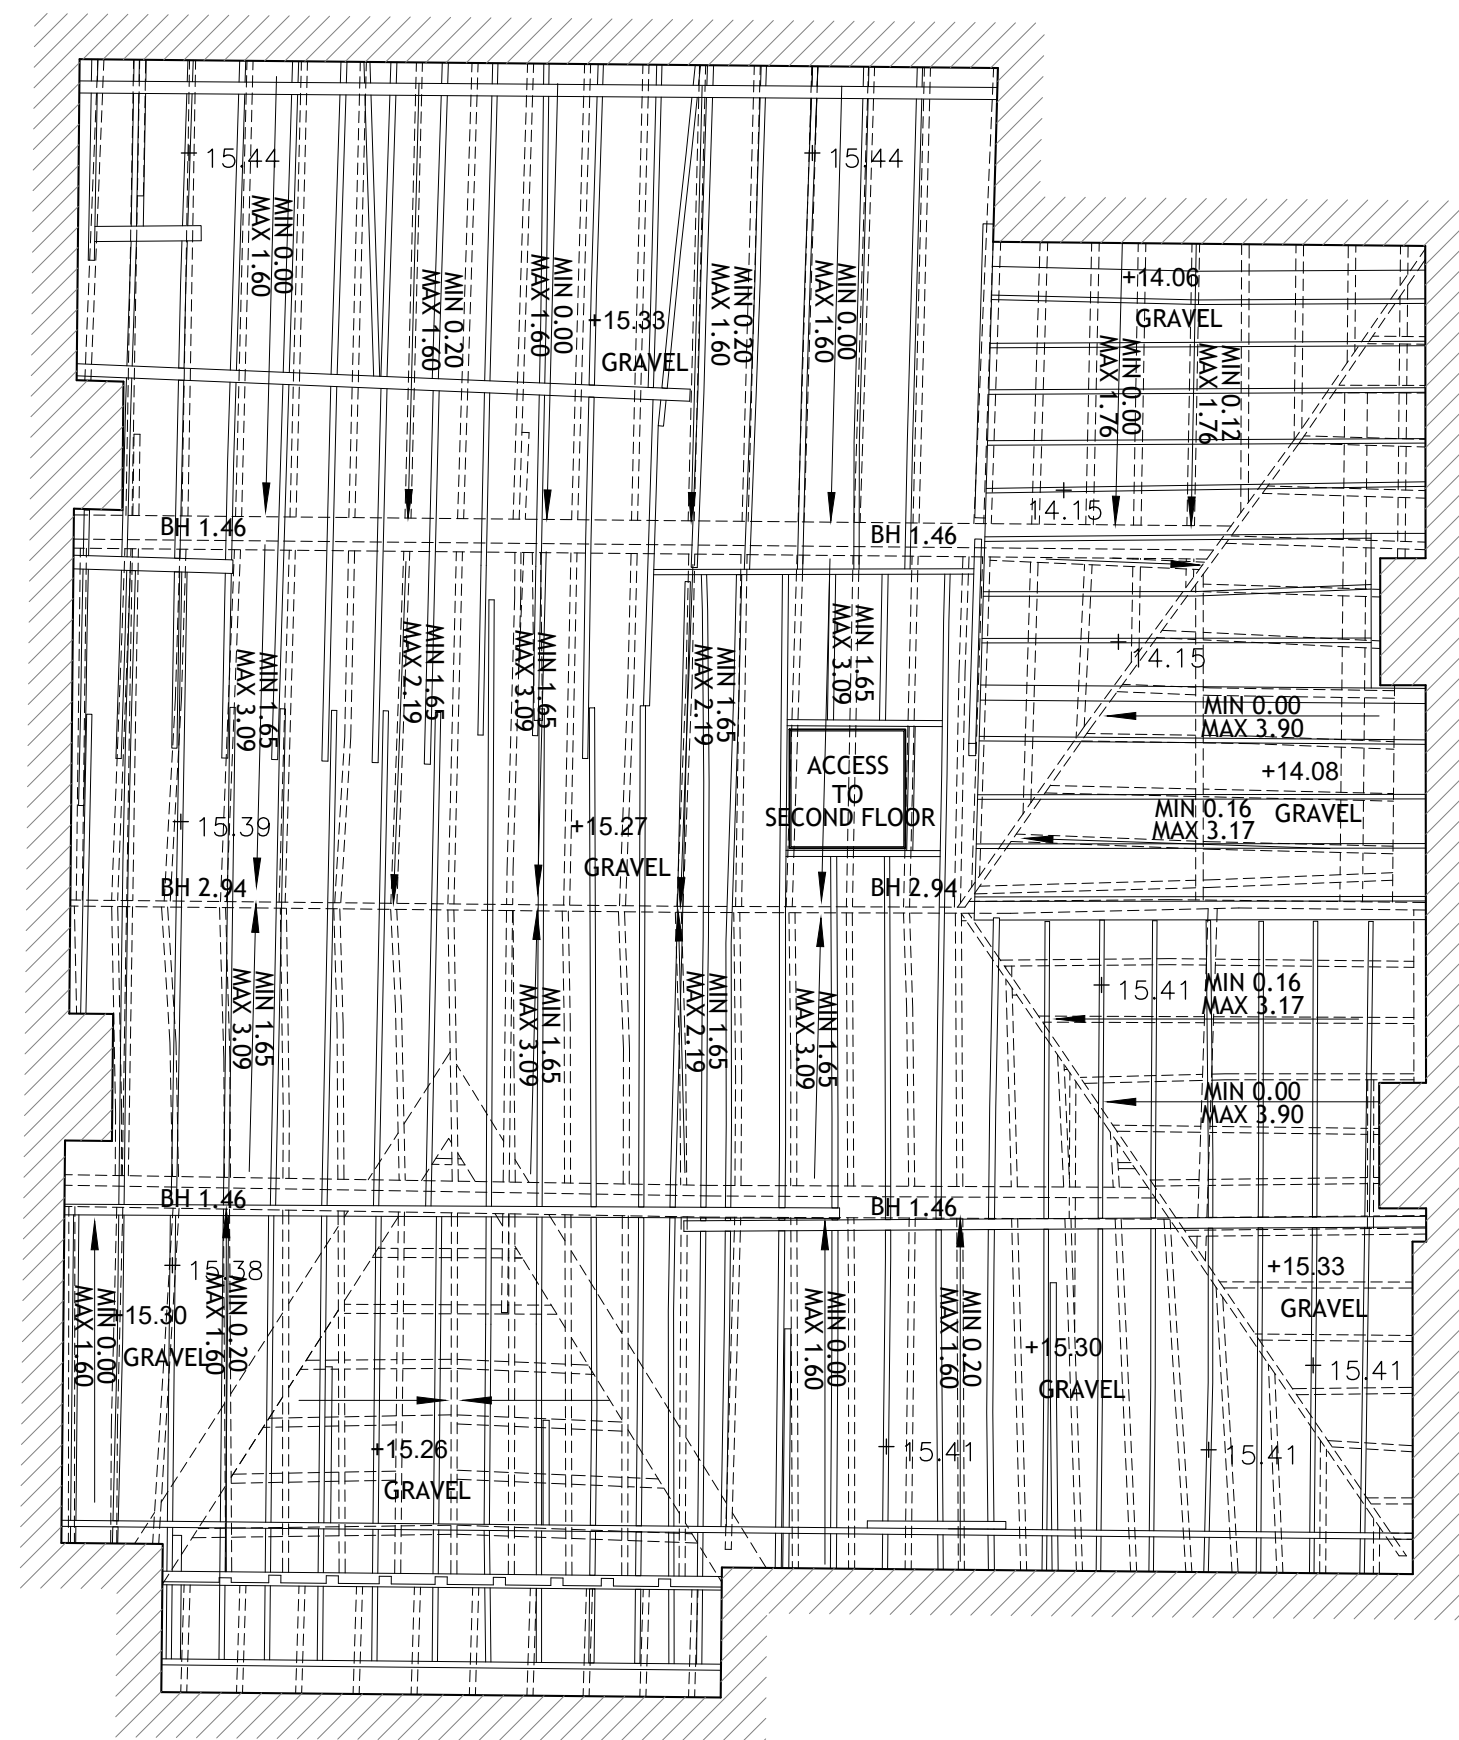

EXISTING




McGUINNESS
ARCHITECTS
unit d 163-167 bermondsey st
london se1 3uw
t:0207 407 8343
info@mcgarchitects.co.uk

Dukes Avenue, N10

TITLE: ATTIC FLOOR PLAN
SCALE: 1:50 @ A2
DATE: APRIL 2021

EX(00)003

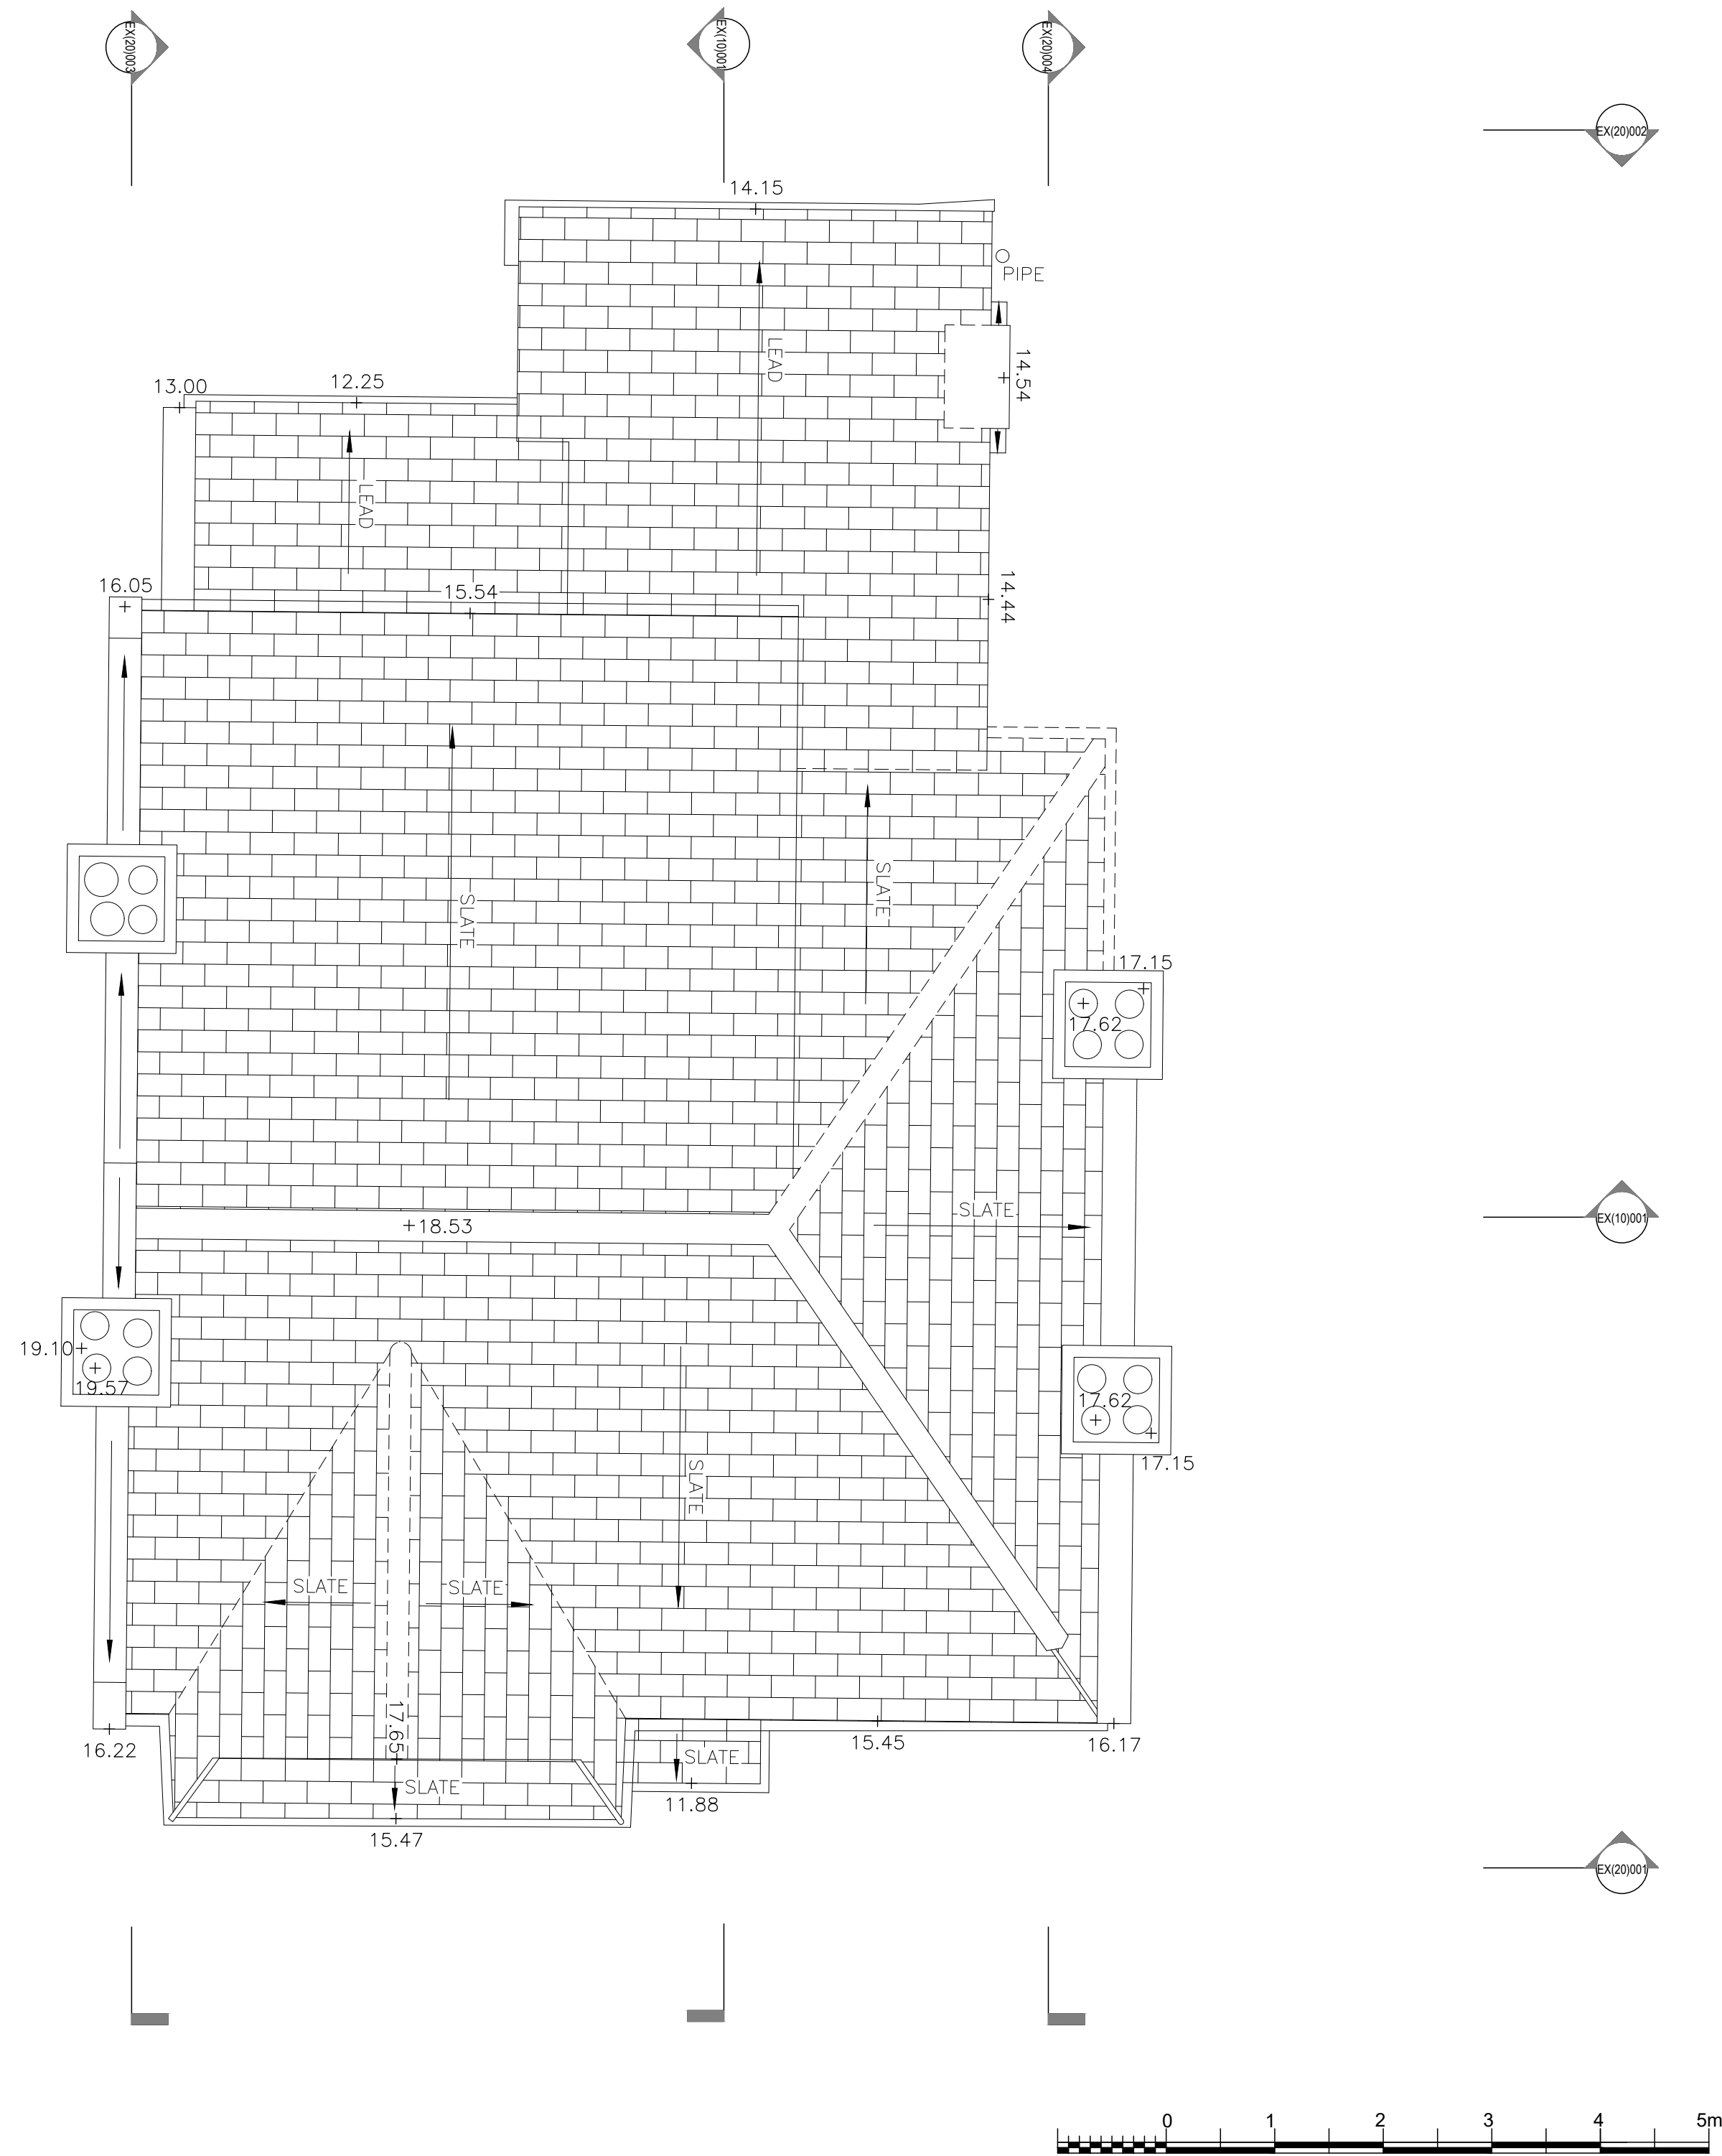

EXISTING




McGUINNESS
ARCHITECTS
unit d 163-167 bermondsey st
london se1 3uw
t:0207 407 8343
info@mcgarchitects.co.uk

Dukes Avenue, N10

TITLE: ROOF PLAN
SCALE: 1:50 @ A2
DATE: APRIL 2021

EX(00)004

NOTES

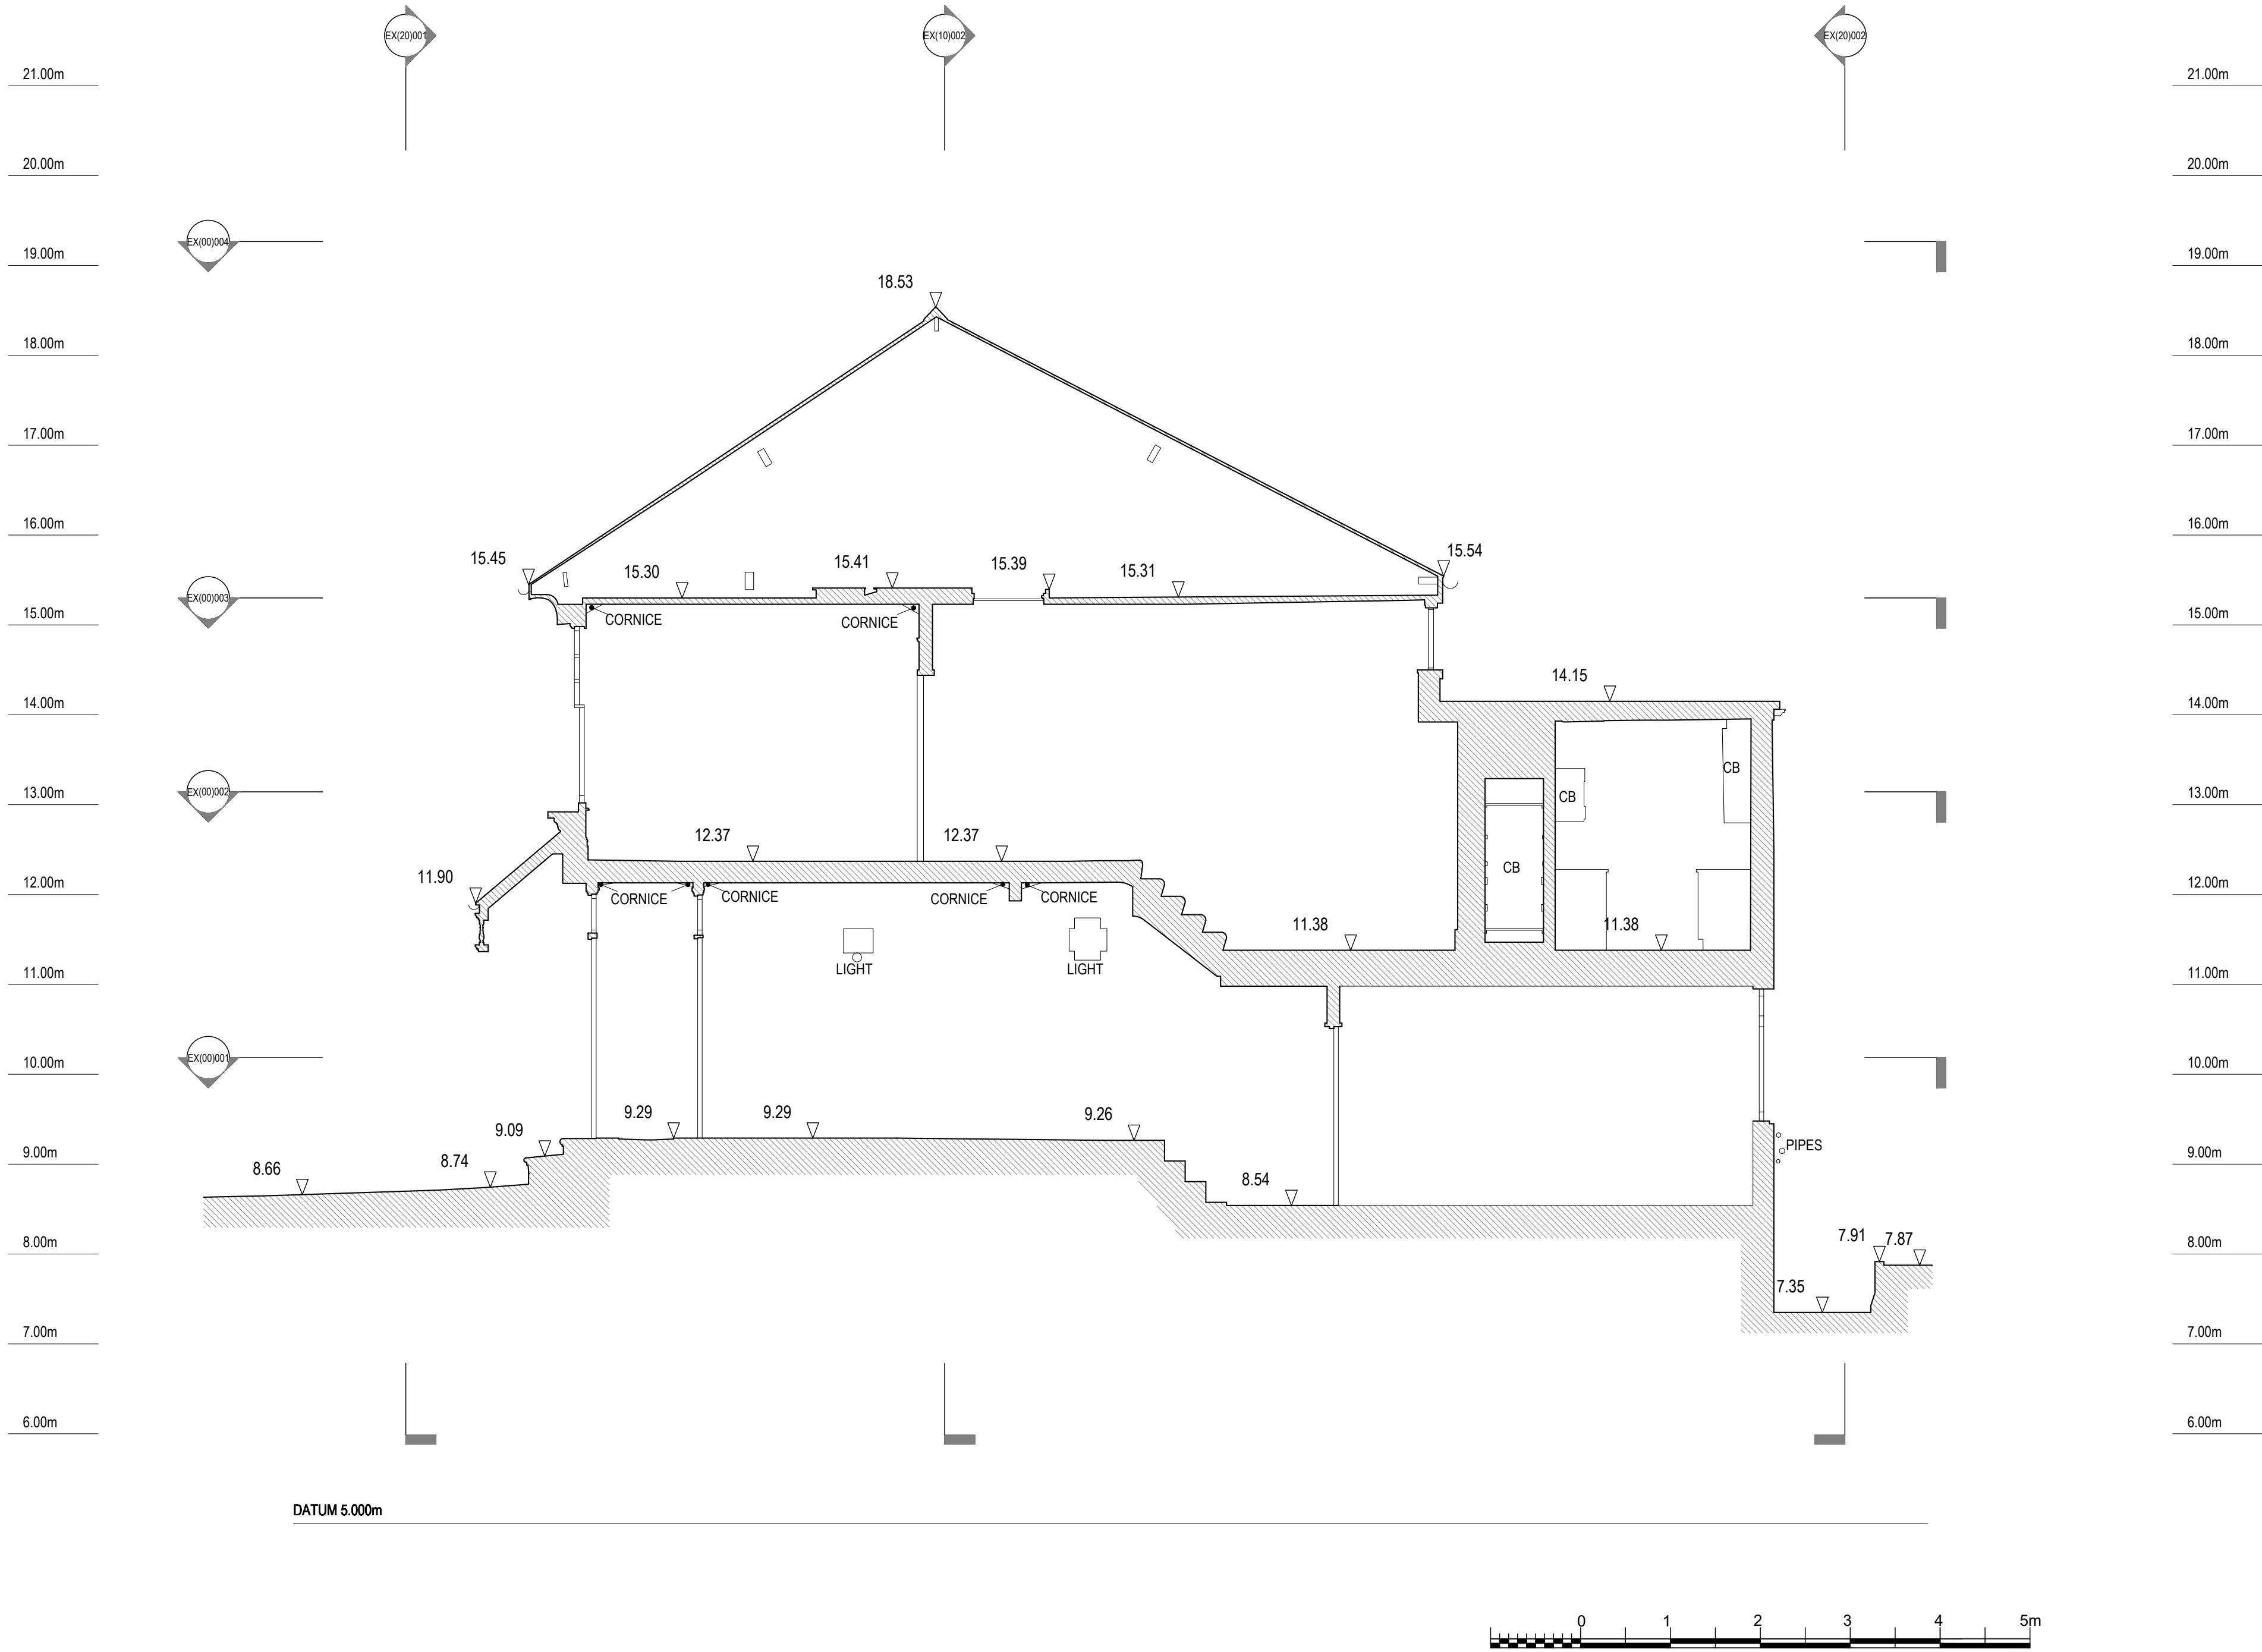

EXISTING




McGUINNESS
ARCHITECTS
unit d 163-167 bermondsey st
london se1 3uw
t: 0207 407 8343
info@mcgarchitects.co.uk

Dukes Avenue, N10

TITLE: SECTION A-A
SCALE: 1:50 @ A2
DATE: APRIL 2021

EX(10)001

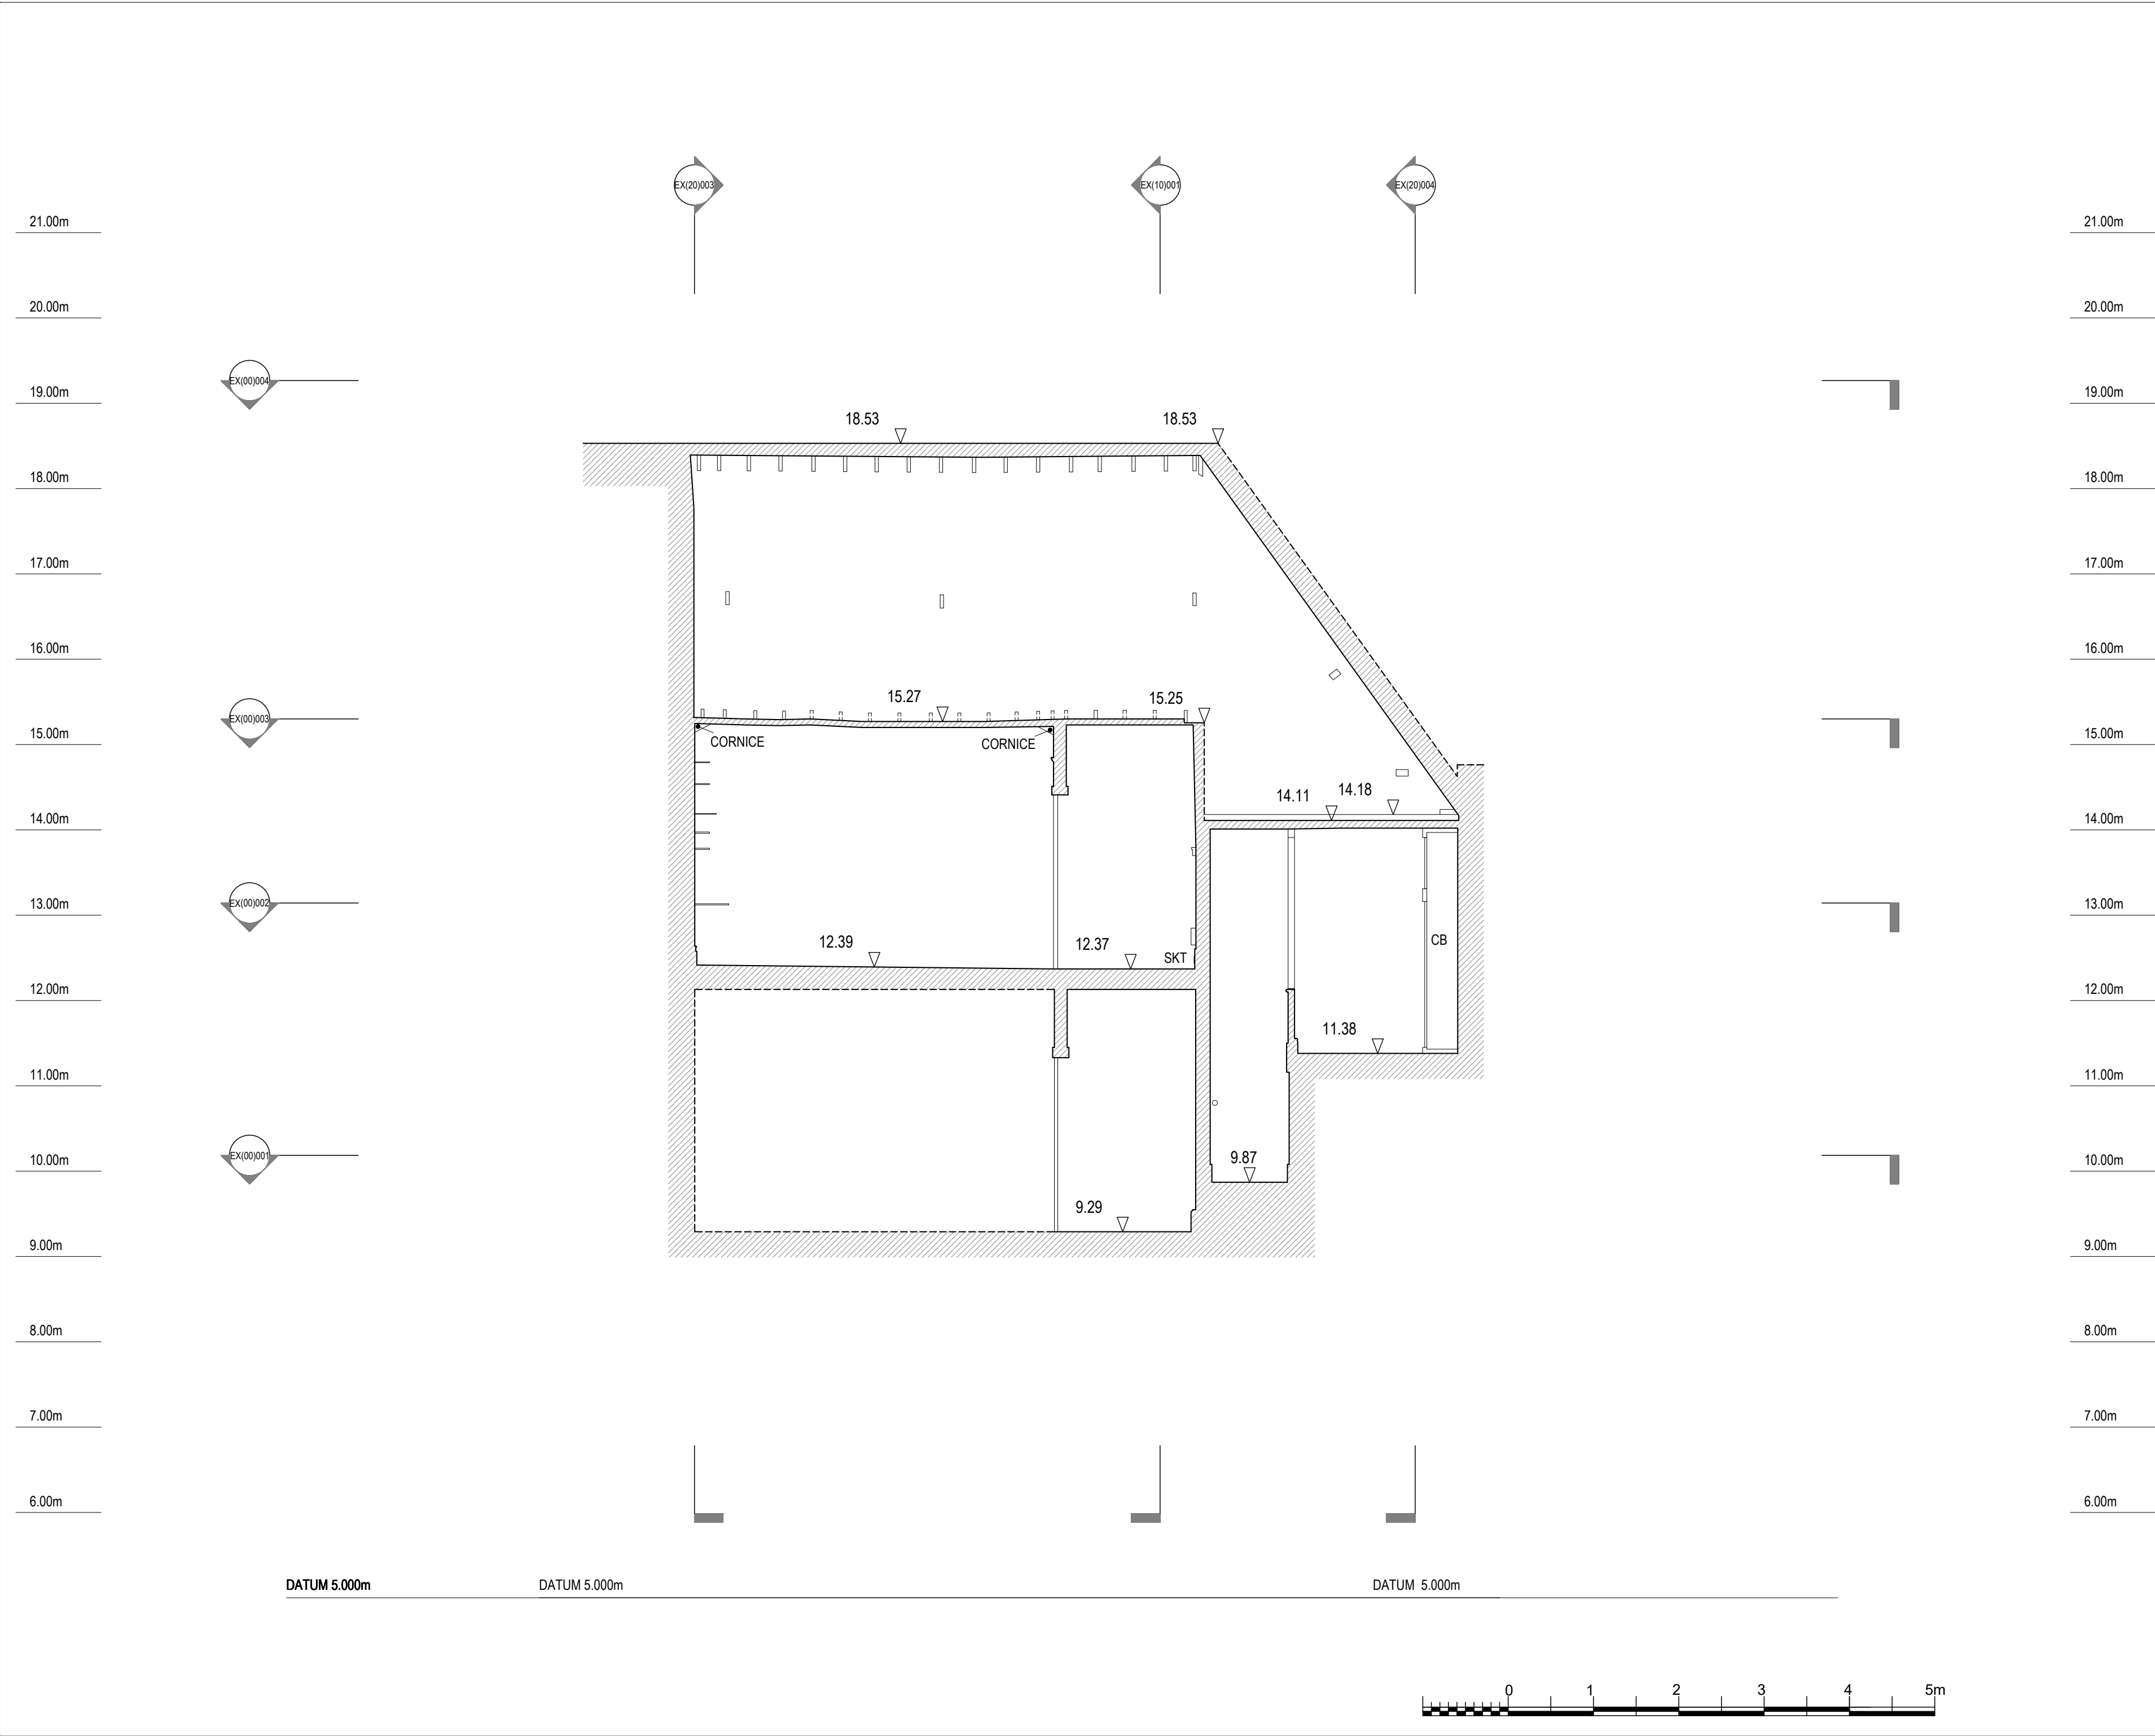

EXISTING



McGUINNESS
ARCHITECTS

unit d 163-167 bermondsey st
london se1 3uw
t:0207 407 8343
info@mcgarchitects.co.uk

Dukes Avenue, N10

TITLE: SECTION B-B
SCALE: 1:50 @ A2
DATE: APRIL 2021

EX(10)002



EXISTING



McGUINNESS
ARCHITECTS
unit d 163-167 bermondsey st
london se1 3uw
t:0207 407 8343
info@mcgarchitects.co.uk

Dukes Avenue, N10

TITLE: FRONT ELEVATION

SCALE: 1:50 @ A2

DATE: APRIL 2021

EX(20)001



**McGUINNESS
ARCHITECTS**
Unit d 163-167 bermondsey st
London se1 3uw
0207 407 9343
info@mcgarchitects.co.uk

Dukes Avenue, N10

TITLE: REAR ELEVATION
SCALE: 1:50 @ A2
DATE: APRIL 2021

EX(20)002



NOTES

DATUM 5.000m



EXISTING




McGUINNESS
ARCHITECTS
unit d 163-167 bermondsey st
london se1 3uw
t:0207 407 8343
info@mcgarchitects.co.uk

Dukes Avenue, N10

TITLE: SIDE ELEVATION E
SCALE: 1:50 @ A2
DATE: APRIL 2021

EX(20)003

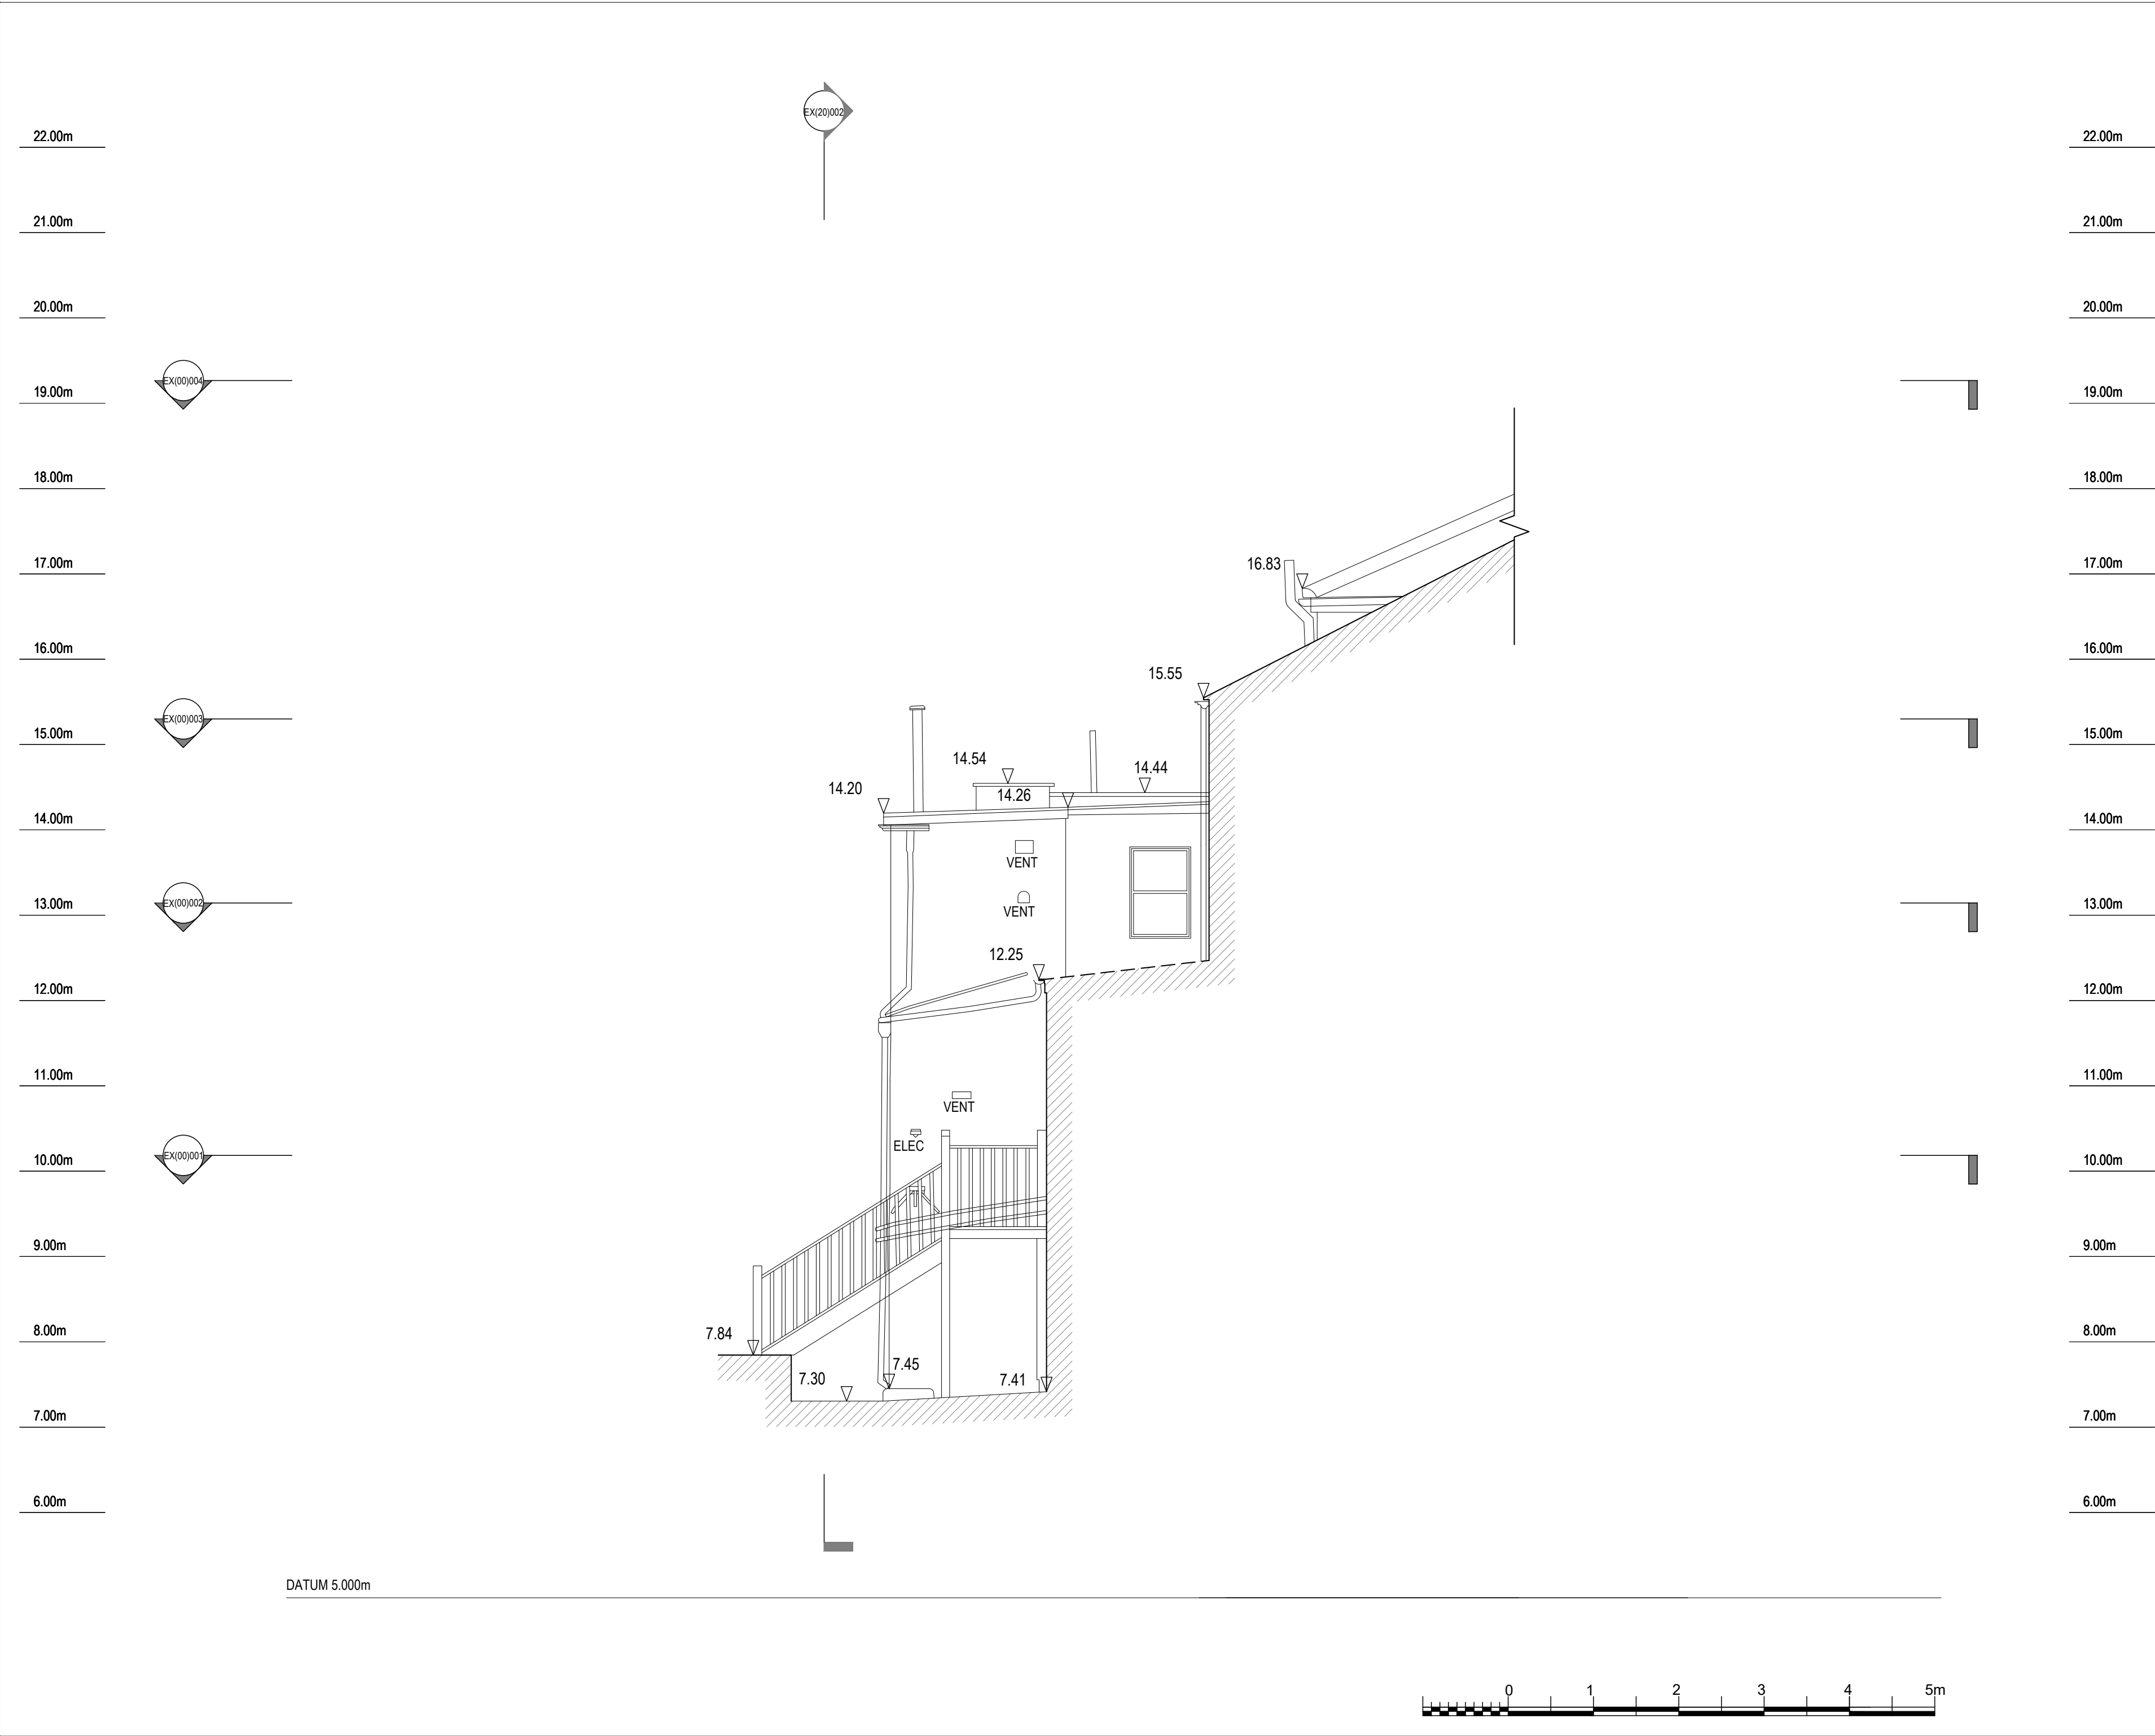

NOTES

DATUM 5.000m



EXISTING



McGUINNESS
ARCHITECTS
unit d 163-167 bermondsey st
london se1 3uw
t:0207 407 8343
info@mcgarchitects.co.uk

Dukes Avenue, N10

TITLE: SIDE ELEVATION W
SCALE: 1:50 @ A2
DATE: APRIL 2021

EX(20)004

