


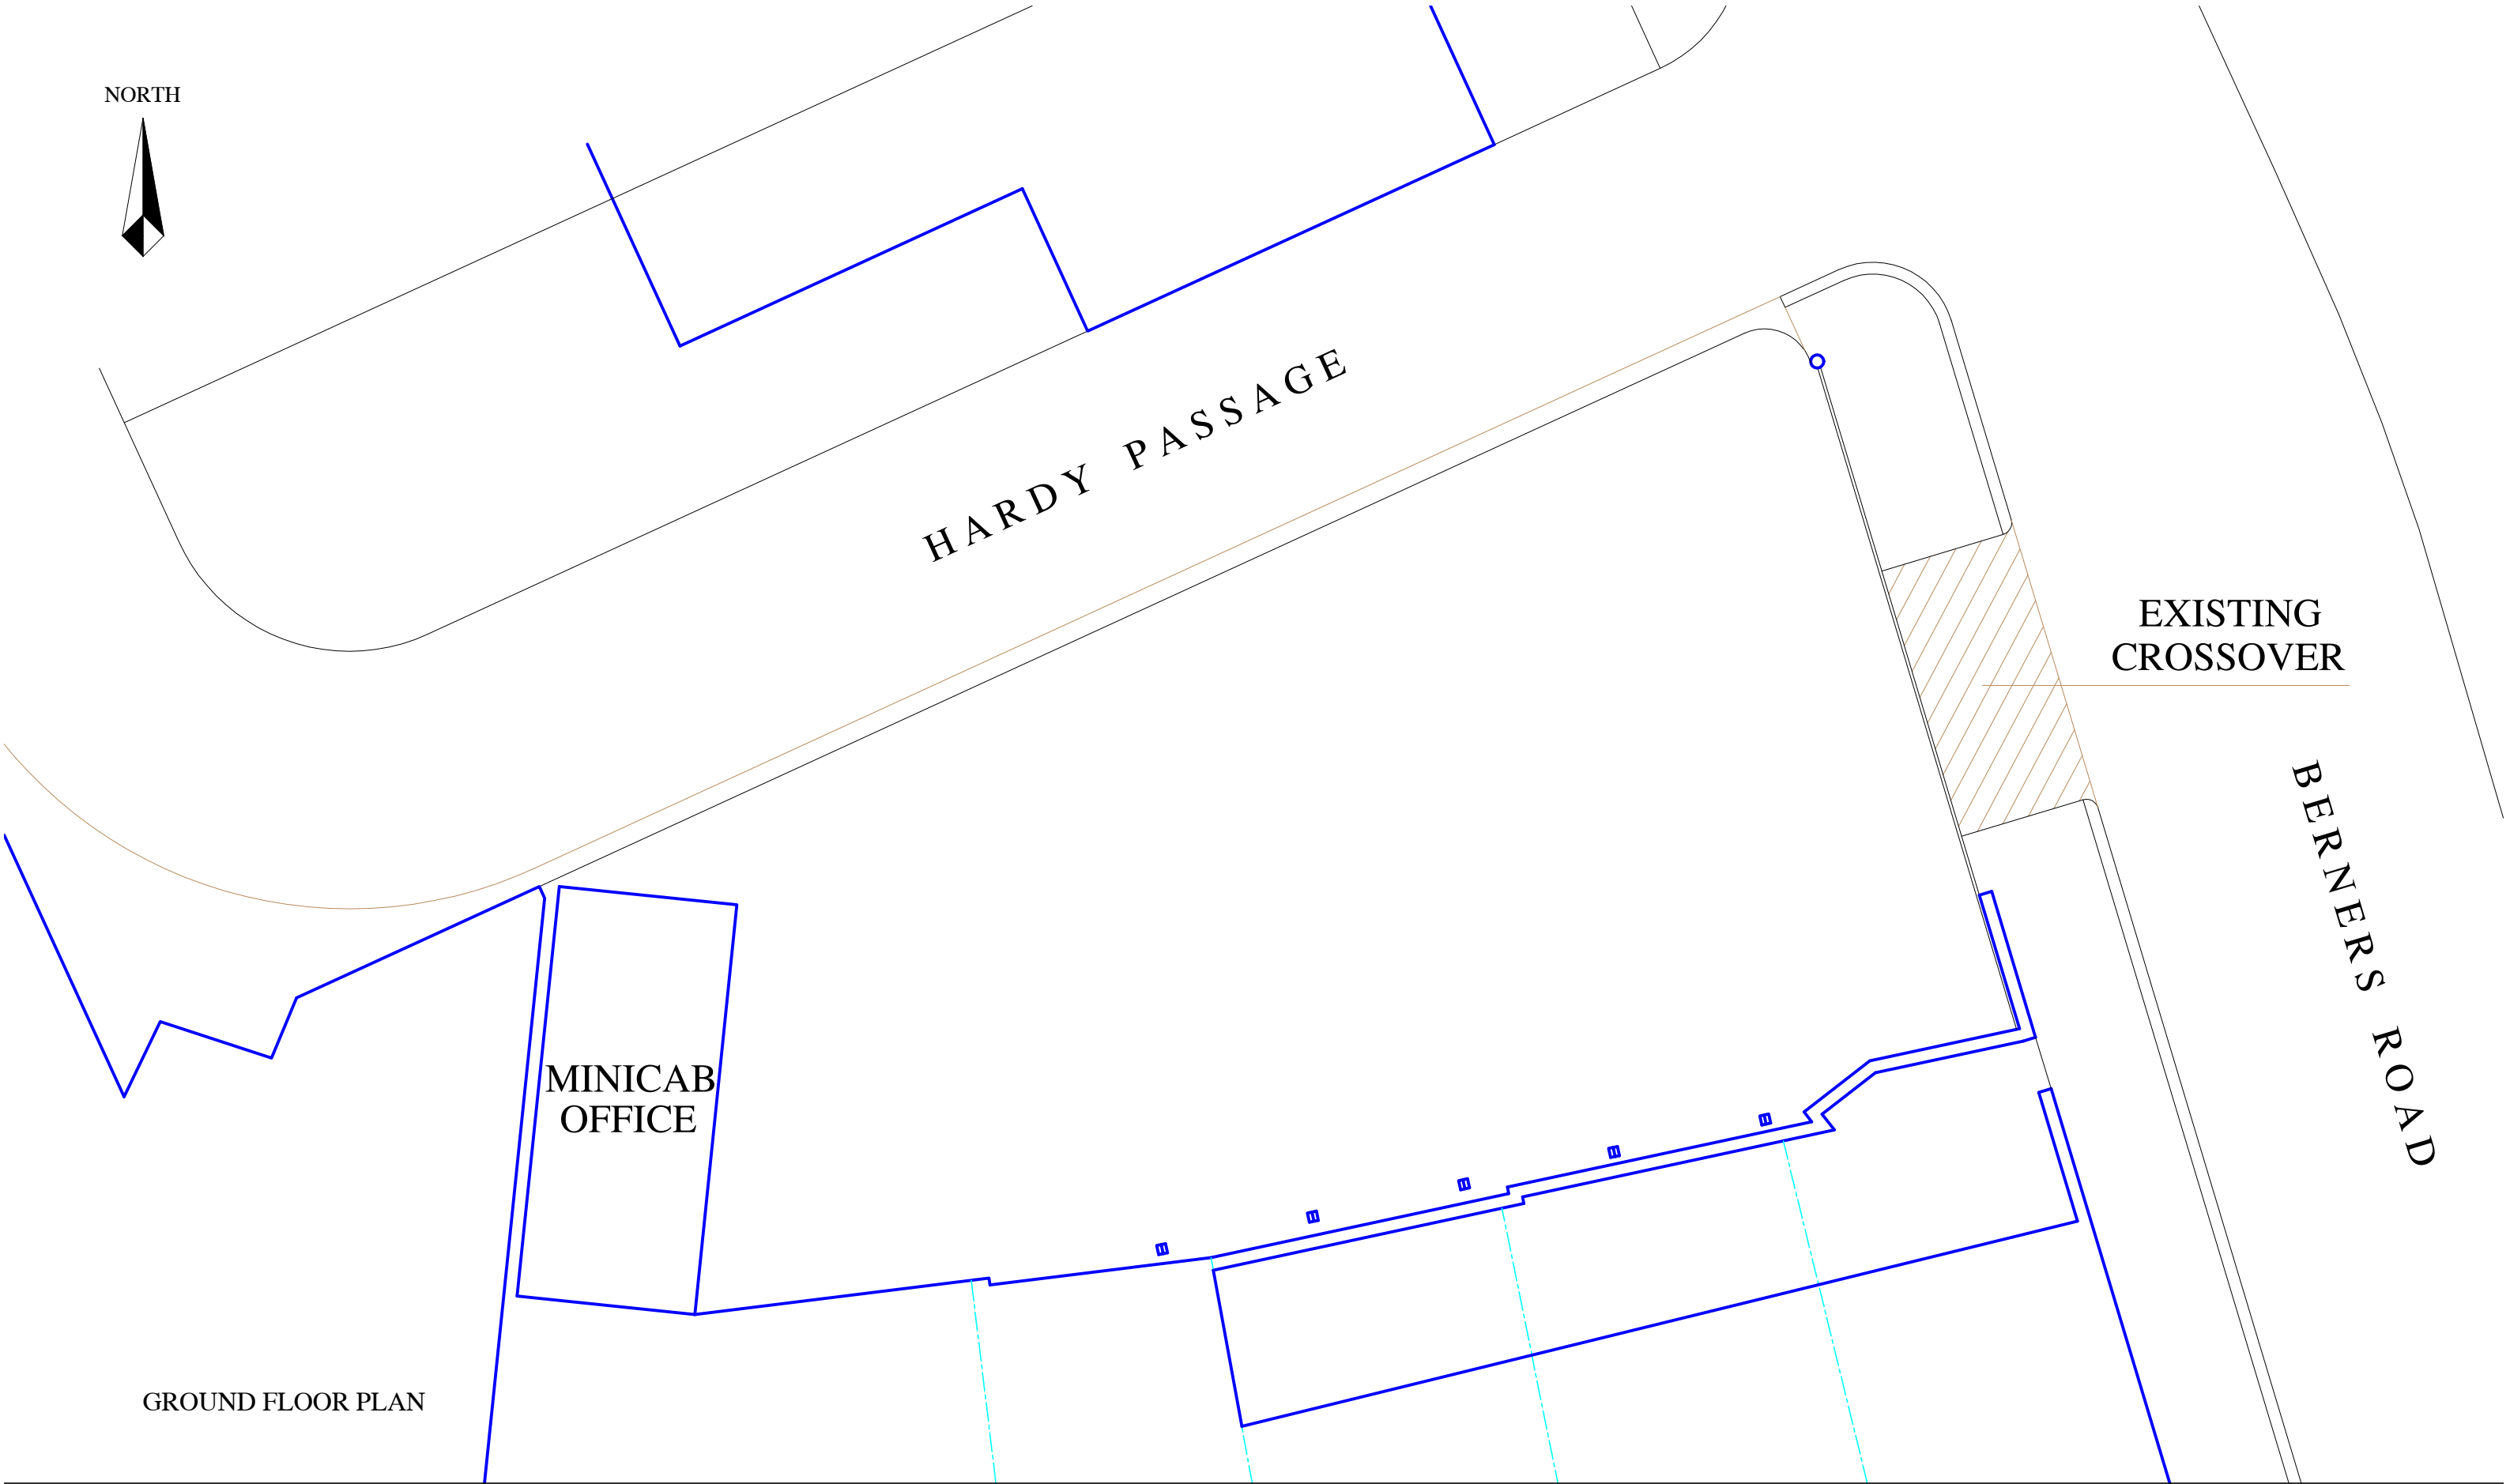

CLIENT
Prime Locations Limited

PROJECT
Change of Use to Car Wash
With Erection of a Canopy

PROJECT ADDRESS
Rear of
734 & 744 Lordship Lane
London N22 5JP

DRAWING TITLE
Ground Floor Plan
-as existing-

SCALE	1/100@A3
DRAWN BY	O.O
DRAWING NO.	LL112022-02

0 0.5 1 2 3 meter
1:100

DATE November 2022