



NOTES

Do not scale off this drawing unless for planning purposes.
All dimensions to be checked on site

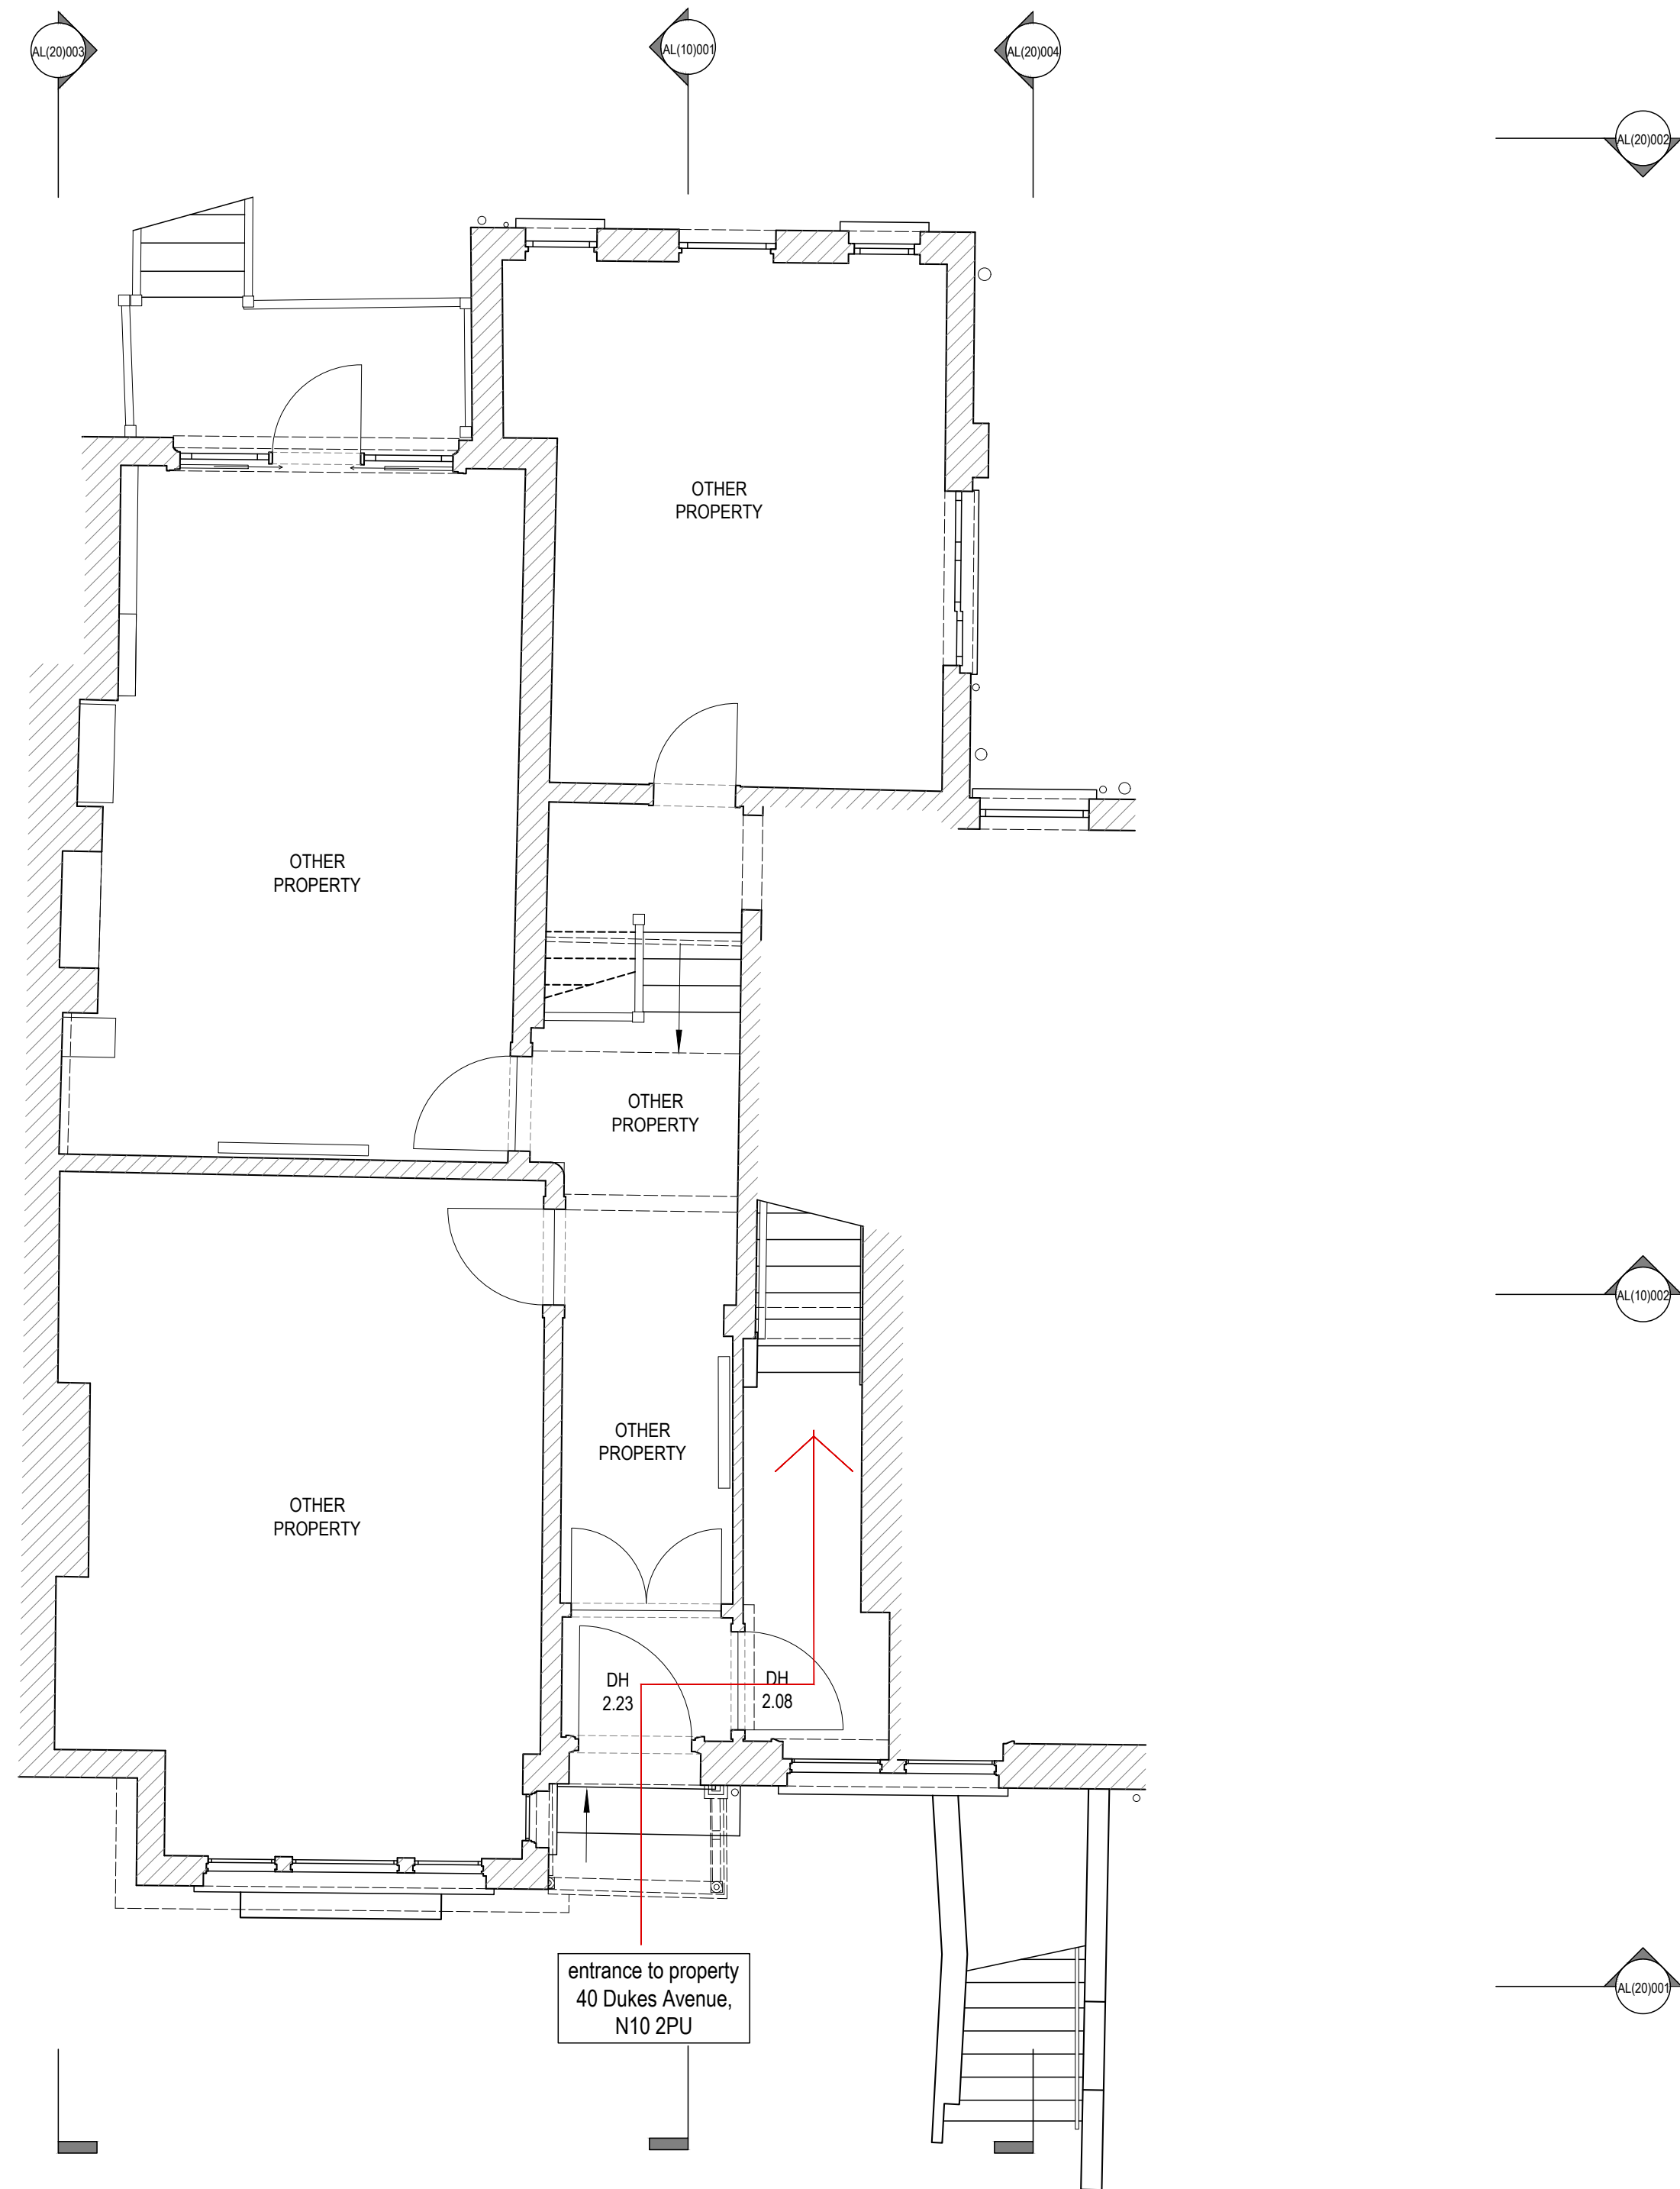

SCALE 1:50

0m 0.5 1 2 2.5 5

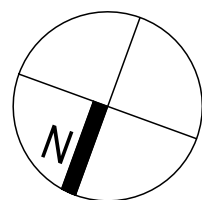

PLANNING ISSUE



**McGUINNESS
ARCHITECTS**
unit d 163-167 bermondsey st
london se1 3uw
t:0207 407 8343
info@mcgarchitects.co.uk

40 Dukes Avenue, N10 2PU

TITLE: GROUND FLOOR PLAN-PROPOSED

SCALE: 1:50 @ A2

DATE:MAY 2021

AL(00)001