


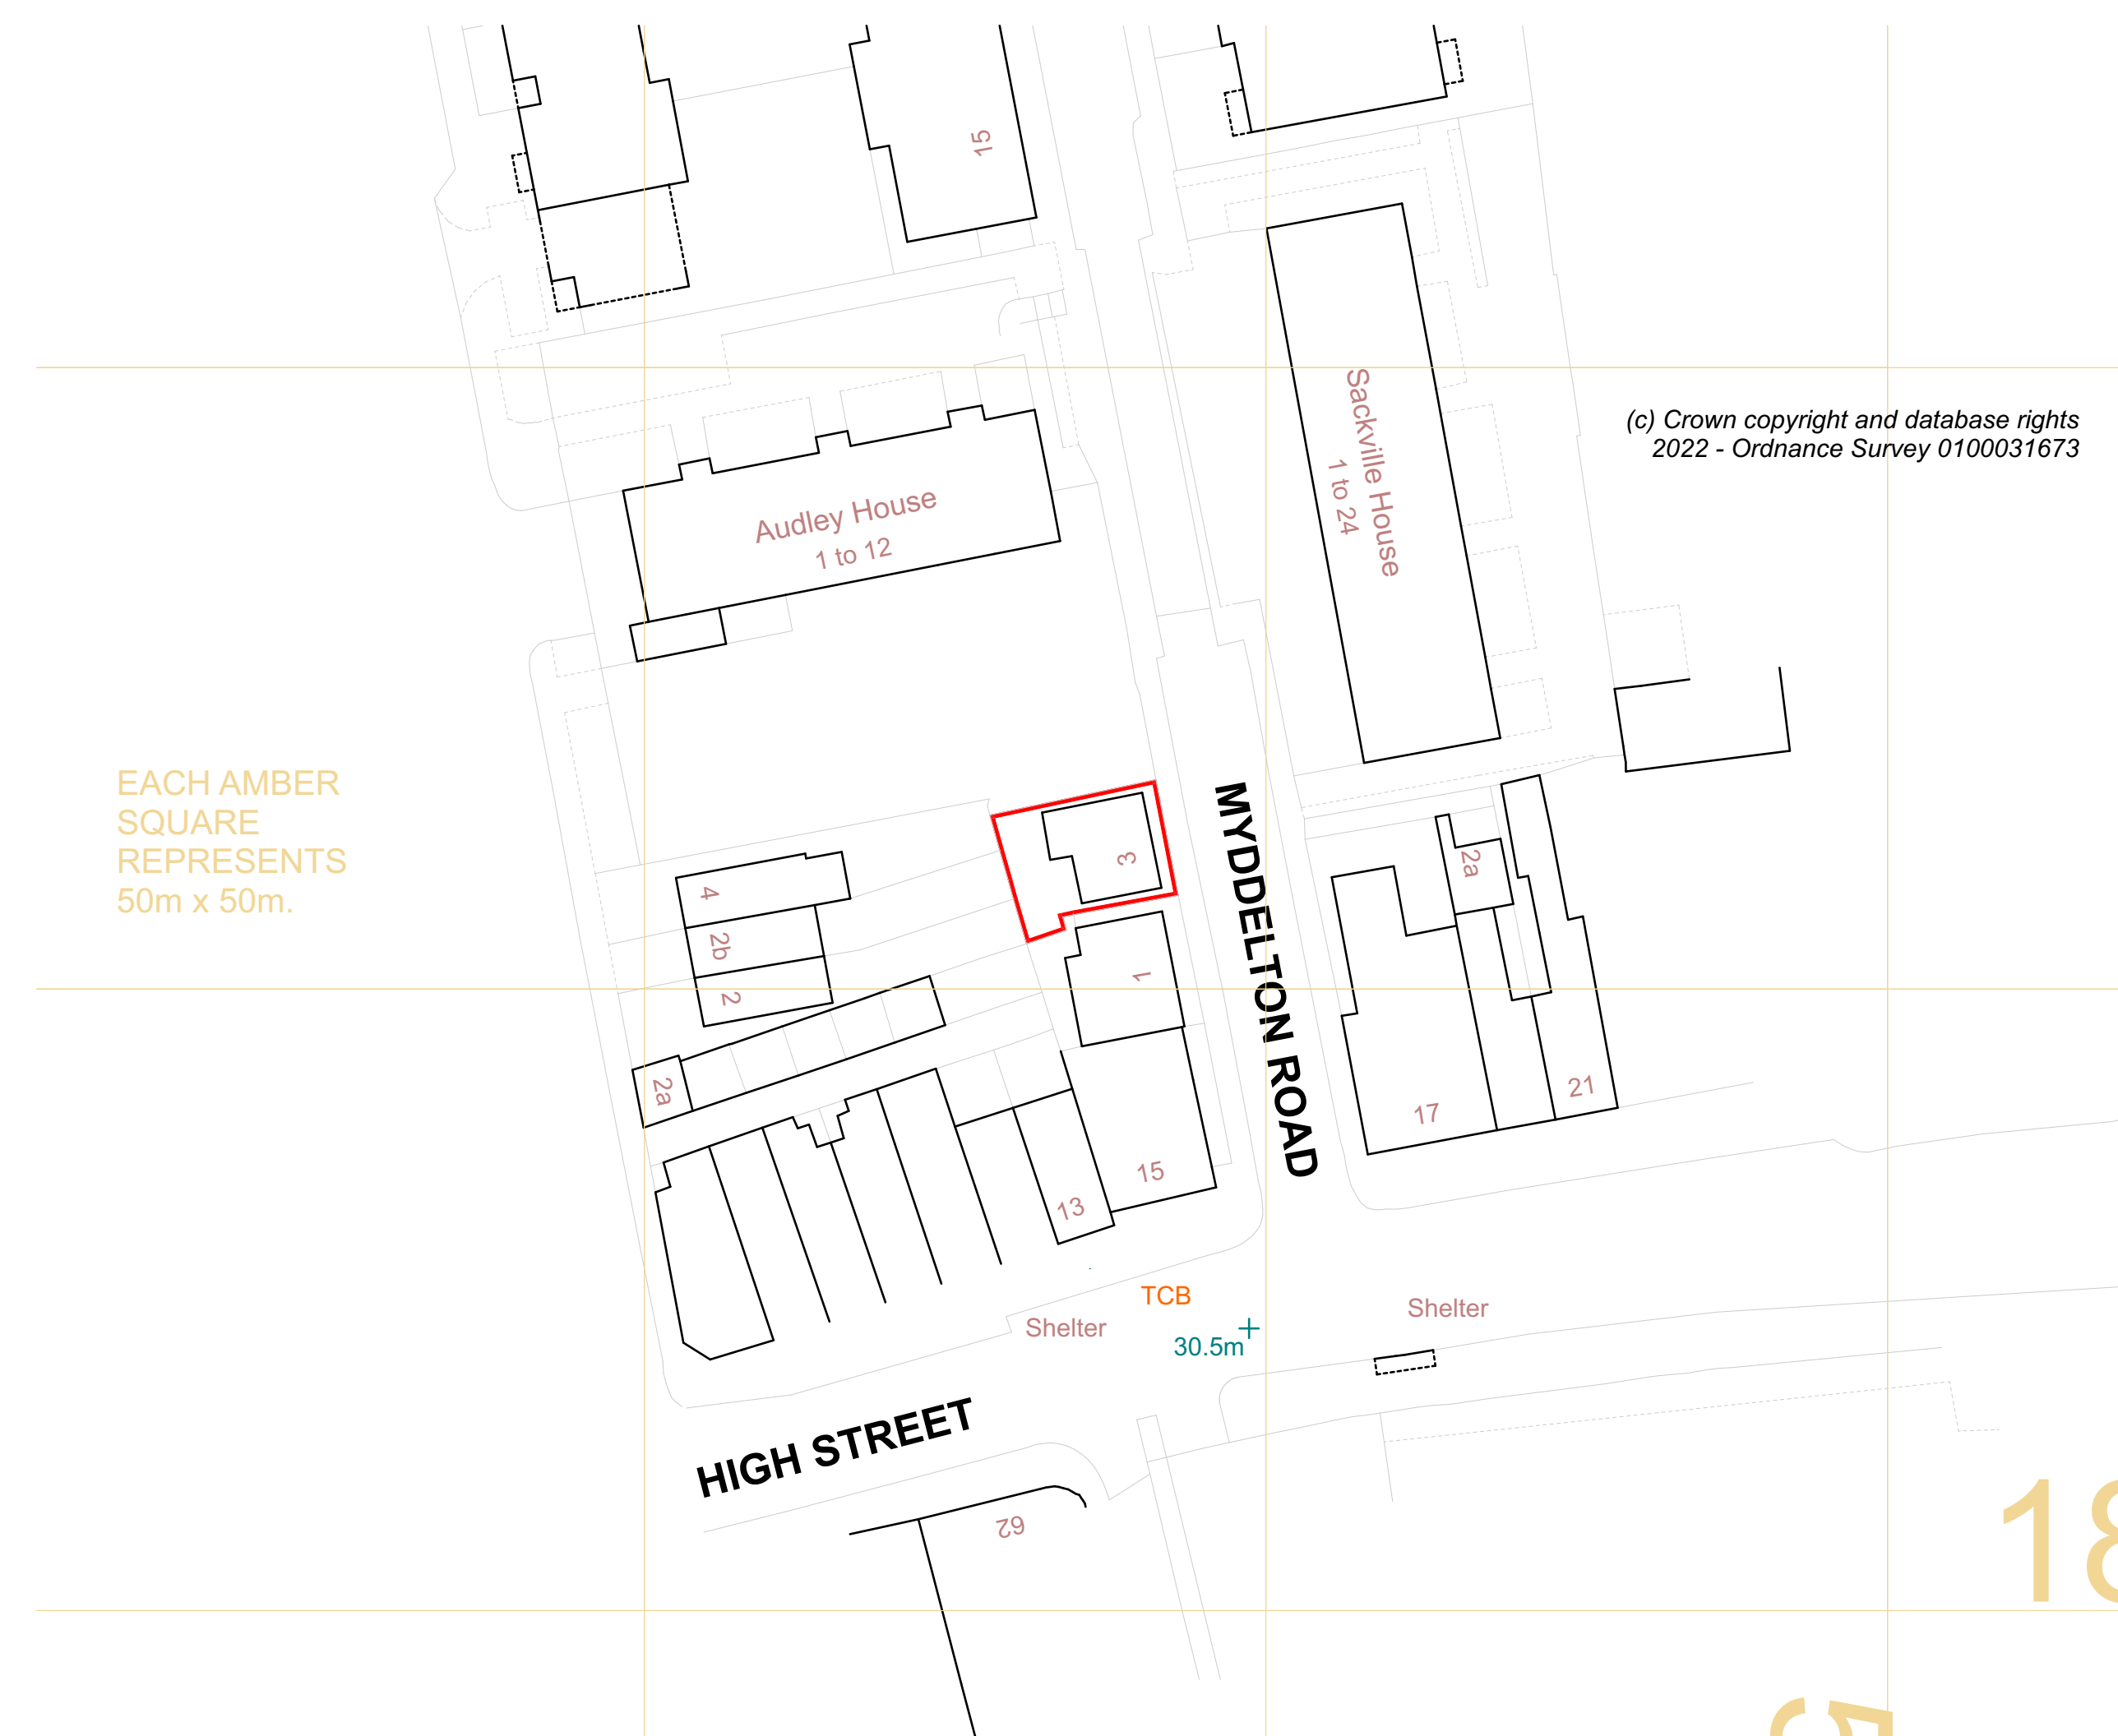


EXISTING LOCATION PLAN - SCALE 1:500 @ A1

EXISTING FLOOR PLANS - SCALE 1:100 @ A1




EXISTING ELEVATIONS - SCALE 1:100 @ A1

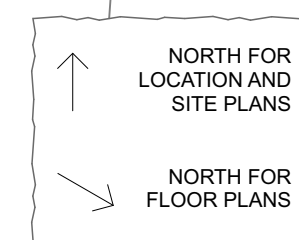

REVISIONS

(c) Crown copyright and database rights
2022 - Ordnance Survey 0100031673

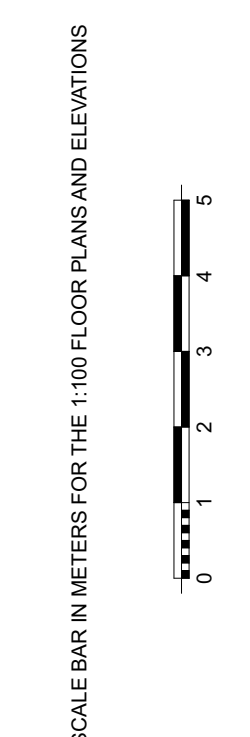

Ⓢ This drawing and the works depicted within are the copyright of :
Plan Property
and may not be reproduced or amended
except by written permission of
Plan Property
and for use on this site only

Before commencement of the works the contractor must check and verify all building and site dimensions and levels, all relevant sewer outfalls, inlet levels and connections and ground levels.

This drawing must be read in conjunction with the following documents:
checked against all structural, special and detail, layout and engineering drawings.

The contractor must satisfy himself with the adequacy of the site investigation information and should ensure that adequate foundation appropriate to the ground conditions are used for any part of the works.

This drawing should not be relied upon for information on ground conditions and foundations.

The Contractor is to carry out the work in compliance with the Building Regulations

DRAWING INFORMATION

project stage
Householder Planning
Application

property address
3 Myddelton Road
London
N8 7PY

date:
November 2022

drawing number

PROVISIONAL



Plan My Property
phone
07859 056 819
web
www.planmyproperty.co.uk