
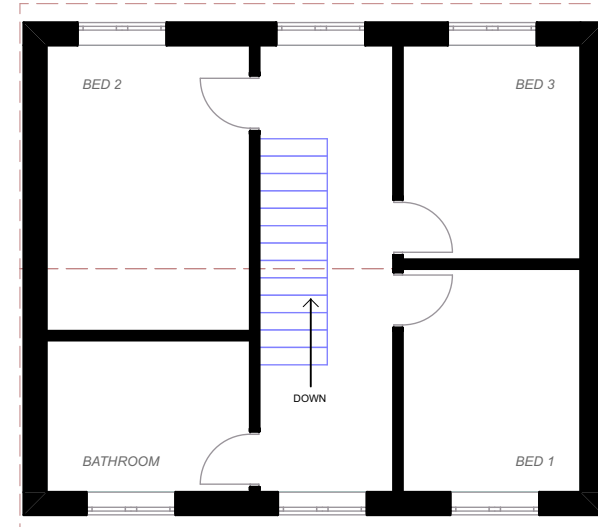


The site coverage with the extensions is 44.7%, which is comfortably below the 50% allowance.

The side extension is less than 50% of the width of the main house.

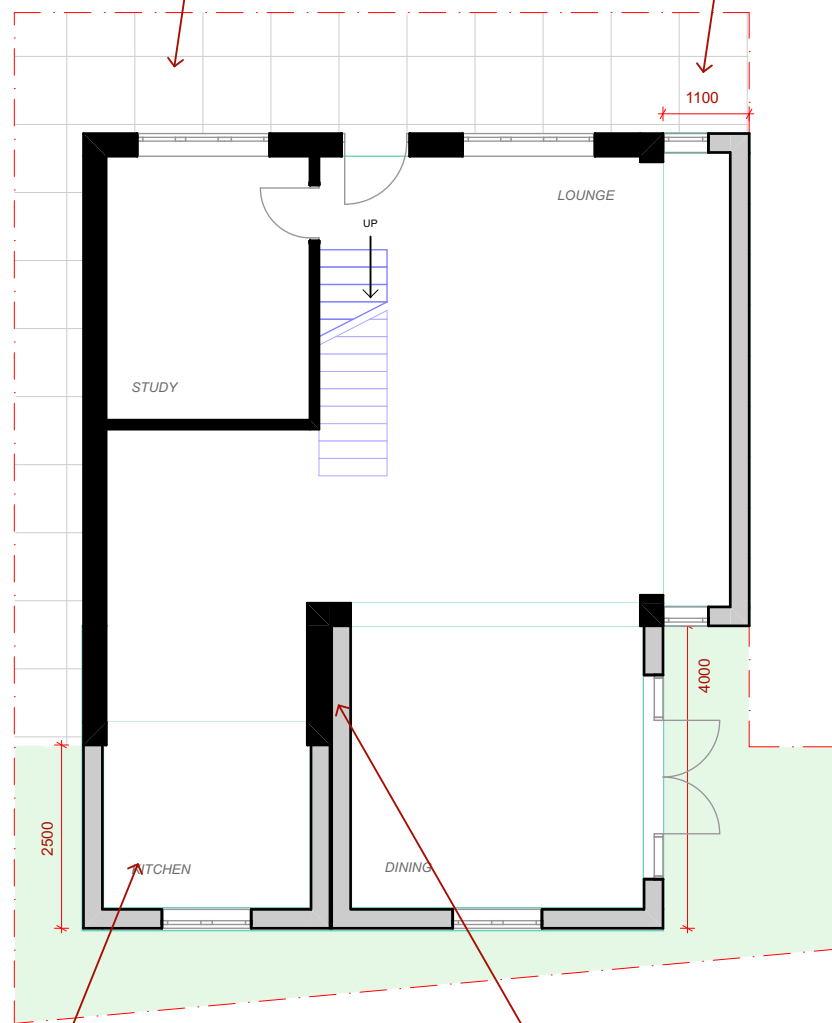

Independent single storey rear extension, not touching the adjacent rear extension.

The rear extension does not touch the side elevation of the existing wall, so this is still a rear extension.


PROPOSED FLOOR PLANS - SCALE 1:100 @ A1

Height of the flat roof behind the parapet wall is 3000mm



FRONT ELEVATION - FACING MYDDELTON ROAD


Height of the flat roof behind the parapet wall is 3000mm

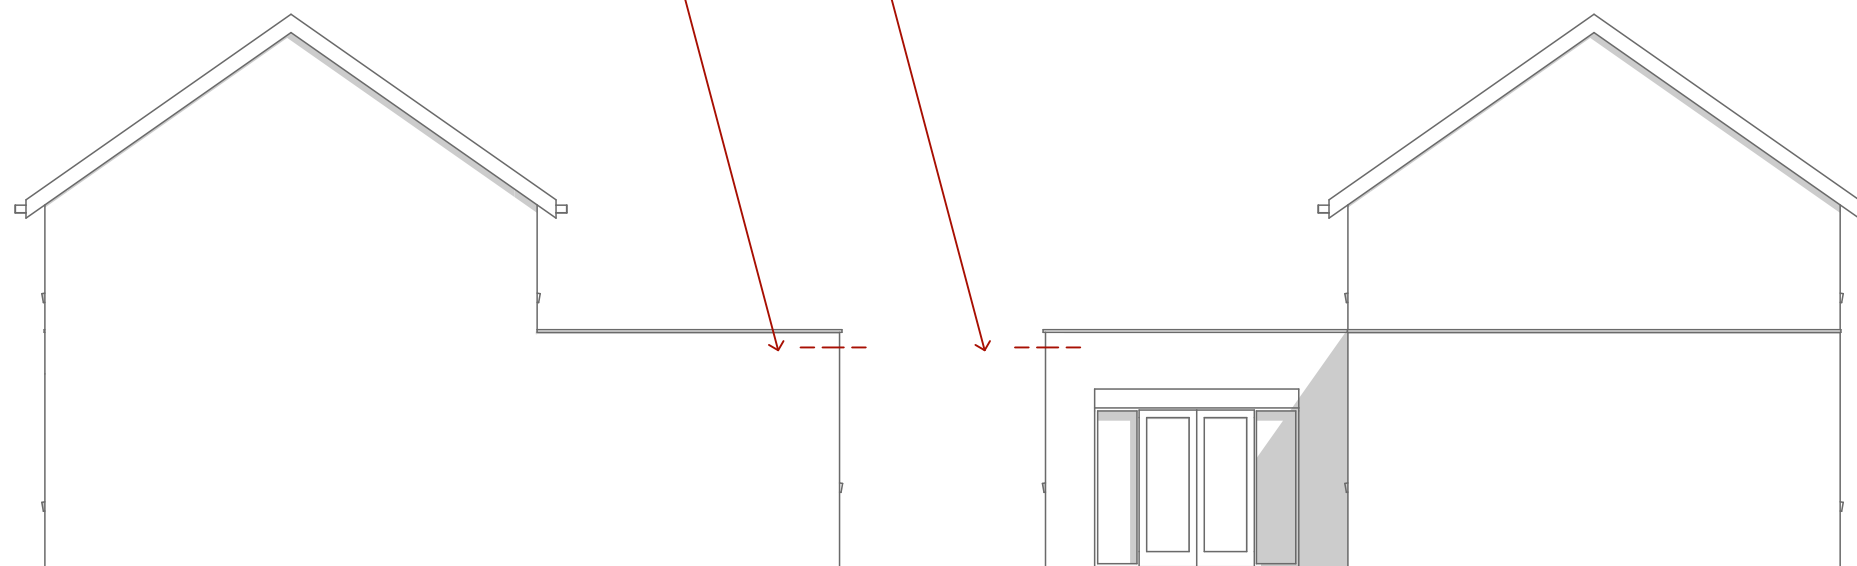

SIDE ELEVATION - FACING AUDLEY HOUSE

SIDE ELEVATION - FACING NUMBER 1


Brickwork to match the existing.

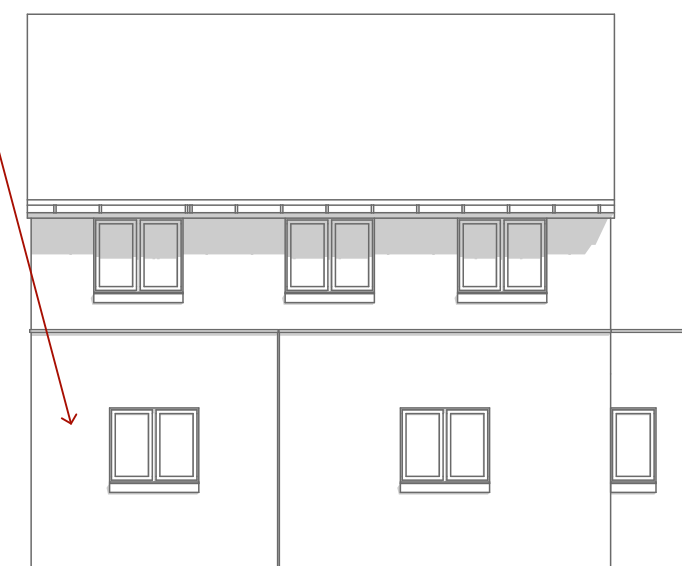


REAR ELEVATION - FACING THE GARDEN

PROPOSED ELEVATIONS - SCALE 1:100 @ A1

EACH AMBER SQUARE REPRESENTS 50m x 50m.

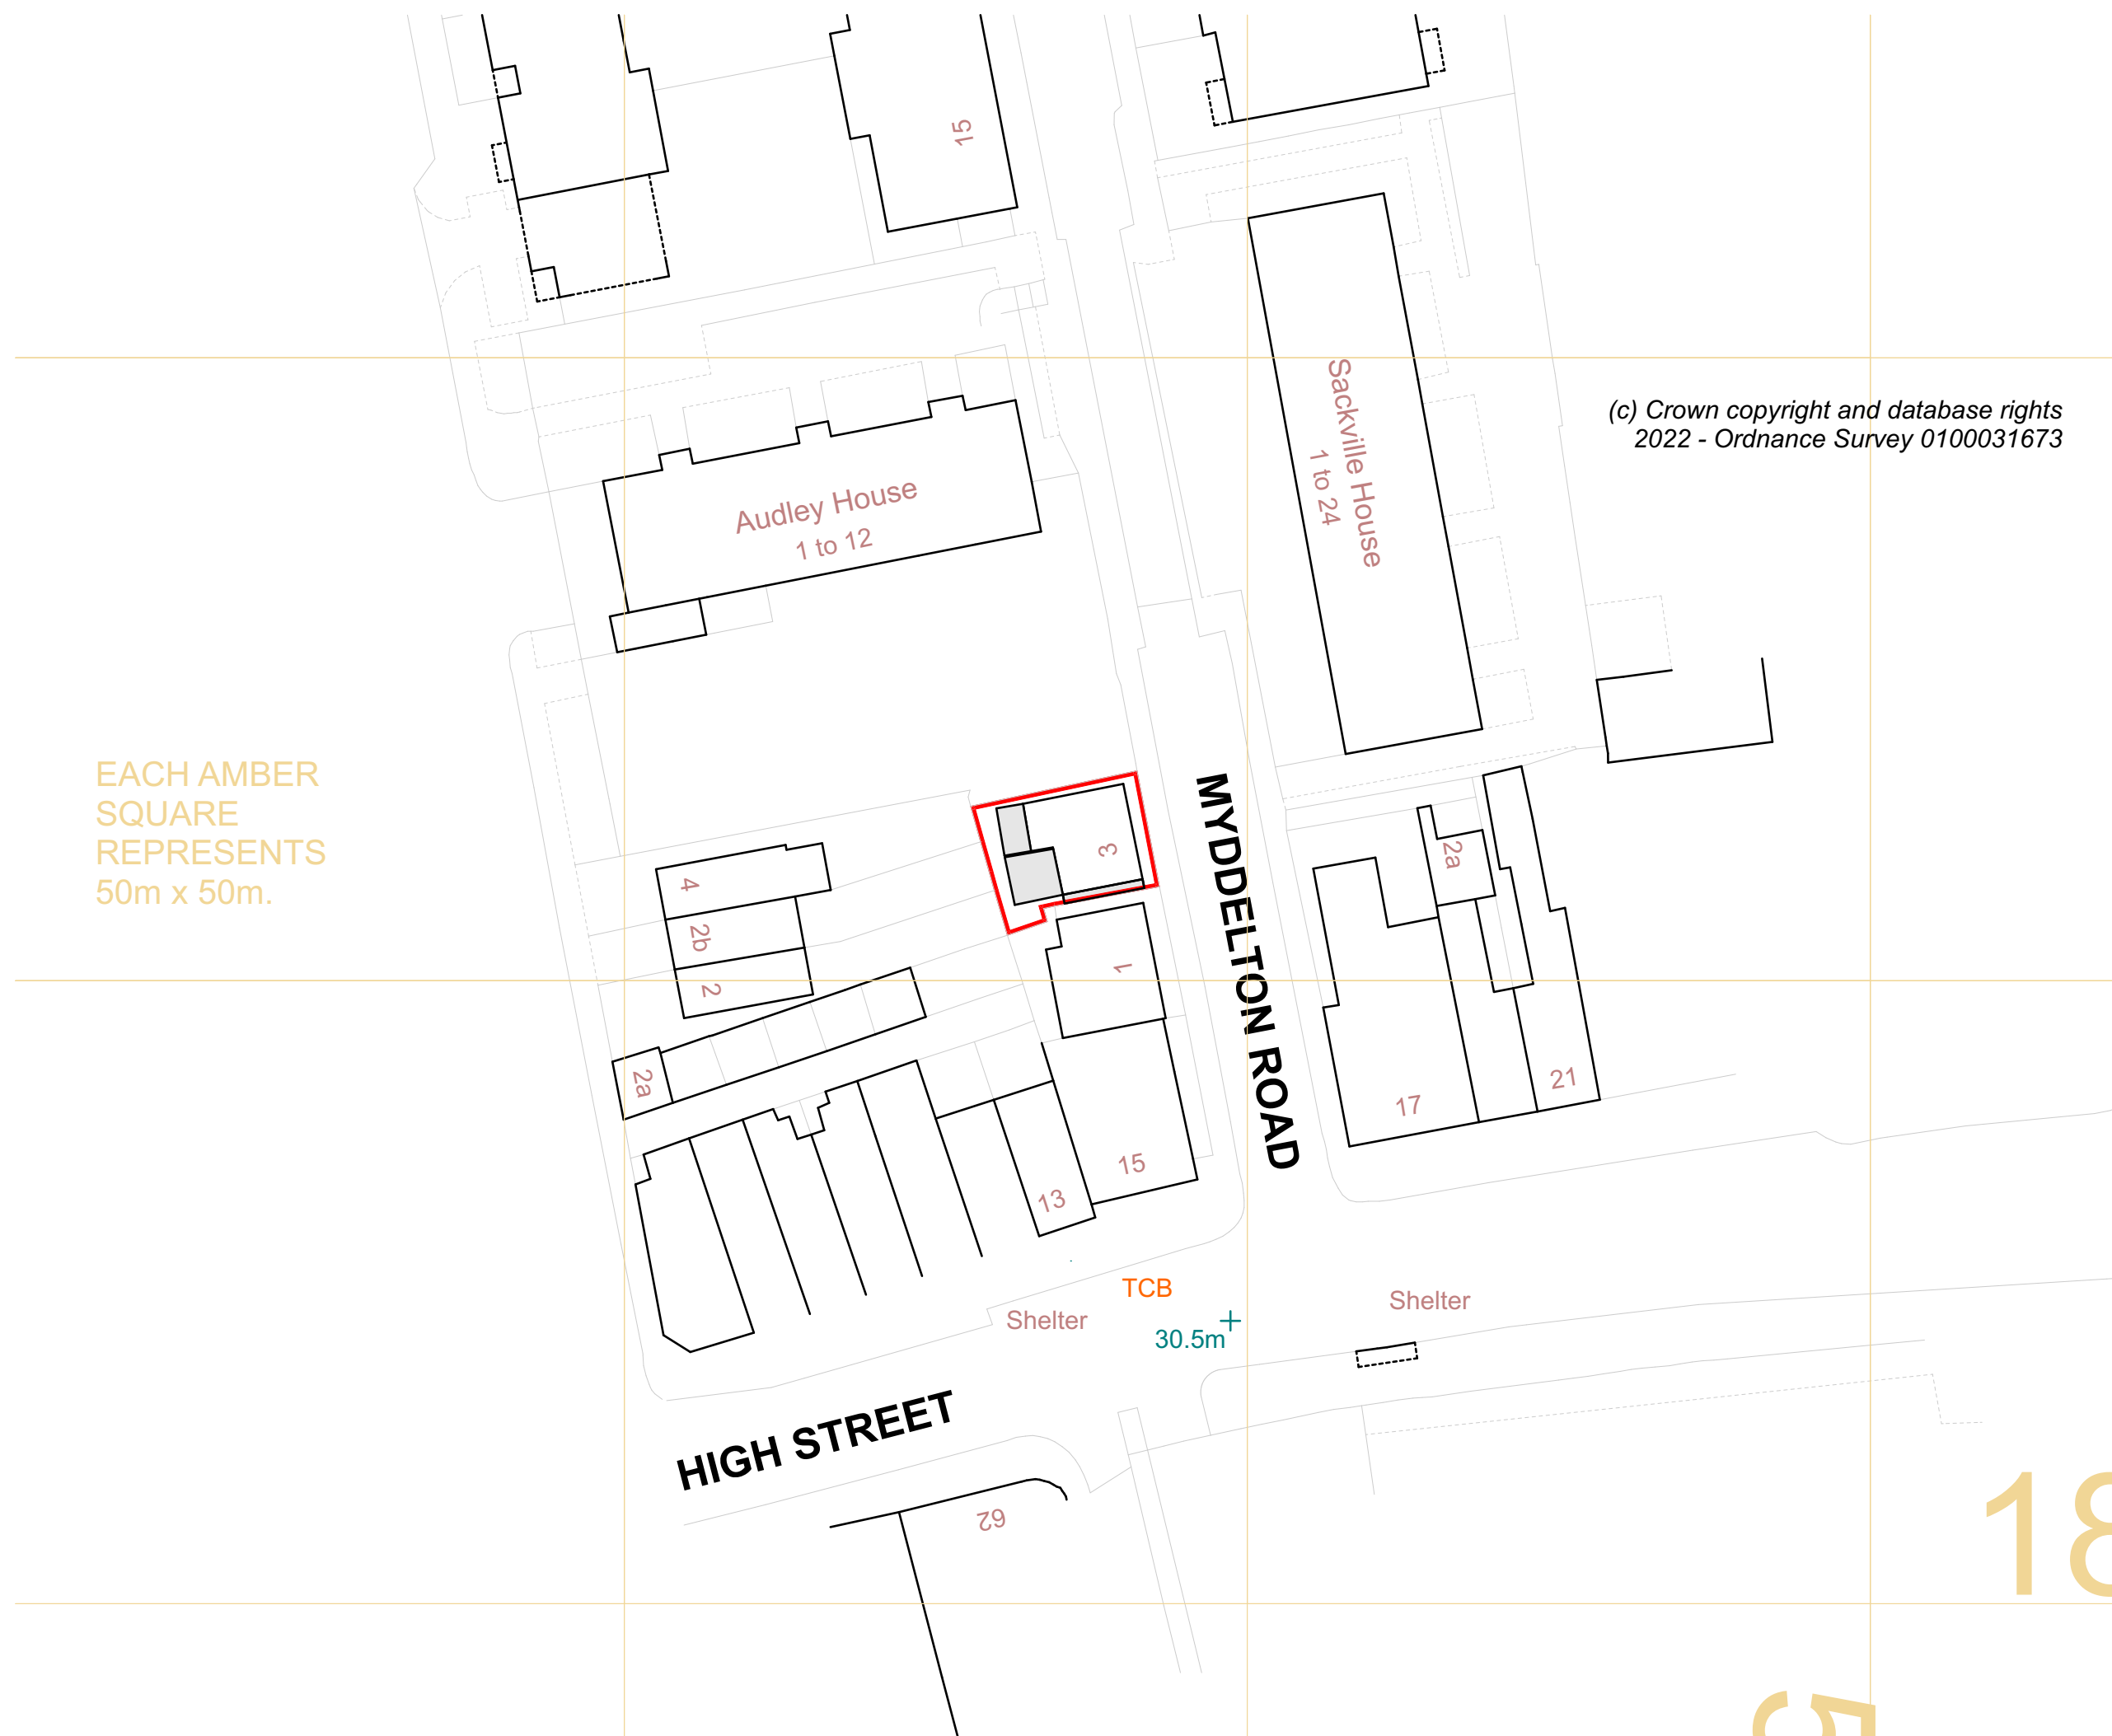


(c) Crown copyright and database rights
2022 - Ordnance Survey 0100031673

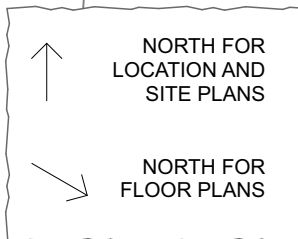

REVISIONS

SCALE BAR IN METERS FOR THE 1:100 FLOOR PLANS AND ELEVATIONS

 

This drawing and the works depicted within are the copyright of :
Plan My Property
and may not be reproduced or amended except by written permission of :
Plan My Property
and for use on this site only.
Before commencement of the works the contractor must check and verify all buildings and site dimensions and levels, all proposed sewer outfalls, level levels and connection points.
This drawing must be read in conjunction with the adequacy of the site investigation information and should ensure that adequate foundations appropriate to the ground conditions are used for any part of the works.
This drawing should not be relied upon to give information on ground conditions and foundations.
The Contractor is to carry out the work to compliance with the Building Regulations, relevant current British Standards.

DRAWING INFORMATION

project stage
Permitted Development

property address
3 Myddelton Road
London
N8 7PY

date:
June 2023

drawing number:
3MR : PD01/01

PROVISIONAL



Plan My Property
phone
07859 056 819
web
www.planmyproperty.co.uk