


1) Front garden updated to reflect the changes shown in Proposed Site & Lower Ground Floor Plan AP\_02, revision C.

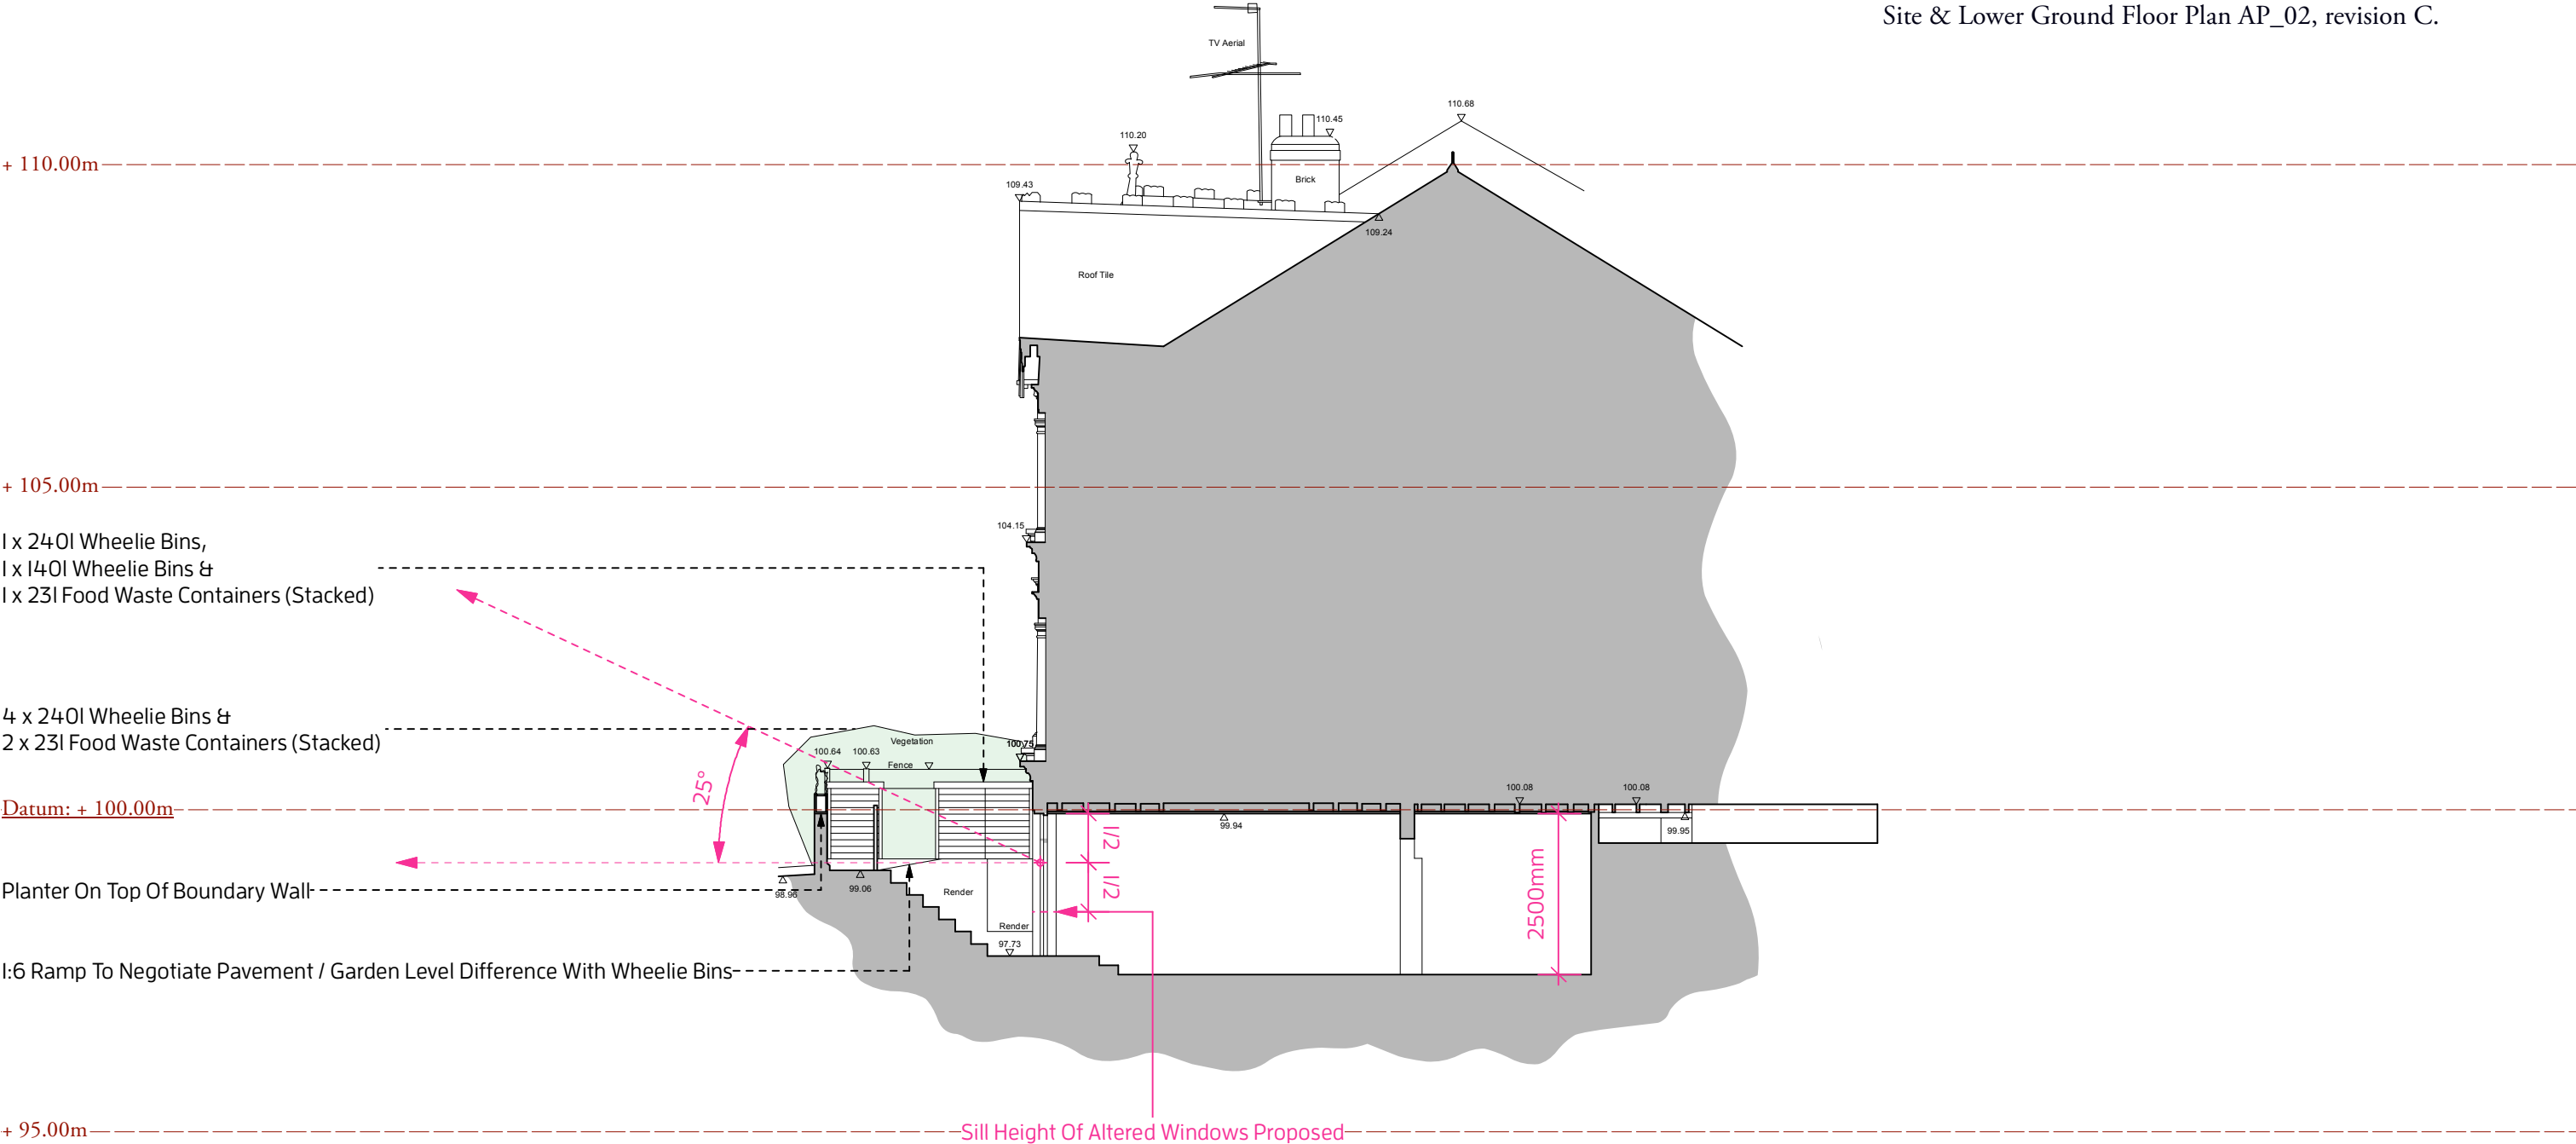

Christopher Tredway Architects

3rd Floor, 175 - 176 Tottenham Court Road, London W1T 7NX.  
E Mail: office@christredway.co.uk Phone: +44 (0)20 7101 9336

24 Rosebery Gardens

Site: Lower Ground Floor, 24 Rosebery Gardens, London N8 8SH.  
Title: Proposed Section AA  
Date: 09/06/2023  
Job No: 084  
Drawing No: 084 / AP\_05  
Revision: B  
Scale: 1:100 @ 100% A3 L  
© Christopher Tredway Architects Ltd. 2023