



Proposed North Elevation
1 : 100

This drawing has been produced for the Client, Project and Site as stated and is not intended for use by any other person or for any other purpose than that stated and dated and is the copyright © of ACD Projects Ltd 2021.

Only labelled dimensions and original issue drawings are to be relied upon for accuracy and content. All dimensions and datums given are subject to verification by the main contractor, via site survey, prior to commencing of works. Please report any errors/omissions to the Architect. This drawing is to be read in conjunction with all other project Architect / Engineers drawings and other relevant information. **If in doubt, ASK!**

0m

2m


4m

6m

8m

10m

VISUAL SCALE 1:100

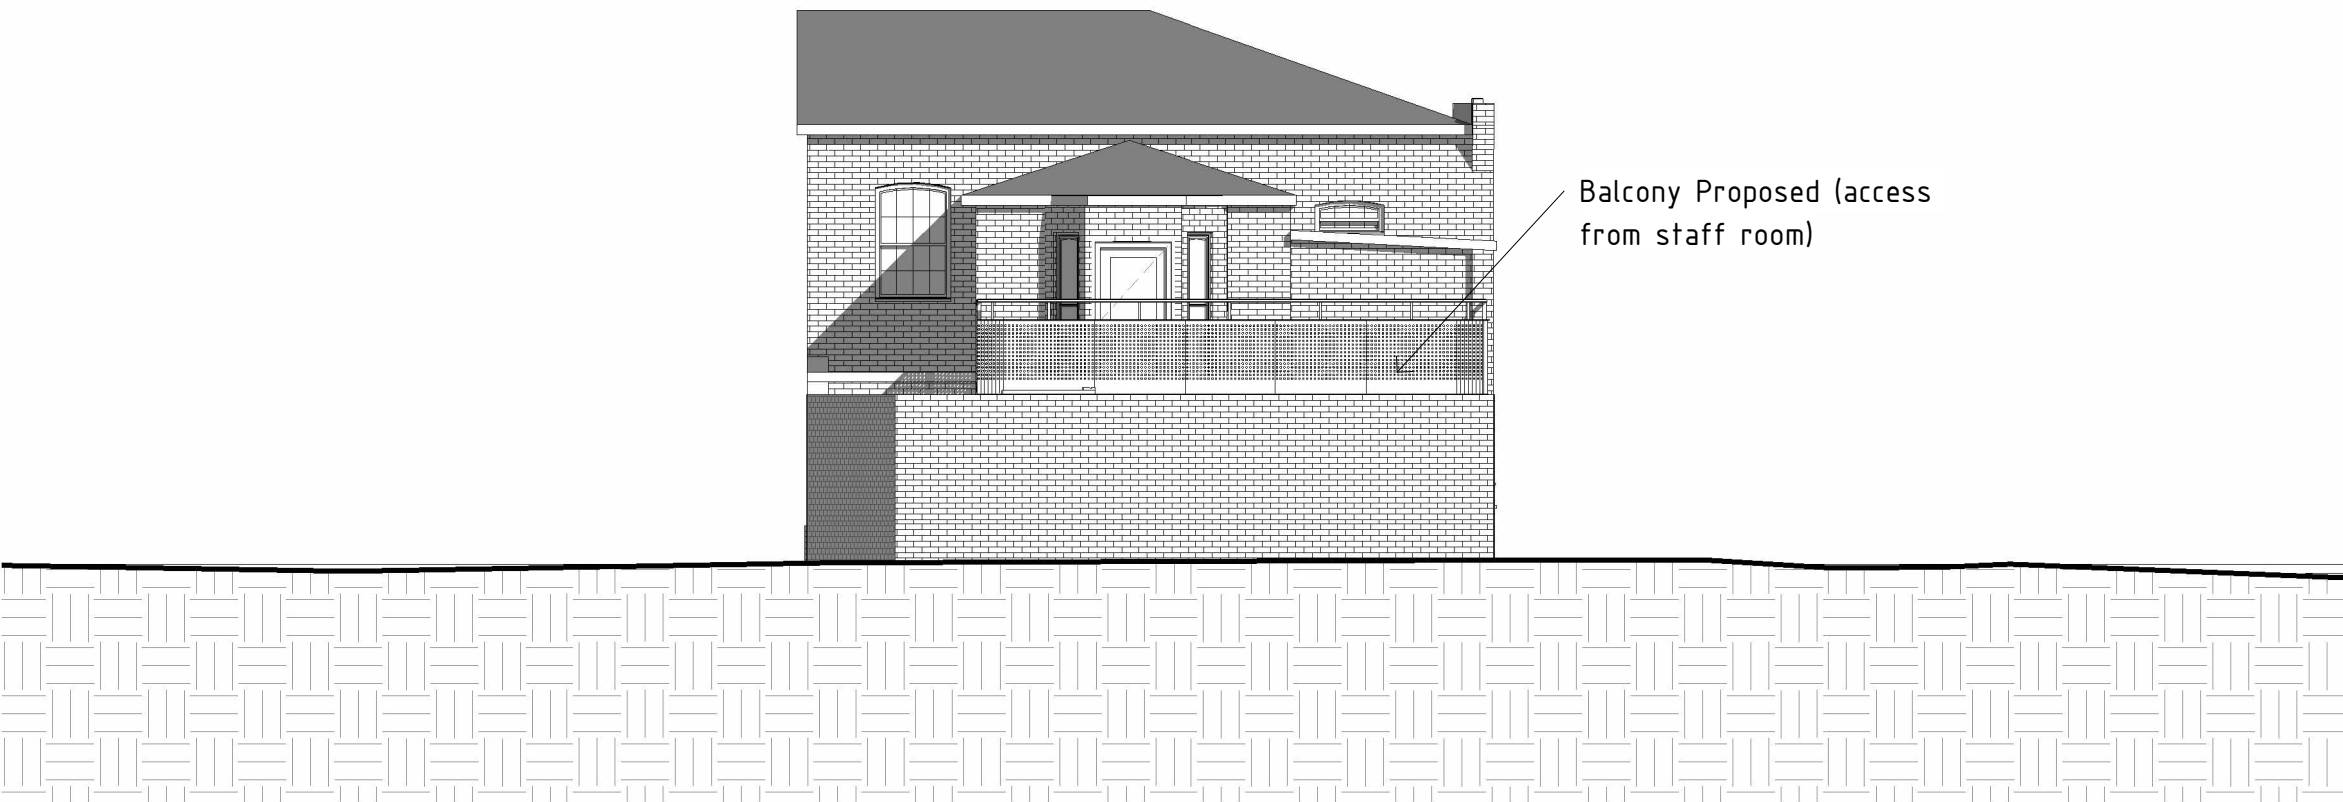

Proposed South Elevation
1 : 100

P2	19/06/2023	EM	AS	Proposed cladding removed and replaced with bricks (to match existing)
P1	08/03/2023	EM	AS	Parapet added and Railing amended
rev	date	name	chk	note

A3

Original Sheet Size

STATUS

Planning



PROJECT

Proposed Extension/ renovation of existing buildings into new veterinary facility

178 Park Rd, London, N8 8JT

CLIENT

Hills Vets

DRAWING TITLE			
Proposed Front and Rear Elevations			
SCALE	DATE	DRAWN	CHK
1 : 100	19/07/2022	EM	AS
DRAWING NUMBER		REVISION	
1295 / 1201		P2	



11 King Court
Willie Snaith Road
Newmarket, Suffolk
CB8 7SG. England

T. +44(0)1638 560343
W. www.acdprojects.com
E. enquiries@acdprojects.com

© COPYRIGHT