



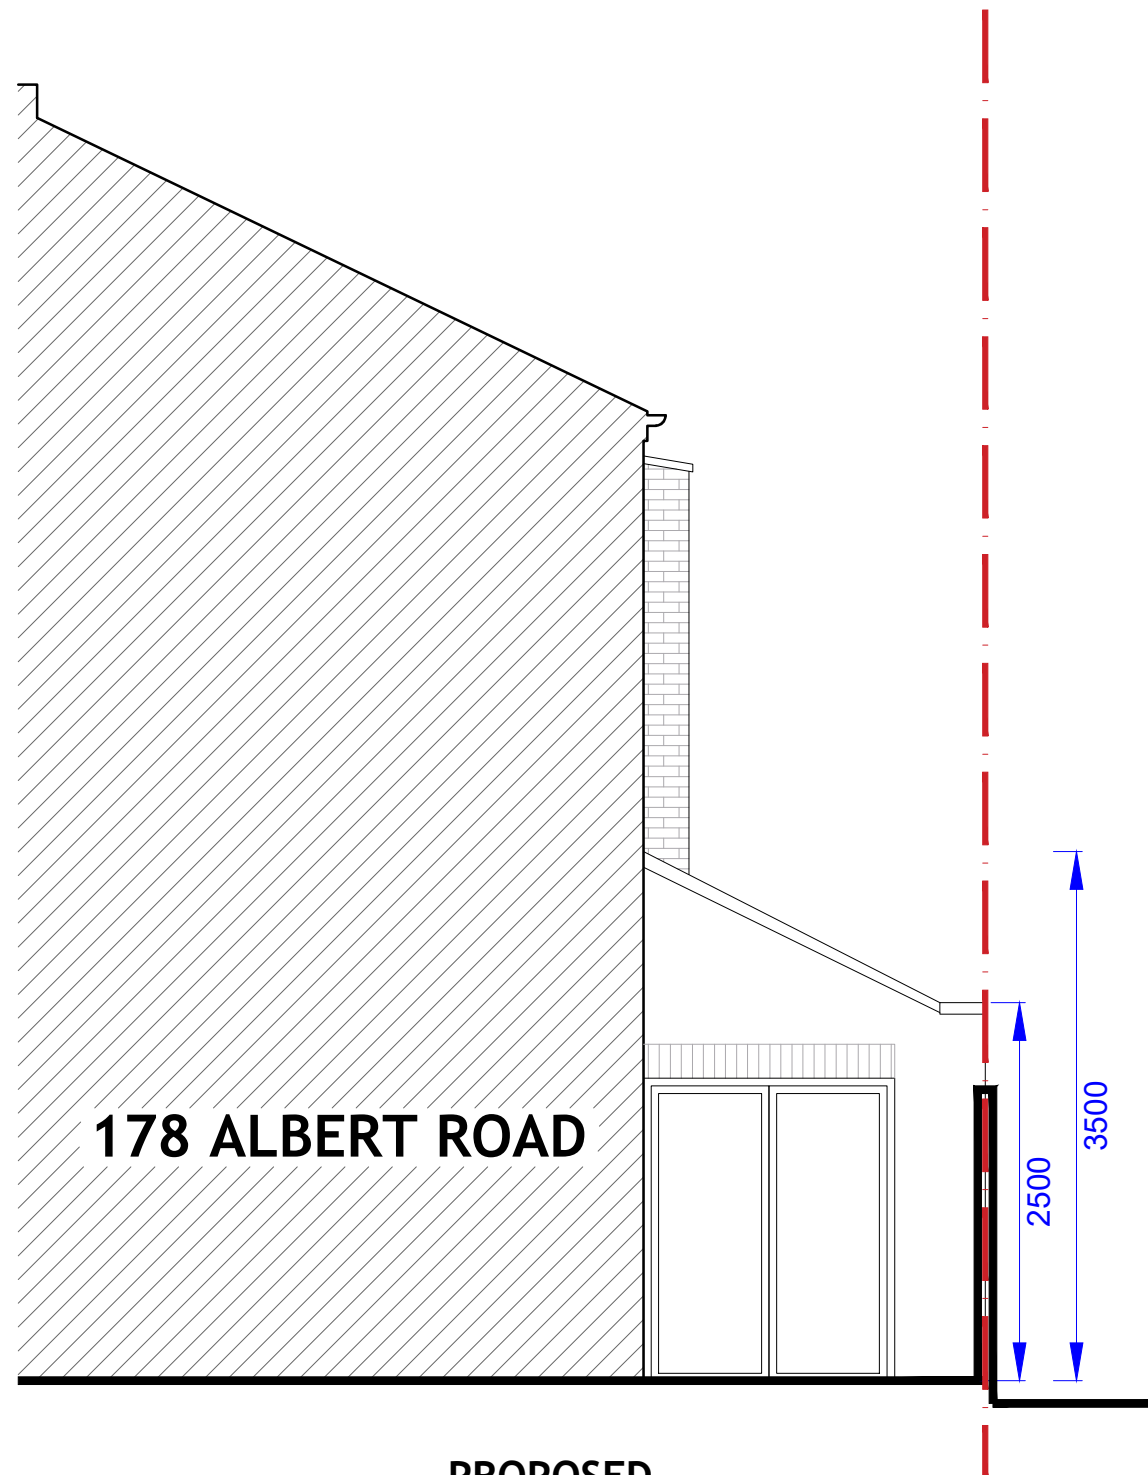

PROPOSED
FRONT ELEVATION (PATIO)

SCALE 1:50

 

NOTES

THIS DRAWING IS THE SUBJECT OF
COPYRIGHT AND DESIGN RIGHTS
AND SHALL NOT BE REPRODUCED,
LOANED, COPIED OR SUBMITTED
TO ANY OTHER PARTY WITHOUT
CONSENT.

NO. DR. INFO
DATE

REVISION

PROJECT

178 ALBERT ROAD,
LONDON
N22 7AH

CLIENT

DRAWING TITLE

PROPOSED
FRONT ELEVATION (PATIO)

SCALE	1:50	1:100
SIZE	A3	A4
JOB NO.	202352	
STAGE	PLANNING	
DWG NO.	202352.P.302	
REVISION	0	
DATE	JUNE 2023	
DRAWN	MB	
CHECKED	MB	

ATELIER.⁴¹

ARCHITECTS

1 Manor Drive, London, N20 0DZ
michael@atelier41architects.co.uk
phone: 0 7399 409 190