




NOTES

NOTES


THIS DRAWING IS THE SUBJECT OF
COPYRIGHT AND DESIGN RIGHTS
AND SHALL NOT BE REPRODUCED,
LOANED, COPIED OR SUBMITTED
TO ANY OTHER PARTY WITHOUT
CONSENT.

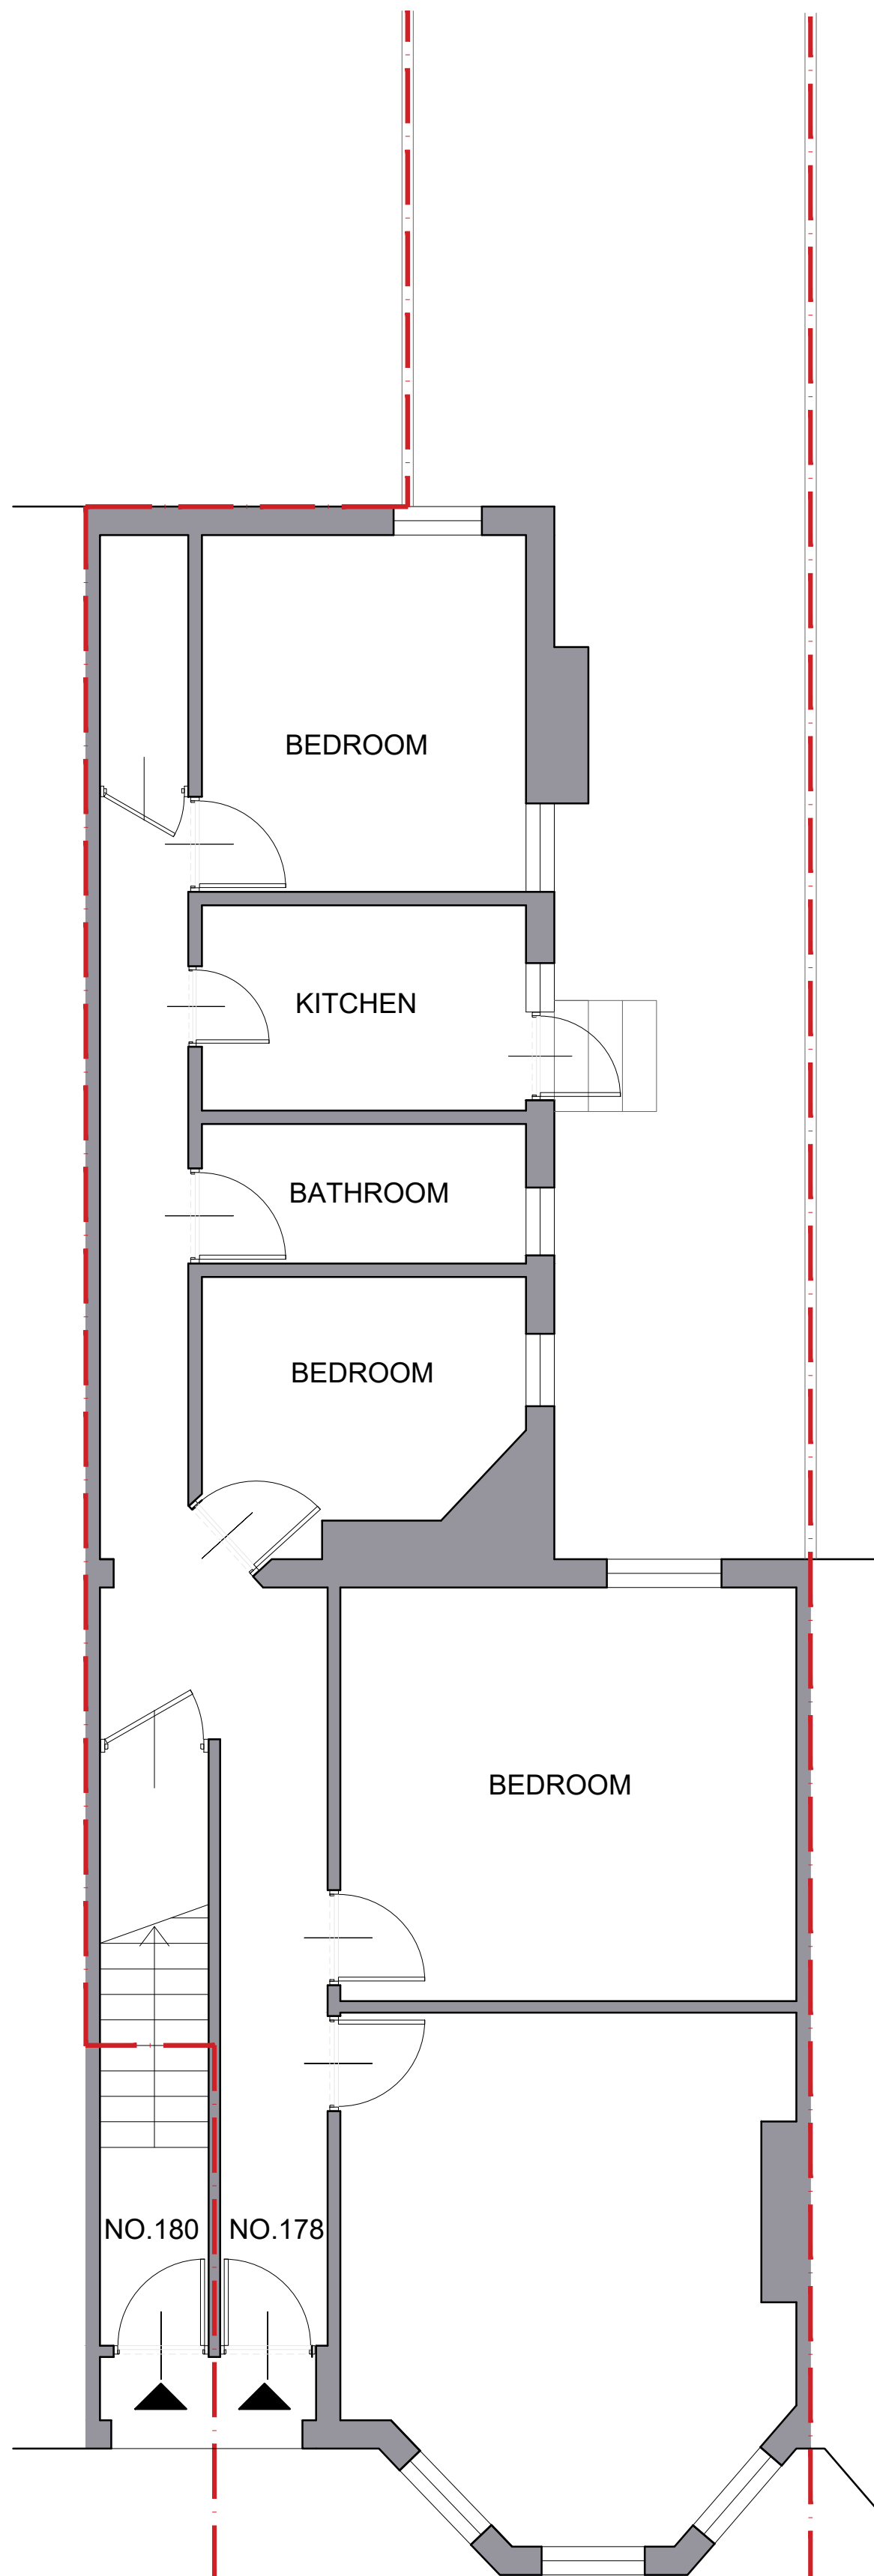

EXISTING
GROUND FLOOR PLAN
SCALE 1:50

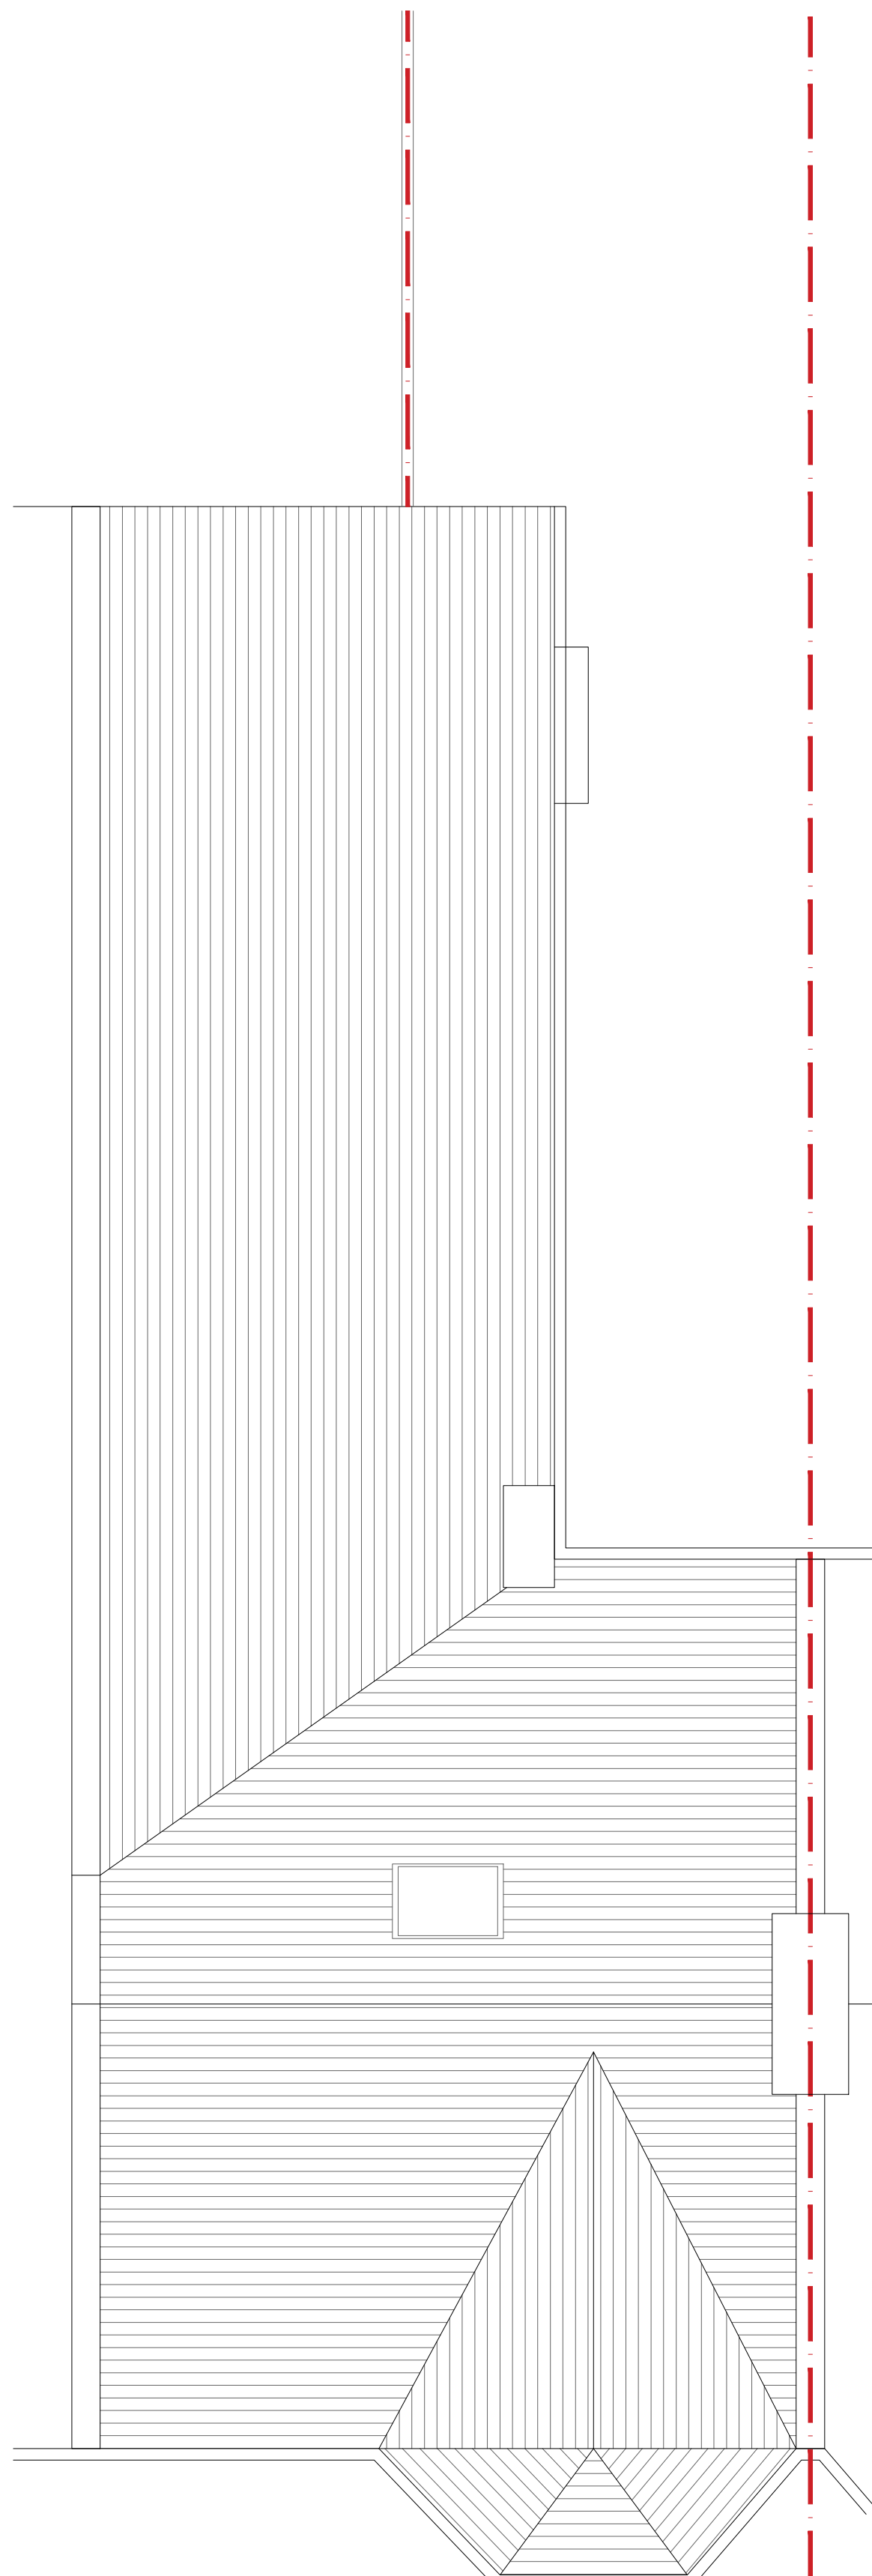 

EXISTING
ROOF PLAN
SCALE 1:50

 

NO. DR. INFO
DATE

REVISION

PROJECT

178 ALBERT ROAD,
LONDON
N22 7AH

CLIENT

DRAWING TITLE

EXISTING
GROUND FLOOR & ROOF PLAN

SCALE 1:50 1:100

SIZE A1 A3

JOB NO. 202352

STAGE PLANNING

DWG NO. 202352.P.101

REVISION 0

DATE JUNE 2023

DRAWN MB

CHECKED MB

ATELIER.⁴¹

ARCHITECTS

1 Manor Drive, London, N20 0DZ
michael@atelier41architects.co.uk
phone: 0 7399 409 190