


NOTES
THIS DRAWING IS THE SUBJECT OF
COPYRIGHT AND DESIGN RIGHTS
AND SHALL NOT BE REPRODUCED,
LOANED, COPIED OR SUBMITTED
TO ANY OTHER PARTY WITHOUT
CONSENT.





EXISTING
FRONT ELEVATION
SCALE 1:50



EXISTING
SIDE ELEVATION
SCALE 1:50

 

EXISTING
REAR ELEVATION
SCALE 1:50

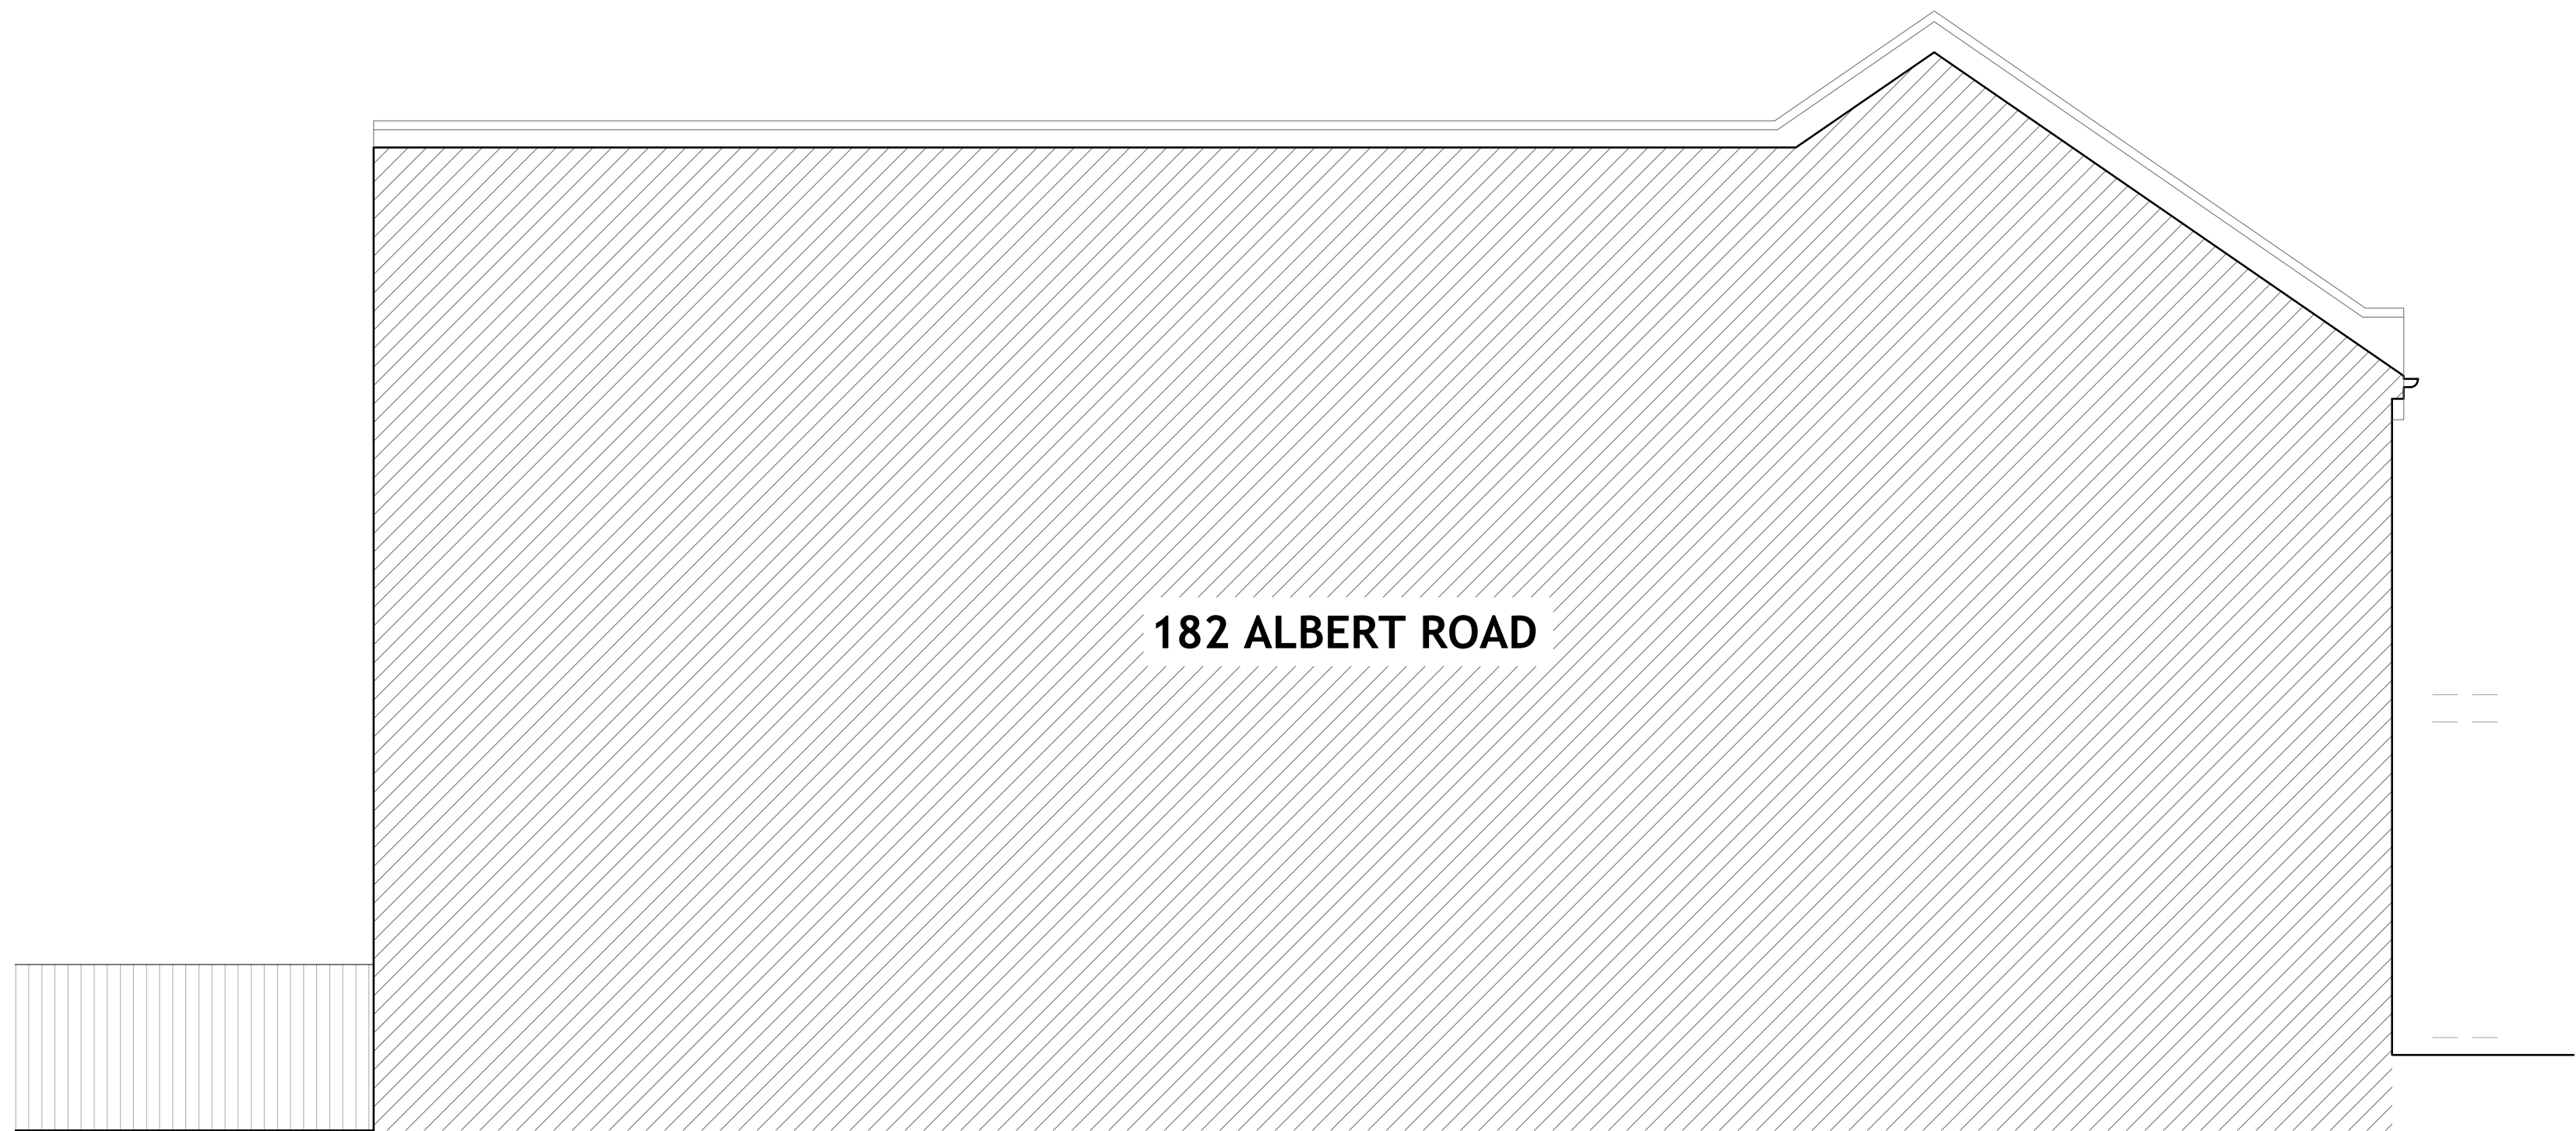 

EXISTING
SIDE ELEVATION
SCALE 1:50



NO. DR. INFO
DATE
REVISION

PROJECT
178 ALBERT ROAD,
LONDON
N22 7AH

CLIENT

DRAWING TITLE
EXISTING
ELEVATIONS

SCALE	1:50	1:100
SIZE	A1	A3
JOB NO.	202352	
STAGE	PLANNING	
DWG NO.	202352.P.301	
REVISION	0	
DATE	JUNE 2023	
DRAWN	MB	
CHECKED	MB	

ATELIER.⁴¹
ARCHITECTS
1 Manor Drive, London, N20 0DZ
michael@atelier41architects.co.uk
phone: 0 7399 409 190