


NOTES
THIS DRAWING IS THE SUBJECT OF
COPYRIGHT AND DESIGN RIGHTS
AND SHALL NOT BE REPRODUCED,
LOANED, COPIED OR SUBMITTED
TO ANY OTHER PARTY WITHOUT
CONSENT.





PROPOSED
FRONT ELEVATION
SCALE 1:50

 


PROPOSED
SIDE ELEVATION
SCALE 1:50



PROPOSED
REAR ELEVATION
SCALE 1:50

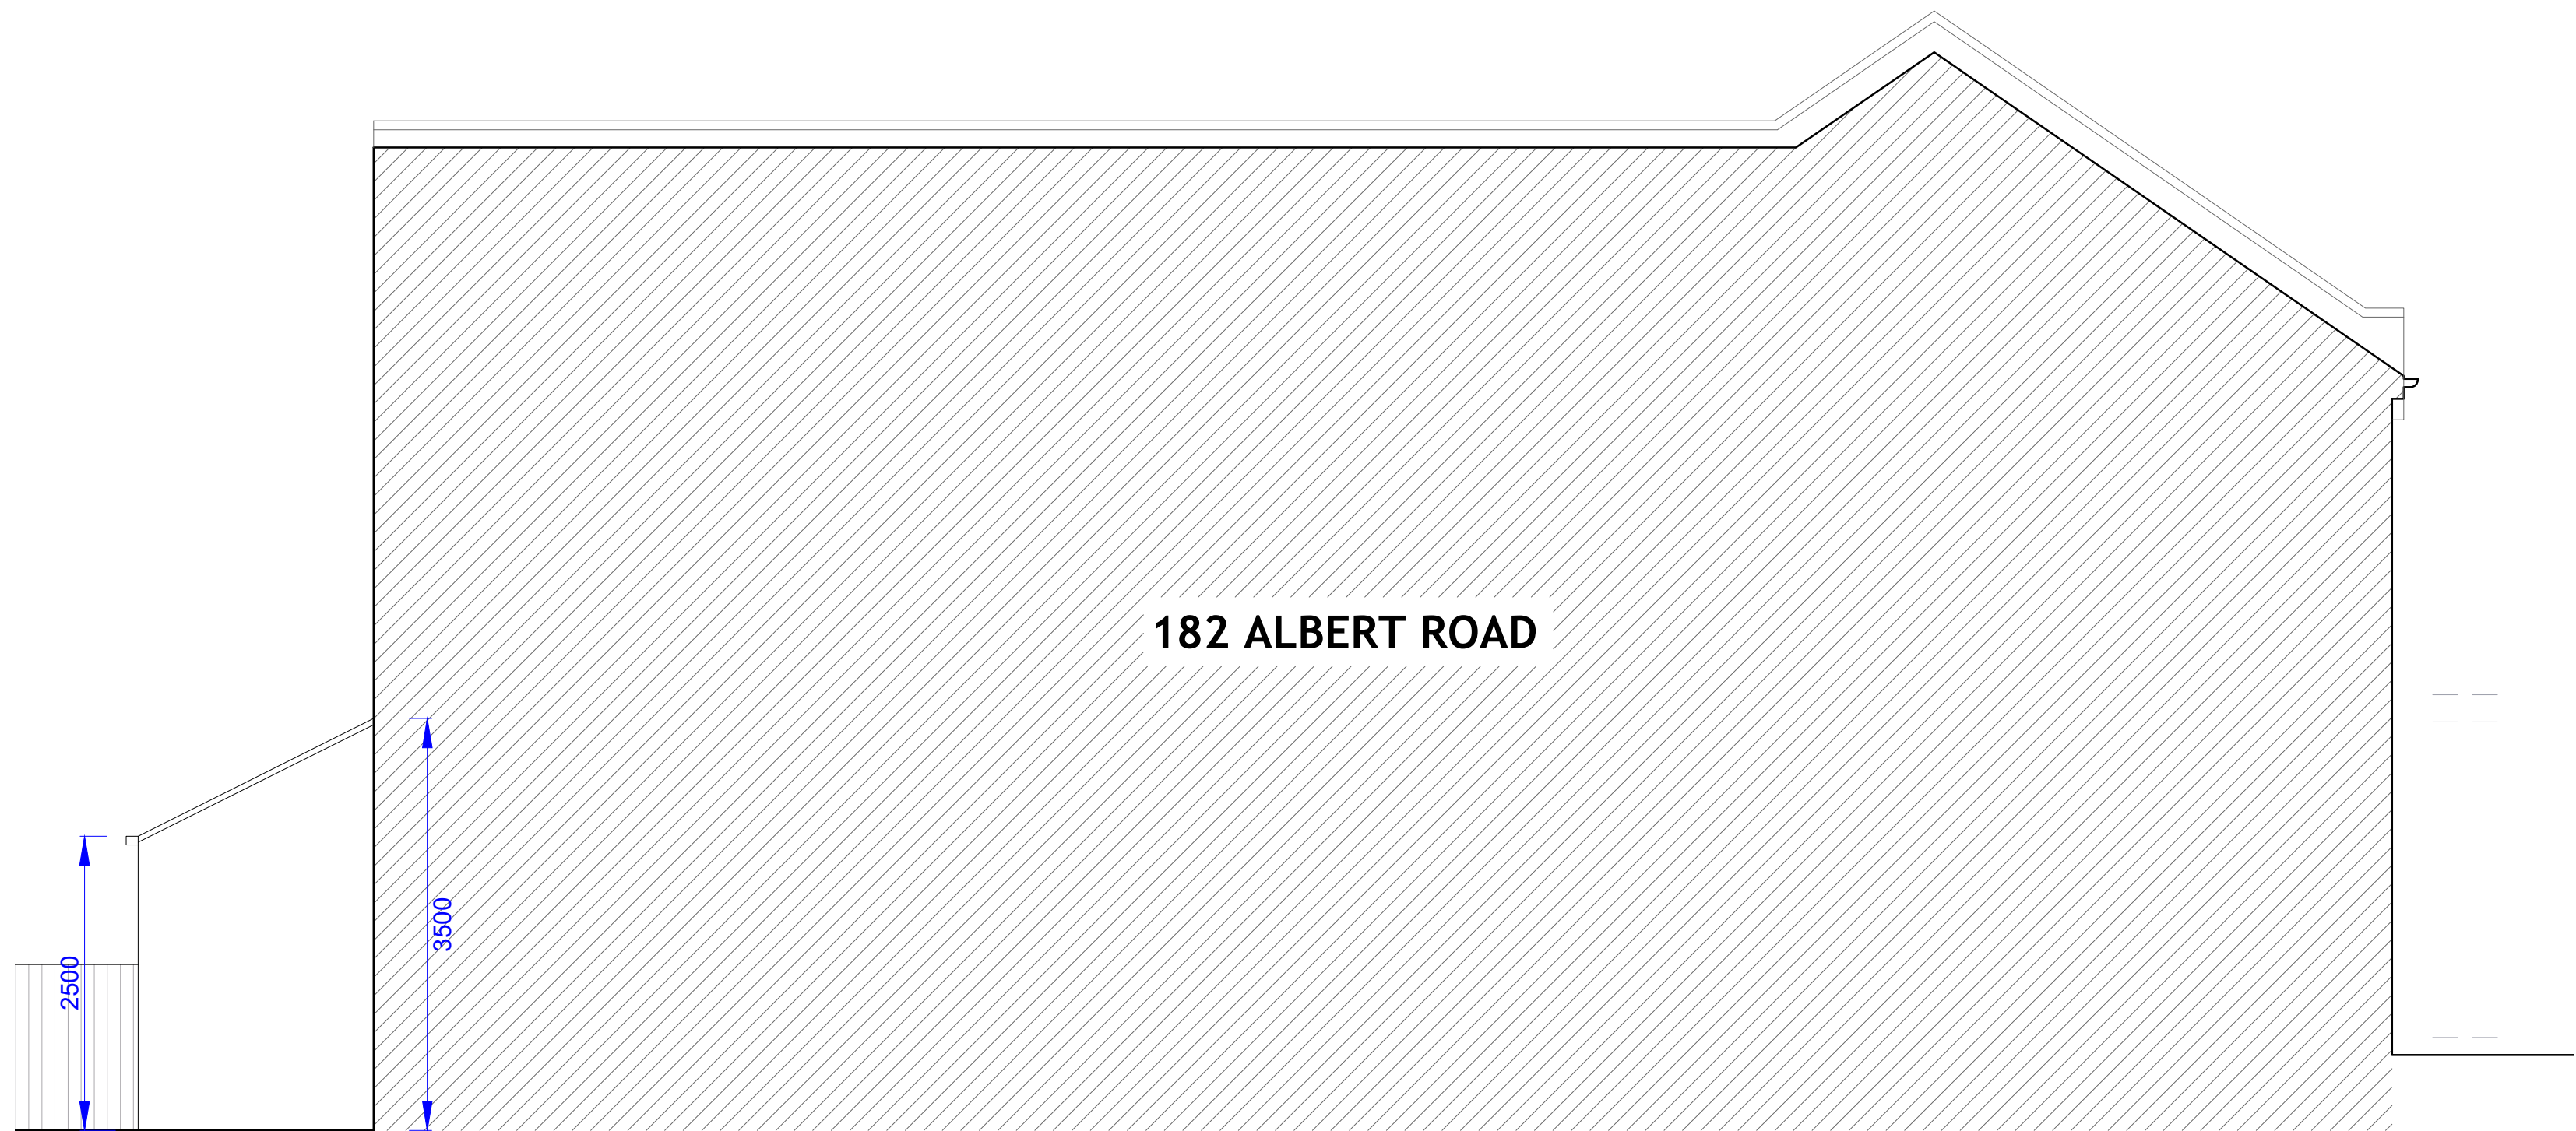 

PROPOSED
SIDE ELEVATION
SCALE 1:50

 

NO. DR. INFO
DATE
REVISION

PROJECT
178 ALBERT ROAD,
LONDON
N22 7AH

CLIENT

DRAWING TITLE
PROPOSED
ELEVATIONS

SCALE 1:50 1:100
SIZE A1 A3
JOB NO. 202352
STAGE PLANNING
DWG NO. 202352.P.302
REVISION 0
DATE JUNE 2023
DRAWN MB
CHECKED MB

ATELIER.⁴¹
ARCHITECTS
1 Manor Drive, London, N20 0DZ
michael@atelier41architects.co.uk
phone: 0 7399 409 190