




Signage: South end of East Elevation

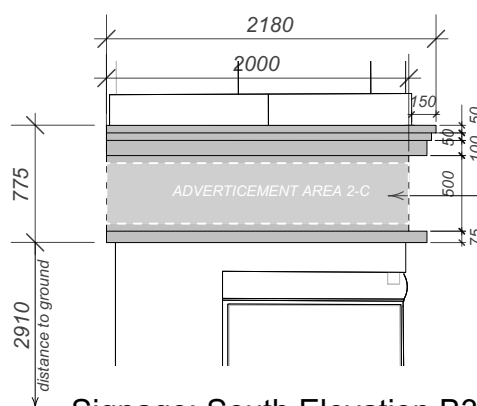


Signage: South Elevation B3

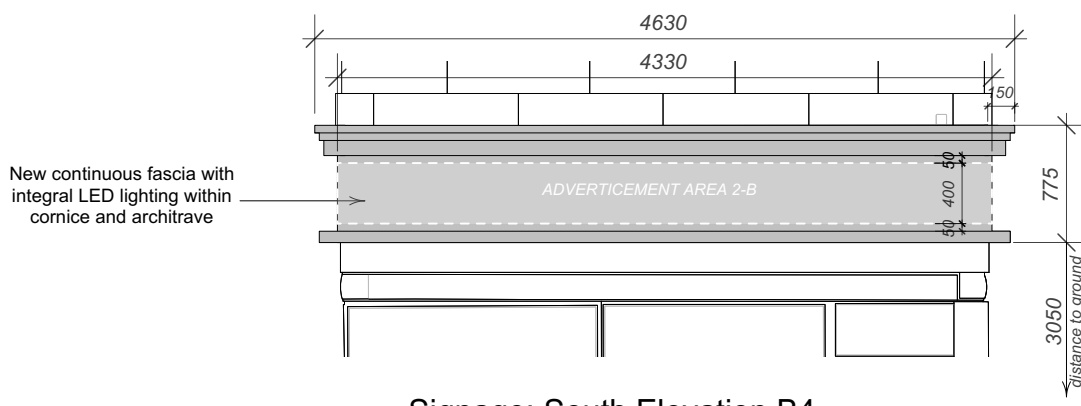


Signage: South Elevation B4

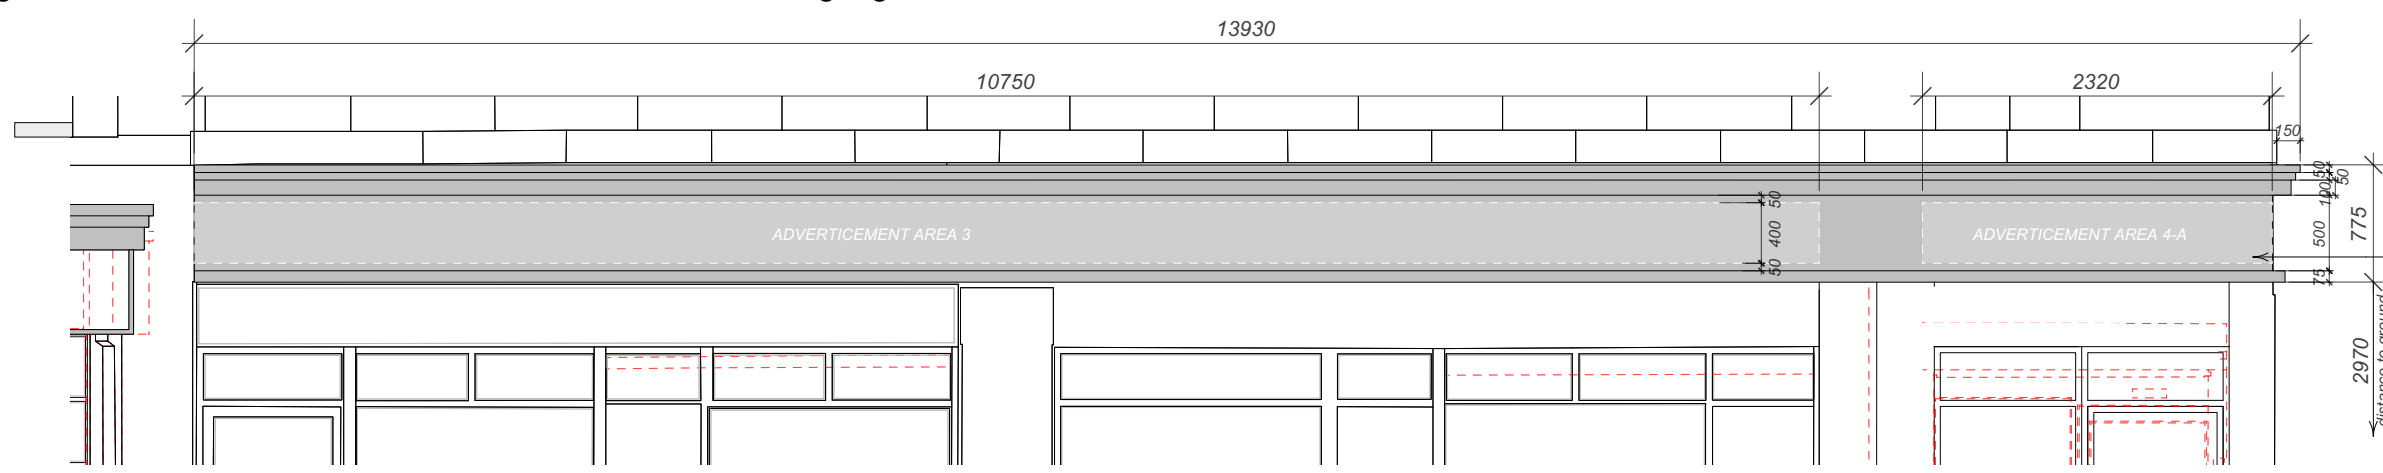

Signage: North end of East Elevation

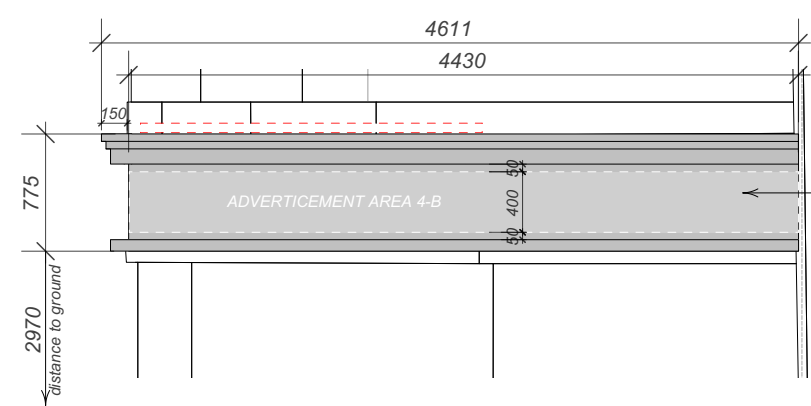

Signage: North West Elevation C4

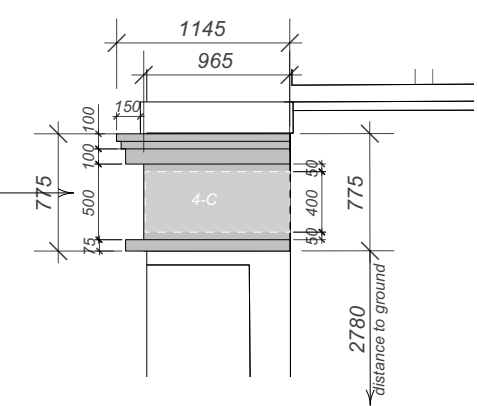

Signage: North West Elevation C3



Notes <i>i) Individual shop signage and logos in advertisement areas to be confirmed;</i> Illumination levels will be 200 cd/m2 max	Revisions A23/02/2023Signboards revised	St. Mark's Methodist Church High Rd, London N17 6QB Proposed Shop Units Signage Detail	ROGER MEARS ARCHITECTS LLP Union Chapel, Compton AvenueLondon N1 2XD rma@rmears.co.uktel 020 7359 8222 www.rmears.co.uk © Roger Mears Architects LLP 2022				
			Date	Scale	Job No.	Dwg No.	Rev.
			June 2023	1:100@A3 1:50@A1	2146	C(41.8)002	A