




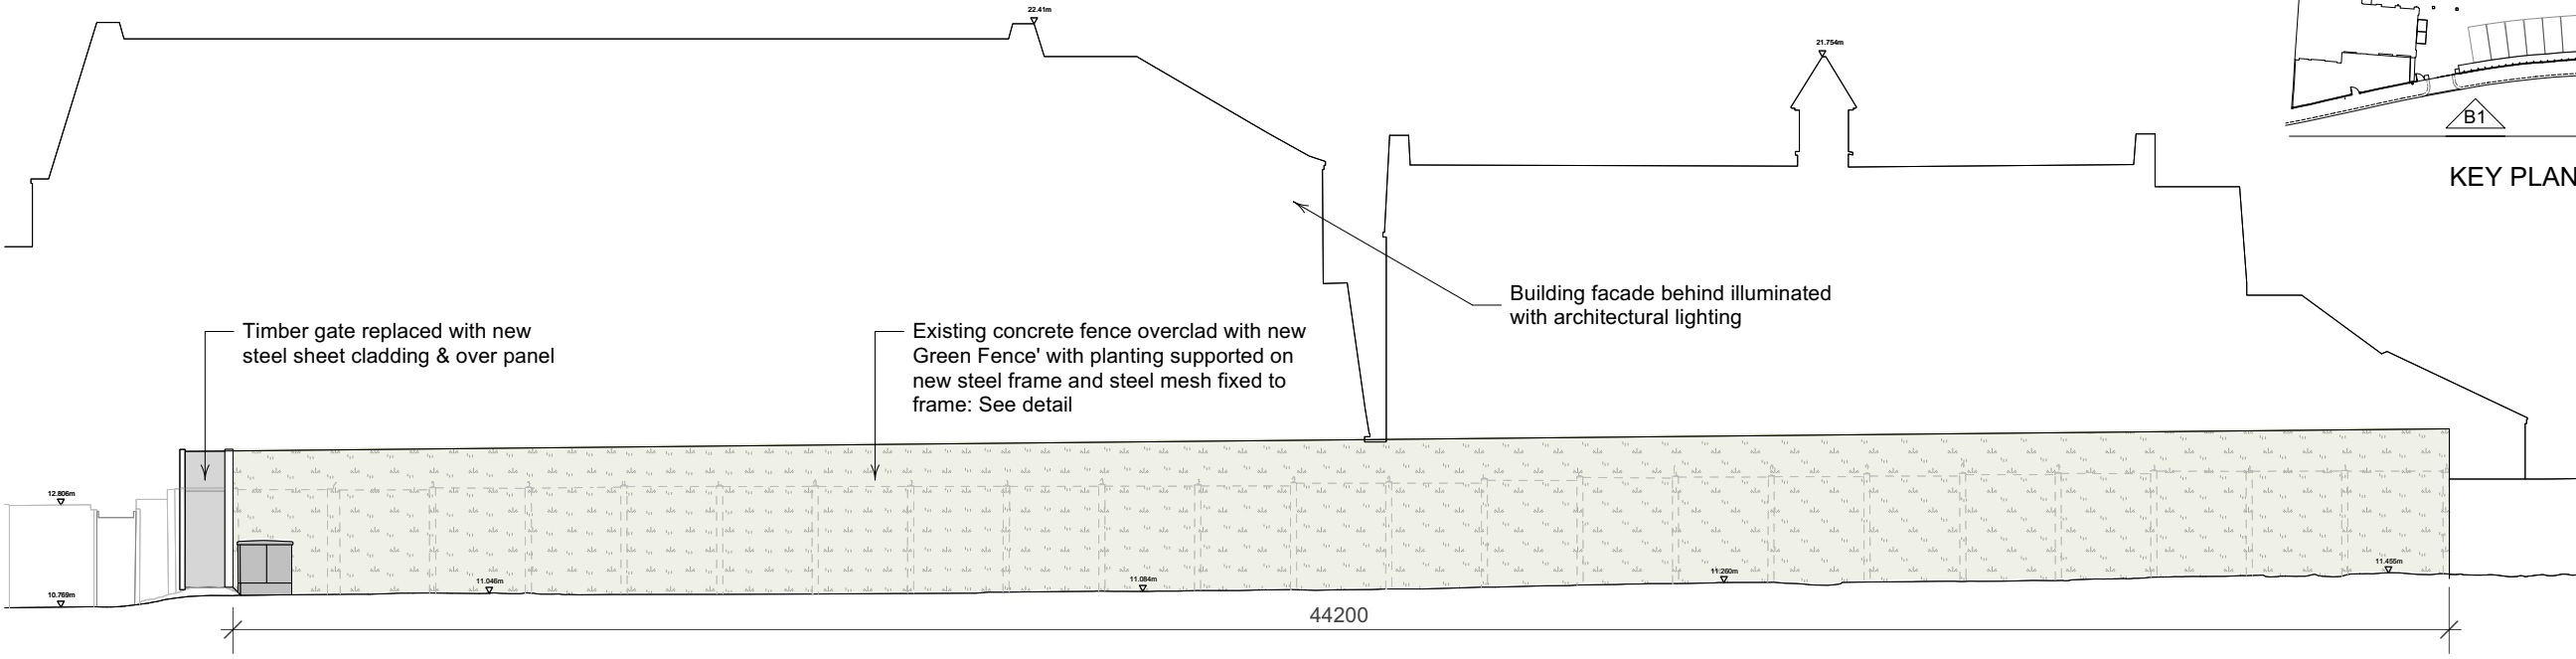

01 North Boundary C1
1:150@A3; 1:75@A1

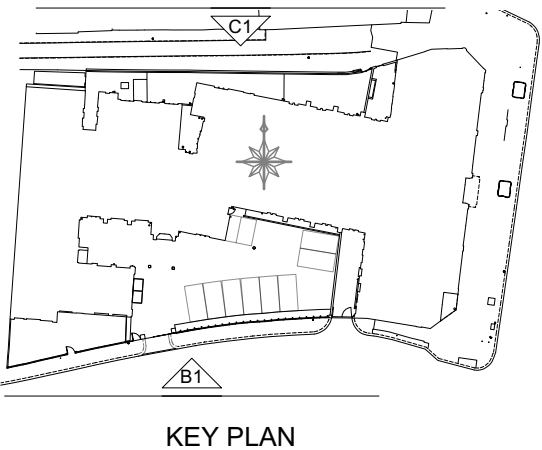

01 South Boundary B1
1:150@A3; 1:75@A1

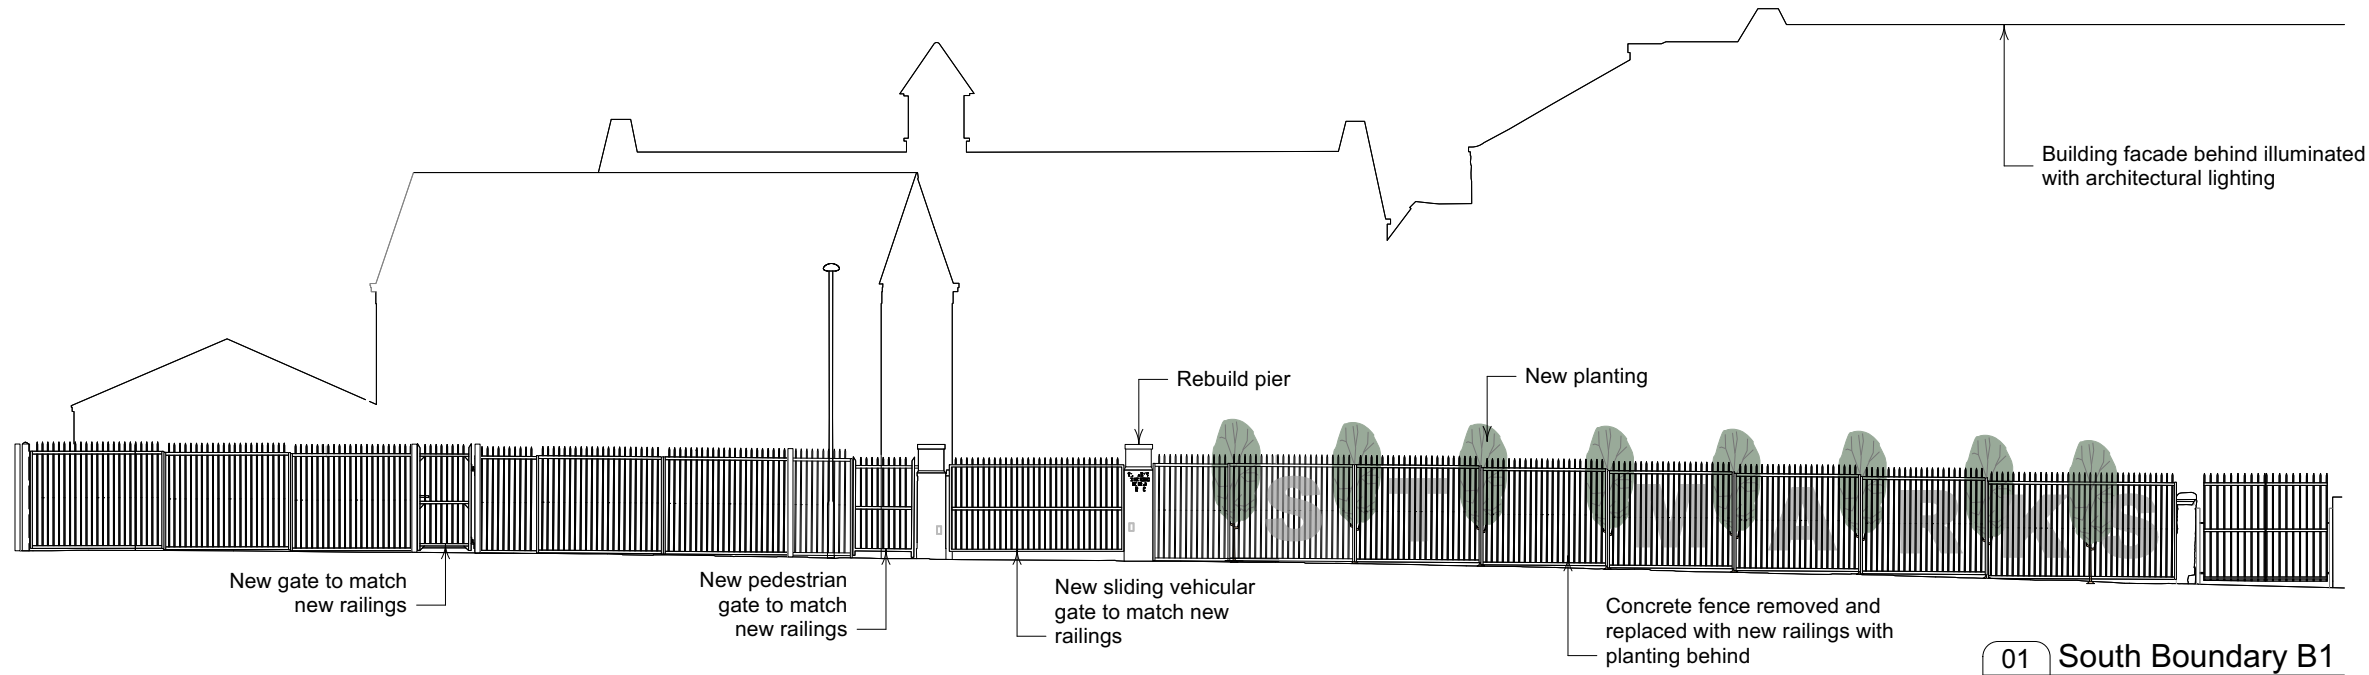

Notes	Revisions		St. Mark's Methodist Church High Rd, London N17 6QB	ROGER MEARS ARCHITECTS LLP						
	A	21/10/2022		Removed fence lettering	Union Chapel, Compton Avenue		London N1 2XD			
	B	20/12/2022		Drawing revised	rma@rmears.co.uk tel 020 7359 8222					
	C	28/02/2023		Drawing revised	www.rmears.co.uk					
	D	29/06/2023		South elevation updated	© Roger Mears Architects LLP 2022					
			Proposed North & South Boundary			Date	Scale	Job No.	Dwg No.	Rev.
						June 2023	1:150@A3 1:75@A1	2146	L(00)220 D	