




EXISTING SITE PLAN 1:200

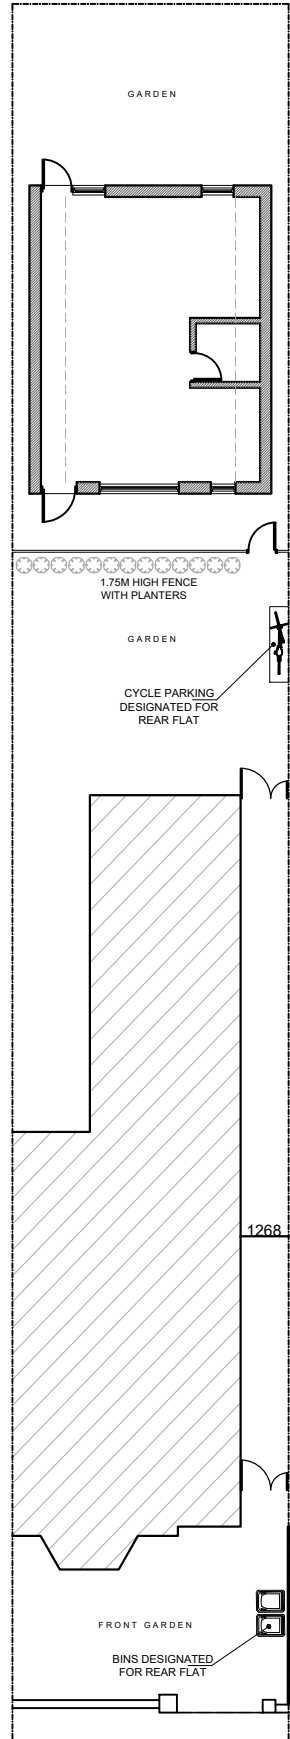



PROPOSED SITE PLAN 1:200

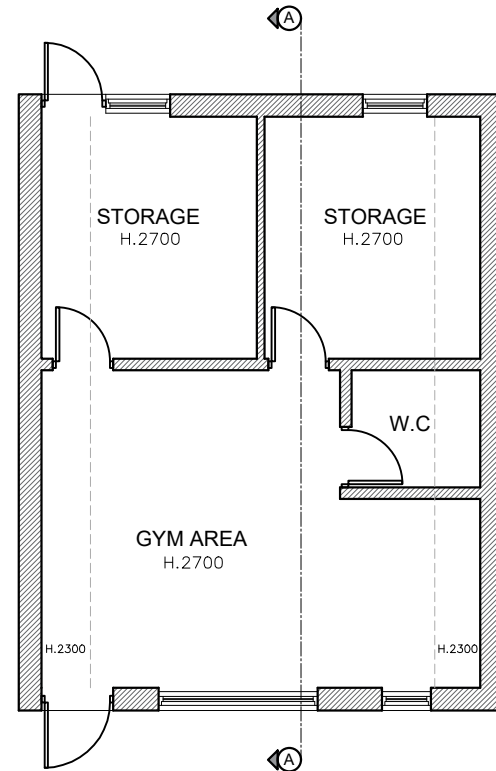

Total Internal Area:
43.8sqm

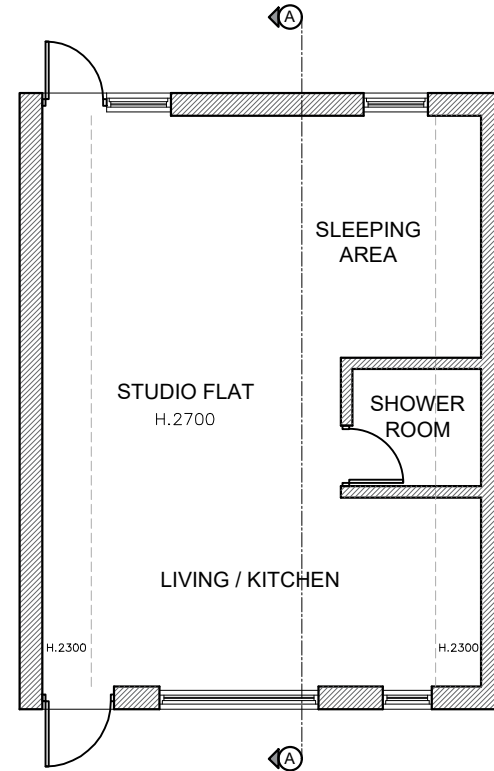


Total Internal Area:
43.8sqm

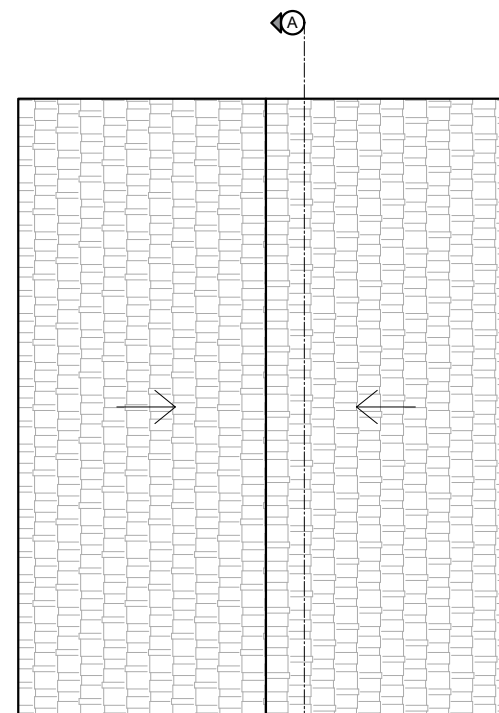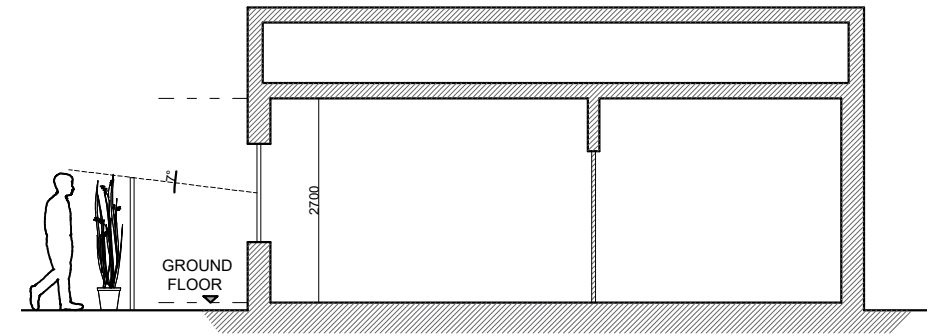


ROOF PLAN




FRONT ELEVATION

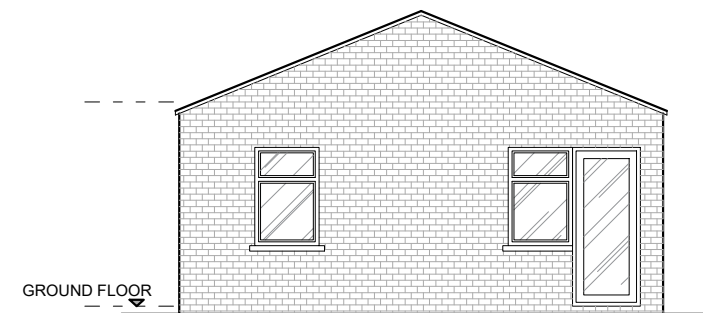


REAR ELEVATION

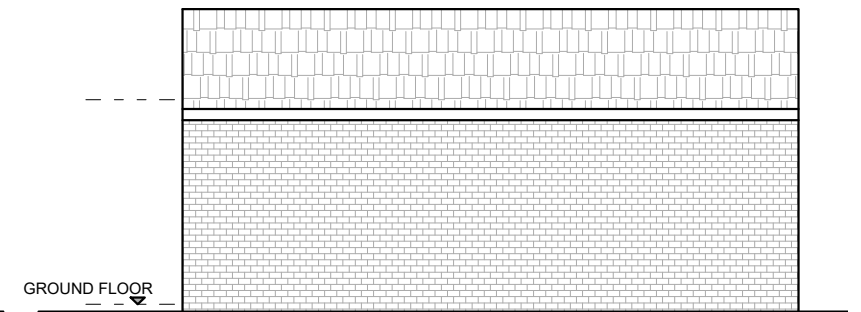

SIDE ELEVATION 1

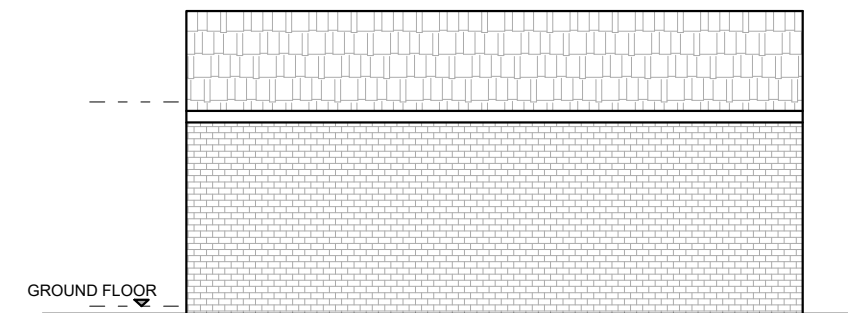

SIDE ELEVATION 2

 

Title
**EXISTING & PROPOSED
PLAN & ELEVATIONS**

Client:
11 St Pauls Road
N17 0BN



NOTES:
THE CONTRACTORS ARE TO CHECK
ALL DIMENSIONS, DRAIN RUNS AND
GENERAL CONDITIONS ON SITE
BEFORE WORKS COMMENCE .

ALL WORKS ARE TO BE CARRIED
OUT IN ACCORDANCE WITH
CURRENT BUILDING REGULATIONS,
BRITISH STANDARDS, CODE OF
PRACTICE AND LOCAL AUTHORITY
REQUIREMENTS.

Drawn By
SS

DrG No
SPR.11.EX.PR.01

Date
26.04.23

Scale
1:100 @A3

Rev A