




All dimensions in mm u.n.o. Do not scale from drawing. All dimensions, levels, and conditions to be checked/confirmed by the contractor prior to construction. Any discrepancies to be reported to the architect. To be read in conjunction with the specification and all other drawings.

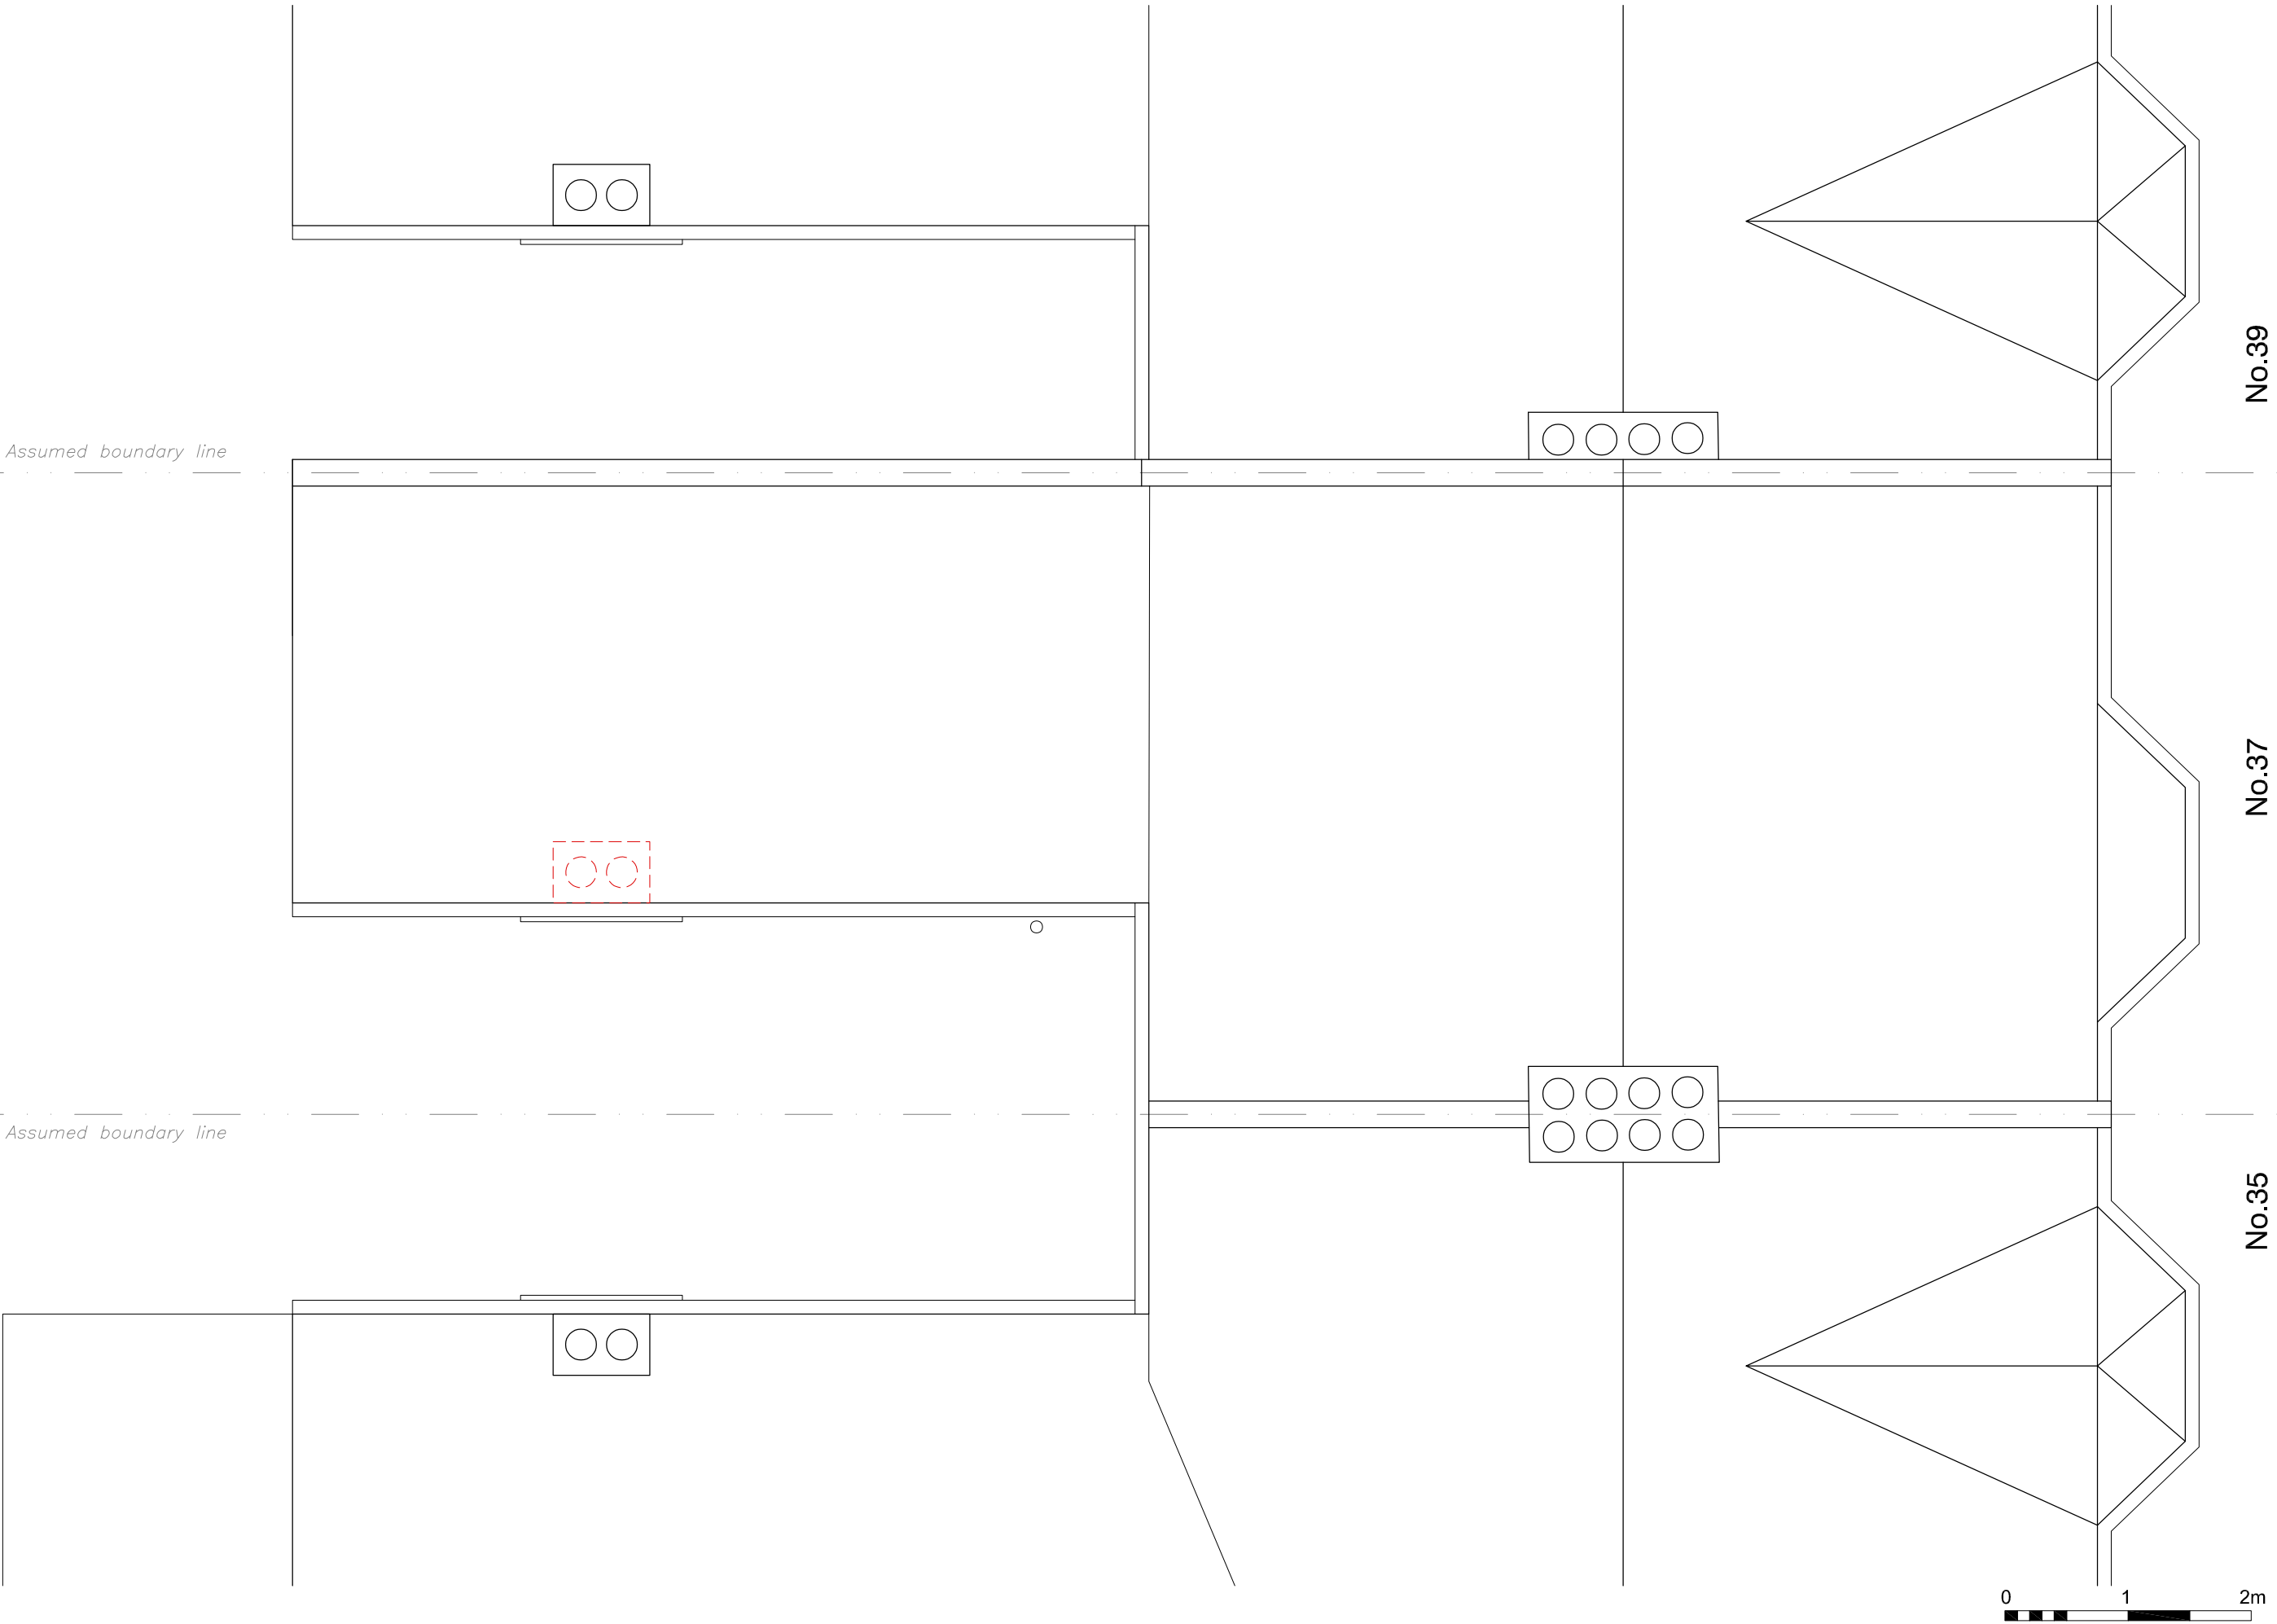


Assumed boundary line

Assumed boundary line


No.39

No.37

No.35

 


 demolition

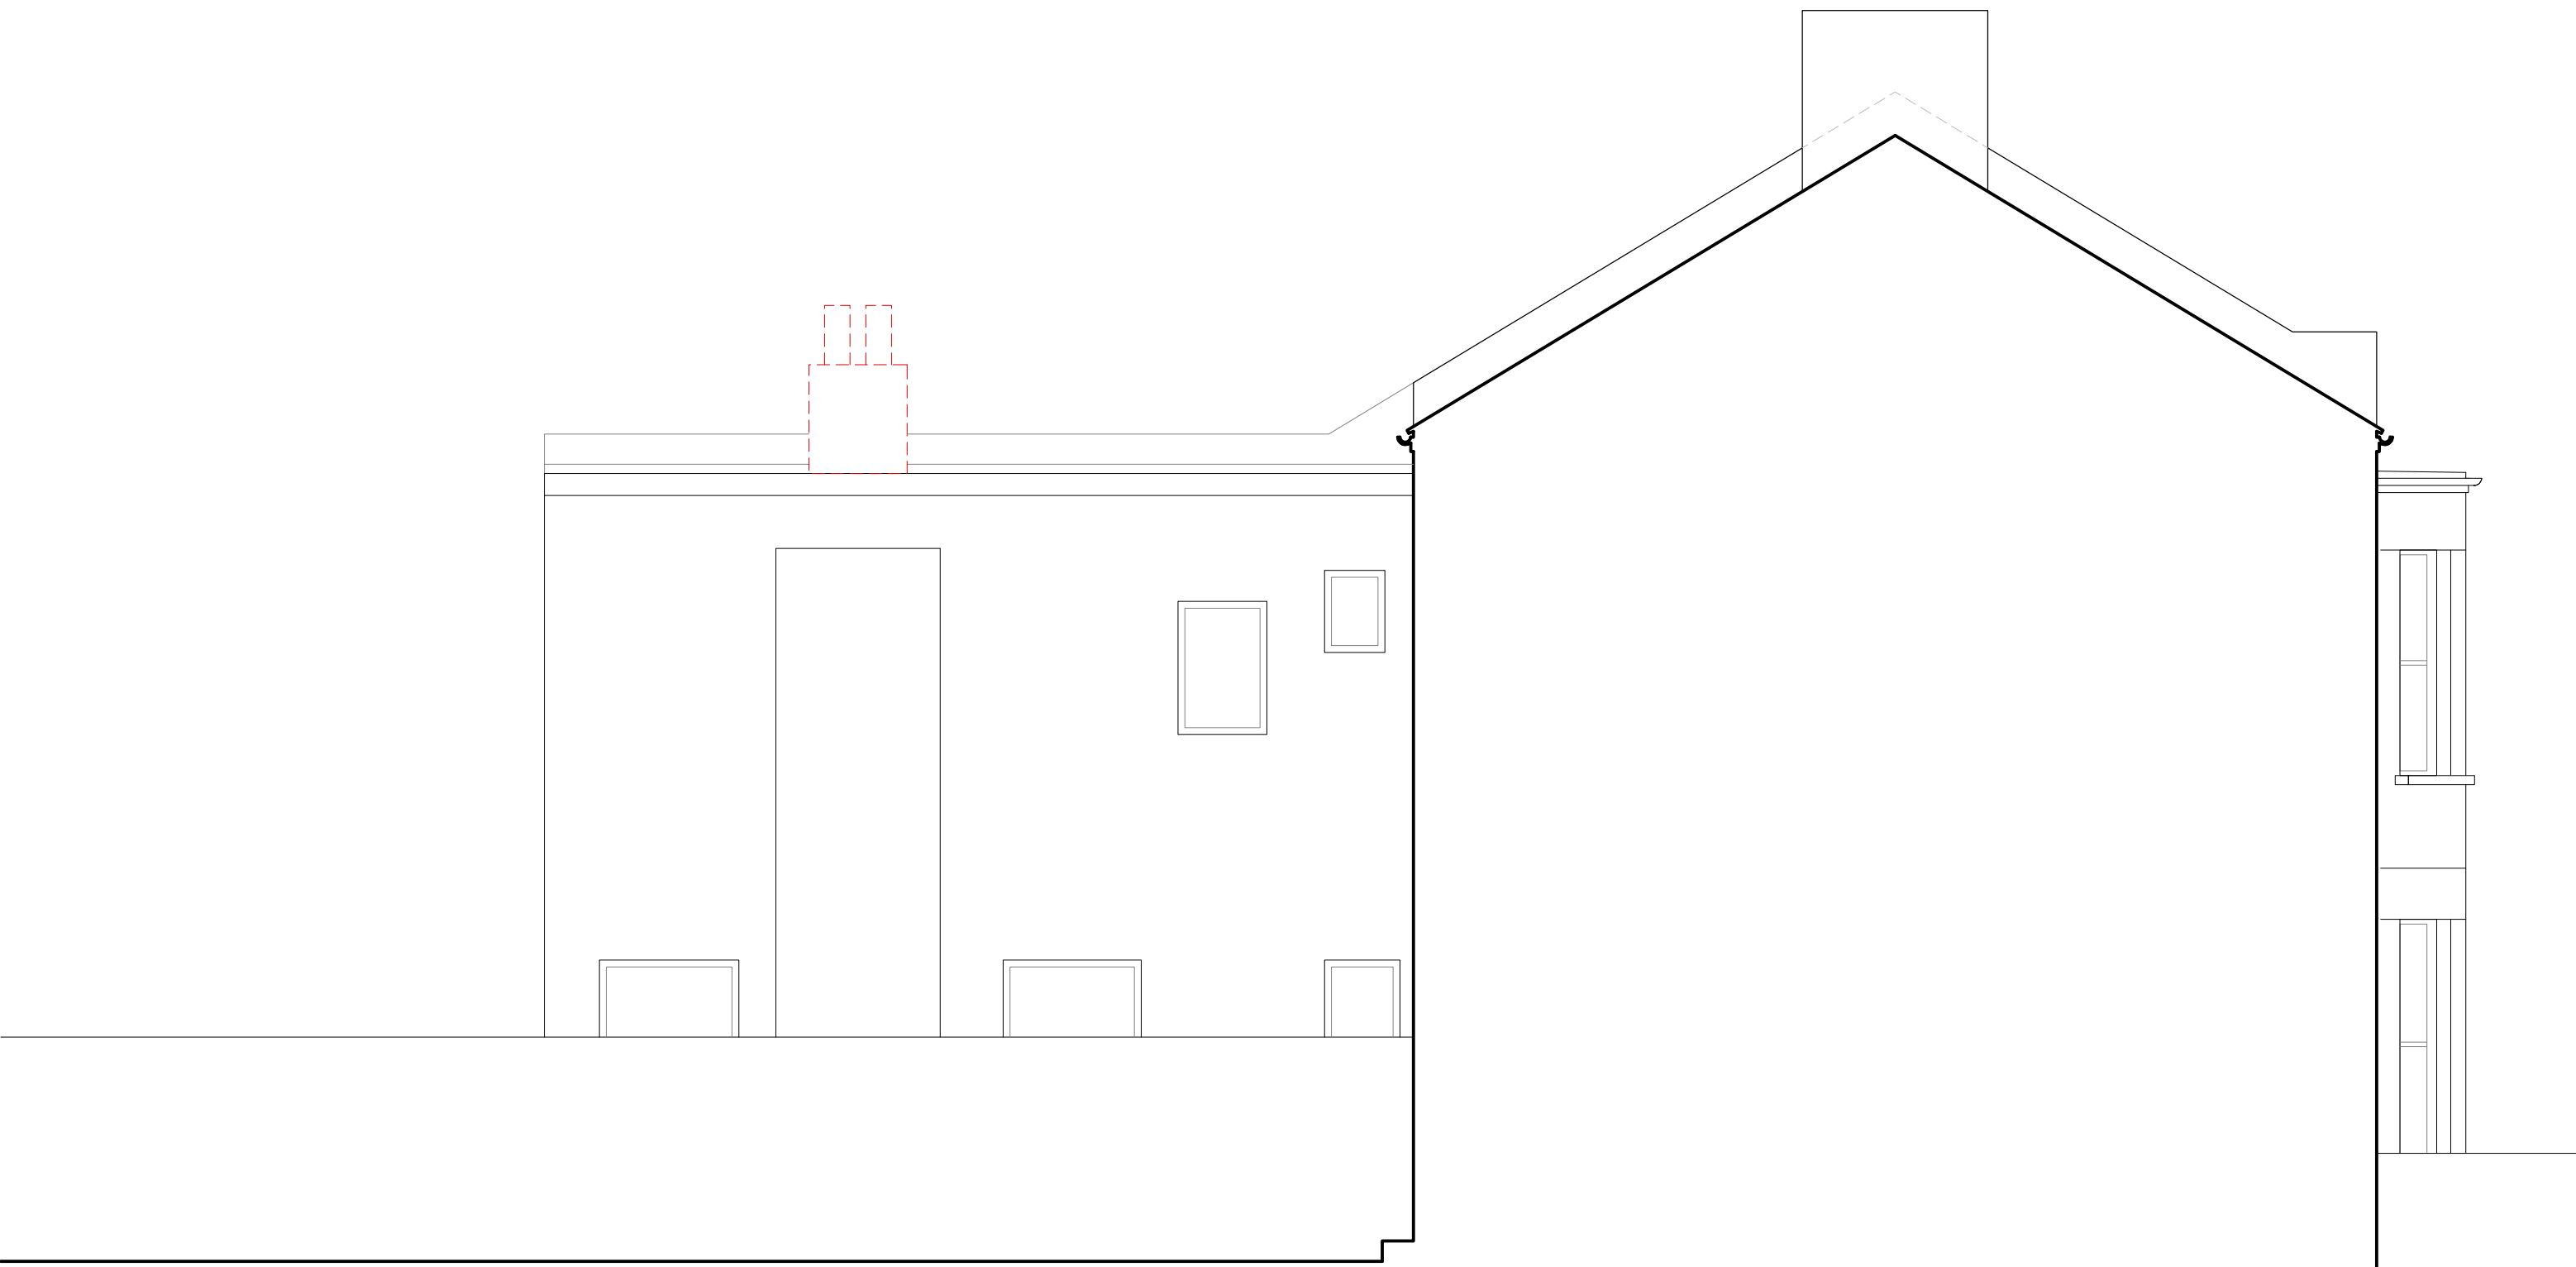

 demolition

CURTAZ STUDIO 13 Kilsall Avenue, London, N17 6PH W: curtazstudio.com T: 07966904469	2239 project no.	PL.110 RevA dwg no.	37 Handsworth Road, N17 6DB project	Existing Side Elevation (South) drawing title	revision	-	drawn	MC	02/23 date	north point	1:50 @A3 unless noted otherwise	scale	All dimensions in mm u.n.o. Do not scale from drawing. All dimensions, levels, and conditions to be checked/confirmed by the contractor prior to construction. Any discrepancies to be reported to the architect. To be read in conjunction with the specification and all other drawings.	notes
					dwg status		checked							

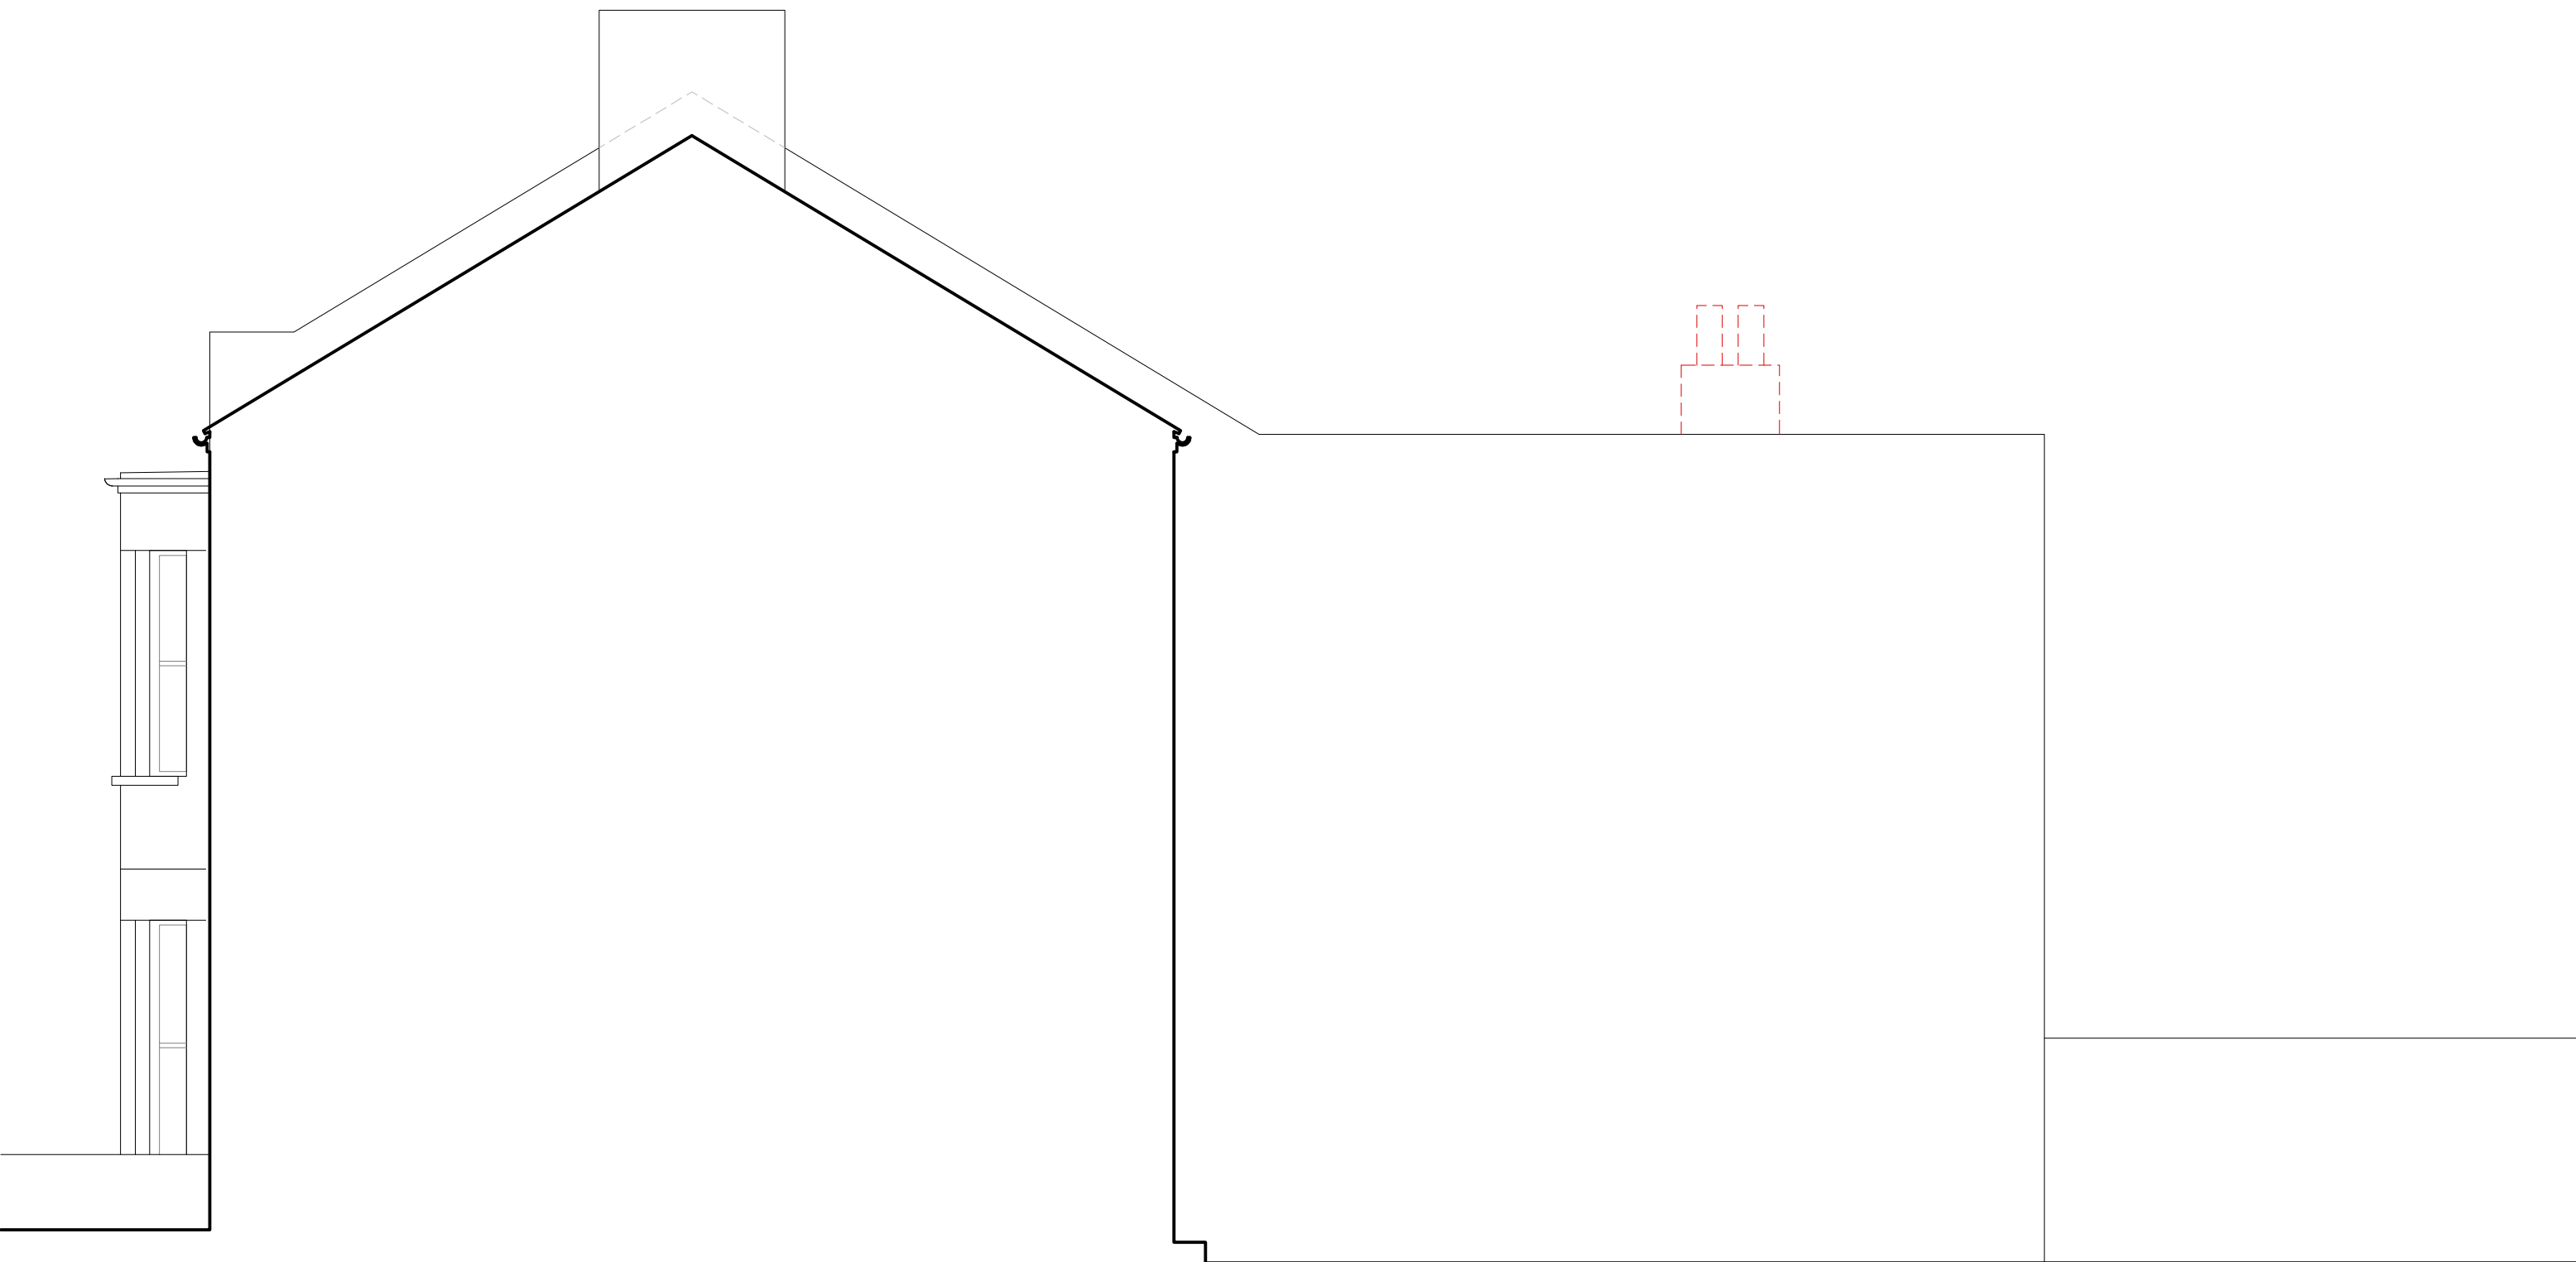

 demolition

CURTALZ STUDIO 13 Kirkstall Avenue, London N17 6PH W. curtalzstudio.com T. 07966904469	2239	PL.111 RevA	37 Handsworth Road, N17 6DB	Existing Side Elevation (North)	revision	-	drawn	MC	02/23	north point	scale	1:50 @A3	All dimensions in mm u.n.o. Do not scale from drawing. All dimensions, levels, and conditions to be checked/confirmed by the contractor prior to construction. Any discrepancies to be reported to the architect. To be read in conjunction with the specification and all other drawings.	notes
	project no.	dwg no.	project	drawing title	dwg status		checked		date		unless noted otherwise			

EXISTING FRONT ELEVATION



EXISTING REAR ELEVATION



 demolition

