


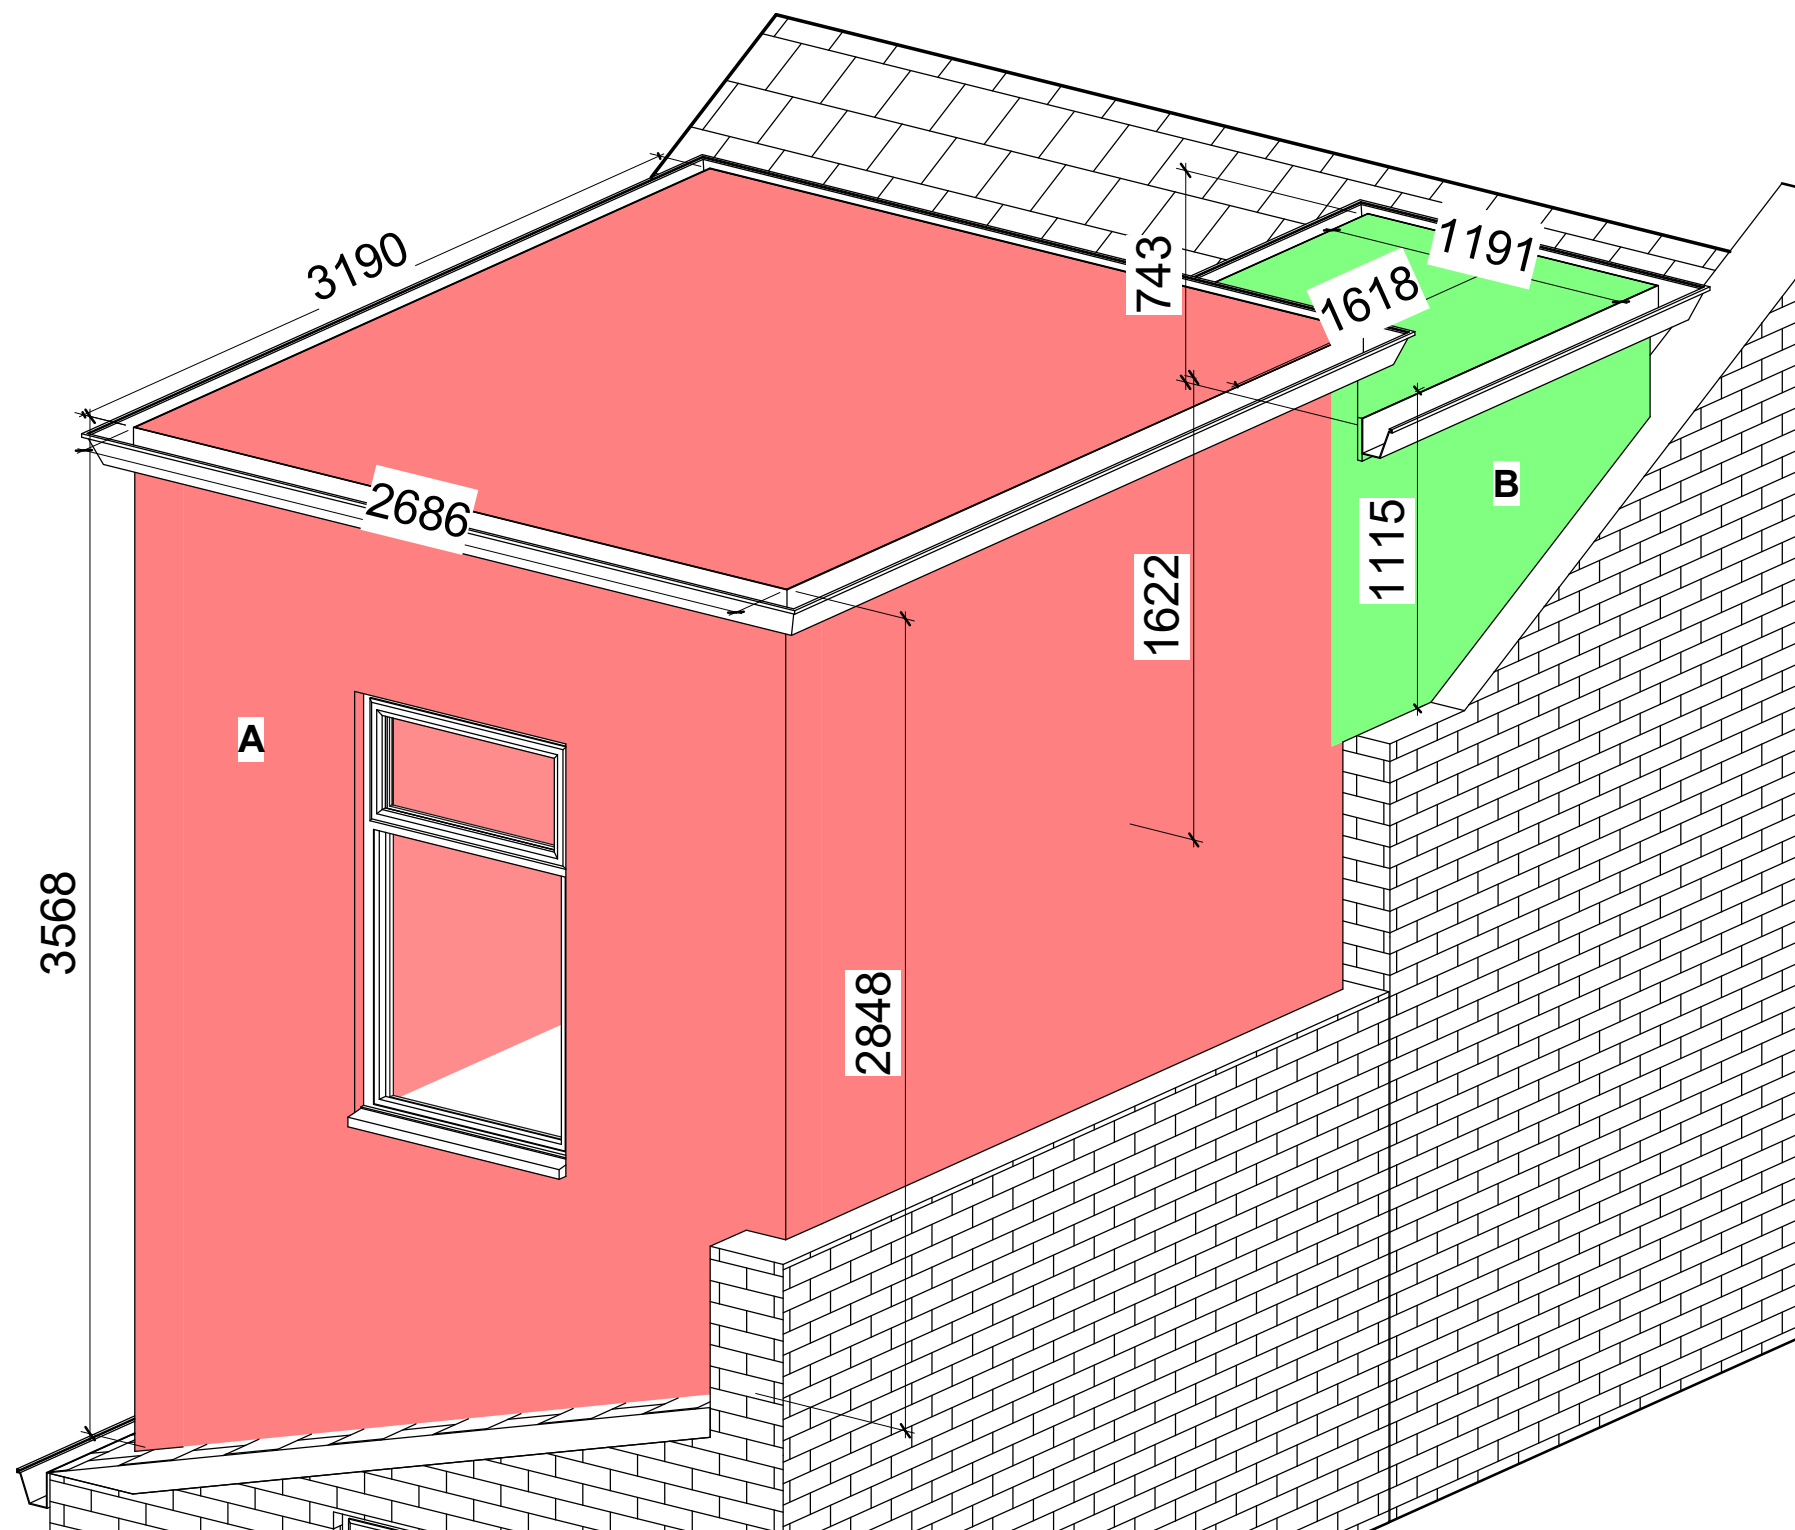

**Volume A (trapizium prism)**

Correct to 2 decimal figures

$$\frac{2.848 + 3.568}{2} \times 2.686 \times 3.19 = 27.4$$

**Volume B**

$$\frac{7.43 + 1.622}{2} \times 1.61 \times 1.191 = 8.7$$

Total Volume = A + B = **36.1**


NOTES:  
CONTRACTORS MUST VERIFY ALL DIMENSIONS  
AT THE  
SITE BEFORE COMMENCING ANY WORK.  
  
NO CONSTRUCTION WORK BEFORE BUILDING  
CONTROL  
APPROVAL AND STRUCTURAL ENGINEER  
CONFIRMATION.  
  
ANY DISCREPANCIES TO BE REPORTED TO  
GRIDKUNE.  
ALL DRAWINGS ARE TO BE READ IN  
CONJUNCTION WITH  
ALL RELEVANT DRAWINGS AND  
SPECIFICATIONS.

| Rev | Description | Date |
|-----|-------------|------|
|     |             |      |
|     |             |      |
|     |             |      |
|     |             |      |
|     |             |      |

|                              |                |                |
|------------------------------|----------------|----------------|
| PROJECT TITLE                |                |                |
| 128 Craven Park Road N15 6AB |                |                |
| Date                         | Project number | DRWAING NUMBER |
| 16/05/2023                   | 7054           | EX - L002      |

|                      |           |
|----------------------|-----------|
| DRAWING TITLE        |           |
| Proposed Volume Mass |           |
| CLIENT               |           |
| Mr Aj Sumal          |           |
| Scale (@ A3)         | Drawn by  |
|                      | Abraham D |



 

NOTES:  
CONTRACTORS MUST VERIFY ALL DIMENSIONS  
AT THE  
SITE BEFORE COMENCING ANY WORK.  
  
NO CONSTRUCTION WORK BEFORE BUILDING  
CONTROL  
APPROVAL AND STRUCTURAL ENGINEER  
CONFIRMATION.  
  
ANY DISCREPANCIES TO BE REPORTED TO  
GRIDKUNE.  
ALL DRAWINGS ARE TO BE READ IN  
CONJUNCTION WITH  
ALL RELEVANT DRAWINGS AND  
SPECIFICATIONS.

| Rev | Description | Date |
|-----|-------------|------|
|     |             |      |
|     |             |      |
| PROJECT TITLE                |                |                |
|------------------------------|----------------|----------------|
| 128 Craven Park Road N15 6AB |                |                |
| Date                         | Project number | DRWAING NUMBER |
| 16/05/2023                   | 7054           | PR - 3D        |

| DRAWING TITLE |           |
|---------------|-----------|
| Proposed 3D   |           |
| CLIENT        |           |
| Mr Aj Sumal   |           |
| Scale (@ A3)  | Drawn by  |
|               | Abraham D |




- Roof  
8152
- Loft  
5860
- First Floor  
3002
- Ground Floor  
100
- Road Level  
0



2 Front  
1 : 100

All Materials to match existing

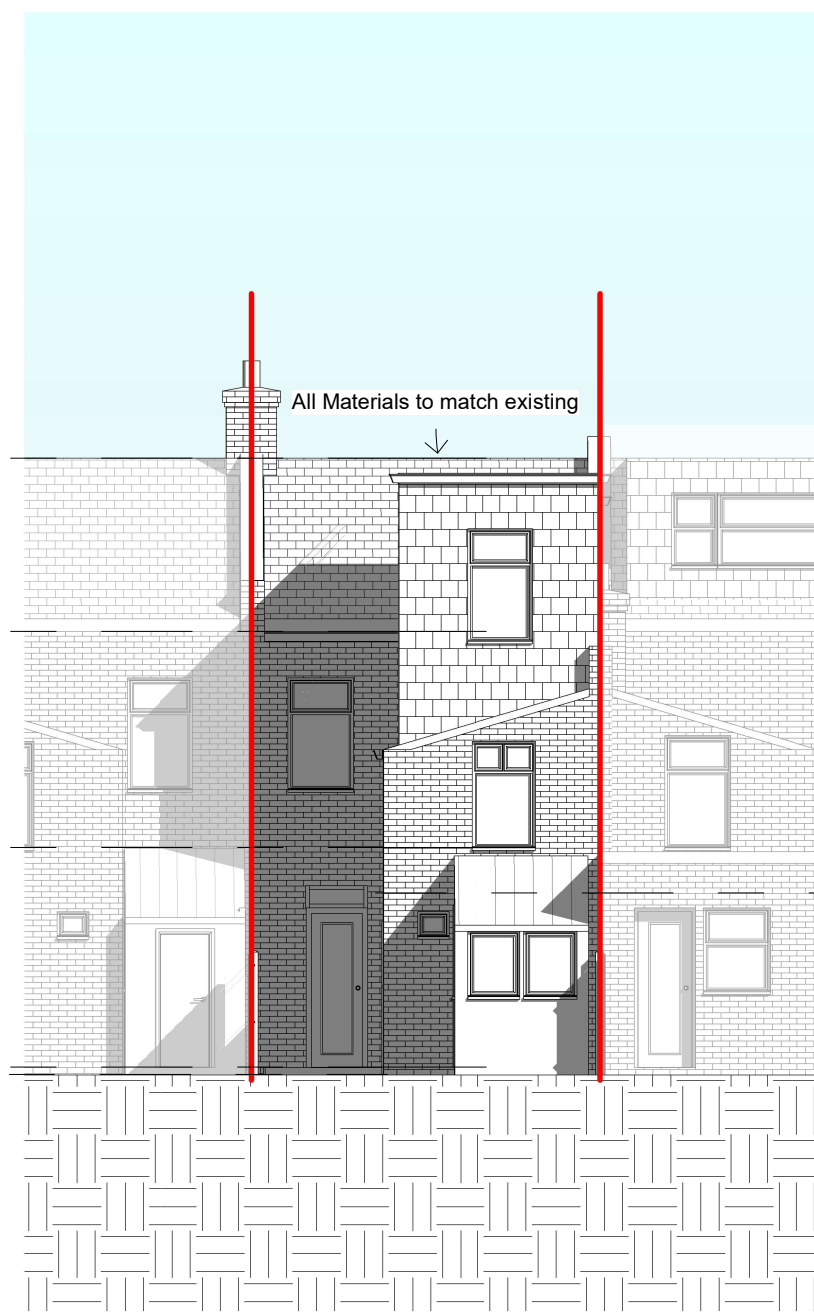

First Floor Half  
Landing  
2402

1 Rear  
1 : 100



NOTES:  
CONTRACTORS MUST VERIFY ALL DIMENSIONS  
AT THE  
SITE BEFORE COMENCING ANY WORK.  
NO CONSTRUCTION WORK BEFORE BUILDING  
CONTROL  
APPROVAL AND STRUCTURAL ENGINEER  
CONFIRMATION.  
ANY DISCREPANCIES TO BE REPORTED TO  
GRIDKUNE.  
ALL DRAWINGS ARE TO BE READ IN  
CONJUNCTION WITH  
ALL RELEVANT DRAWINGS AND  
SPECIFICATIONS.

| Rev | Description | Date |
|-----|-------------|------|
|     |             |      |
|     |             |      |
|     |             |      |
|     |             |      |
|     |             |      |

PROJECT TITLE

128 Craven Park Road N15 6AB

Date  
16/05/2023

Project number  
7054

DRWAING NUMBER  
PR - E001

DRAWING TITLE

Proposed Front & Rear Elevations


CLIENT

Mr Aj Sumal


Scale (@ A3)  
1 : 100

Drawn by  
Abraham D



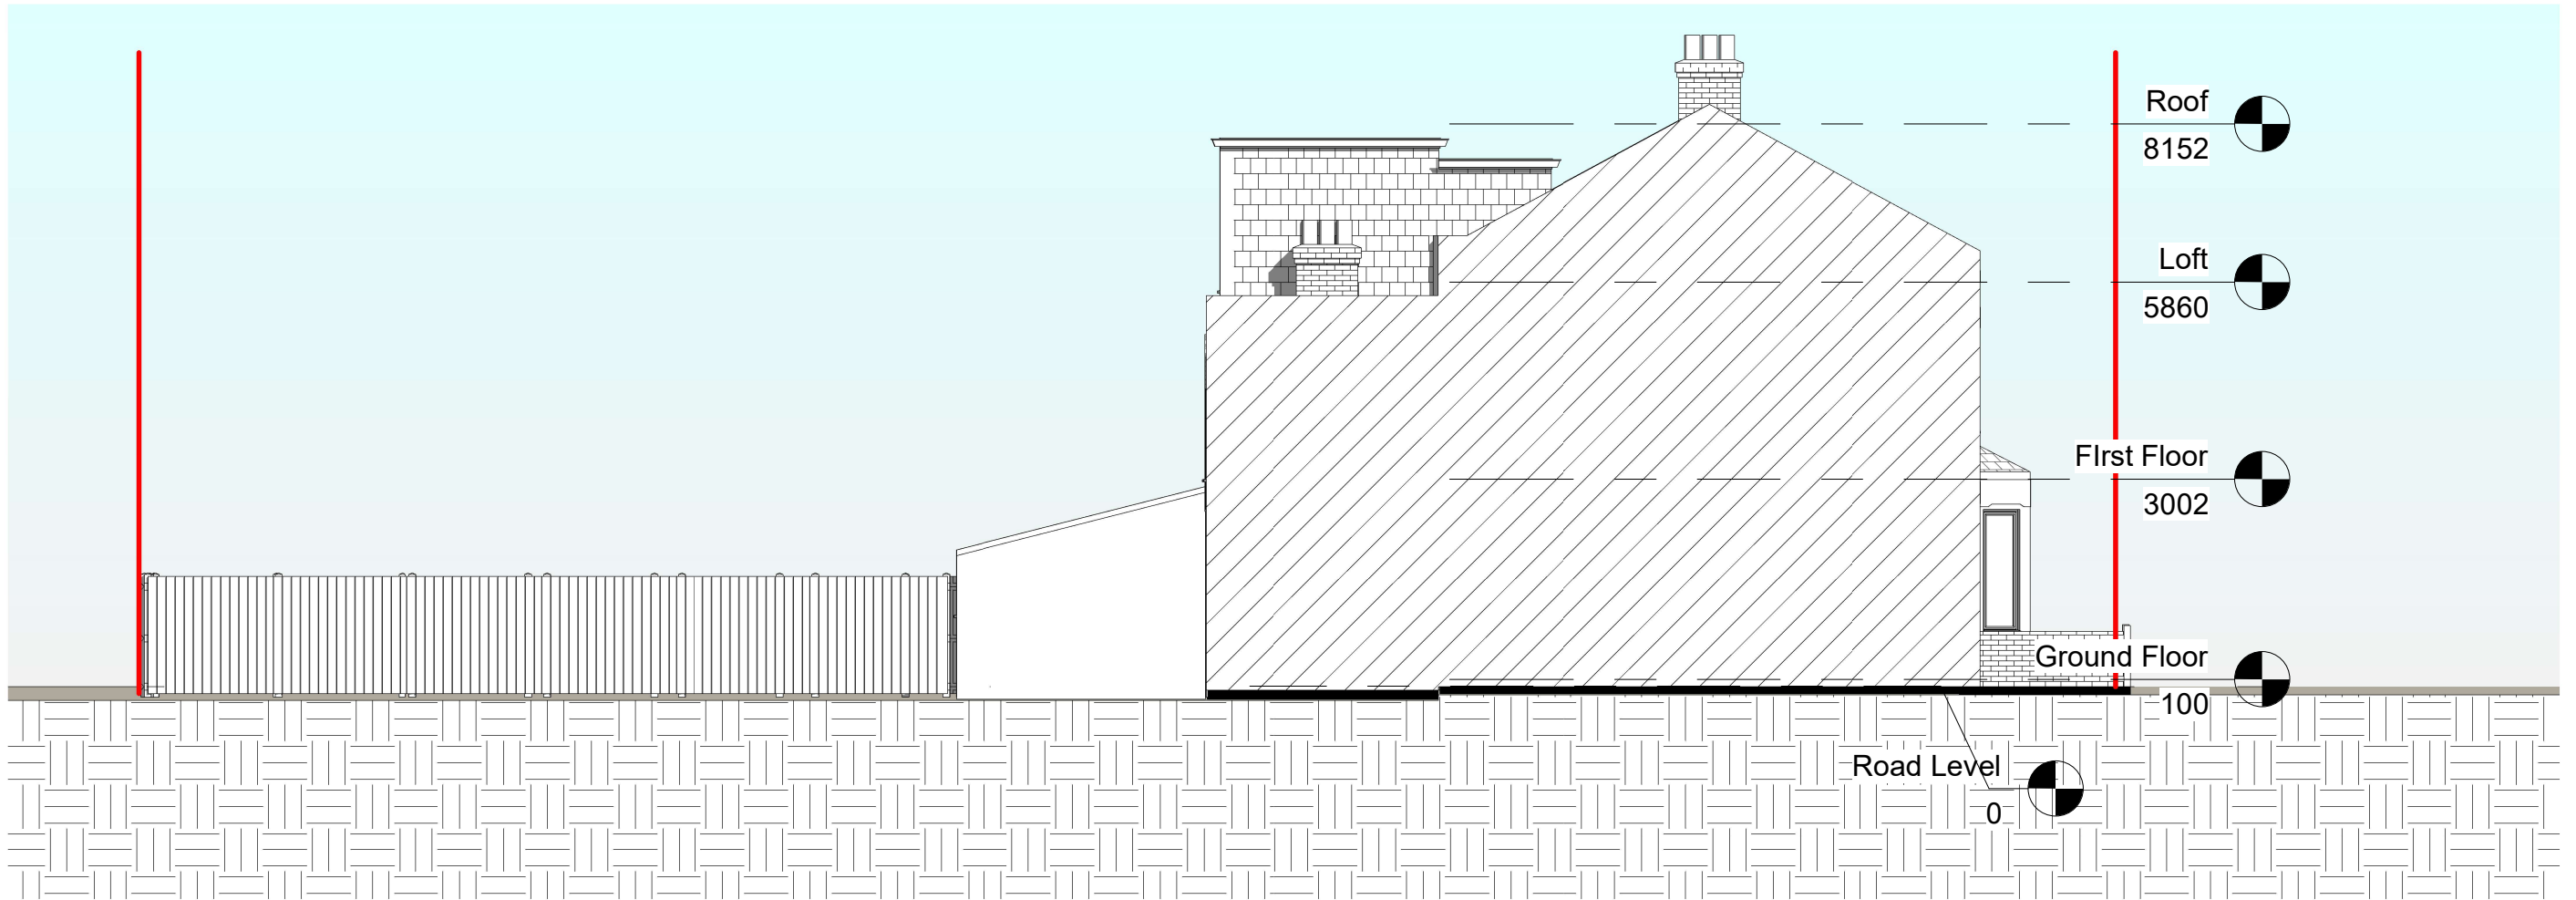

| <div>NOTES:<br/>CONTRACTORS MUST VERIFY ALL DIMENSIONS AT THE SITE BEFORE COMENCING ANY WORK.</div> <div>NO CONSTRUCTION WORK BEFORE BUILDING CONTROL APPROVEL AND STRUCTURAL ENGINEER CONFIRMATION.</div> <div>ANY DISCREPANCIES TO BE REPORTED TO GRIDKUNE.</div> <div>ALL DRAWINGS ARE TO BE READ IN CONJUNCTION WITH ALL RELEVANT DRAWINGS AND SPECIFICATIONS.</div> | Rev | Description | Date | PROJECT TITLE                |                |                | DRAWING TITLE             |           |  |
|---|-----|-------------|------|------------------------------|----------------|----------------|---------------------------|-----------|---------------------------------------------------------------------------------------|
|   |     |             |      | 128 Craven Park Road N15 6AB |                |                | Proposed Side Elevation 1 |           |                                                                                       |
|   |     |             |      |                              |                |                | CLIENT                    |           |                                                                                       |
|   |     |             |      |                              |                |                | Mr Aj Sumal               |           |                                                                                       |
|   |     |             |      | Date                         | Project number | DRWAING NUMBER | Scale (@ A3)              | Drawn by  |                                                                                       |
|   |     |             |      | 16/05/2023                   | 7054           | PR - E002      | 1 : 100                   | Abraham D |                                                                                       |
|   |     |             |      |                              |                |                |                           |           |                                                                                       |
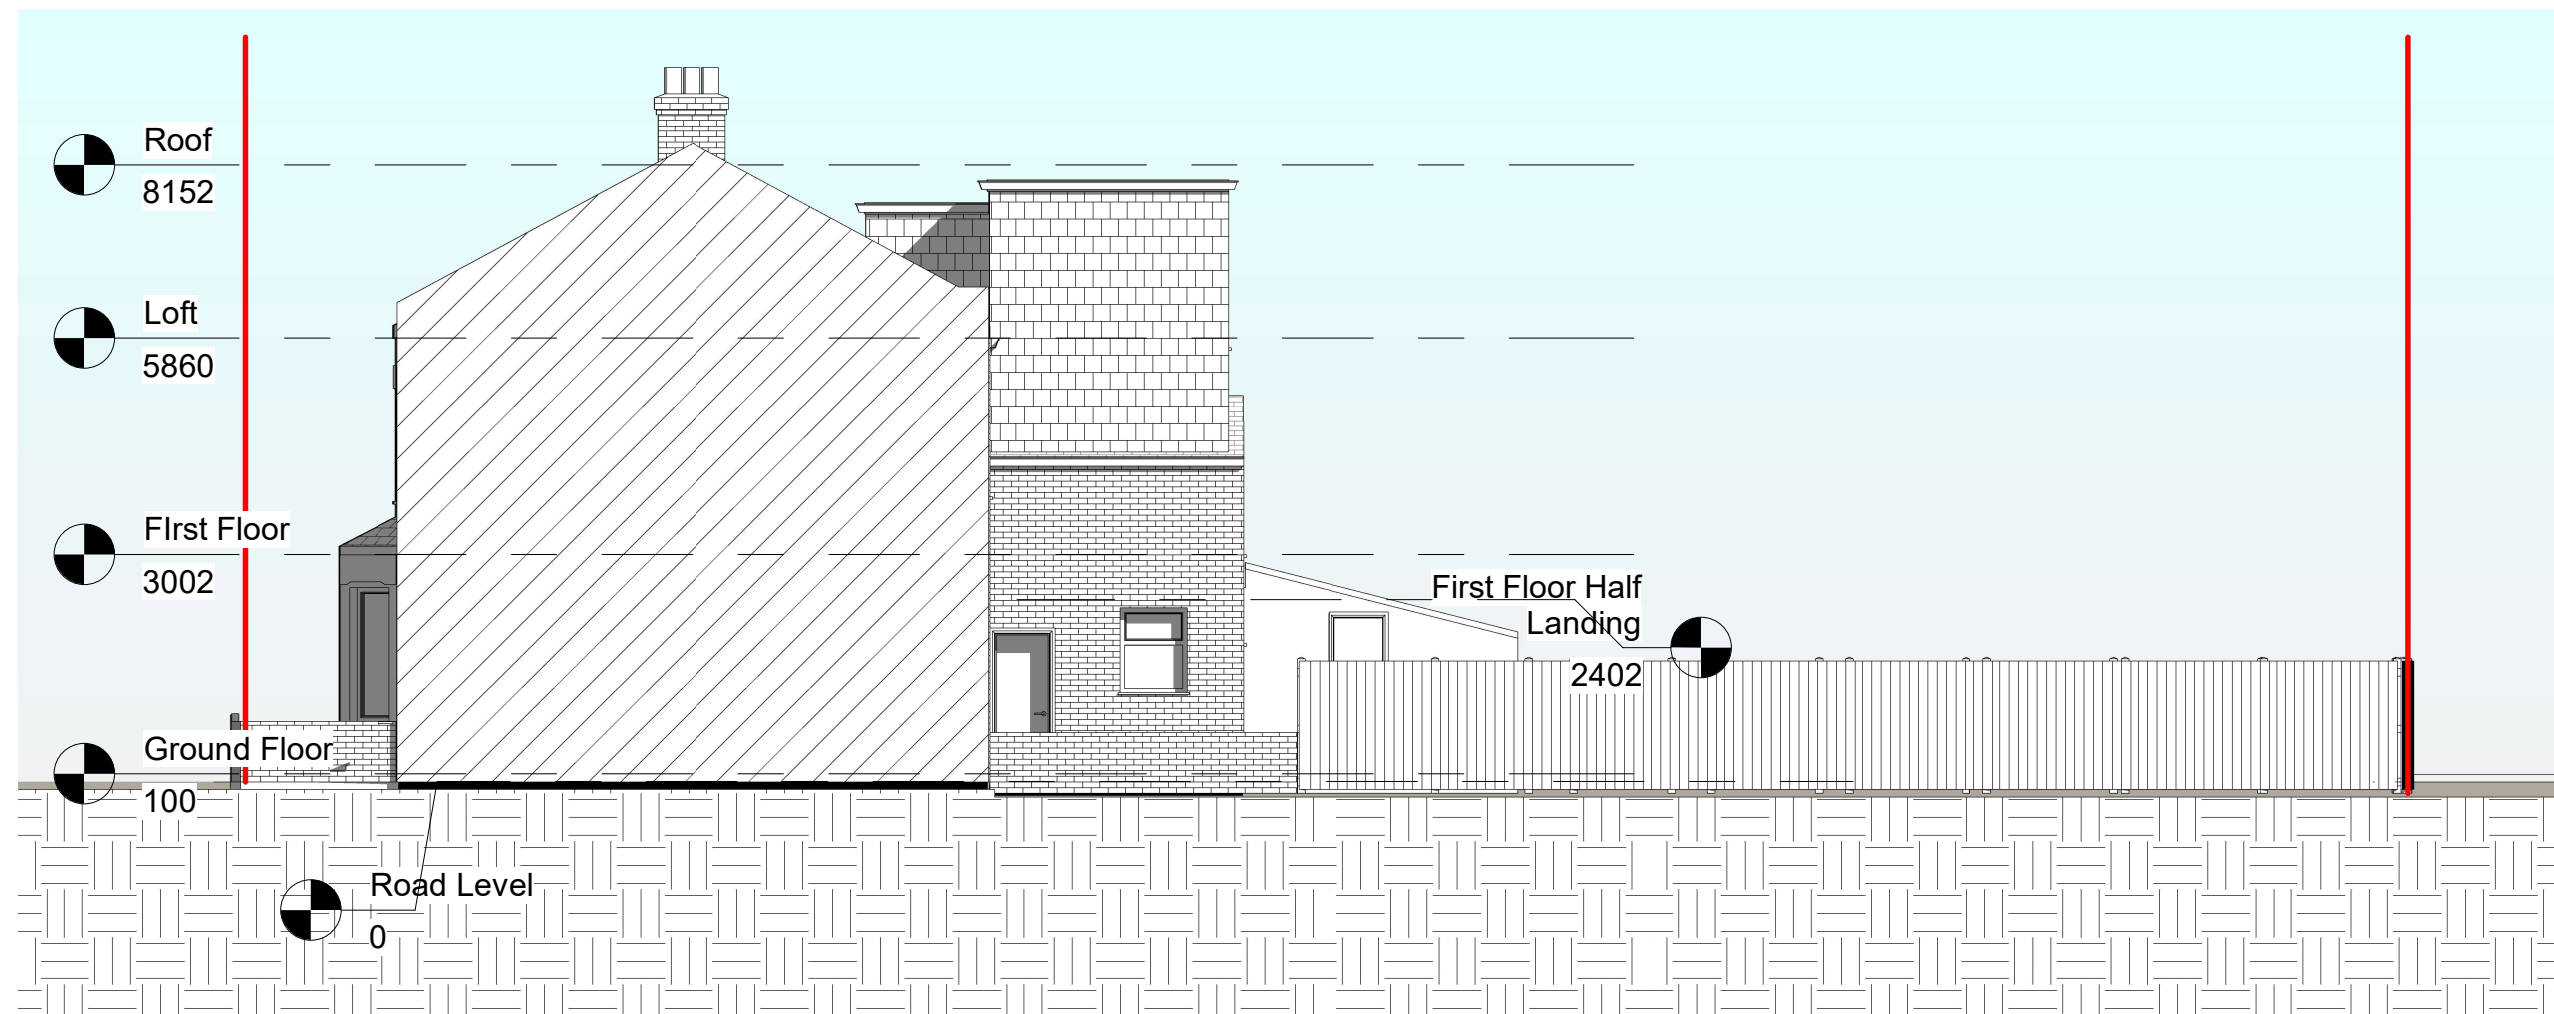

| <div>NOTES:<br/>CONTRACTORS MUST VERIFY ALL DIMENSIONS AT THE SITE BEFORE COMENCING ANY WORK.</div> <div>NO CONSTRUCTION WORK BEFORE BUILDING CONTROL APPROVEL AND STRUCTURAL ENGINEER CONFIRMATION.</div> <div>ANY DISCREPANCIES TO BE REPORTED TO GRIDKUNE.</div> <div>ALL DRAWINGS ARE TO BE READ IN CONJUNCTION WITH ALL RELEVANT DRAWINGS AND SPECIFICATIONS.</div> | Rev | Description | Date | PROJECT TITLE                |                |                | DRAWING TITLE             |           |  |
|---|-----|-------------|------|------------------------------|----------------|----------------|---------------------------|-----------|--|
|   |     |             |      | 128 Craven Park Road N15 6AB |                |                | Proposed Side Elevation 2 |           |  |
|   |     |             |      |                              |                |                | CLIENT                    |           |  |
|   |     |             |      |                              |                |                | Mr Aj Sumal               |           |  |
|   |     |             |      | Date                         | Project number | DRWAING NUMBER | Scale (@ A3)              | Drawn by  |  |
|   |     |             |      | 16/05/2023                   | 7054           | PR - E003      | 1 : 100                   | Abraham D |  |
|   |     |             |      |                              |                |                |                           |           |  |
|   |     |             |      |                              |                |                |                           |           |  |

Craven Park Road

Public Pavment

Front Garden

Rear Garden

Neighbouring Property

Neighbouring Property

Neighbouring Property

Neighbouring Property

Neighbouring Property

Neighbouring Property

Neighbouring Property

Neighbouring Property

Neighbouring Property

Neighbouring Property

Neighbouring Property

Neighbouring Property

Neighbouring Garden

Neighbouring Garden

Neighbouring Garden

Neighbouring Garden

Neighbouring Garden

Neighbouring Garden

Neighbouring Garden

Neighbouring Garden

Neighbouring Garden

Neighbouring Garden

Neighbouring Garden

Neighbouring Garden

Neighbouring Property

Neighbouring Garden

Neighbouring Garden

1

Location Plan

1 : 200



2

OS Map

1 : 1250



Property Boundry

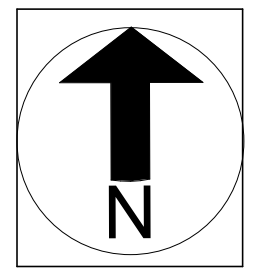 



NOTES:  
CONTRACTORS MUST VERIFY ALL DIMENSIONS AT THE SITE BEFORE COMENCING ANY WORK.  
NO CONSTRUCTION WORK BEFORE BUILDING CONTROL APPROVAL AND STRUCTURAL ENGINEER CONFIRMATION.  
ANY DISCREPANCIES TO BE REPORTED TO GRIDKUNE.  
ALL DRAWINGS ARE TO BE READ IN CONJUNCTION WITH ALL RELEVANT DRAWINGS AND SPECIFICATIONS.

| Rev | Description | Date |
|-----|-------------|------|
|     |             |      |
|     |             |      |
| PROJECT TITLE                |                |                |
|------------------------------|----------------|----------------|
| 128 Craven Park Road N15 6AB |                |                |
| Date                         | Project number | DRWAING NUMBER |
| 16/05/2023                   | 7054           | PR - L001      |

| DRAWING TITLE                   |           |
|---------------------------------|-----------|
| Proposed Location Plan & OS Map |           |
| CLIENT                          |           |
| Mr Aj Sumal                     |           |
| Scale (@ A3)                    | Drawn by  |
| As indicated                    | Abraham D |



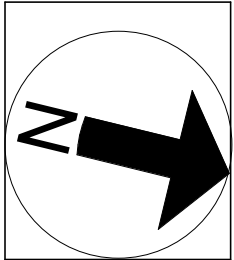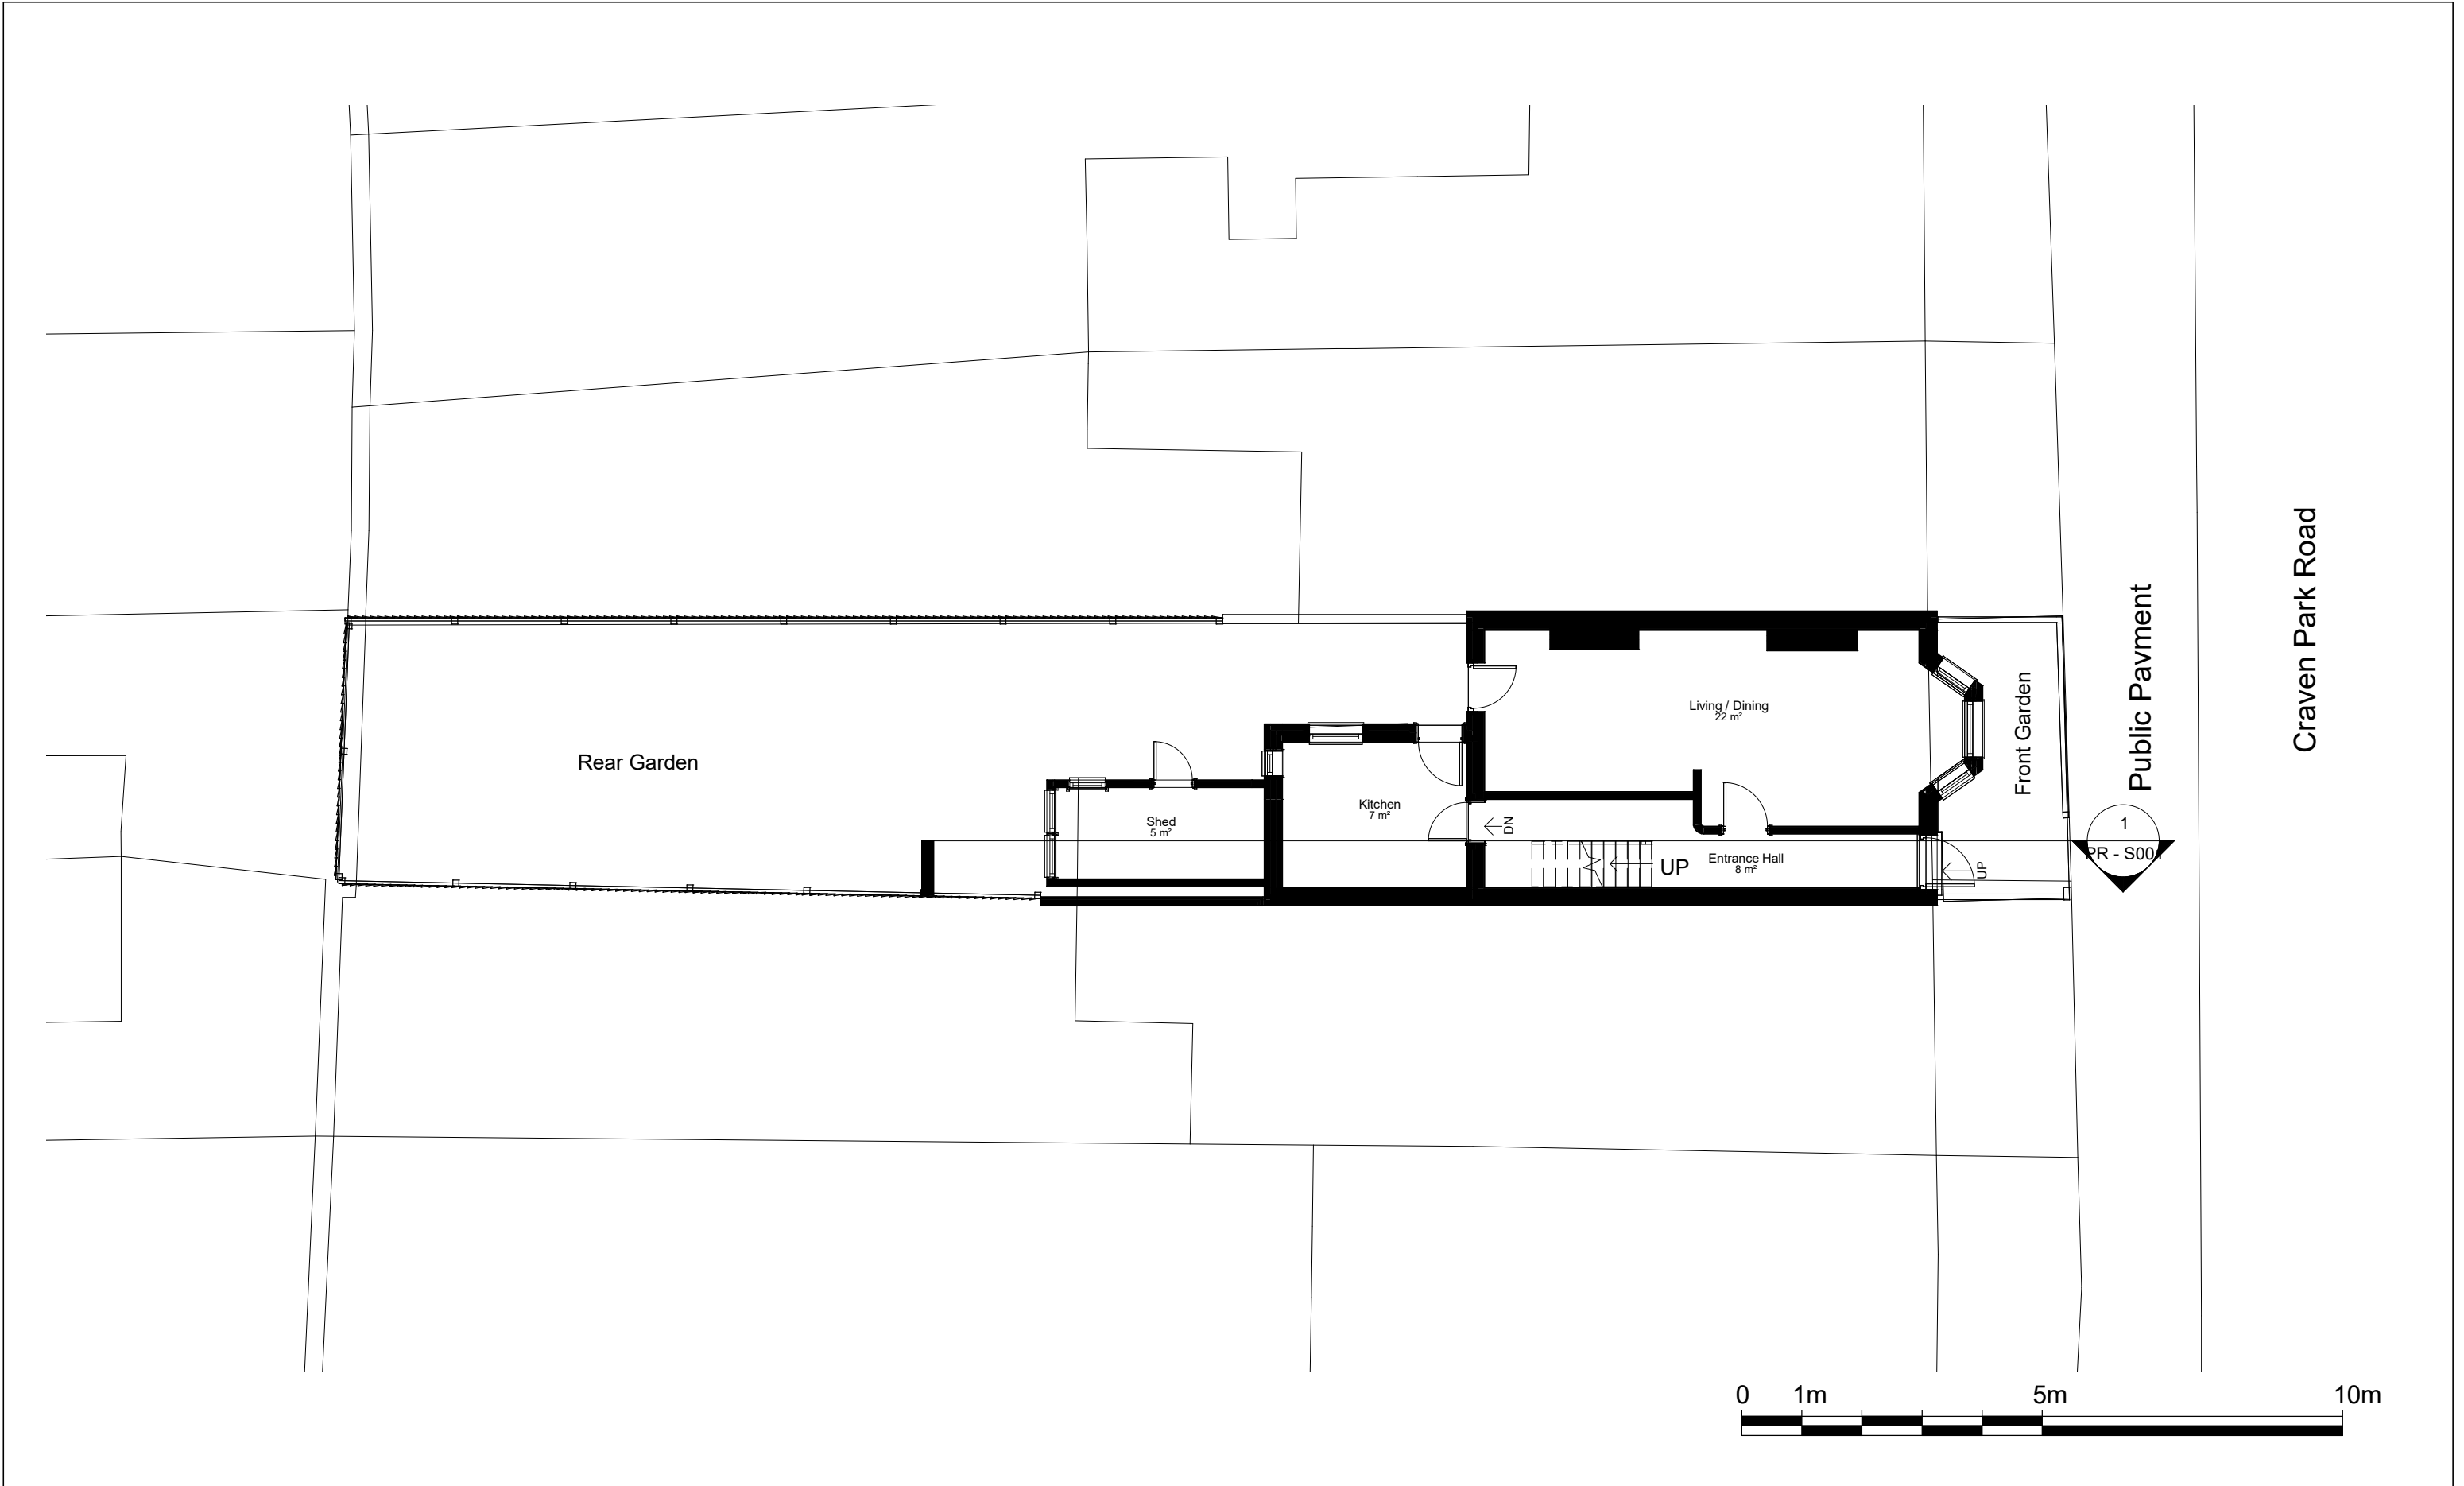


NOTES:  
CONTRACTORS MUST VERIFY ALL DIMENSIONS AT THE SITE BEFORE COMENCING ANY WORK.  
NO CONSTRUCTION WORK BEFORE BUILDING CONTROL APPROVAL AND STRUCTURAL ENGINEER CONFIRMATION.  
ANY DISCREPANCIES TO BE REPORTED TO GRIDKUNE.  
ALL DRAWINGS ARE TO BE READ IN CONJUNCTION WITH ALL RELEVANT DRAWINGS AND SPECIFICATIONS.

| Rev | Description | Date |
|-----|-------------|------|
|     |             |      |
|     |             |      |
|                              |                |                |
|------------------------------|----------------|----------------|
| PROJECT TITLE                |                |                |
| 128 Craven Park Road N15 6AB |                |                |
| Date                         | Project number | DRWAING NUMBER |
| 16/05/2023                   | 7054           | PR - P001      |

|                       |           |
|-----------------------|-----------|
| DRAWING TITLE         |           |
| Proposed Ground Floor |           |
| CLIENT                |           |
| Mr Aj Sumal           |           |
| Scale (@ A3)          | Drawn by  |
| 1 : 100               | Abraham D |



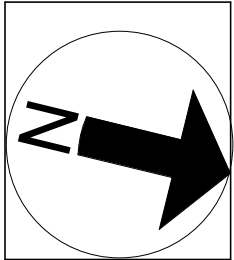


NOTES:  
CONTRACTORS MUST VERIFY ALL DIMENSIONS AT THE SITE BEFORE COMENCING ANY WORK.  
NO CONSTRUCTION WORK BEFORE BUILDING CONTROL APPROVEL AND STRUCTURAL ENGINEER CONFIRMATION.  
ANY DISCREPANCIES TO BE REPORTED TO GRIDKUNE.  
ALL DRAWINGS ARE TO BE READ IN CONJUNCTION WITH ALL RELEVANT DRAWINGS AND SPECIFICATIONS.

| Rev | Description | Date |
|-----|-------------|------|
|     |             |      |
|     |             |      |
| PROJECT TITLE                |                |                |
|------------------------------|----------------|----------------|
| 128 Craven Park Road N15 6AB |                |                |
| Date                         | Project number | DRWAING NUMBER |
| 16/05/2023                   | 7054           | PR - P002      |

| DRAWING TITLE        |           |
|----------------------|-----------|
| Proposed First Floor |           |
| CLIENT               |           |
| Mr Aj Sumal          |           |
| Scale (@ A3)         | Drawn by  |
| 1 : 100              | Abraham D |



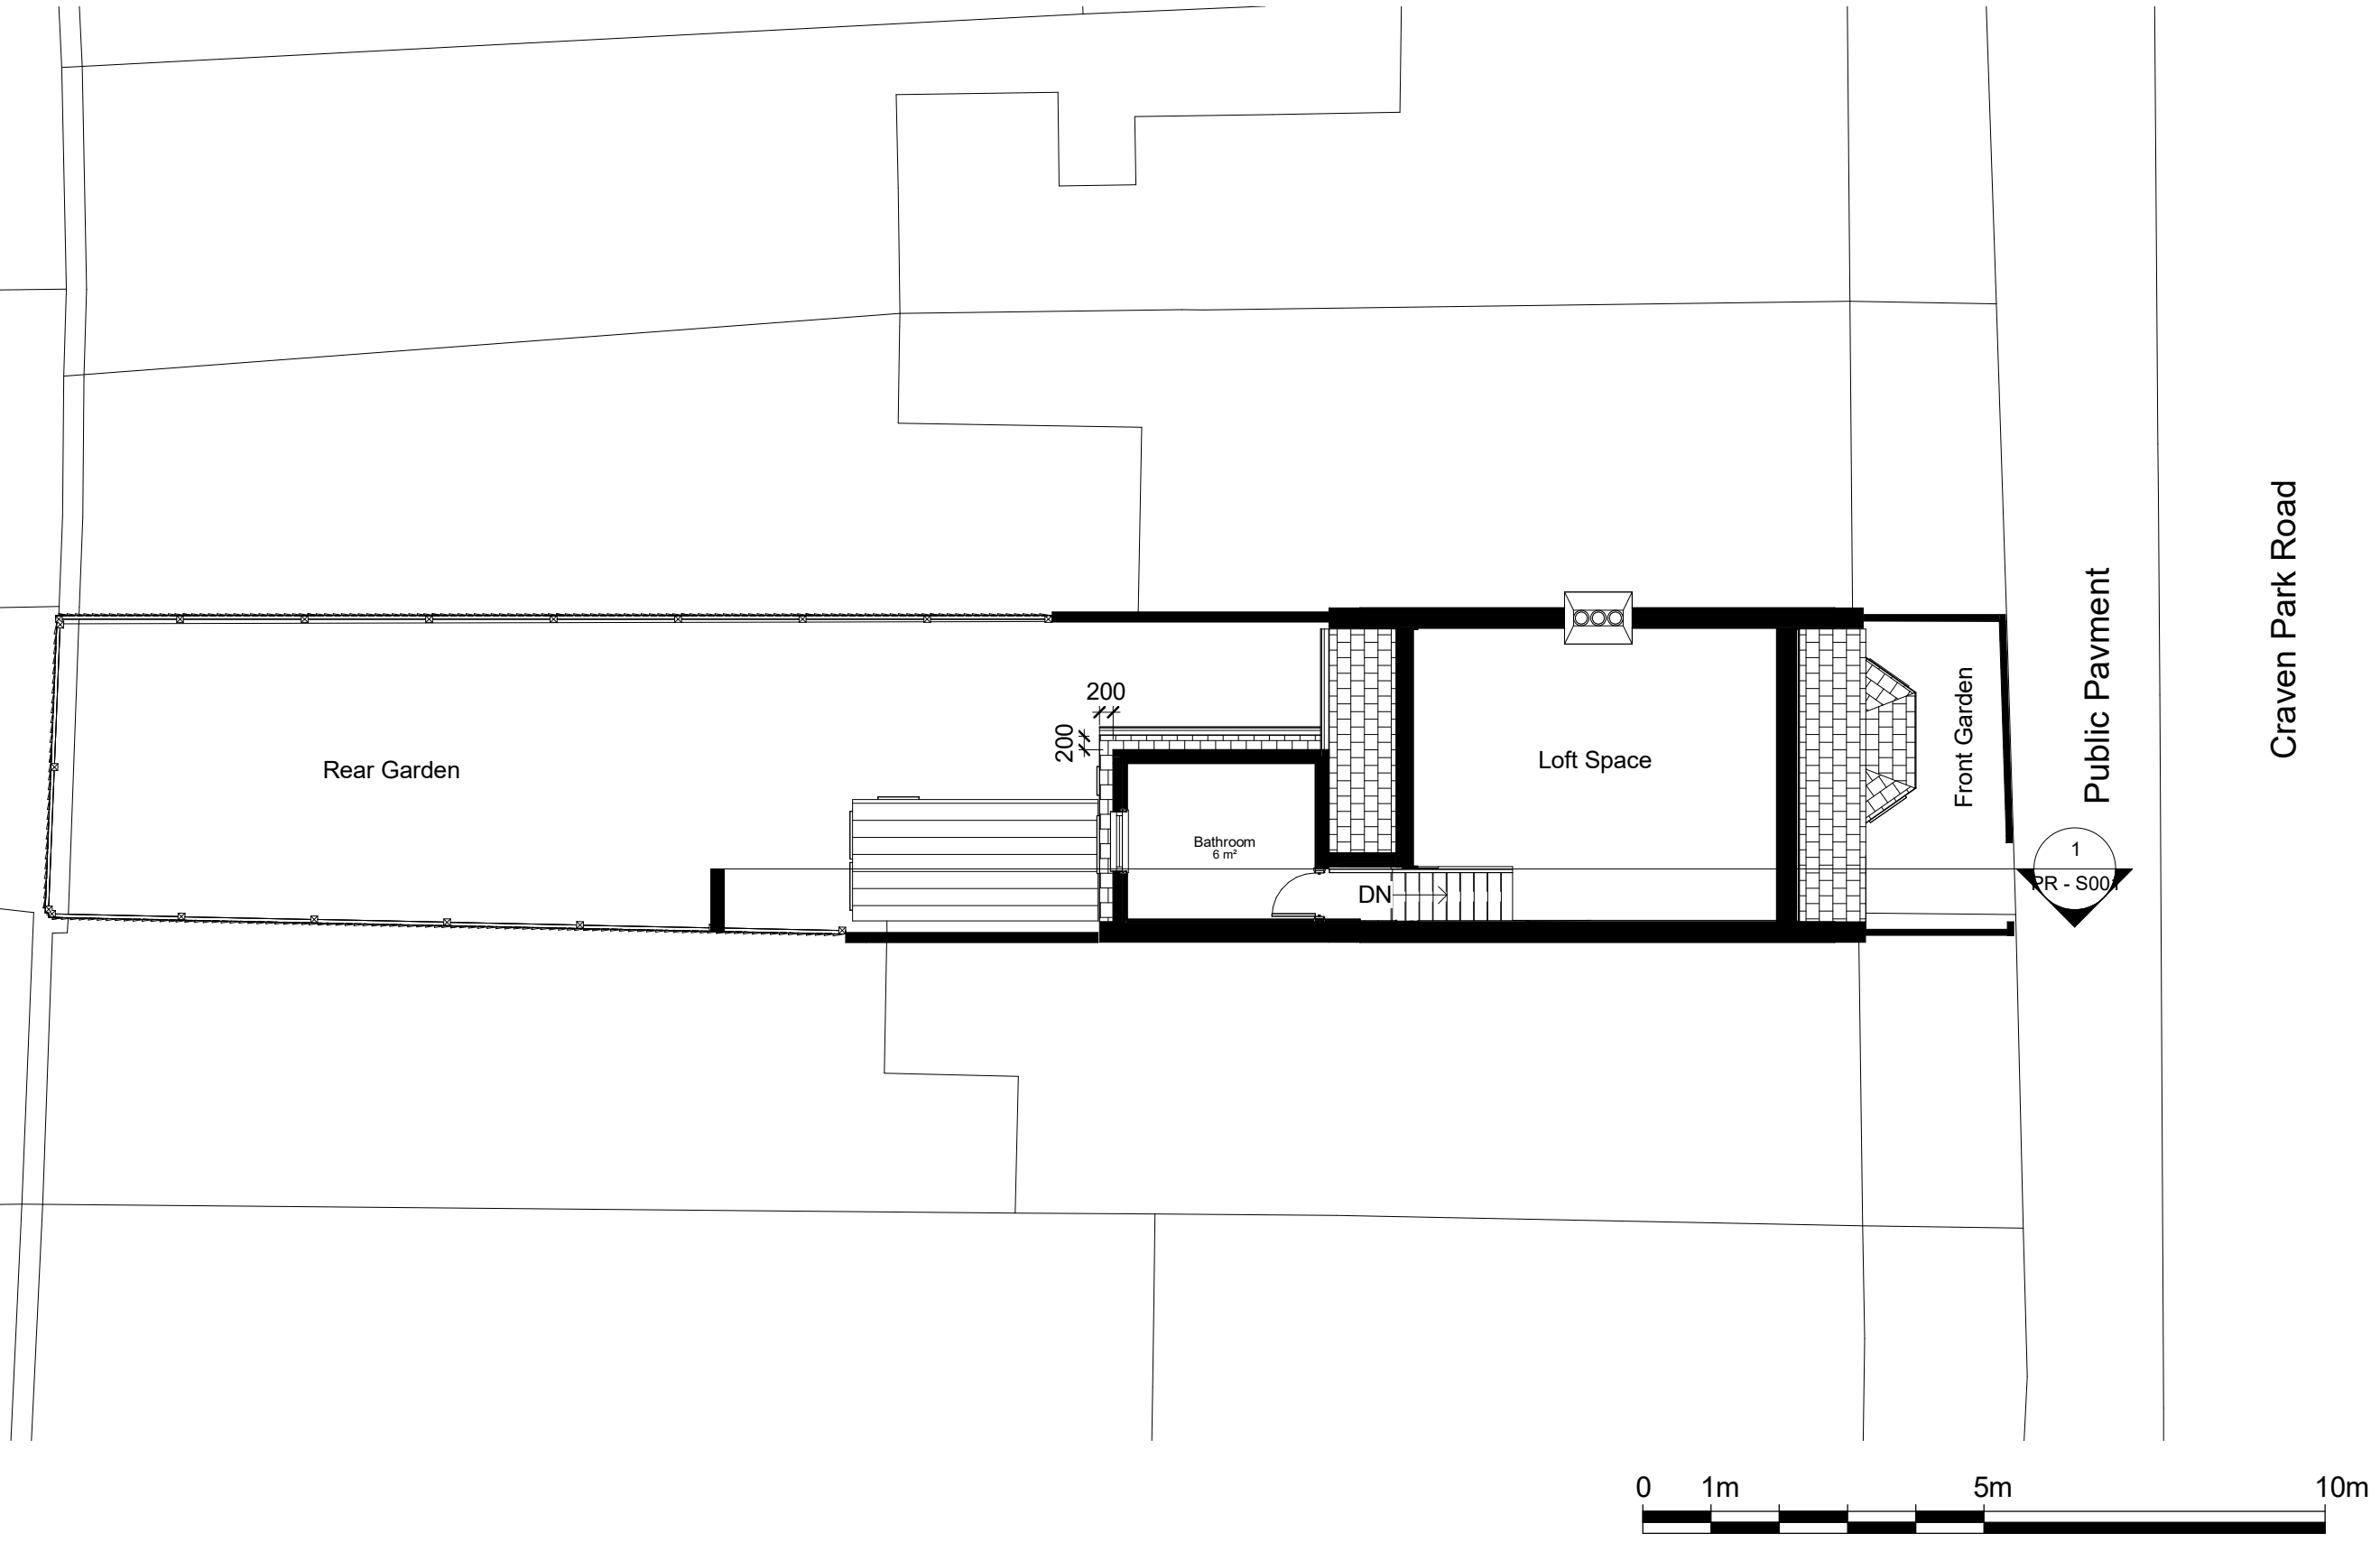



NOTES:  
CONTRACTORS MUST VERIFY ALL DIMENSIONS  
AT THE  
SITE BEFORE COMENCING ANY WORK.  
  
NO CONSTRUCTION WORK BEFORE BUILDING  
CONTROL APPROVAL AND STRUCTURAL ENGINEER  
CONFIRMATION.  
  
ANY DISCREPANCIES TO BE REPORTED TO  
GRIDKUNE.  
ALL DRAWINGS ARE TO BE READ IN  
CONJUNCTION WITH  
ALL RELEVANT DRAWINGS AND  
SPECIFICATIONS.

| Rev | Description | Date |
|-----|-------------|------|
|     |             |      |
|     |             |      |
| PROJECT TITLE                |                |                |
|------------------------------|----------------|----------------|
| 128 Craven Park Road N15 6AB |                |                |
| Date                         | Project number | DRWAING NUMBER |
| 16/05/2023                   | 7054           | PR - P003      |

| DRAWING TITLE      |             |
|--------------------|-------------|
| Proposed Loft Plan |             |
| CLIENT             | Mr Aj Sumal |
| Scale (@ A3)       | Drawn by    |
| 1 : 100            | Shai        |



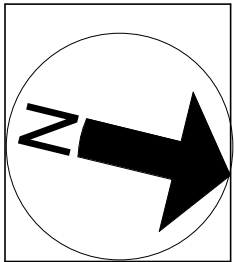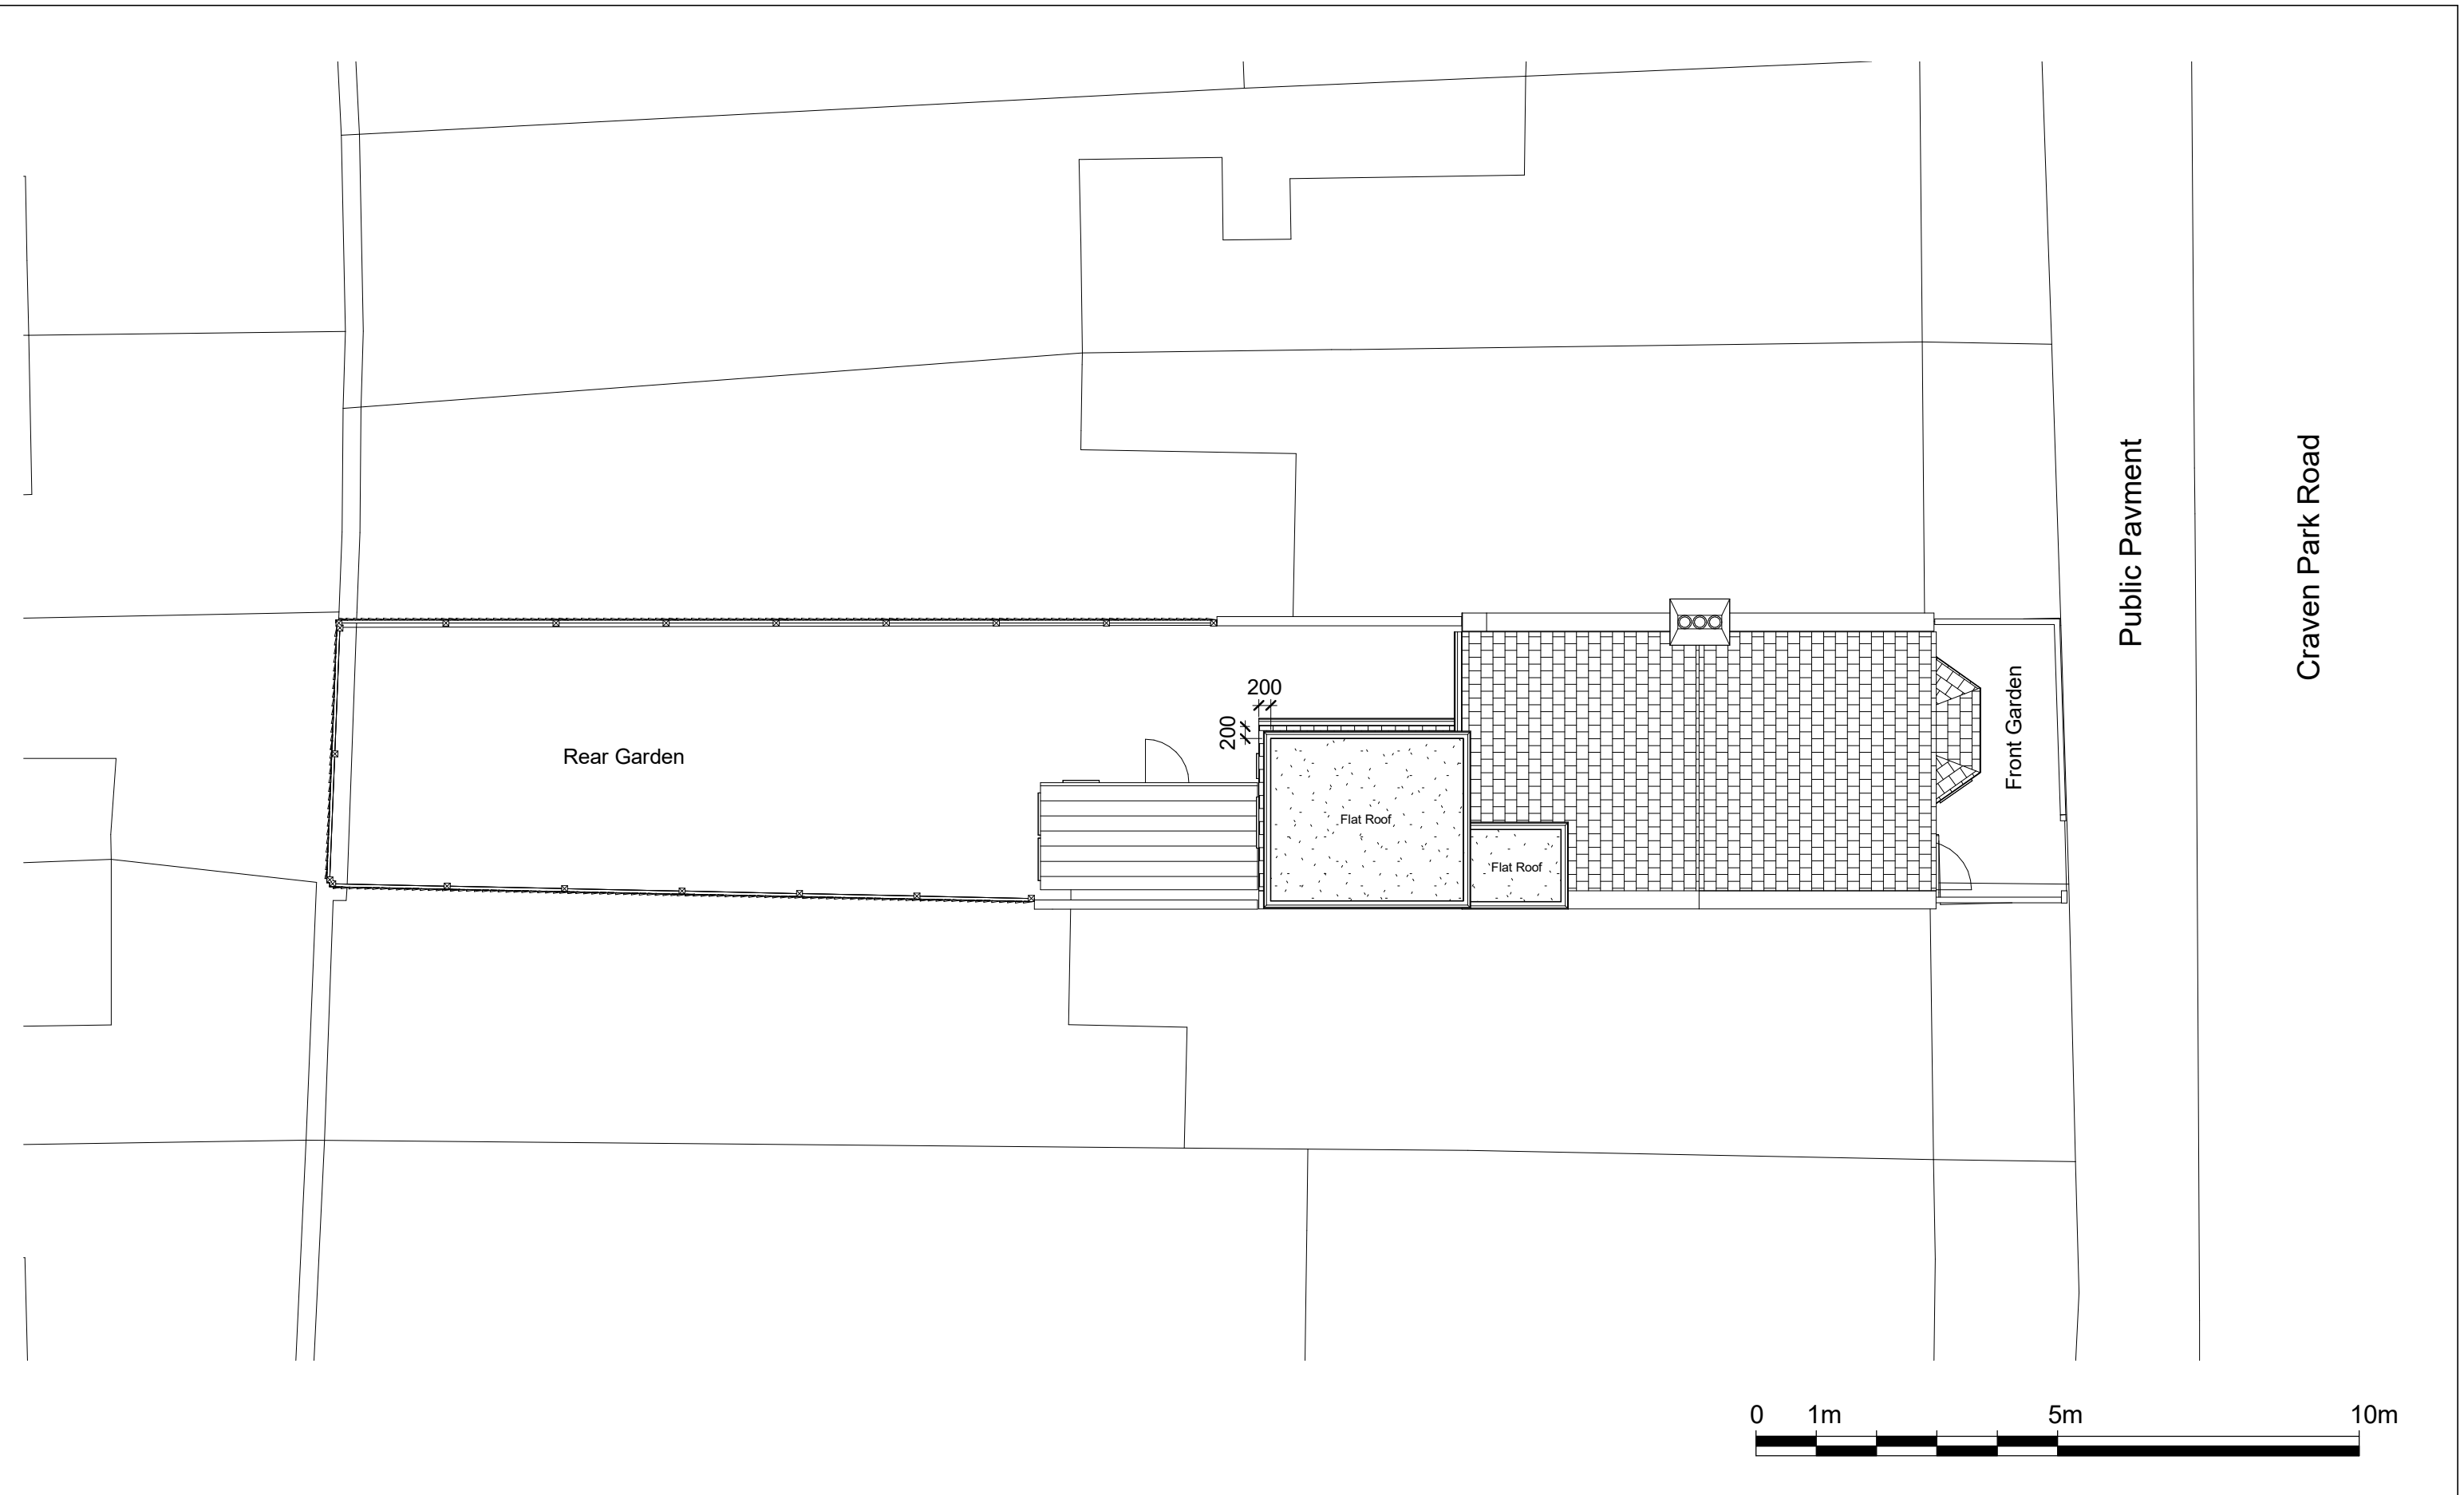


NOTES:  
CONTRACTORS MUST VERIFY ALL DIMENSIONS AT THE SITE BEFORE COMMENCING ANY WORK.  
NO CONSTRUCTION WORK BEFORE BUILDING CONTROL APPROVAL AND STRUCTURAL ENGINEER CONFIRMATION.  
ANY DISCREPANCIES TO BE REPORTED TO GRIDKUNE.  
ALL DRAWINGS ARE TO BE READ IN CONJUNCTION WITH ALL RELEVANT DRAWINGS AND SPECIFICATIONS.

| Rev | Description | Date |
|-----|-------------|------|
|     |             |      |
|     |             |      |
|                              |                |                |
|------------------------------|----------------|----------------|
| PROJECT TITLE                |                |                |
| 128 Craven Park Road N15 6AB |                |                |
| Date                         | Project number | DRWAING NUMBER |
| 16/05/2023                   | 7054           | PR - P004      |

|                    |           |
|--------------------|-----------|
| DRAWING TITLE      |           |
| Proposed Roof Plan |           |
| CLIENT             |           |
| Mr Aj Sumal        |           |
| Scale (@ A3)       | Drawn by  |
| 1 : 100            | Abraham D |



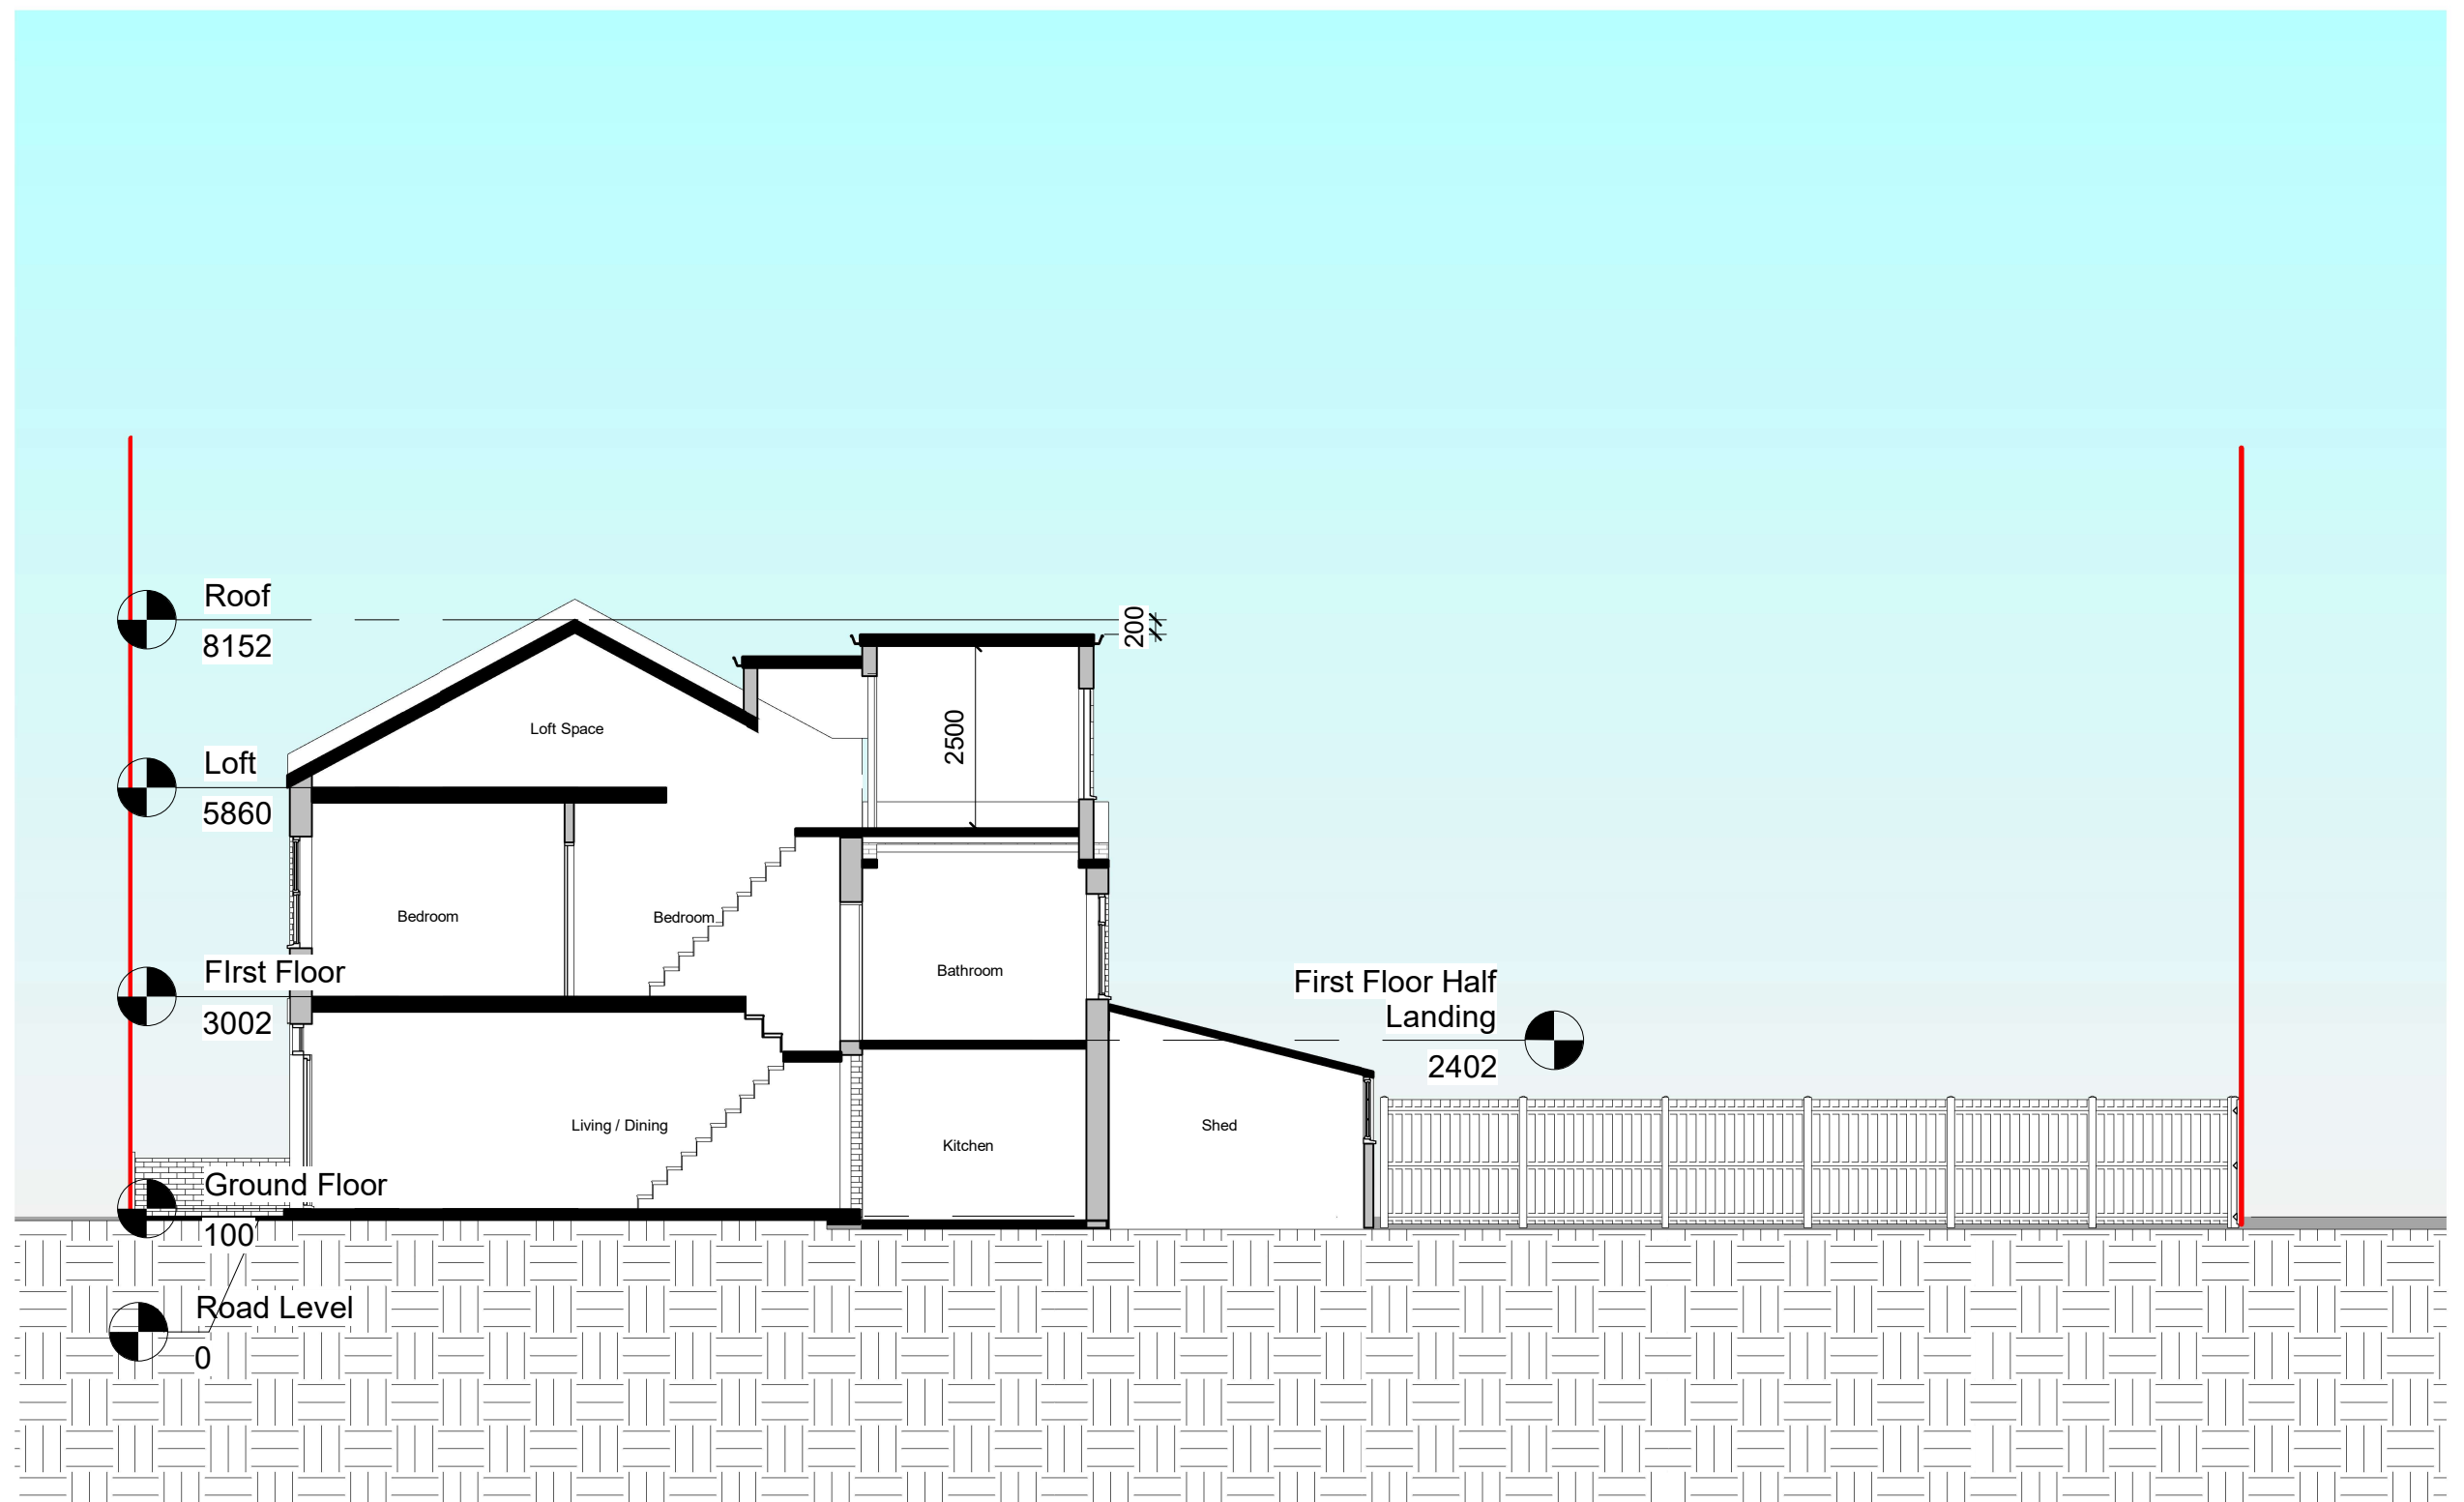

NOTES:  
CONTRACTORS MUST VERIFY ALL DIMENSIONS AT THE SITE BEFORE COMMENCING ANY WORK.  
NO CONSTRUCTION WORK BEFORE BUILDING CONTROL APPROVAL AND STRUCTURAL ENGINEER CONFIRMATION.  
ANY DISCREPANCIES TO BE REPORTED TO GRIDKUNE.  
ALL DRAWINGS ARE TO BE READ IN CONJUNCTION WITH ALL RELEVANT DRAWINGS AND SPECIFICATIONS.

| Rev | Description | Date |
|-----|-------------|------|
|     |             |      |
|     |             |      |
|     |             |      |
|     |             |      |
|     |             |      |

PROJECT TITLE

128 Craven Park Road N15 6AB

Date  
16/05/2023

Project number  
7054

DRWAING NUMBER  
PR - S001

DRAWING TITLE

Proposed Section AA

CLIENT

Mr Aj Sumal

Scale (@ A3)  
1 : 100

Drawn by  
Abraham D

