


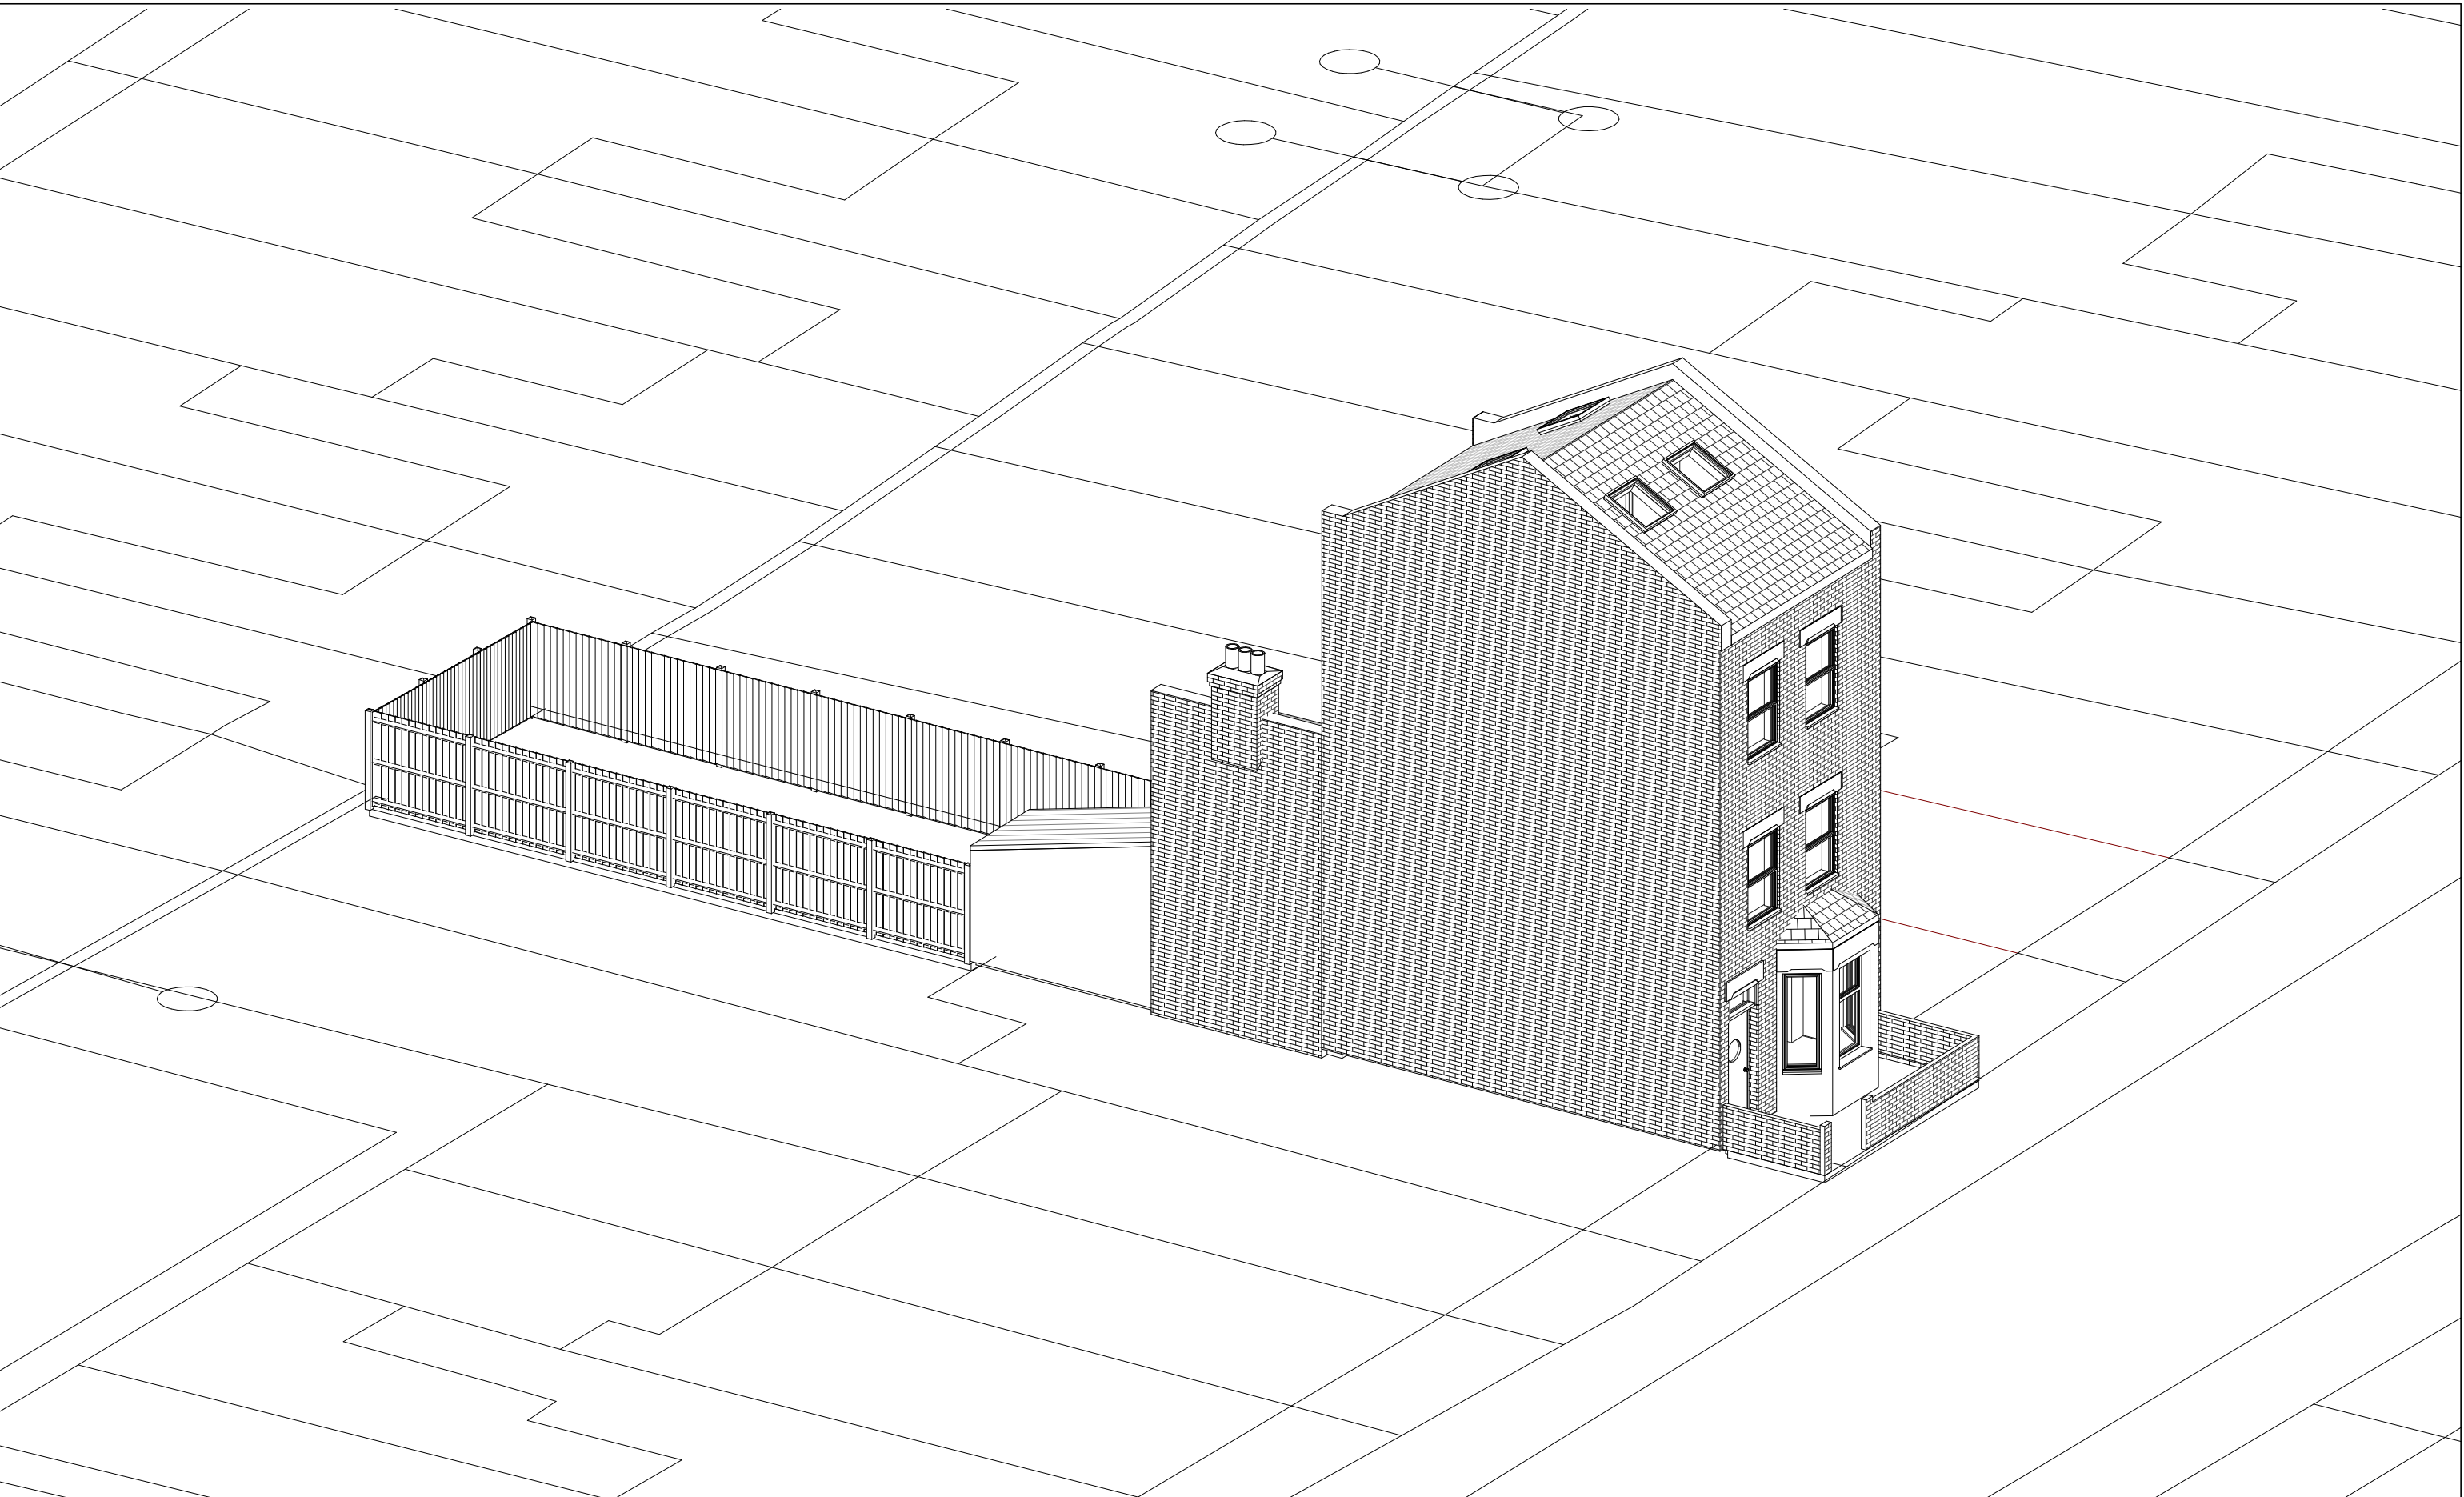

NOTES: CONTRACTORS MUST VERIFY ALL DIMENSIONS AT THE SITE BEFORE COMENCING ANY WORK. NO CONSTRUCTION WORK BEFORE BUILDING CONTROL APPROVAL AND STRUCTURAL ENGINEER CONFIRMATION. ANY DISCREPANCIES TO BE REPORTED TO GRIDKUNE. ALL DRAWINGS ARE TO BE READ IN CONJUNCTION WITH ALL RELEVANT DRAWINGS AND SPECIFICATIONS.	Rev	Description	Date	PROJECT TITLE 128 Craven Park Road N15 6AB			DRAWING TITLE Proposed 3D		 PLANNING SERVICES	
				Date May 2023	Project number 7188	DRWAING NUMBER PR - 3D	CLIENT Mr Aj Sumal	Scale (@ A3)		Drawn by Abraham D

Ridge Level
11310

Loft Level
8718

Second Floor
5860

First Floor
3002

Ground Floor
100

Road Level
0

2 Front
1 : 100

1 Rear
1 : 100



NOTES:
CONTRACTORS MUST VERIFY ALL DIMENSIONS
AT THE
SITE BEFORE COMENCING ANY WORK.

NO CONSTRUCTION WORK BEFORE BUILDING
CONTROL
APPROVAL AND STRUCTURAL ENGINEER
CONFIRMATION.

ANY DISCREPANCIES TO BE REPORTED TO
GRIDKUNE.
ALL DRAWINGS ARE TO BE READ IN
CONJUNCTION WITH
ALL RELEVANT DRAWINGS AND
SPECIFICATIONS.

Rev	Description	Date

PROJECT TITLE

128 Craven Park Road N15 6AB

Date
May 2023

Project number
7188

DRWAING NUMBER
PR - E001

DRAWING TITLE

Proposed Front & Rear Elevations


CLIENT

Mr Aj Sumal

Scale (@ A3)
1 : 100

Drawn by
Abraham D



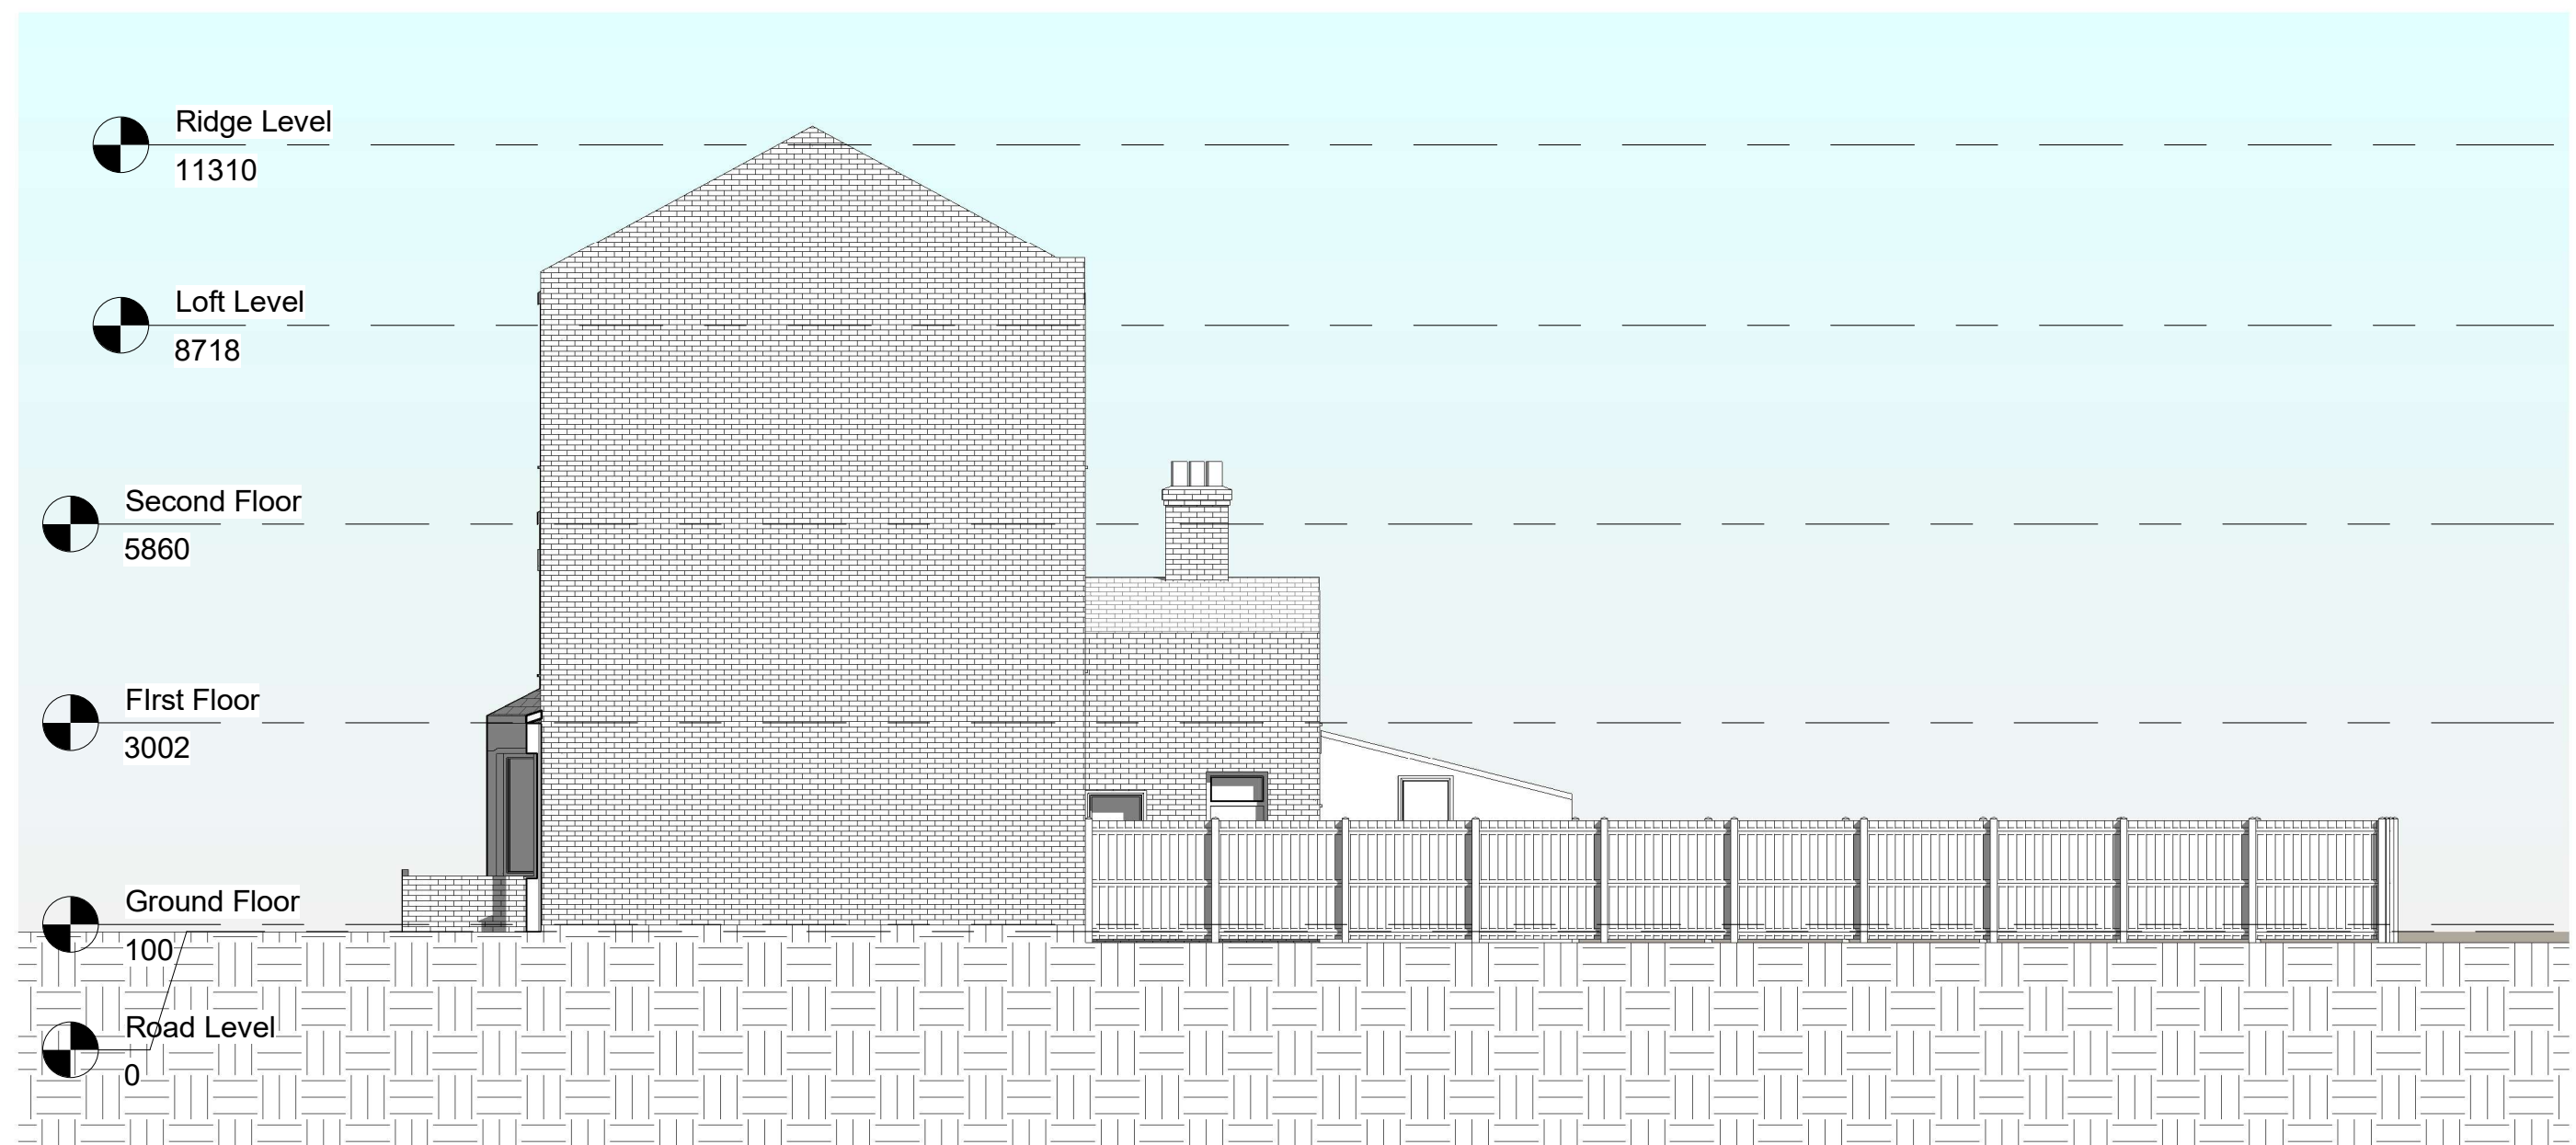

NOTES:
CONTRACTORS MUST VERIFY ALL DIMENSIONS
AT THE
SITE BEFORE COMMENCING ANY WORK.

NO CONSTRUCTION WORK BEFORE BUILDING
CONTROL APPROVAL AND STRUCTURAL ENGINEER
CONFIRMATION.

ANY DISCREPANCIES TO BE REPORTED TO
GRIDKUNE.
ALL DRAWINGS ARE TO BE READ IN
CONJUNCTION WITH
ALL RELEVANT DRAWINGS AND
SPECIFICATIONS.

Rev	Description	Date

PROJECT TITLE

128 Craven Park Road N15 6AB

Date
May 2023

Project number
7188

DRWAING NUMBER
PR - E003

DRAWING TITLE

Proposed Side Elevation




CLIENT

Mr Aj Sumal

Scale (@ A3)
1 : 100

Drawn by
Abraham D



  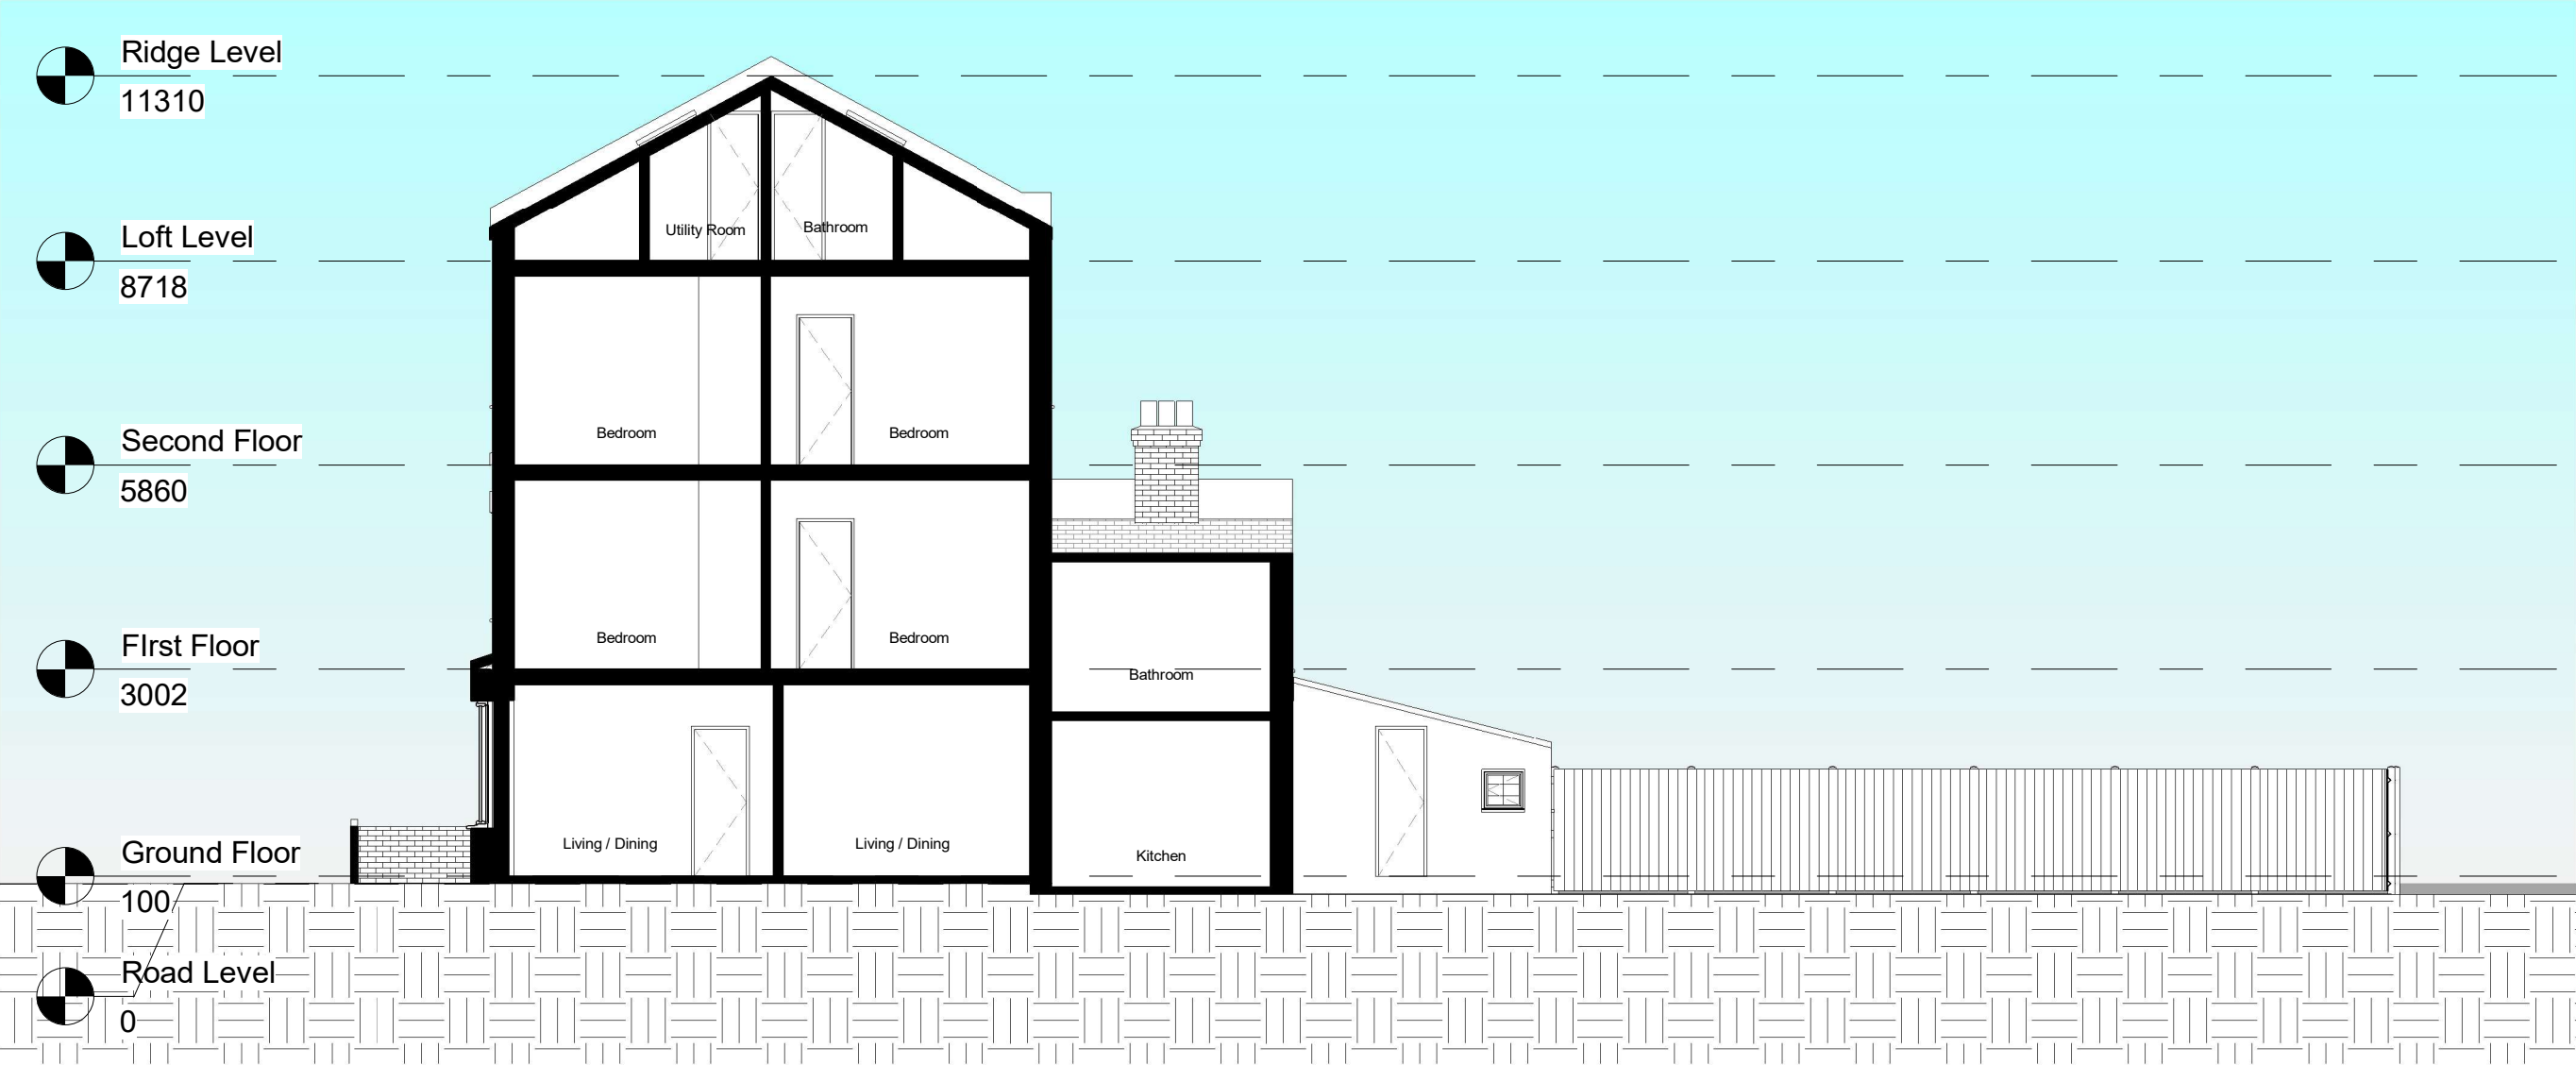

NOTES:
CONTRACTORS MUST VERIFY ALL DIMENSIONS AT THE SITE BEFORE COMMENCING ANY WORK.
NO CONSTRUCTION WORK BEFORE BUILDING CONTROL APPROVAL AND STRUCTURAL ENGINEER CONFIRMATION.
ANY DISCREPANCIES TO BE REPORTED TO GRIDKUNE.
ALL DRAWINGS ARE TO BE READ IN CONJUNCTION WITH ALL RELEVANT DRAWINGS AND SPECIFICATIONS.

Rev	Description	Date

PROJECT TITLE

128 Craven Park Road N15 6AB

Date
May 2023

Project number
7188

DRWAING NUMBER
PR - S001

DRAWING TITLE

Proposed Section AA

CLIENT

Mr Aj Sumal

Scale (@ A3)
1 : 100




Drawn by
Abraham D



1 Park Road

124

130

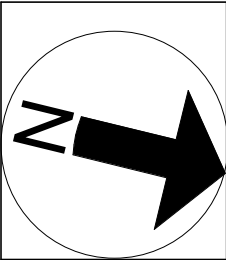 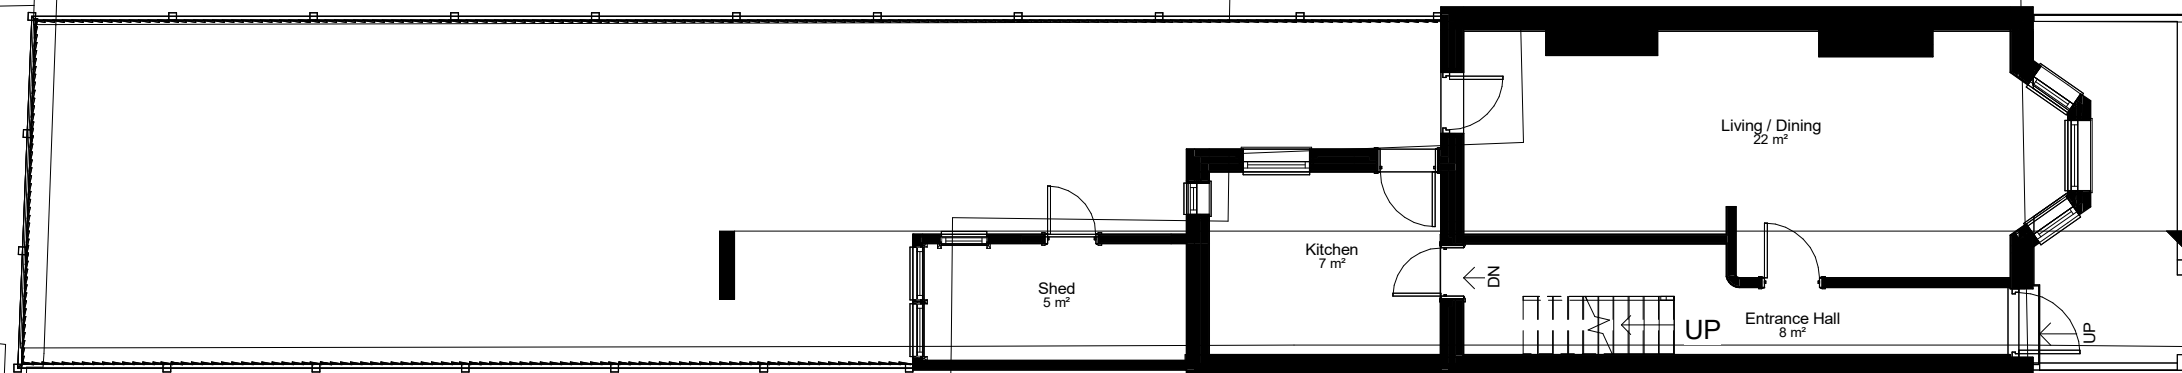

NOTES:
CONTRACTORS MUST VERIFY ALL DIMENSIONS
AT THE
SITE BEFORE COMENCING ANY WORK.

NO CONSTRUCTION WORK BEFORE BUILDING
CONTROL
APPROVAL AND STRUCTURAL ENGINEER
CONFIRMATION.

ANY DISCREPANCIES TO BE REPORTED TO
GRIDKUNE.
ALL DRAWINGS ARE TO BE READ IN
CONJUNCTION WITH
ALL RELEVANT DRAWINGS AND
SPECIFICATIONS.

Rev	Description	Date

PROJECT TITLE		
128 Craven Park Road N15 6AB		
Date	Project number	DRWAING NUMBER
May 2023	7188	PR - P001


DRAWING TITLE	
Proposed Ground Floor	
CLIENT	Mr Aj Sumal
Scale (@ A3)	Drawn by
1 : 100	Abraham D




1 Park Road

124

130

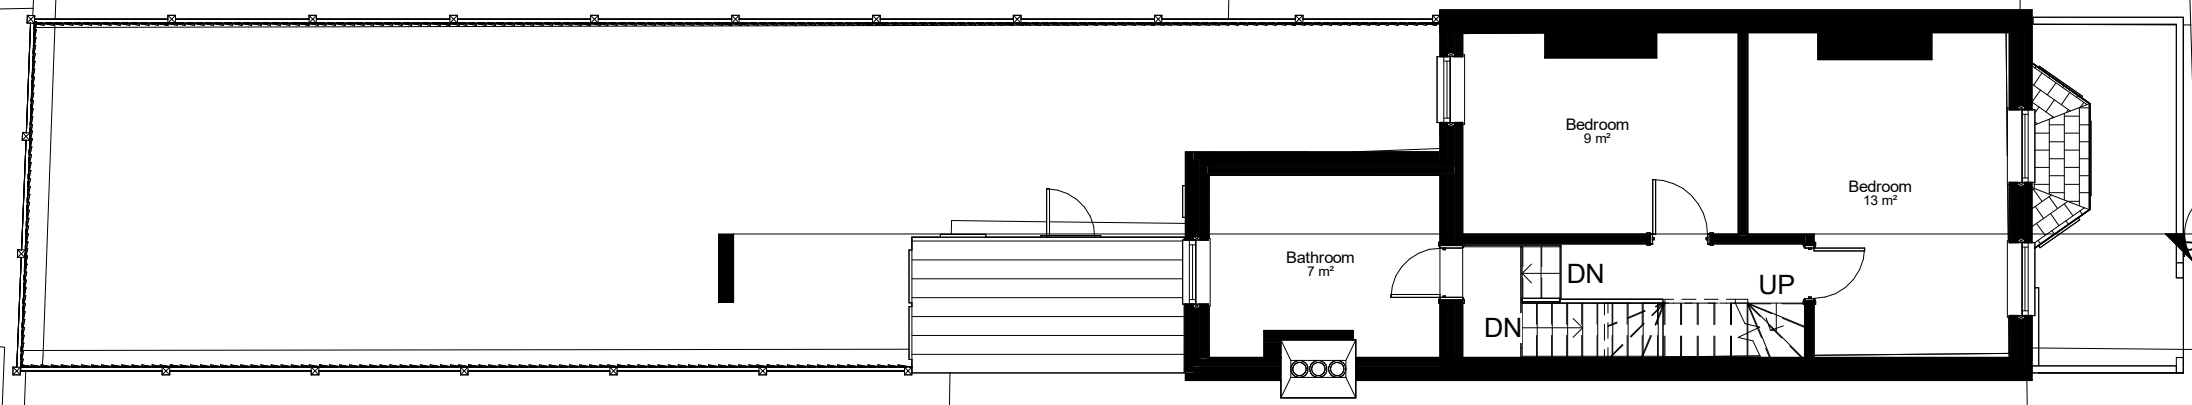

1
PR - S001

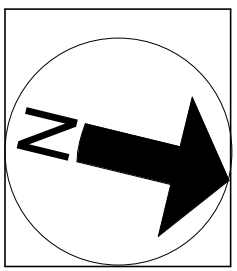

NOTES:
CONTRACTORS MUST VERIFY ALL DIMENSIONS AT THE SITE BEFORE COMENCING ANY WORK.
NO CONSTRUCTION WORK BEFORE BUILDING CONTROL APPROVAL AND STRUCTURAL ENGINEER CONFIRMATION.
ANY DISCREPANCIES TO BE REPORTED TO GRIDKUNE.
ALL DRAWINGS ARE TO BE READ IN CONJUNCTION WITH ALL RELEVANT DRAWINGS AND SPECIFICATIONS.

Rev	Description	Date

PROJECT TITLE		
128 Craven Park Road N15 6AB		
Date	Project number	DRWAING NUMBER
May 2023	7188	PR - P002


DRAWING TITLE	
Proposed First Floor	
CLIENT	
Mr Aj Sumal	
Scale (@ A3)	Drawn by
1 : 100	Abraham D



1 Park Road

124

130

 



Bedroom
10 m²

Bedroom
13 m²

Shower Room
3 m²

DN

UP

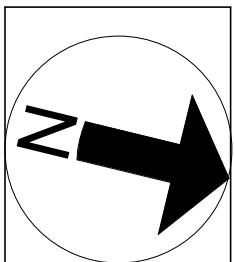 

NOTES:
CONTRACTORS MUST VERIFY ALL DIMENSIONS
AT THE
SITE BEFORE COMENCING ANY WORK.

NO CONSTRUCTION WORK BEFORE BUILDING
CONTROL
APPROVAL AND STRUCTURAL ENGINEER
CONFIRMATION.

ANY DISCREPANCIES TO BE REPORTED TO
GRIDKUNE.
ALL DRAWINGS ARE TO BE READ IN
CONJUNCTION WITH
ALL RELEVANT DRAWINGS AND
SPECIFICATIONS.

Rev	Description	Date

PROJECT TITLE

128 Craven Park Road N15 6AB

Date
May 2023

Project number
7188

DRWAING NUMBER
PR - P003

DRAWING TITLE

Proposed Second Floor

CLIENT

Mr Aj Sumal

Scale (@ A3)
1 : 100

Drawn by
Abraham D



Park Road

124

130

Bathroom
5 m²



Utility Room
4 m²

DN

ST
1 m²

1

PR - S001

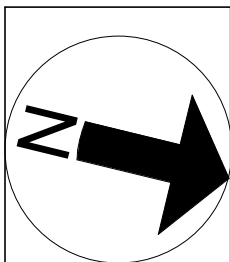 

NOTES:
CONTRACTORS MUST VERIFY ALL DIMENSIONS
AT THE
SITE BEFORE COMENCING ANY WORK.

NO CONSTRUCTION WORK BEFORE BUILDING
CONTROL
APPROVAL AND STRUCTURAL ENGINEER
CONFIRMATION.

ANY DISCREPANCIES TO BE REPORTED TO
GRIDKUNE.
ALL DRAWINGS ARE TO BE READ IN
CONJUNCTION WITH
ALL RELEVANT DRAWINGS AND
SPECIFICATIONS.




Rev	Description	Date

PROJECT TITLE 128 Craven Park Road N15 6AB			DRAWING TITLE Proposed Loft Floor		
			CLIENT Mr Aj Sumal		
Date May 2023	Project number 7188	DRWAING NUMBER PR - P004	Scale (@ A3) 1 : 100	Drawn by Abraham D	

Park Road

124

130

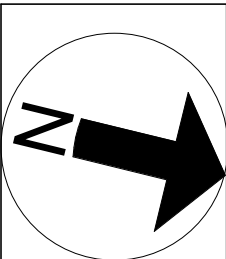  

NOTES:
CONTRACTORS MUST VERIFY ALL DIMENSIONS
AT THE
SITE BEFORE COMENCING ANY WORK.

NO CONSTRUCTION WORK BEFORE BUILDING
CONTROL
APPROVAL AND STRUCTURAL ENGINEER
CONFIRMATION.

ANY DISCREPANCIES TO BE REPORTED TO
GRIDKUNE.
ALL DRAWINGS ARE TO BE READ IN
CONJUNCTION WITH
ALL RELEVANT DRAWINGS AND
SPECIFICATIONS.


Rev	Description	Date

PROJECT TITLE 128 Craven Park Road N15 6AB			DRAWING TITLE Proposed Roof Plan		
			CLIENT Mr Aj Sumal		
Date May 2023	Project number 7188	DRWAING NUMBER PR - P005	Scale (@ A3) 1 : 100	Drawn by Abraham D	




1 OS Map
1 : 1250

 

 Propoerty Boundry



2 Location Plan
1 : 200

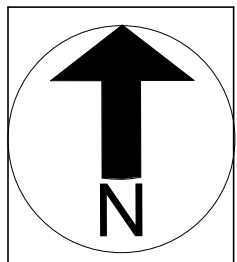

NOTES:
CONTRACTORS MUST VERIFY ALL DIMENSIONS AT THE SITE BEFORE COMENCING ANY WORK.
NO CONSTRUCTION WORK BEFORE BUILDING CONTROL APPROVEL AND STRUCTURAL ENGINEER CONFIRMATION.
ANY DISCREPANCIES TO BE REPORTED TO GRIDKUNE.
ALL DRAWINGS ARE TO BE READ IN CONJUNCTION WITH ALL RELEVANT DRAWINGS AND SPECIFICATIONS.

Rev	Description	Date

PROJECT TITLE		
128 Craven Park Road N15 6AB		
Date	Project number	DRWAING NUMBER
May 2023	7188	PR - L001

DRAWING TITLE	
Proposed Location Plan & OS Map	
CLIENT	
Mr Aj Sumal	
Scale (@ A3)	Drawn by
As indicated	Abraham D

