

Roof
8152

Loft
5860


First Floor
3002

Ground Floor
100

Road Level
0



2 Front
1 : 100

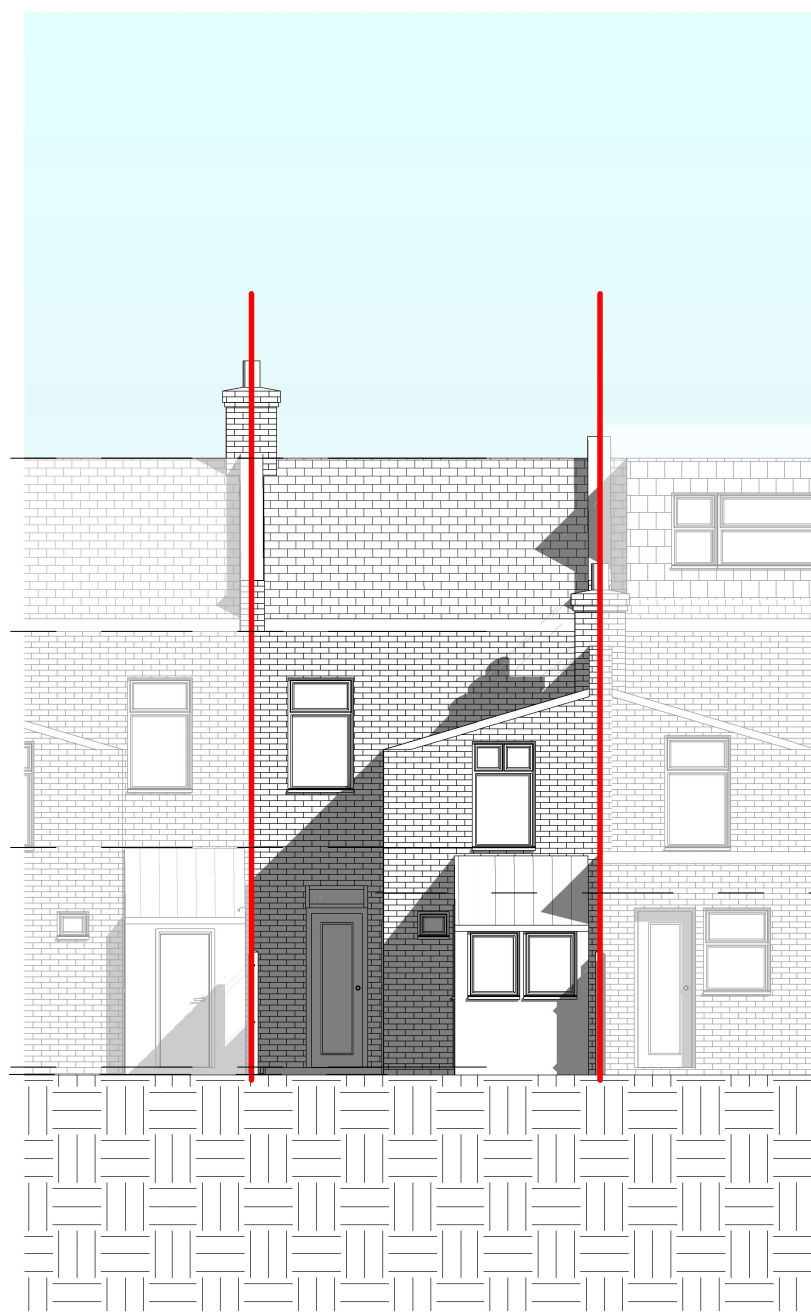

First Floor Half
Landing
2402

1 Rear
1 : 100




NOTES:
CONTRACTORS MUST VERIFY ALL DIMENSIONS
AT THE
SITE BEFORE COMENCING ANY WORK.
NO CONSTRUCTION WORK BEFORE BUILDING
CONTROL
APPROVAL AND STRUCTURAL ENGINEER
CONFIRMATION.
ANY DISCREPANCIES TO BE REPORTED TO
GRIDKUNE.
ALL DRAWINGS ARE TO BE READ IN
CONJUNCTION WITH
ALL RELEVANT DRAWINGS AND
SPECIFICATIONS.

Rev	Description	Date


PROJECT TITLE		
128 Craven Park Road N15 6AB		
Date	Project number	DRWAING NUMBER
16/05/2023	7054	EX - E001

DRAWING TITLE	
Existing Front & Rear Elevations	
CLIENT	
Mr Aj Sumal	
Scale (@ A3)	Drawn by
1 : 100	Abraham D



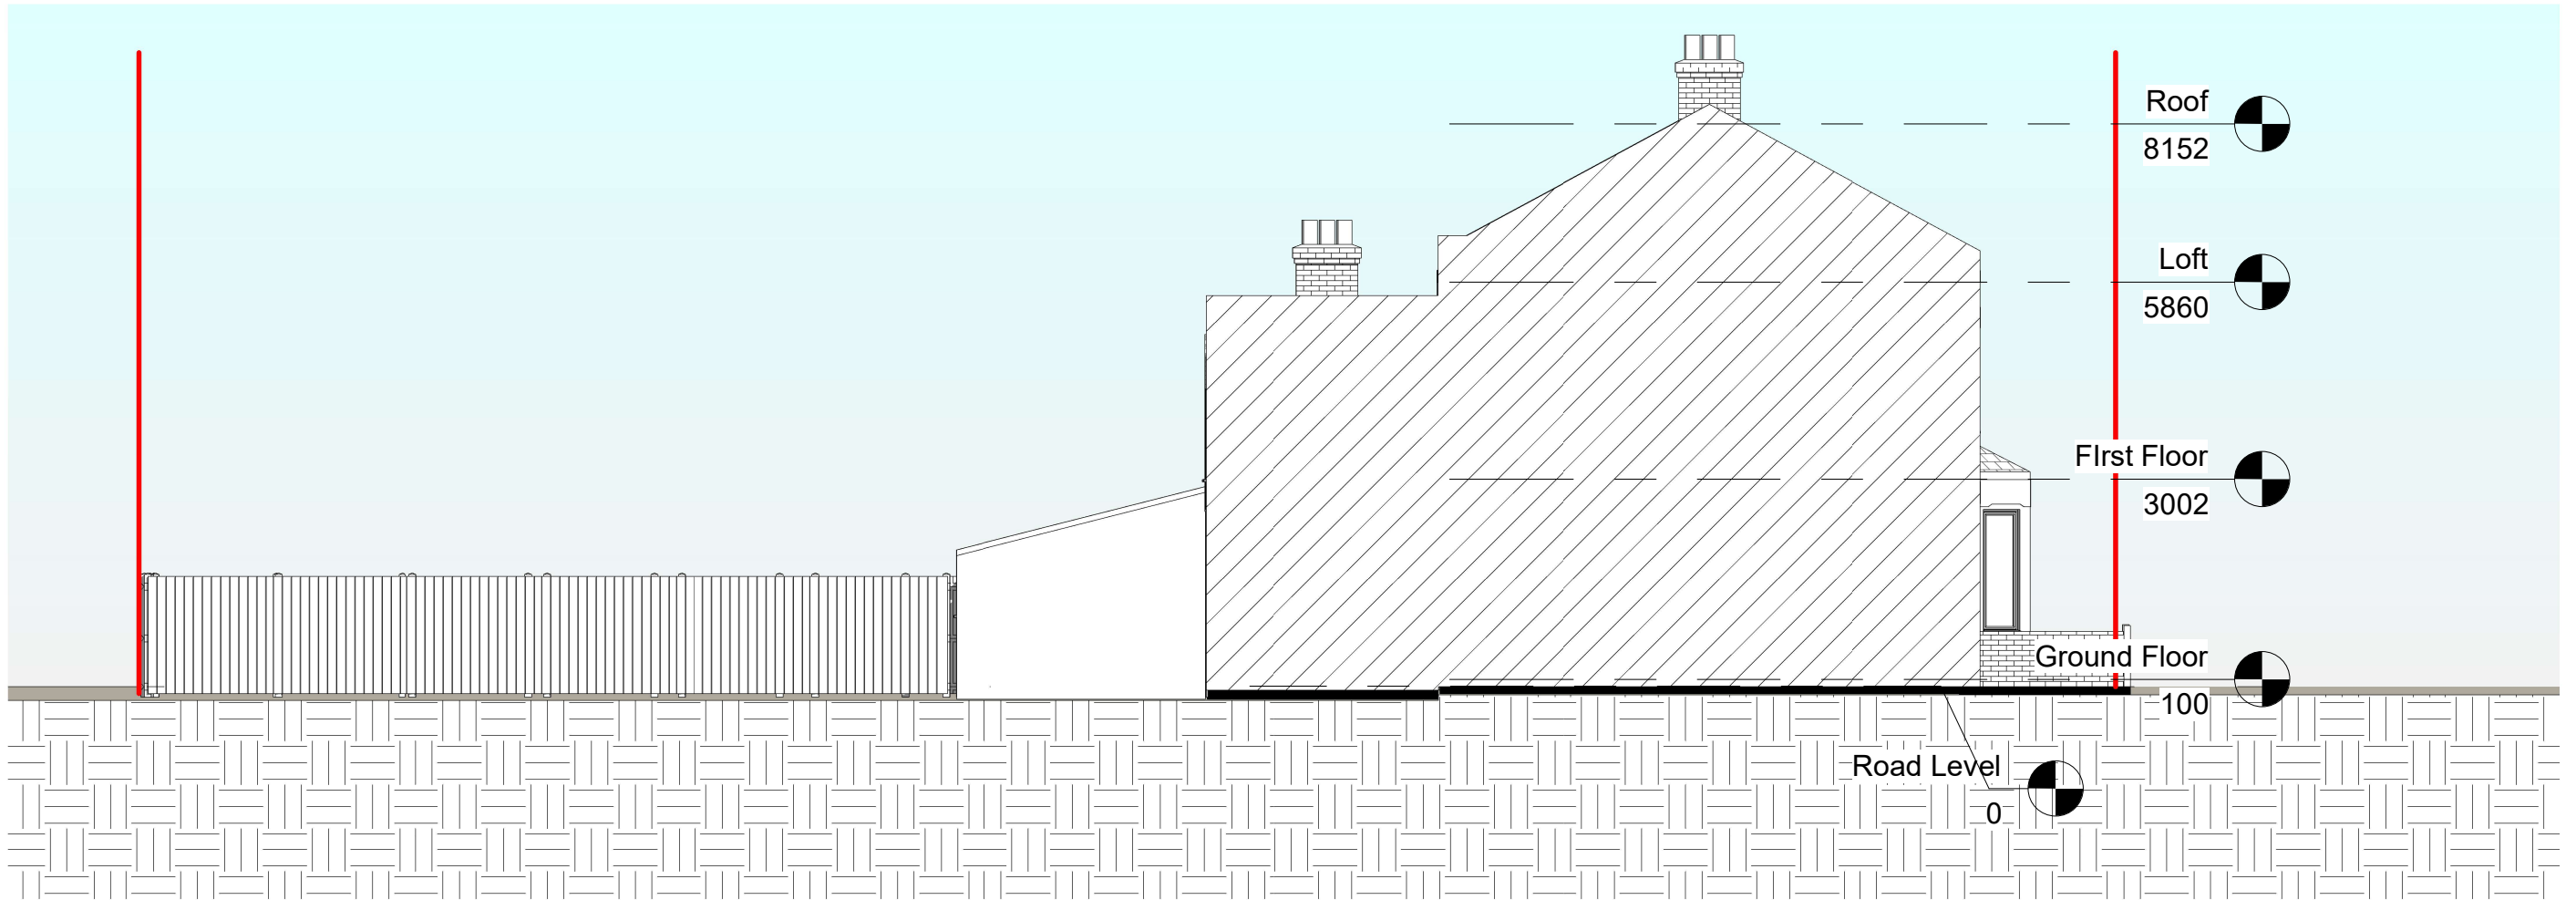

NOTES: CONTRACTORS MUST VERIFY ALL DIMENSIONS AT THE SITE BEFORE COMENCING ANY WORK. NO CONSTRUCTION WORK BEFORE BUILDING CONTROL APPROVEL AND STRUCTURAL ENGINEER CONFIRMATION. ANY DISCREPANCIES TO BE REPORTED TO GRIDKUNE. ALL DRAWINGS ARE TO BE READ IN CONJUNCTION WITH ALL RELEVANT DRAWINGS AND SPECIFICATIONS.	Rev	Description	Date	PROJECT TITLE			DRAWING TITLE		
				128 Craven Park Road N15 6AB			Existing Side Elevation 1		
							CLIENT		
							Mr Aj Sumal		
				Date	Project number	DRWAING NUMBER	Scale (@ A3)	Drawn by	
				16/05/2023	7054	EX - E002	1 : 100	Abraham D	

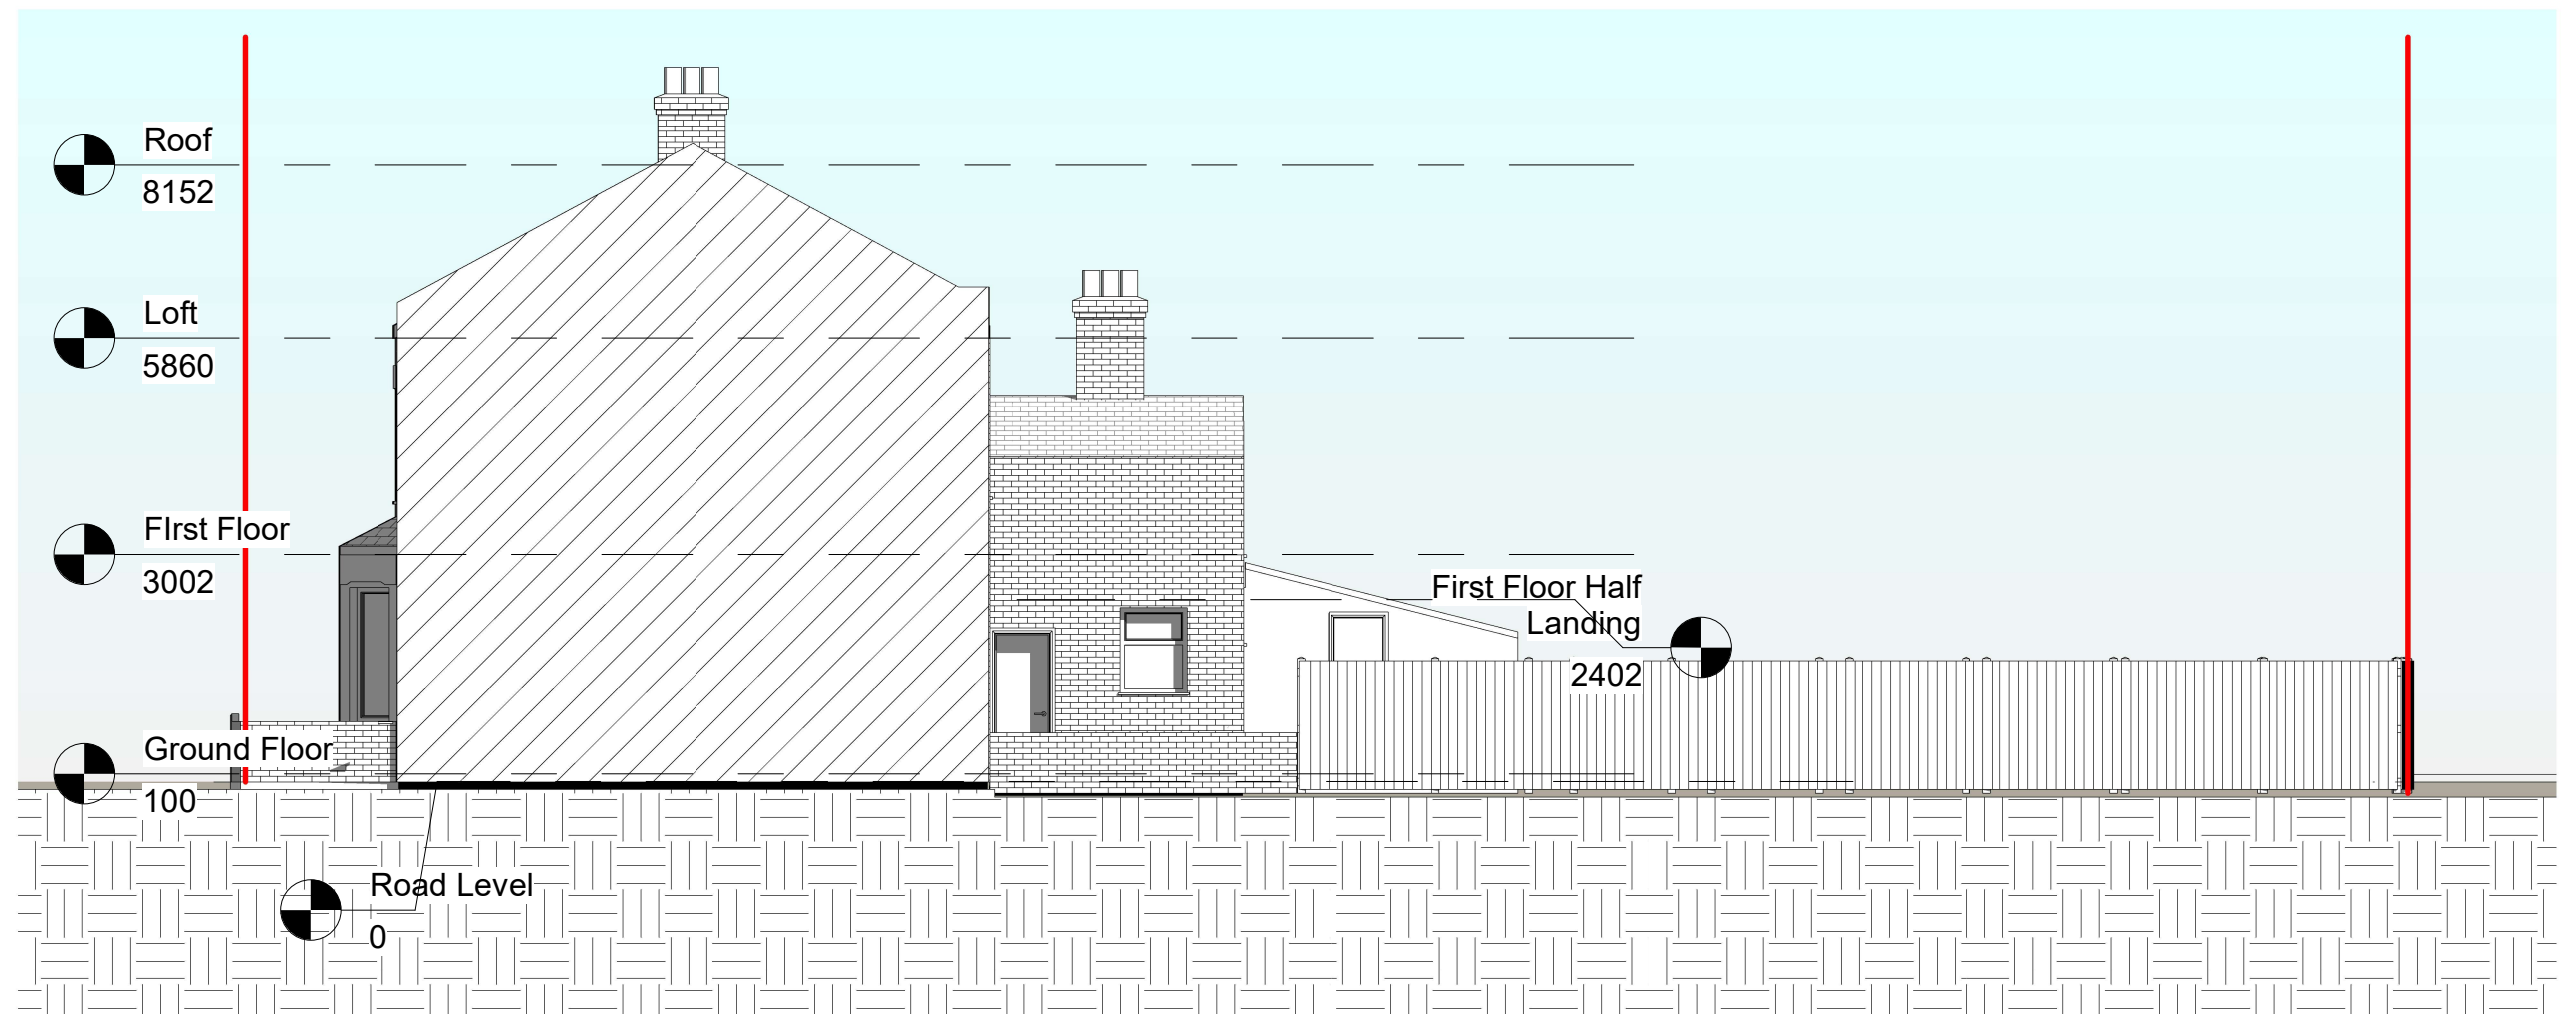

NOTES:
CONTRACTORS MUST VERIFY ALL DIMENSIONS AT THE SITE BEFORE COMMENCING ANY WORK.
NO CONSTRUCTION WORK BEFORE BUILDING CONTROL APPROVAL AND STRUCTURAL ENGINEER CONFIRMATION.
ANY DISCREPANCIES TO BE REPORTED TO GRIDKUNE.
ALL DRAWINGS ARE TO BE READ IN CONJUNCTION WITH ALL RELEVANT DRAWINGS AND SPECIFICATIONS.

Rev	Description	Date

PROJECT TITLE		
128 Craven Park Road N15 6AB		
Date	Project number	DRWAING NUMBER
16/05/2023	7054	EX - E003

DRAWING TITLE	
Existing Side Elevation 2	
CLIENT	
Mr Aj Sumal	
Scale (@ A3)	Drawn by
1 : 100	Abraham D



Craven Park Road

Public Pavment

Front Garden

Rear Garden

Neighbouring Property

Neighbouring Property

Neighbouring Property

Neighbouring Property

Neighbouring Property

Neighbouring Property

Neighbouring Property

Neighbouring Property

Neighbouring Property

Neighbouring Property

Neighbouring Property

Neighbouring Property

Neighbouring Garden

Neighbouring Garden

Neighbouring Garden

Neighbouring Garden

Neighbouring Garden

Neighbouring Garden

Neighbouring Garden

Neighbouring Garden

Neighbouring Garden

Neighbouring Garden

Neighbouring Garden

Neighbouring Garden

Neighbouring Property

Neighbouring Garden

Neighbouring Garden

1

Location Plan

1 : 200



2

OS Map

1 : 1250



Property Boundry

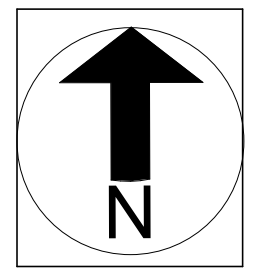 


NOTES:
CONTRACTORS MUST VERIFY ALL DIMENSIONS AT THE SITE BEFORE COMENCING ANY WORK.
NO CONSTRUCTION WORK BEFORE BUILDING CONTROL APPROVAL AND STRUCTURAL ENGINEER CONFIRMATION.
ANY DISCREPANCIES TO BE REPORTED TO GRIDKUNE.
ALL DRAWINGS ARE TO BE READ IN CONJUNCTION WITH ALL RELEVANT DRAWINGS AND SPECIFICATIONS.

Rev	Description	Date

PROJECT TITLE		
128 Craven Park Road N15 6AB		
Date	Project number	DRWAING NUMBER
16/05/2023	7054	EX - L001

DRAWING TITLE	
Existing Location Plan & OS Map	
CLIENT	
Mr Aj Sumal	
Scale (@ A3)	Drawn by
As indicated	Abraham D



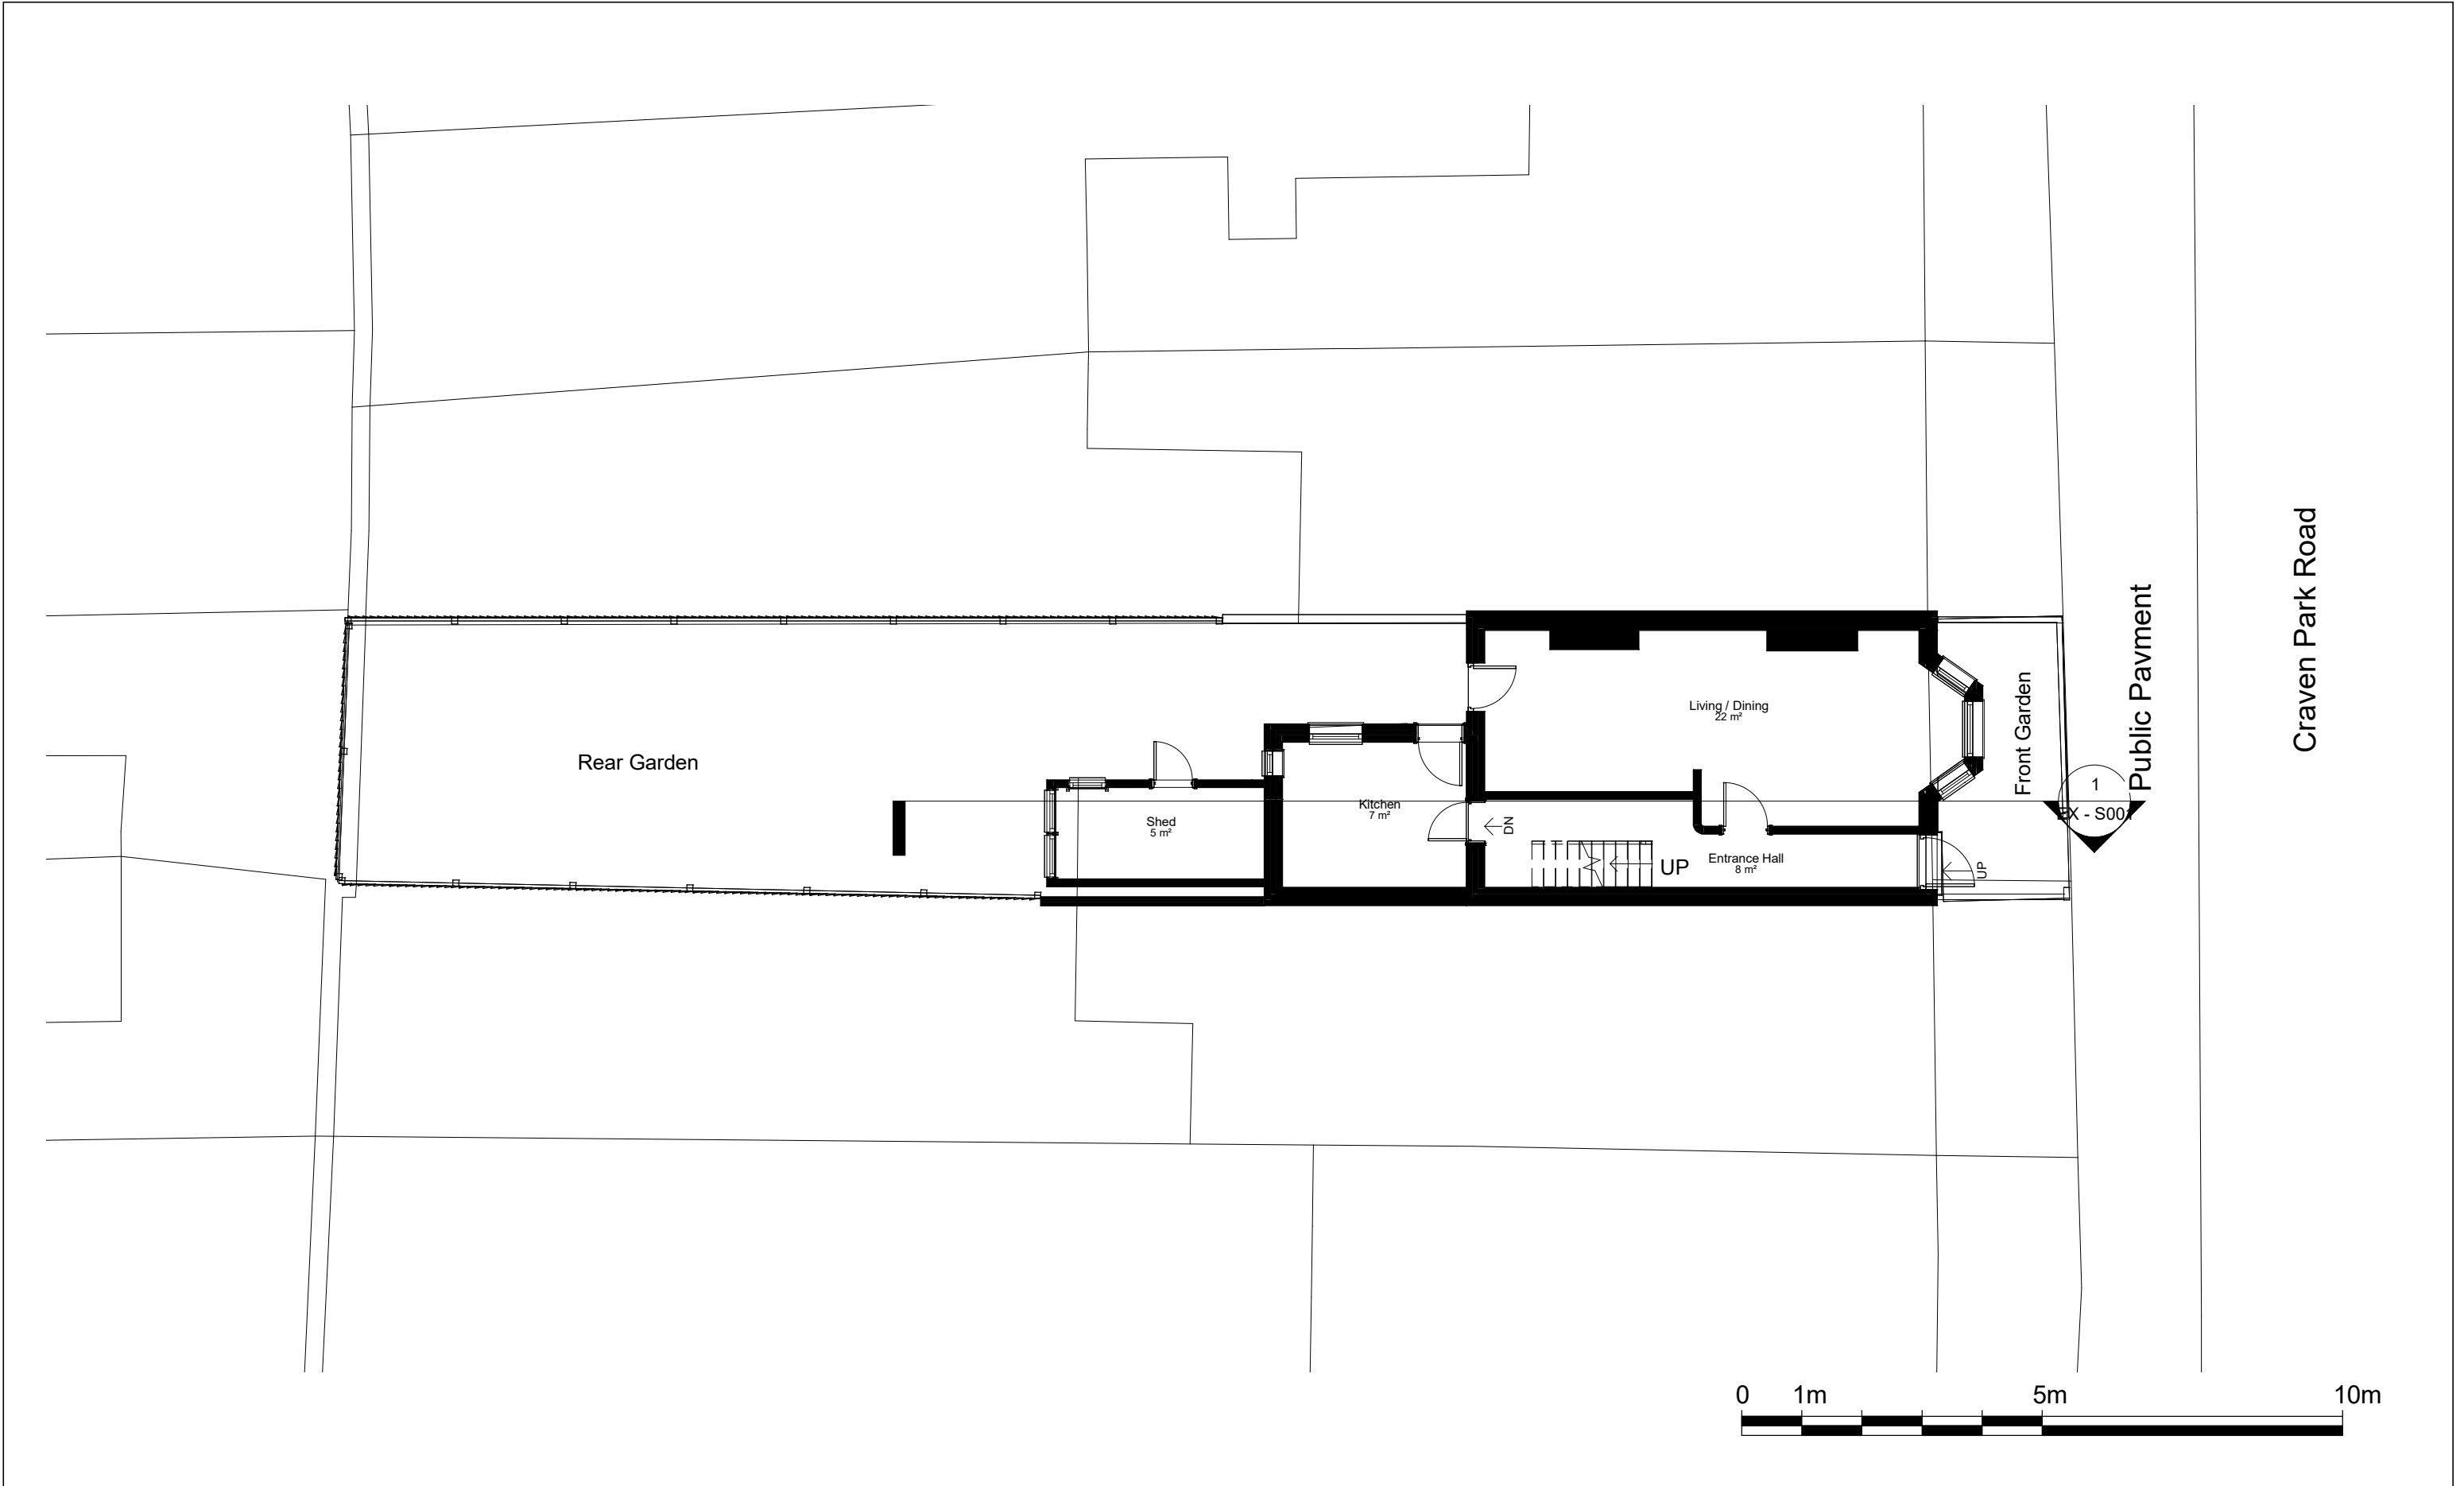


NOTES:
CONTRACTORS MUST VERIFY ALL DIMENSIONS AT THE SITE BEFORE COMENCING ANY WORK.

NO CONSTRUCTION WORK BEFORE BUILDING CONTROL APPROVAL AND STRUCTURAL ENGINEER CONFIRMATION.

ANY DISCREPANCIES TO BE REPORTED TO GRIDKUNE.
ALL DRAWINGS ARE TO BE READ IN CONJUNCTION WITH ALL RELEVANT DRAWINGS AND SPECIFICATIONS.

Rev	Description	Date

PROJECT TITLE			DRAWING TITLE	
128 Craven Park Road N15 6AB			Existing Ground Floor	
			CLIENT	
Date			Scale (@ A3)	Drawn by
16/05/2023	Project number	DRWAING NUMBER	1 : 100	Abraham D
	7054	EX - P001		

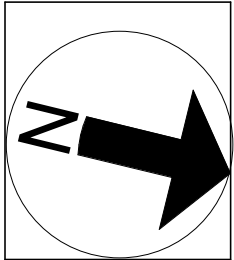



NOTES:
CONTRACTORS MUST VERIFY ALL DIMENSIONS AT THE SITE BEFORE COMENCING ANY WORK.
NO CONSTRUCTION WORK BEFORE BUILDING CONTROL APPROVAL AND STRUCTURAL ENGINEER CONFIRMATION.
ANY DISCREPANCIES TO BE REPORTED TO GRIDKUNE.
ALL DRAWINGS ARE TO BE READ IN CONJUNCTION WITH ALL RELEVANT DRAWINGS AND SPECIFICATIONS.

Rev	Description	Date

PROJECT TITLE		
128 Craven Park Road N15 6AB		
Date	Project number	DRWAING NUMBER
16/05/2023	7054	EX - P002

DRAWING TITLE	
Existing First Floor	
CLIENT	
Mr Aj Sumal	
Scale (@ A3)	Drawn by
1 : 100	Abraham D



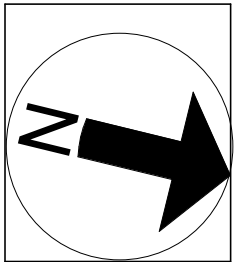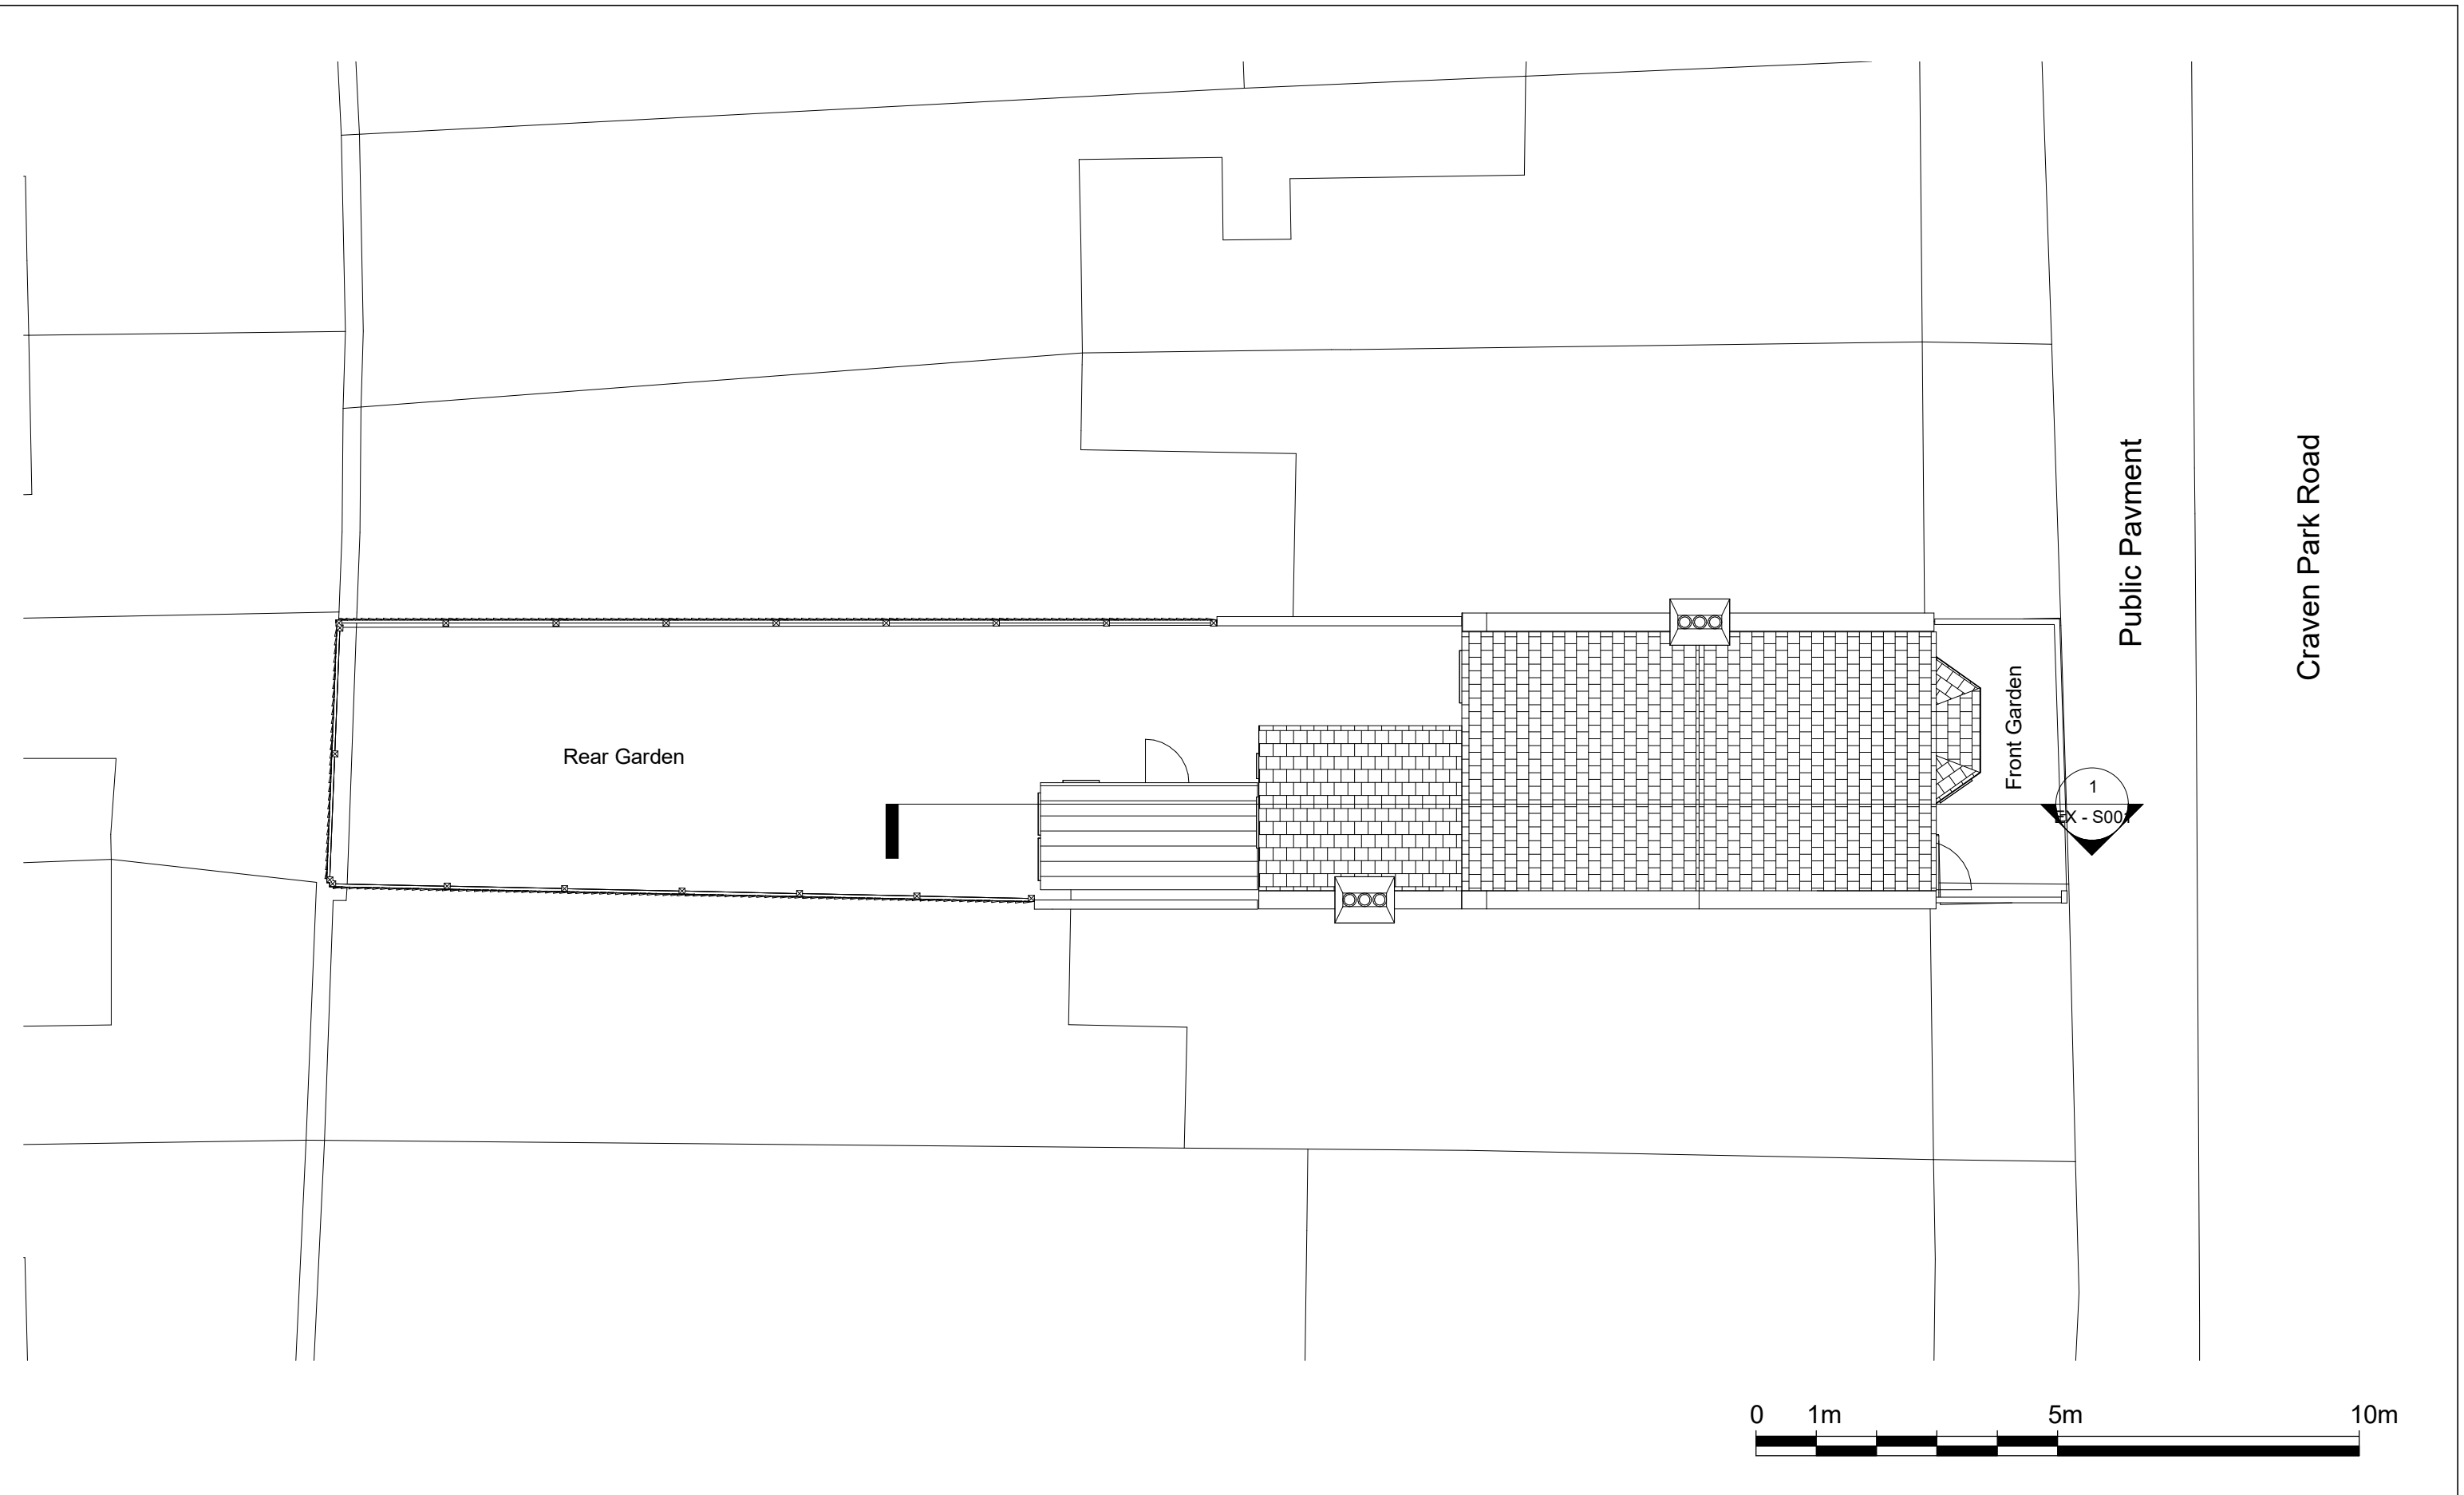


NOTES:
CONTRACTORS MUST VERIFY ALL DIMENSIONS
AT THE
SITE BEFORE COMENCING ANY WORK.
NO CONSTRUCTION WORK BEFORE BUILDING
CONTROL
APPROVAL AND STRUCTURAL ENGINEER
CONFIRMATION.
ANY DISCREPANCIES TO BE REPORTED TO
GRIDKUNE.
ALL DRAWINGS ARE TO BE READ IN
CONJUNCTION WITH
ALL RELEVANT DRAWINGS AND
SPECIFICATIONS.

Rev	Description	Date

PROJECT TITLE		
128 Craven Park Road N15 6AB		
Date	Project number	DRWAING NUMBER
16/05/2023	7054	EX - P004

DRAWING TITLE	
Existing Roof Plan	
CLIENT	
Mr Aj Sumal	
Scale (@ A3)	Drawn by
1 : 100	Abraham D



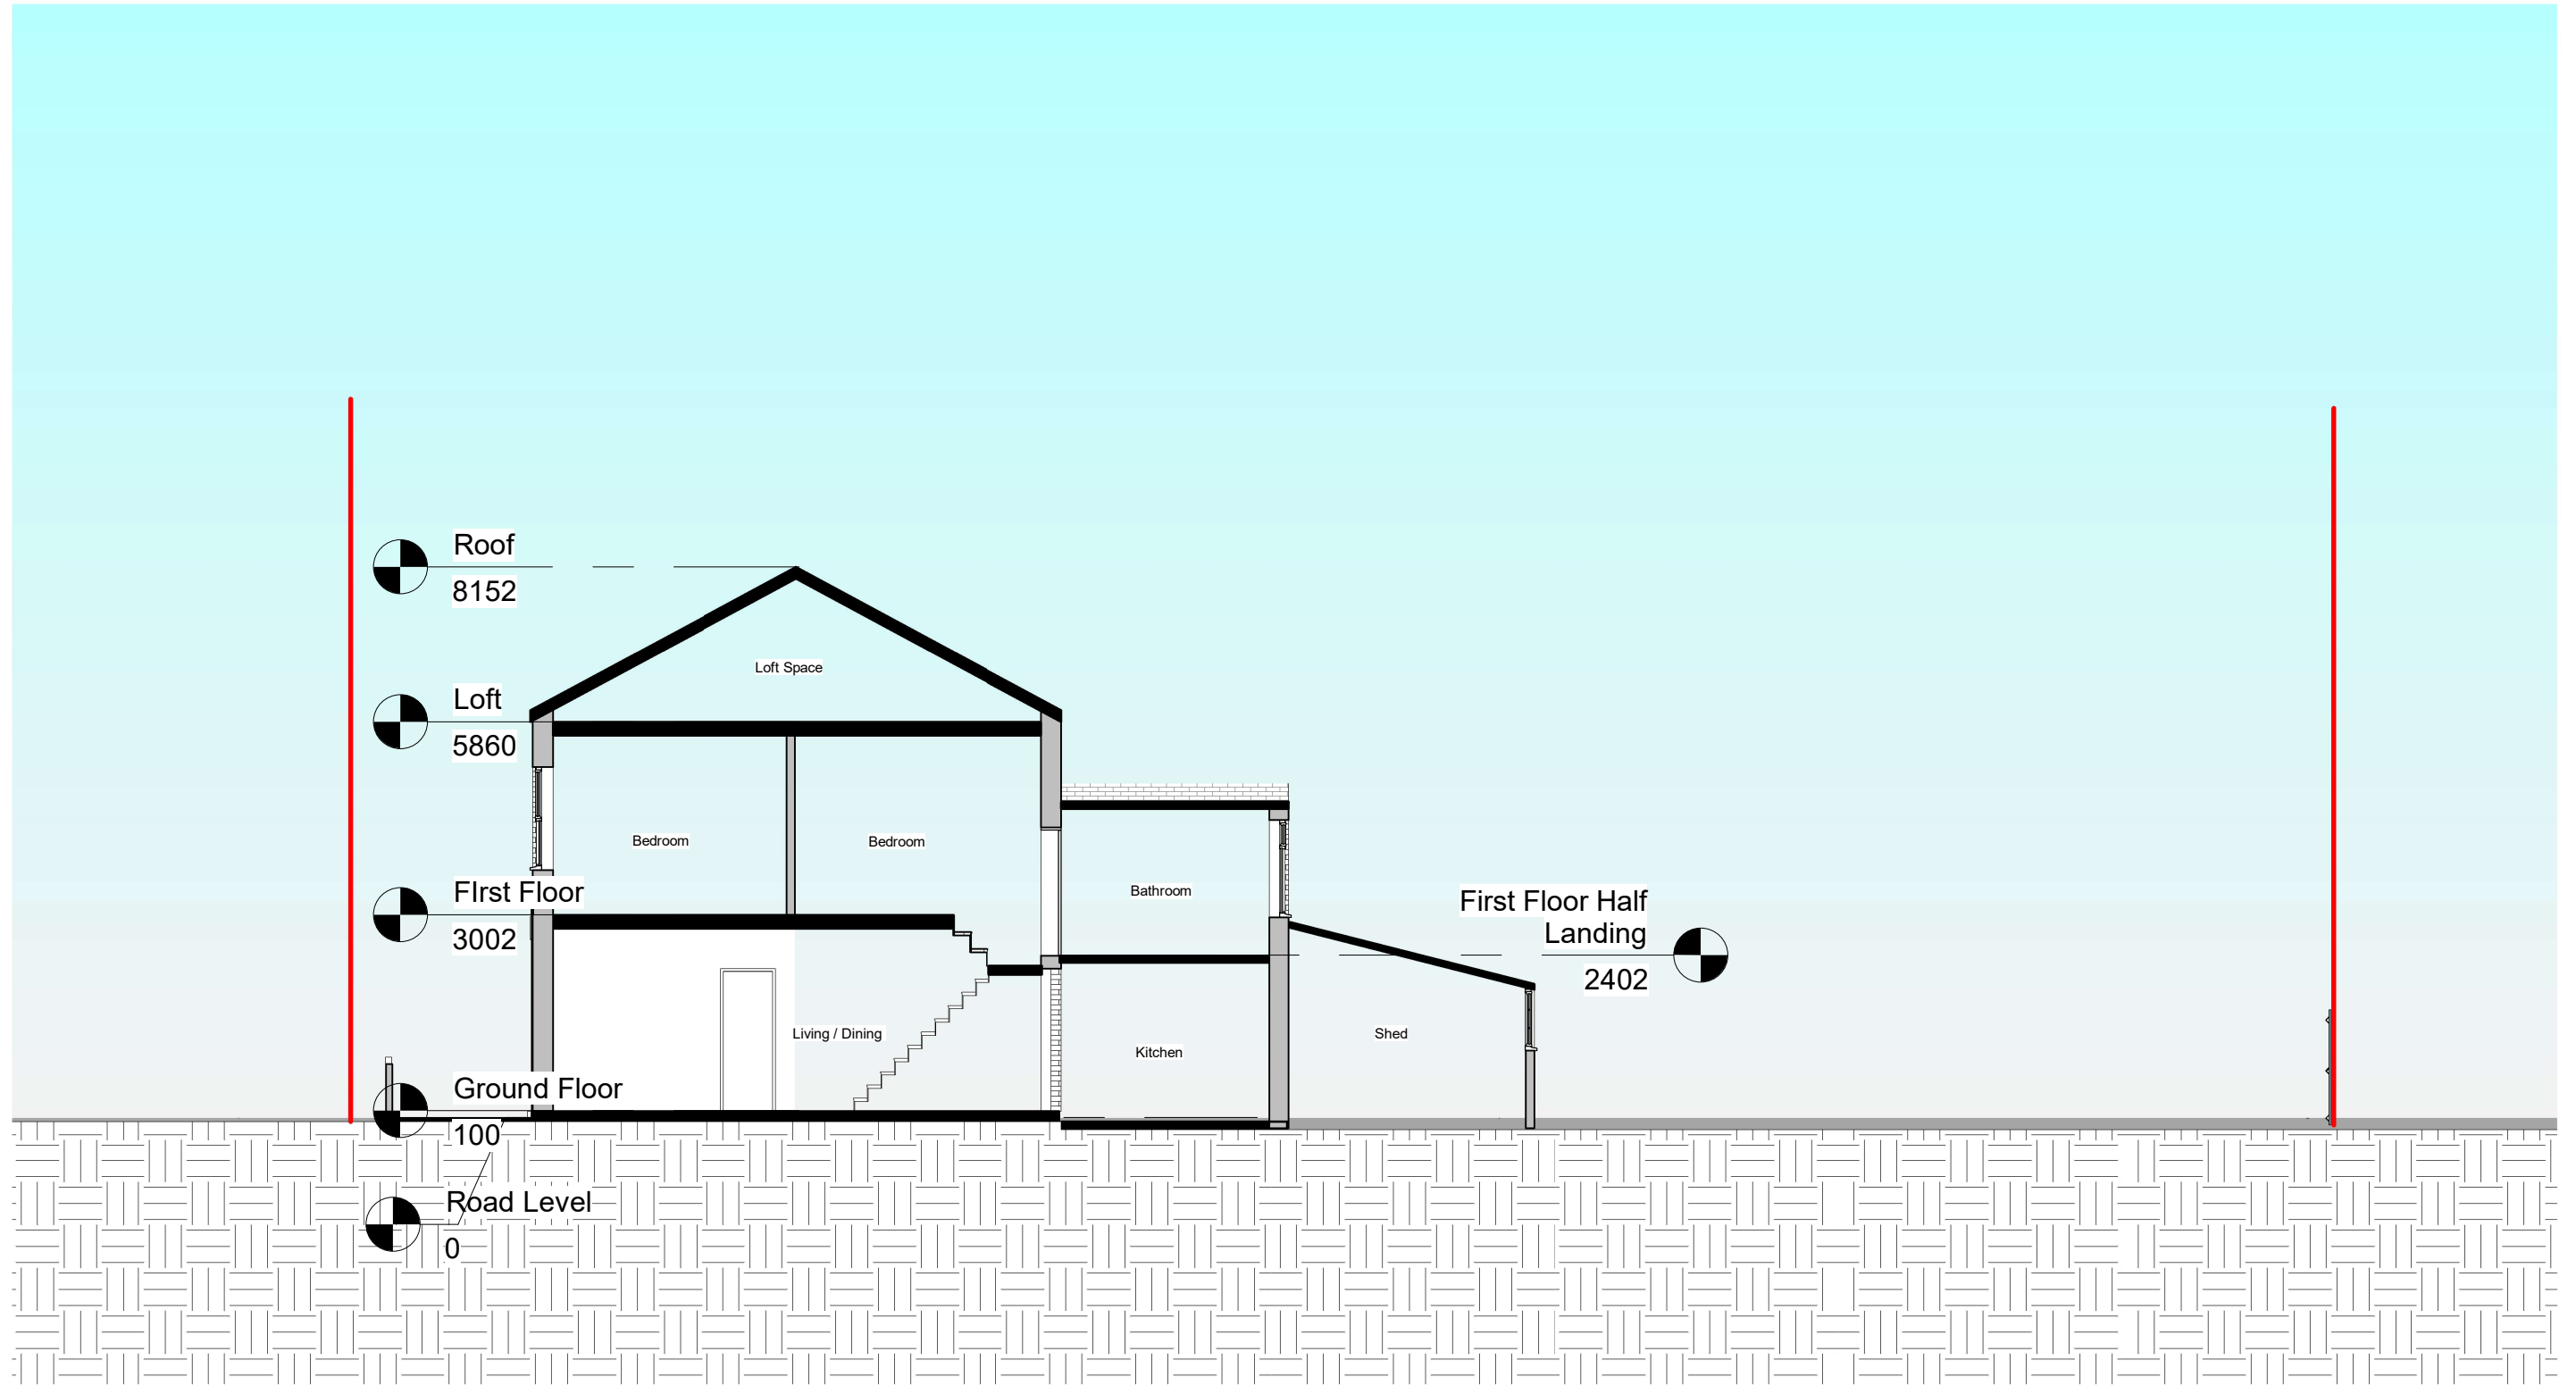

NOTES:
CONTRACTORS MUST VERIFY ALL DIMENSIONS AT THE SITE BEFORE COMMENCING ANY WORK.
NO CONSTRUCTION WORK BEFORE BUILDING CONTROL APPROVAL AND STRUCTURAL ENGINEER CONFIRMATION.
ANY DISCREPANCIES TO BE REPORTED TO GRIDKUNE.
ALL DRAWINGS ARE TO BE READ IN CONJUNCTION WITH ALL RELEVANT DRAWINGS AND SPECIFICATIONS.

Rev	Description	Date

PROJECT TITLE 128 Craven Park Road N15 6AB			DRAWING TITLE Existing Section AA		
			CLIENT Mr Aj Sumal		
Date 16/05/2023	Project number 7054	DRWAING NUMBER EX - S001	Scale (@ A3) 1 : 100	Drawn by Abraham D	