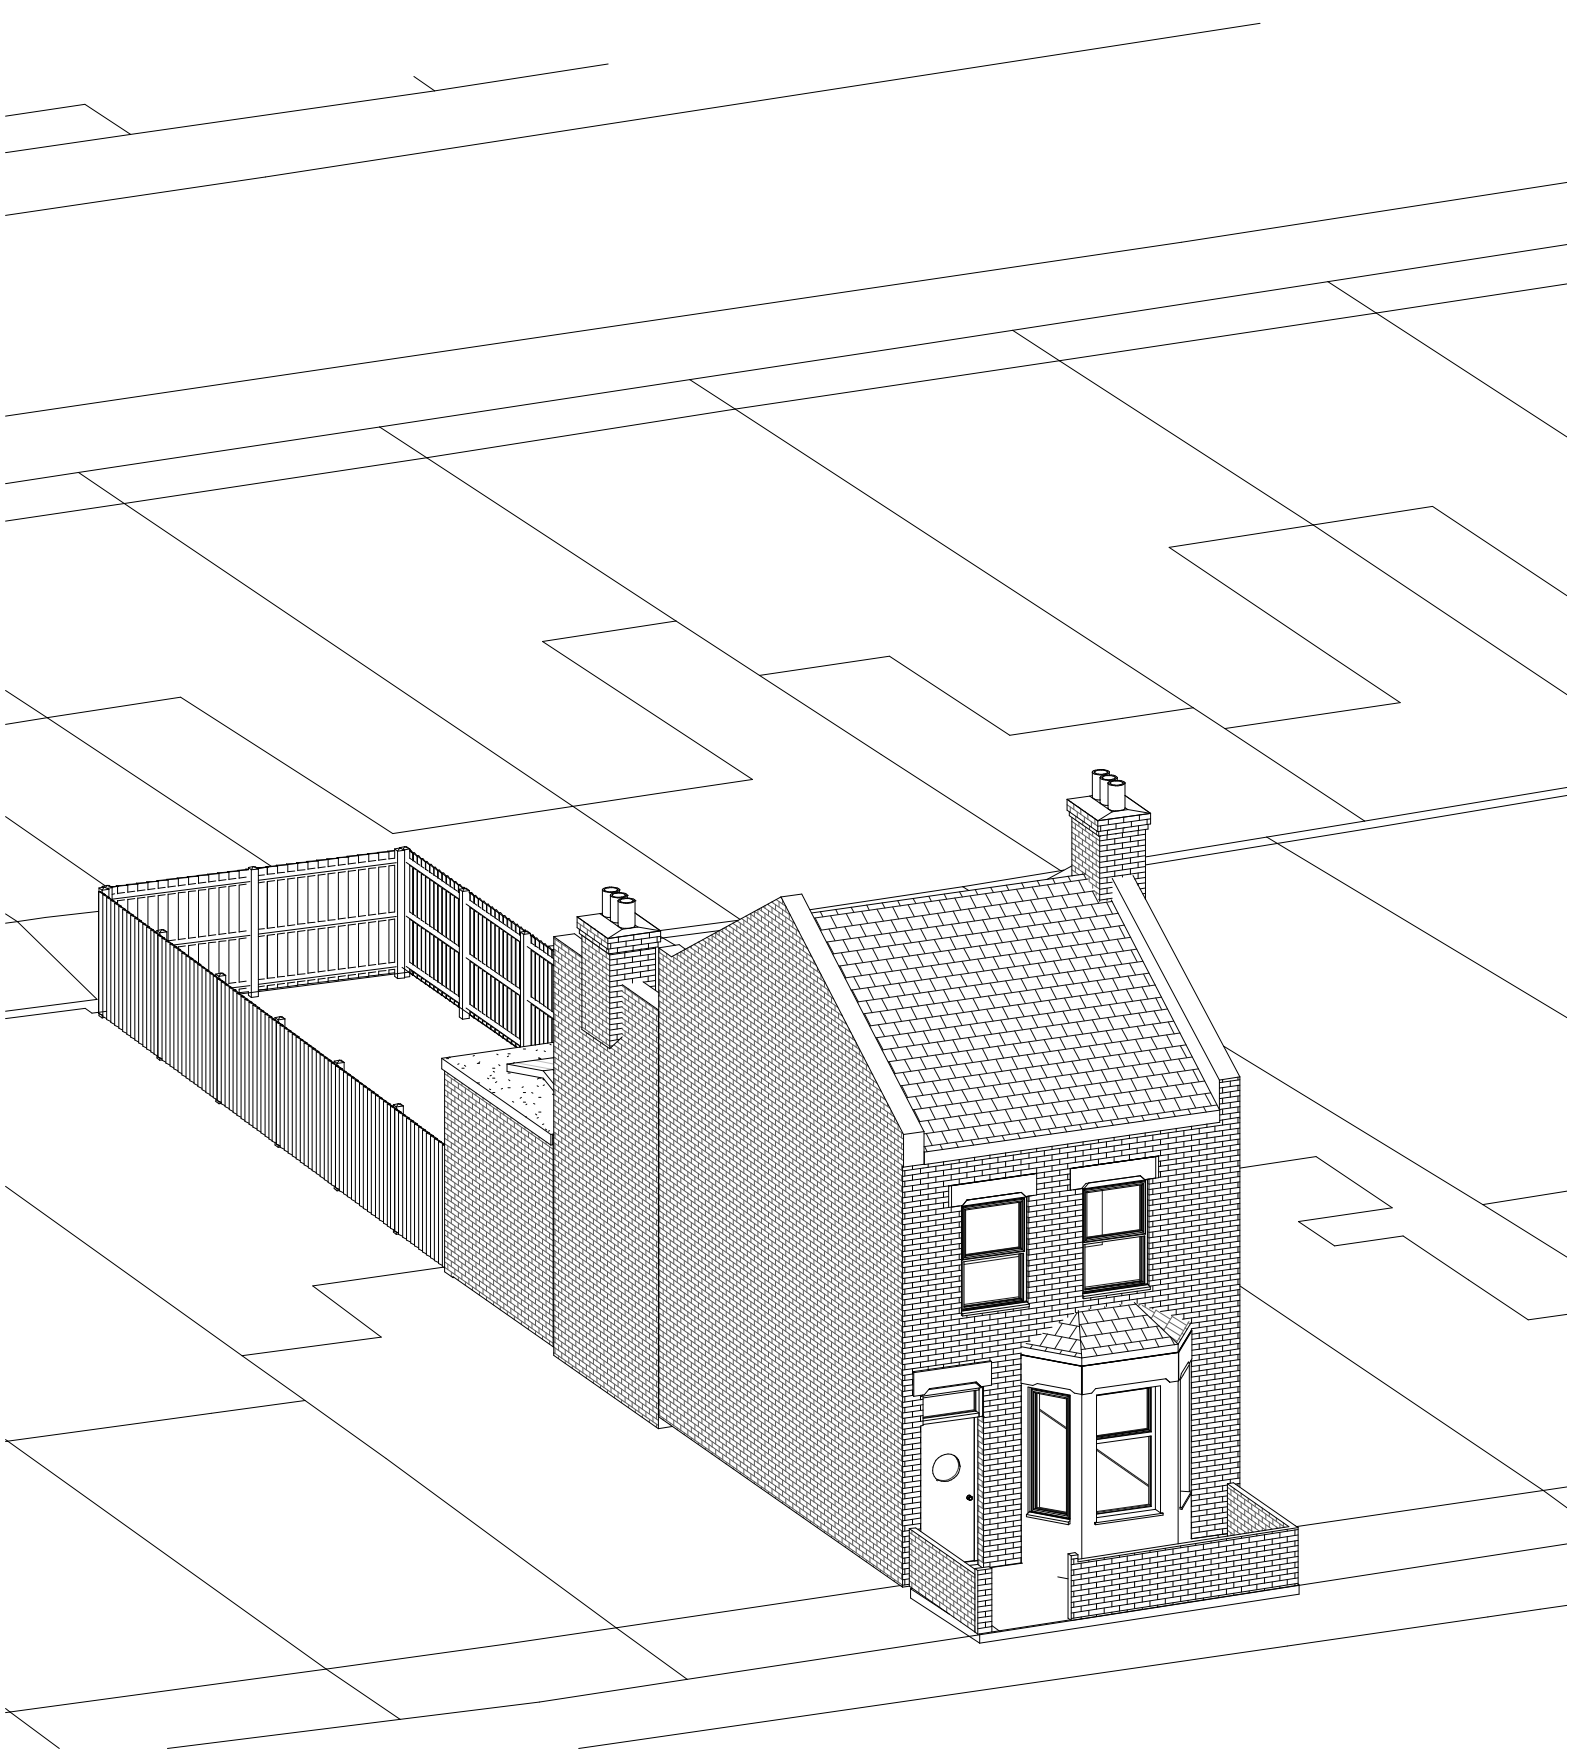
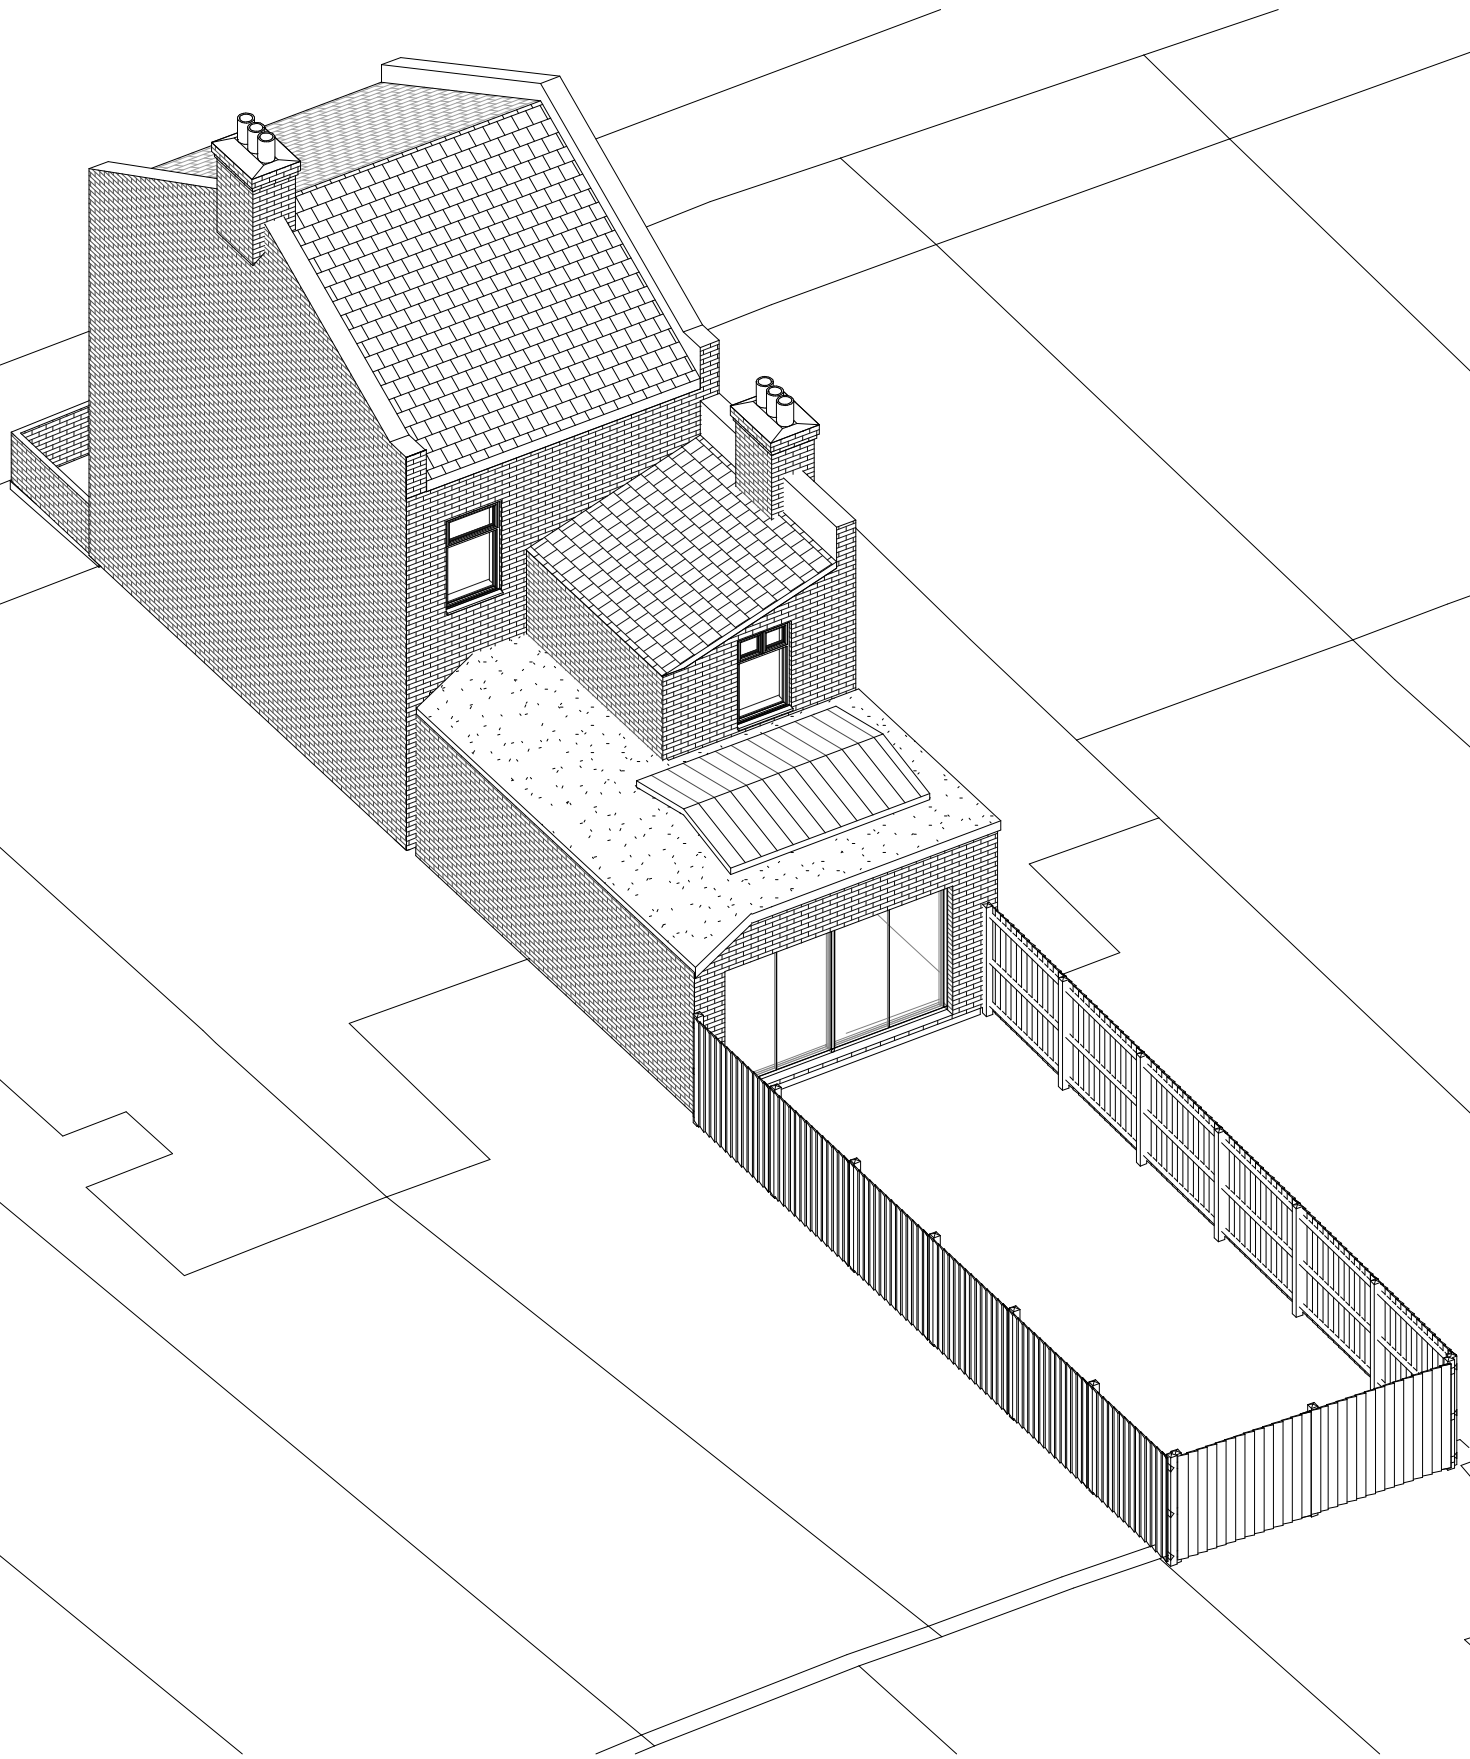


NOTES:
CONTRACTORS MUST VERIFY ALL DIMENSIONS
AT THE
SITE BEFORE COMENCING ANY WORK.

NO CONSTRUCTION WORK BEFORE BUILDING
CONTROL APPROVAL AND STRUCTURAL ENGINEER
CONFIRMATION.

ANY DISCREPANCIES TO BE REPORTED TO
GRIDKUNE.
ALL DRAWINGS ARE TO BE READ IN
CONJUNCTION WITH
ALL RELEVANT DRAWINGS AND
SPECIFICATIONS.

Rev	Description	Date

PROJECT TITLE

128 Craven Park Road N15 6AB

Date
16/05/2023

Project number
7199

DRWAING NUMBER
PR - 3D

DRAWING TITLE

Proposed 3D

CLIENT

Mr Aj Sumal

Scale (@ A3)

Drawn by
Abraham D



Roof
8152

Loft
5860


First Floor
3002

Ground Floor
100

Road Level
0



2 Front
1 : 100

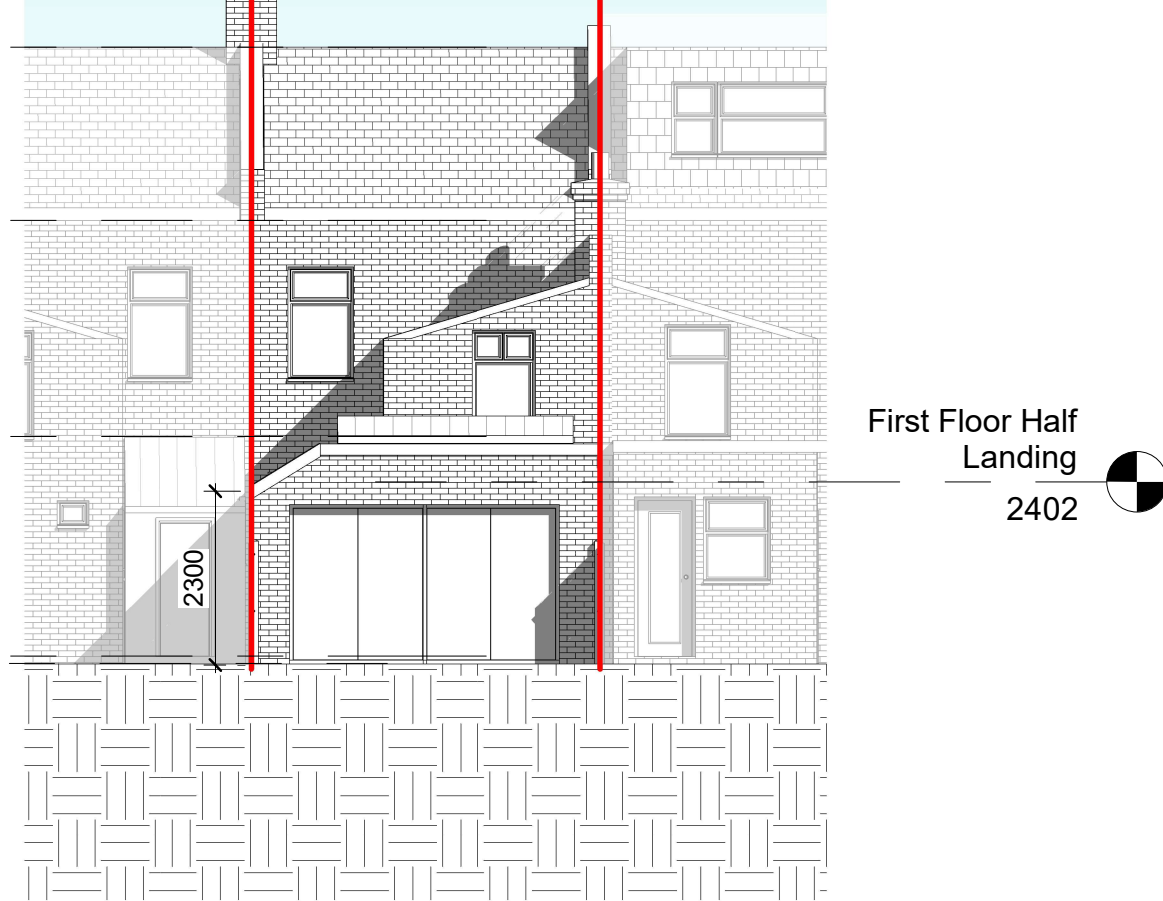

1 Rear
1 : 100



NOTES:
CONTRACTORS MUST VERIFY ALL DIMENSIONS
AT THE
SITE BEFORE COMENCING ANY WORK.
NO CONSTRUCTION WORK BEFORE BUILDING
CONTROL
APPROVAL AND STRUCTURAL ENGINEER
CONFIRMATION.
ANY DISCREPANCIES TO BE REPORTED TO
GRIDKUNE.
ALL DRAWINGS ARE TO BE READ IN
CONJUNCTION WITH
ALL RELEVANT DRAWINGS AND
SPECIFICATIONS.

Rev	Description	Date

PROJECT TITLE

128 Craven Park Road N15 6AB

Date
16/05/2023

Project number
7199

DRWAING NUMBER
PR - E001

DRAWING TITLE

Proposed Front & Rear Elevations


CLIENT

Mr Aj Sumal


Scale (@ A3)
1 : 100

Drawn by
Abraham D



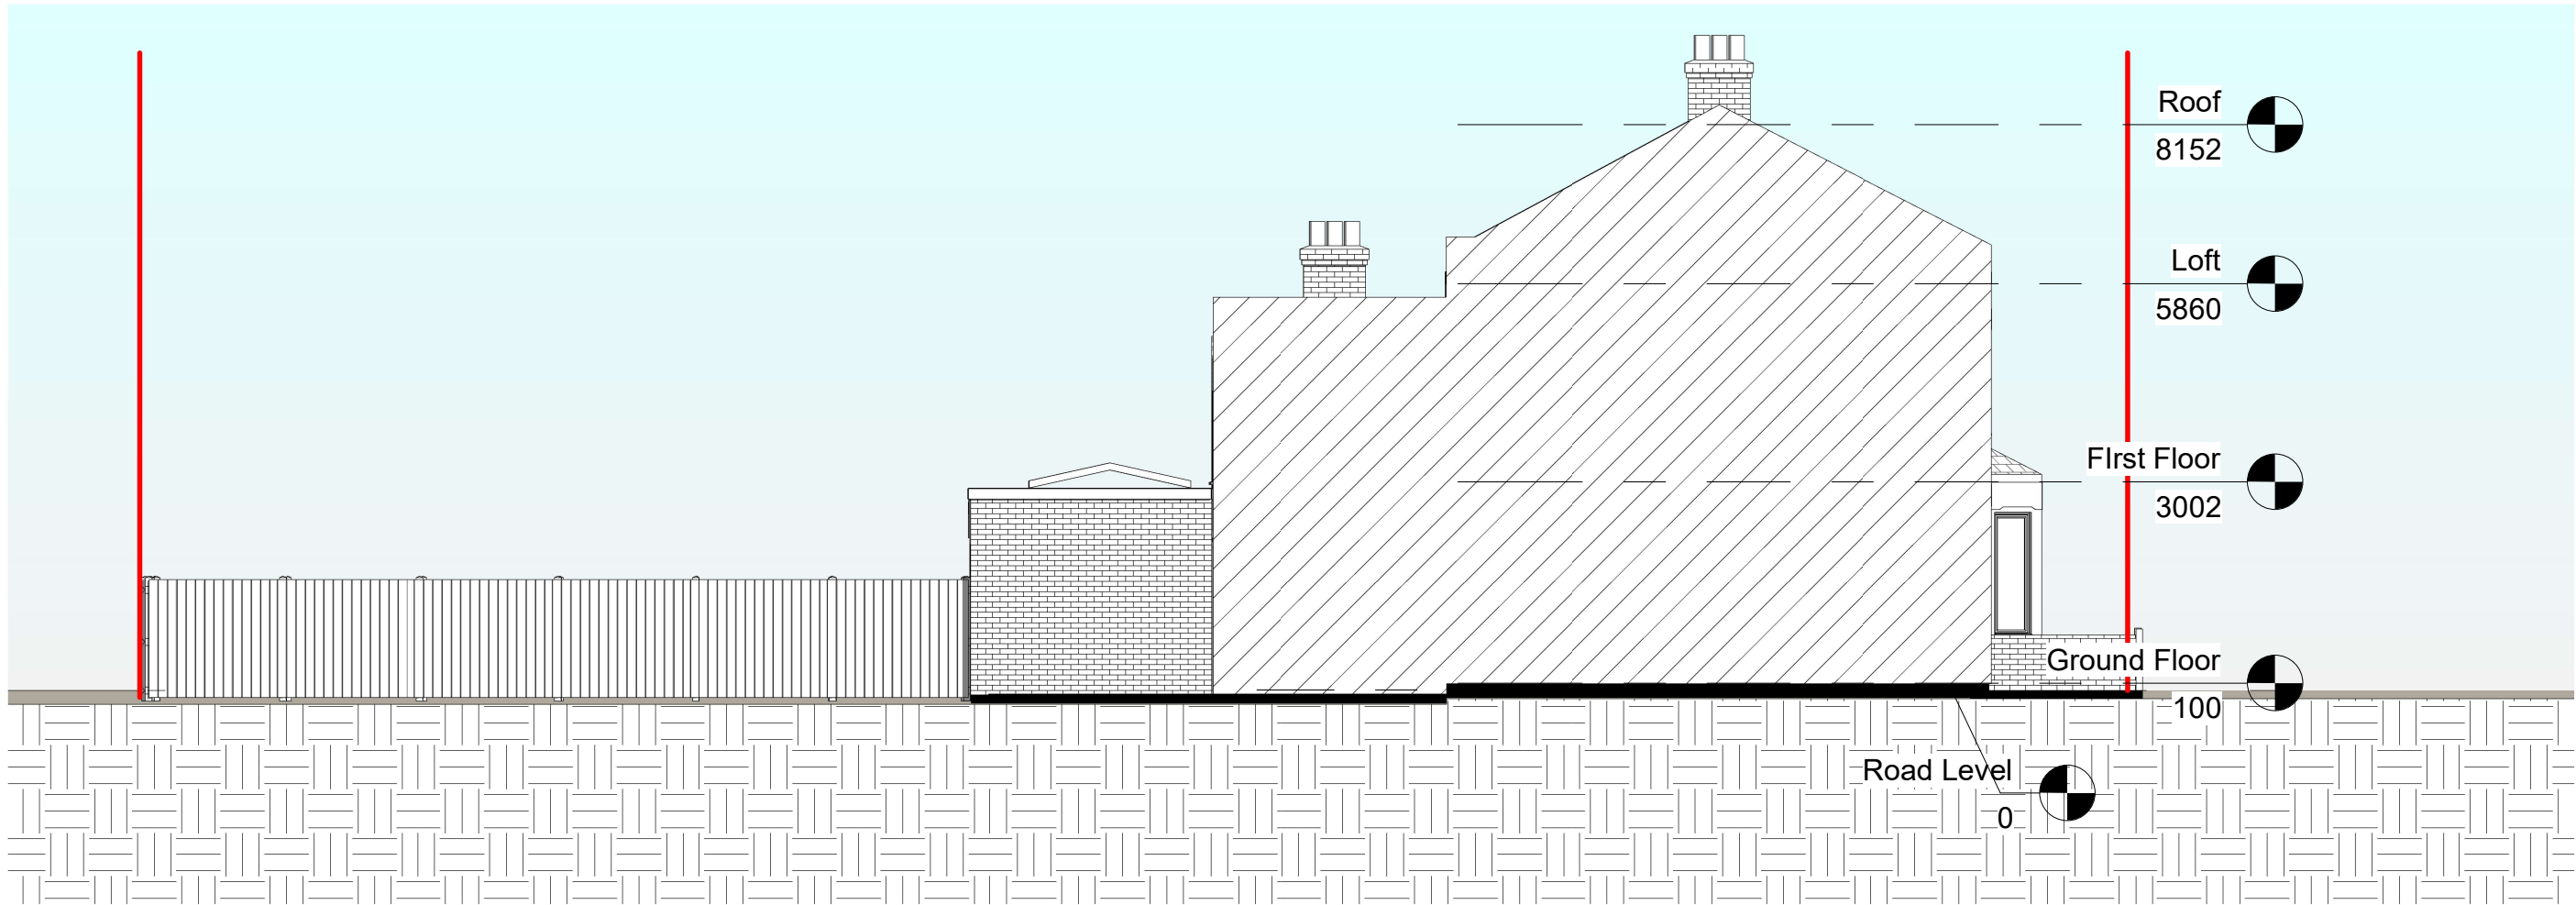

NOTES. CONTRACTORS MUST VERIFY ALL DIMENSIONS AT THE SITE BEFORE COMENCING ANY WORK. NO CONSTRUCTION WORK BEFORE BUILDING CONTROL APPROVEL AND STRUCTURAL ENGINEER CONFIRMATION. ANY DISCREPANCIES TO BE REPORTED TO GRIDKUNE. ALL DRAWINGS ARE TO BE READ IN CONJUNCTION WITH ALL RELEVANT DRAWINGS AND SPECIFICATIONS.	Rev	Description	Date	PROJECT TITLE			DRAWING TITLE		
				128 Craven Park Road N15 6AB			Proposed Side Elevation 1		
							CLIENT		
							Mr Aj Sumal		
				Date	Project number	DRWAING NUMBER	Scale (@ A3)	Drawn by	
				16/05/2023	7199	PR - E002	1 : 100	Abraham D	

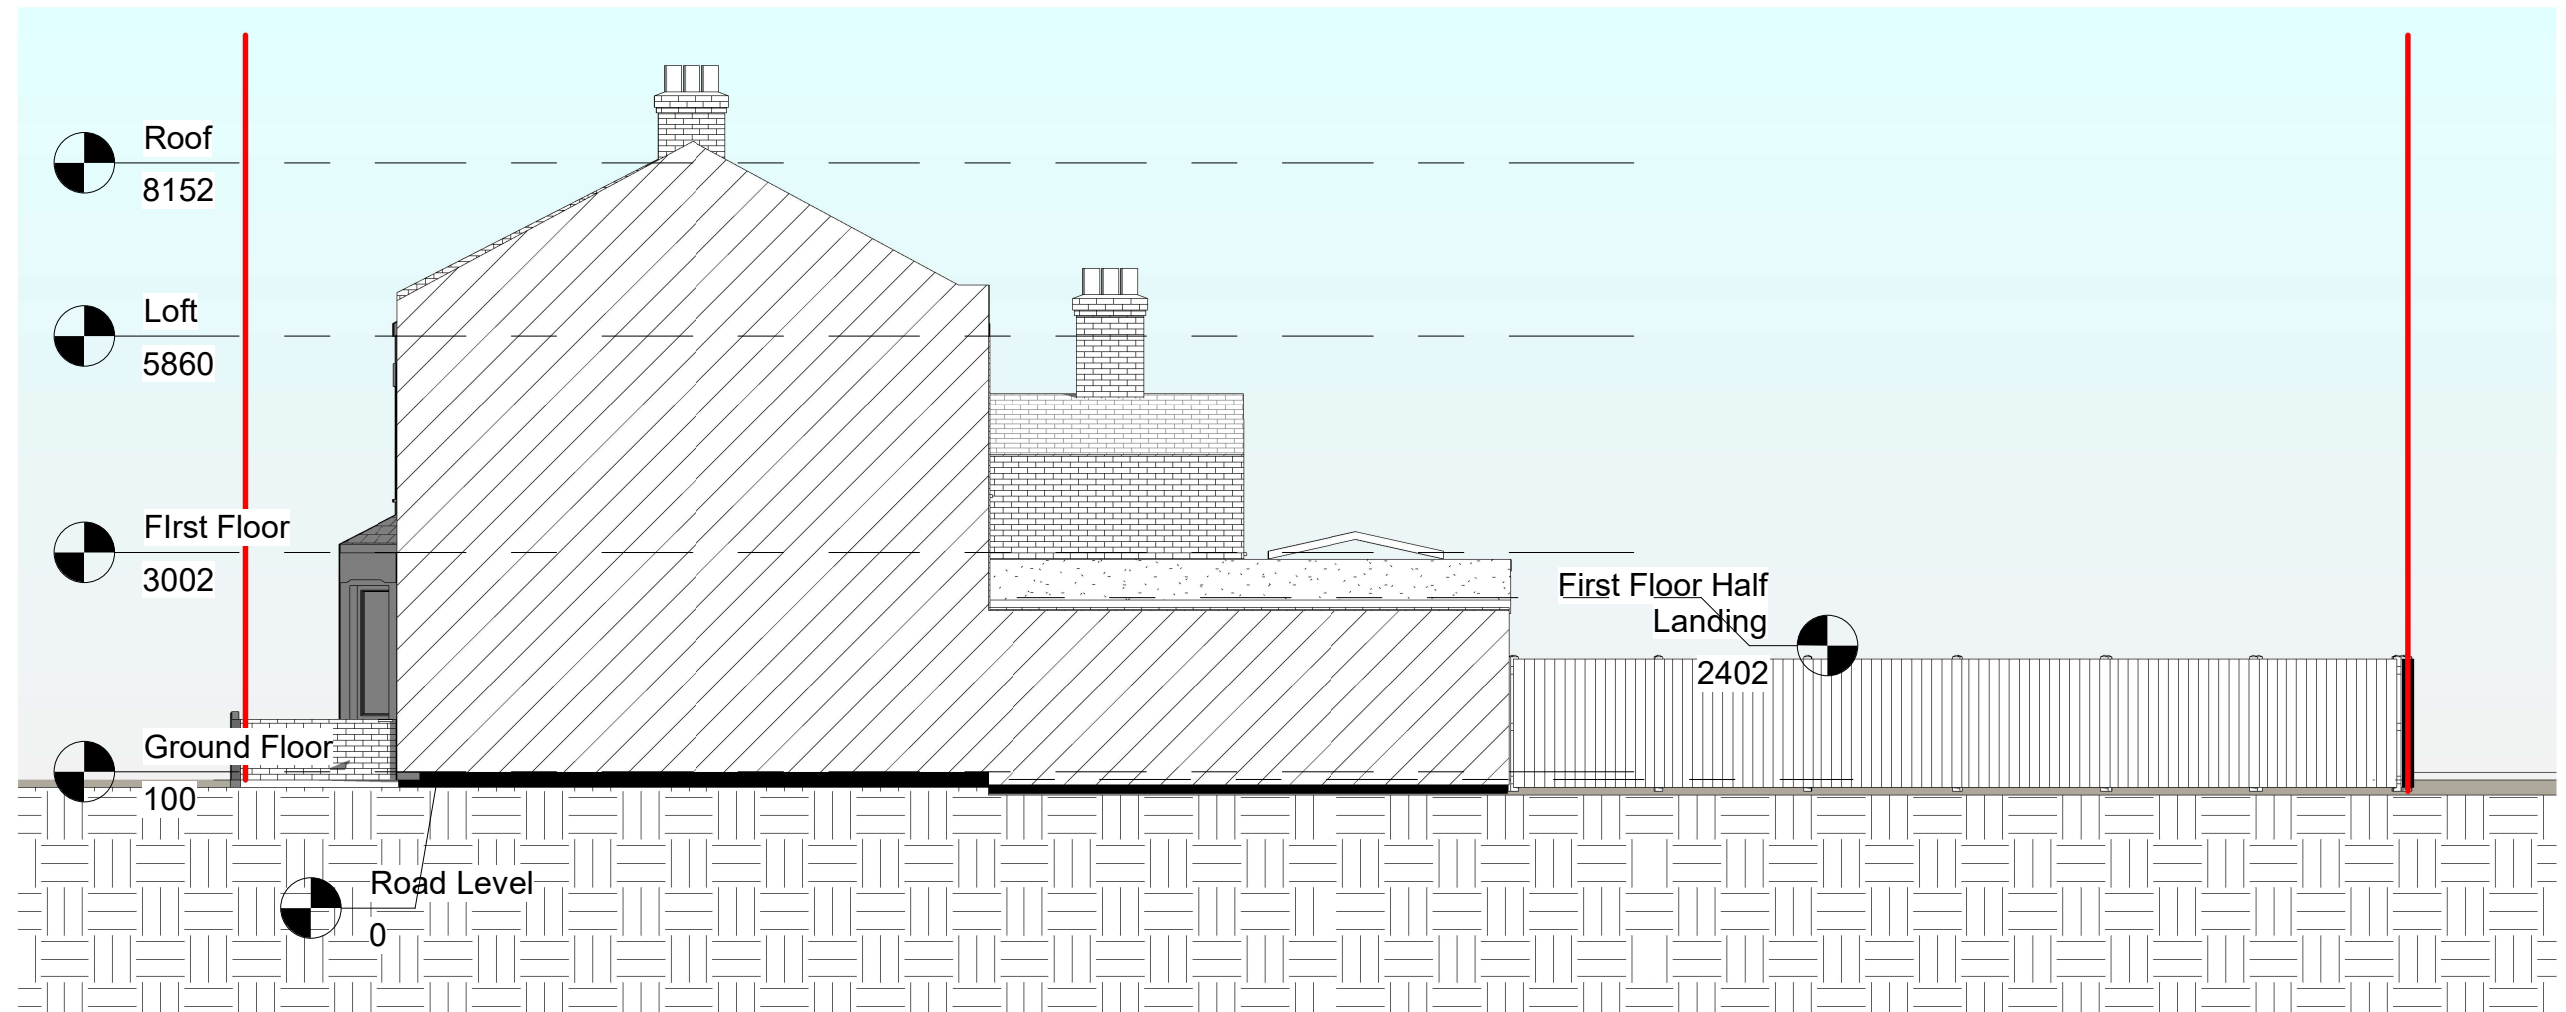

NOTES:
CONTRACTORS MUST VERIFY ALL DIMENSIONS AT THE SITE BEFORE COMMENCING ANY WORK.
NO CONSTRUCTION WORK BEFORE BUILDING CONTROL APPROVAL AND STRUCTURAL ENGINEER CONFIRMATION.
ANY DISCREPANCIES TO BE REPORTED TO GRIDKUNE.
ALL DRAWINGS ARE TO BE READ IN CONJUNCTION WITH ALL RELEVANT DRAWINGS AND SPECIFICATIONS.

Rev	Description	Date

PROJECT TITLE

128 Craven Park Road N15 6AB

Date
16/05/2023

Project number
7199

DRWAING NUMBER
PR - E003

DRAWING TITLE

Proposed Side Elevation 2

CLIENT

Mr Aj Sumal

Scale (@ A3)
1 : 100

Drawn by
Abraham D



Craven Park Road

Public Pavment

Front Garden

Rear Garden

Neighbouring Property

Neighbouring Property

Neighbouring Property

Neighbouring Property

Neighbouring Property

Neighbouring Property

Neighbouring Property

Neighbouring Property

Neighbouring Property

Neighbouring Property

Neighbouring Property

Neighbouring Property

Neighbouring Garden

Neighbouring Garden

Neighbouring Garden

Neighbouring Garden

Neighbouring Garden

Neighbouring Garden

Neighbouring Garden

Neighbouring Garden

Neighbouring Garden

Neighbouring Garden

Neighbouring Garden

Neighbouring Garden

Neighbouring Property

Neighbouring Garden

Neighbouring Garden

1

Location Plan

1 : 200



2

OS Map

1 : 1250



Property Boundry

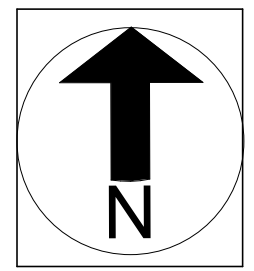 



NOTES:
CONTRACTORS MUST VERIFY ALL DIMENSIONS AT THE SITE BEFORE COMENCING ANY WORK.
NO CONSTRUCTION WORK BEFORE BUILDING CONTROL APPROVAL AND STRUCTURAL ENGINEER CONFIRMATION.
ANY DISCREPANCIES TO BE REPORTED TO GRIDKUNE.
ALL DRAWINGS ARE TO BE READ IN CONJUNCTION WITH ALL RELEVANT DRAWINGS AND SPECIFICATIONS.

Rev	Description	Date

PROJECT TITLE		
128 Craven Park Road N15 6AB		
Date	Project number	DRWAING NUMBER
16/05/2023	7199	PR - L001

DRAWING TITLE	
Proposed Location Plan & OS Map	
CLIENT	
Mr Aj Sumal	
Scale (@ A3)	Drawn by
As indicated	Abraham D



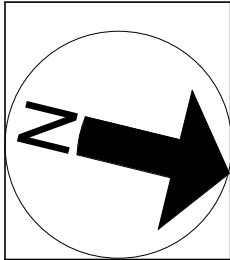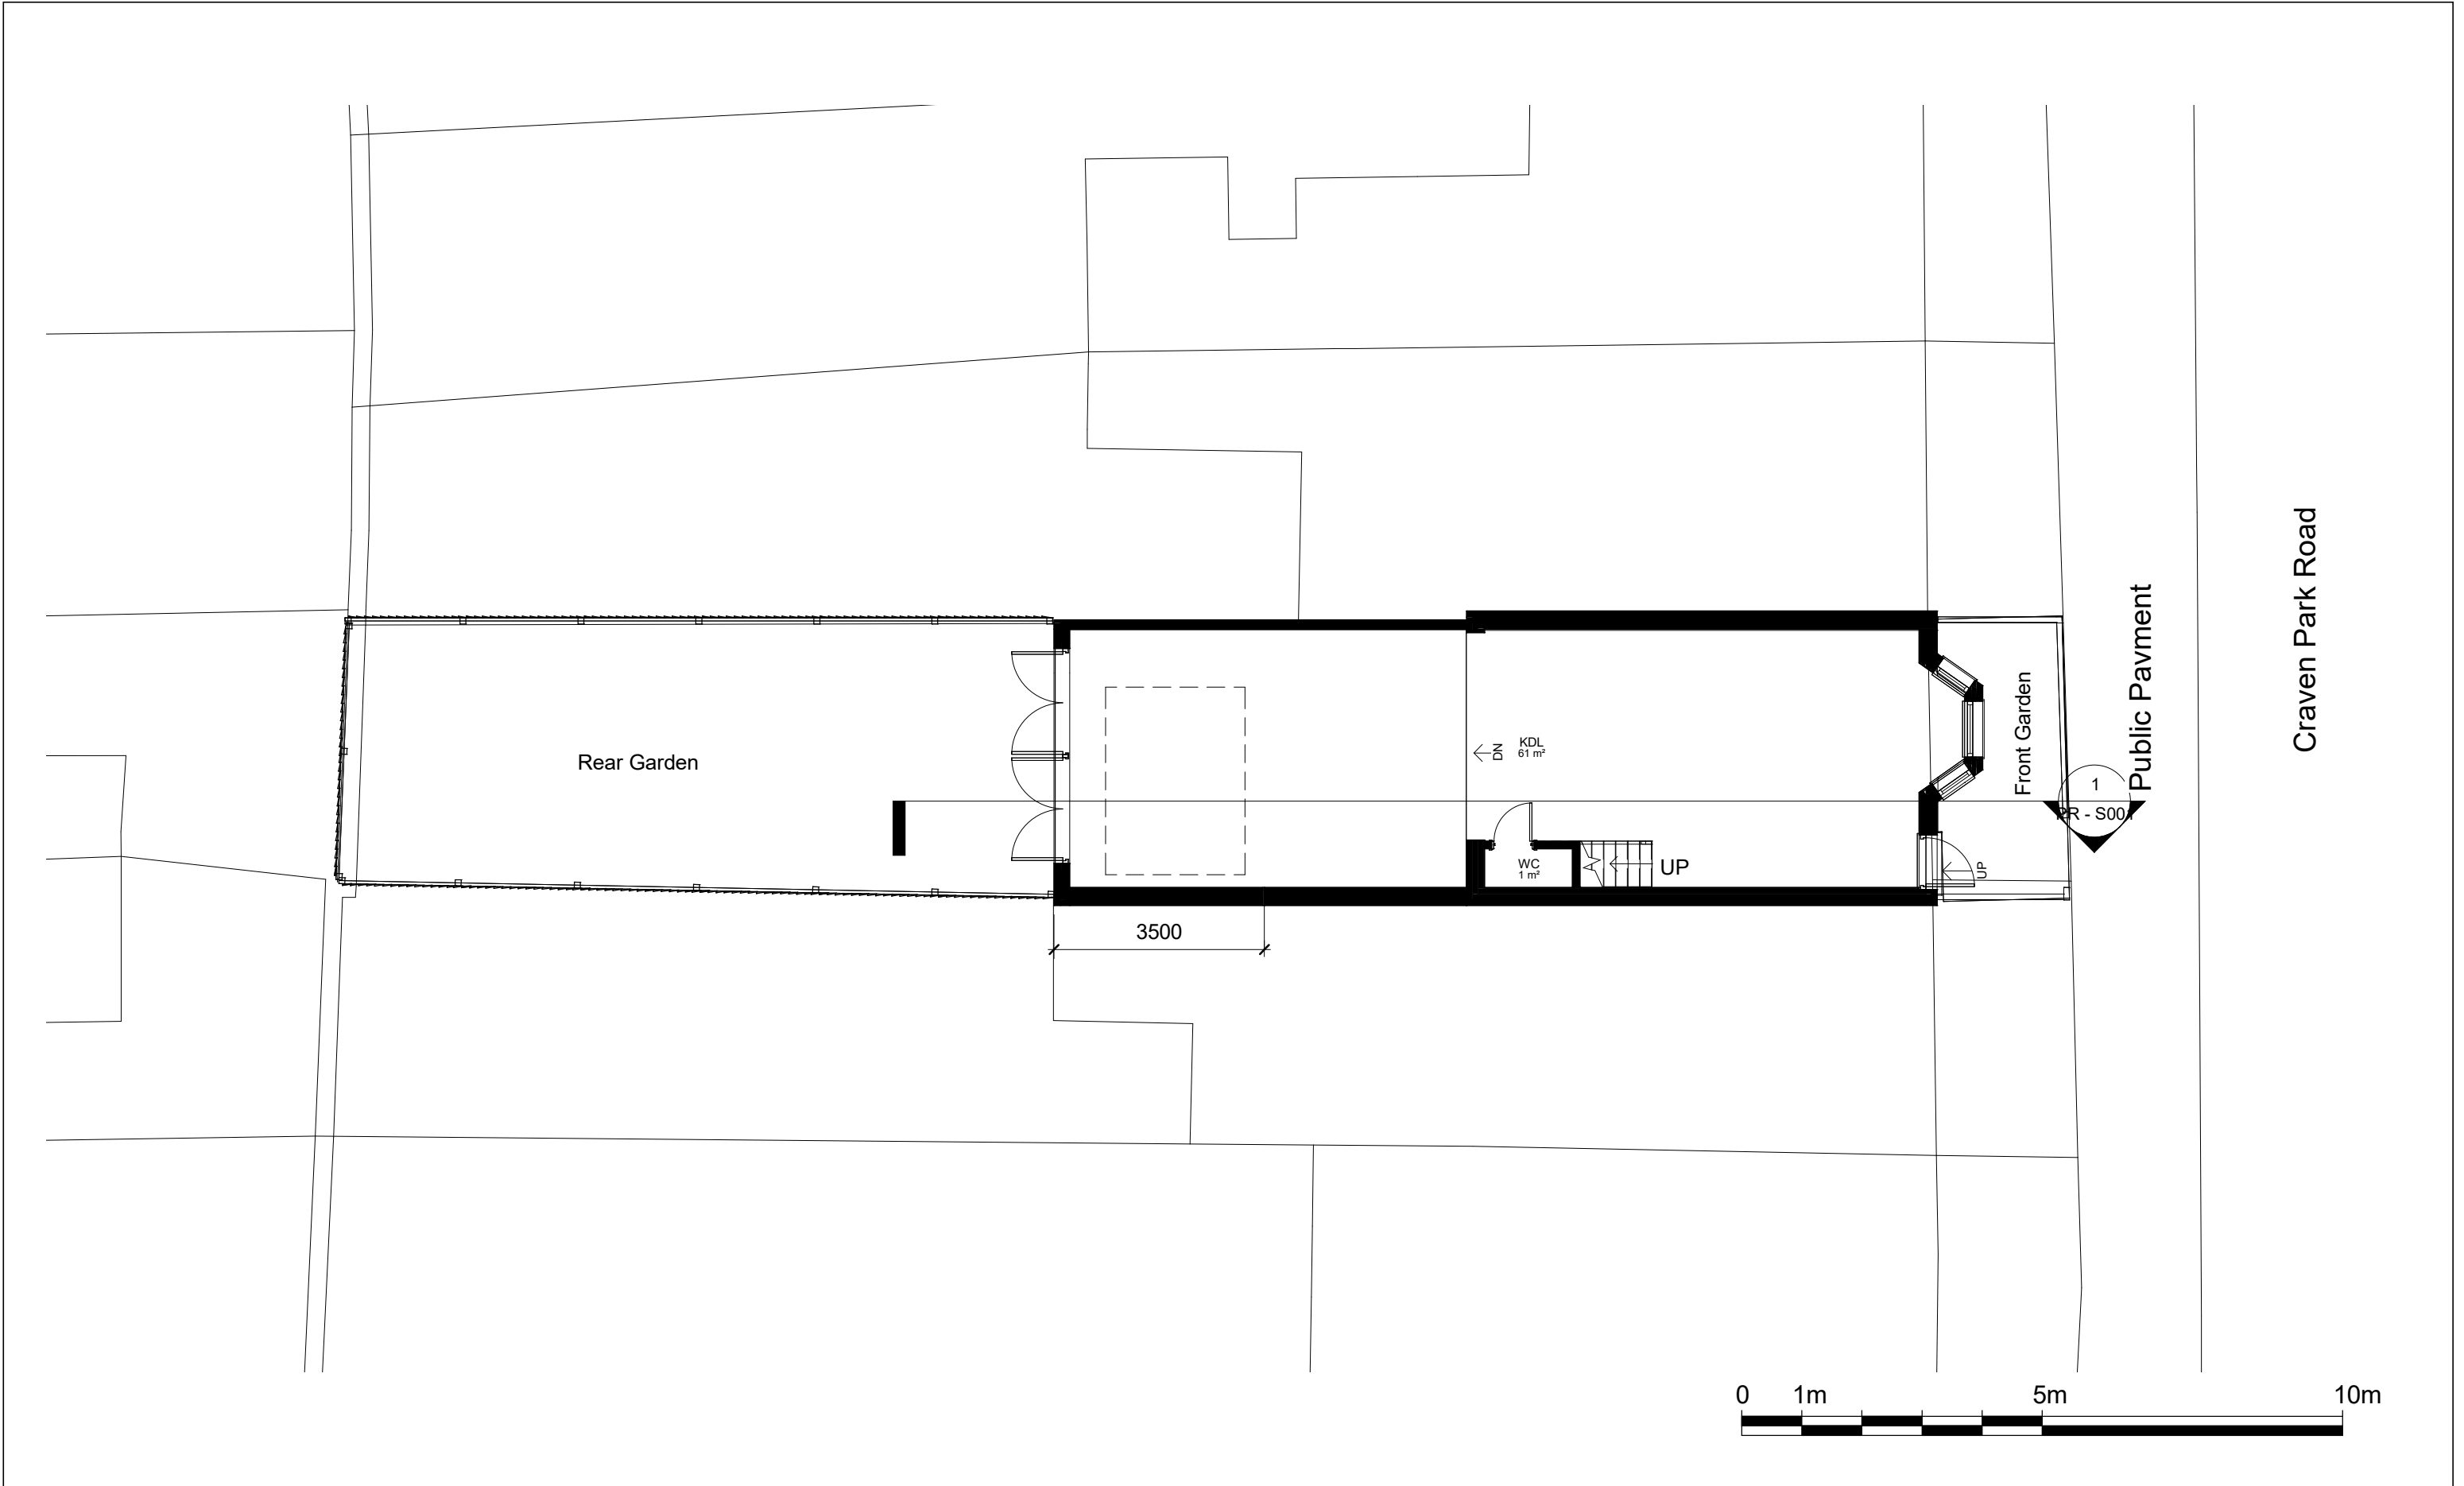

NOTES:
CONTRACTORS MUST VERIFY ALL DIMENSIONS
AT THE
SITE BEFORE COMENCING ANY WORK.

NO CONSTRUCTION WORK BEFORE BUILDING
CONTROL
APPROVEL AND STRUCTURAL ENGINEER
CONFIRMATION.



ANY DISCREPANCIES TO BE REPORTED TO
GRIDKUNE.
ALL DRAWINGS ARE TO BE READ IN
CONJUNCTION WITH
ALL RELEVANT DRAWINGS AND
SPECIFICATIONS.

Rev	Description	Date

PROJECT TITLE		
128 Craven Park Road N15 6AB		
Date	Project number	DRWAING NUMBER
16/05/2023	7199	PR - P001

DRAWING TITLE	
Proposed Ground Floor	
CLIENT	
Mr Aj Sumal	
Scale (@ A3)	Drawn by
1 : 100	Abraham D



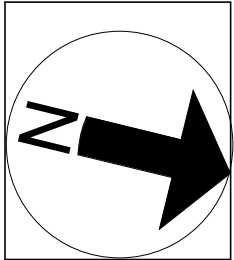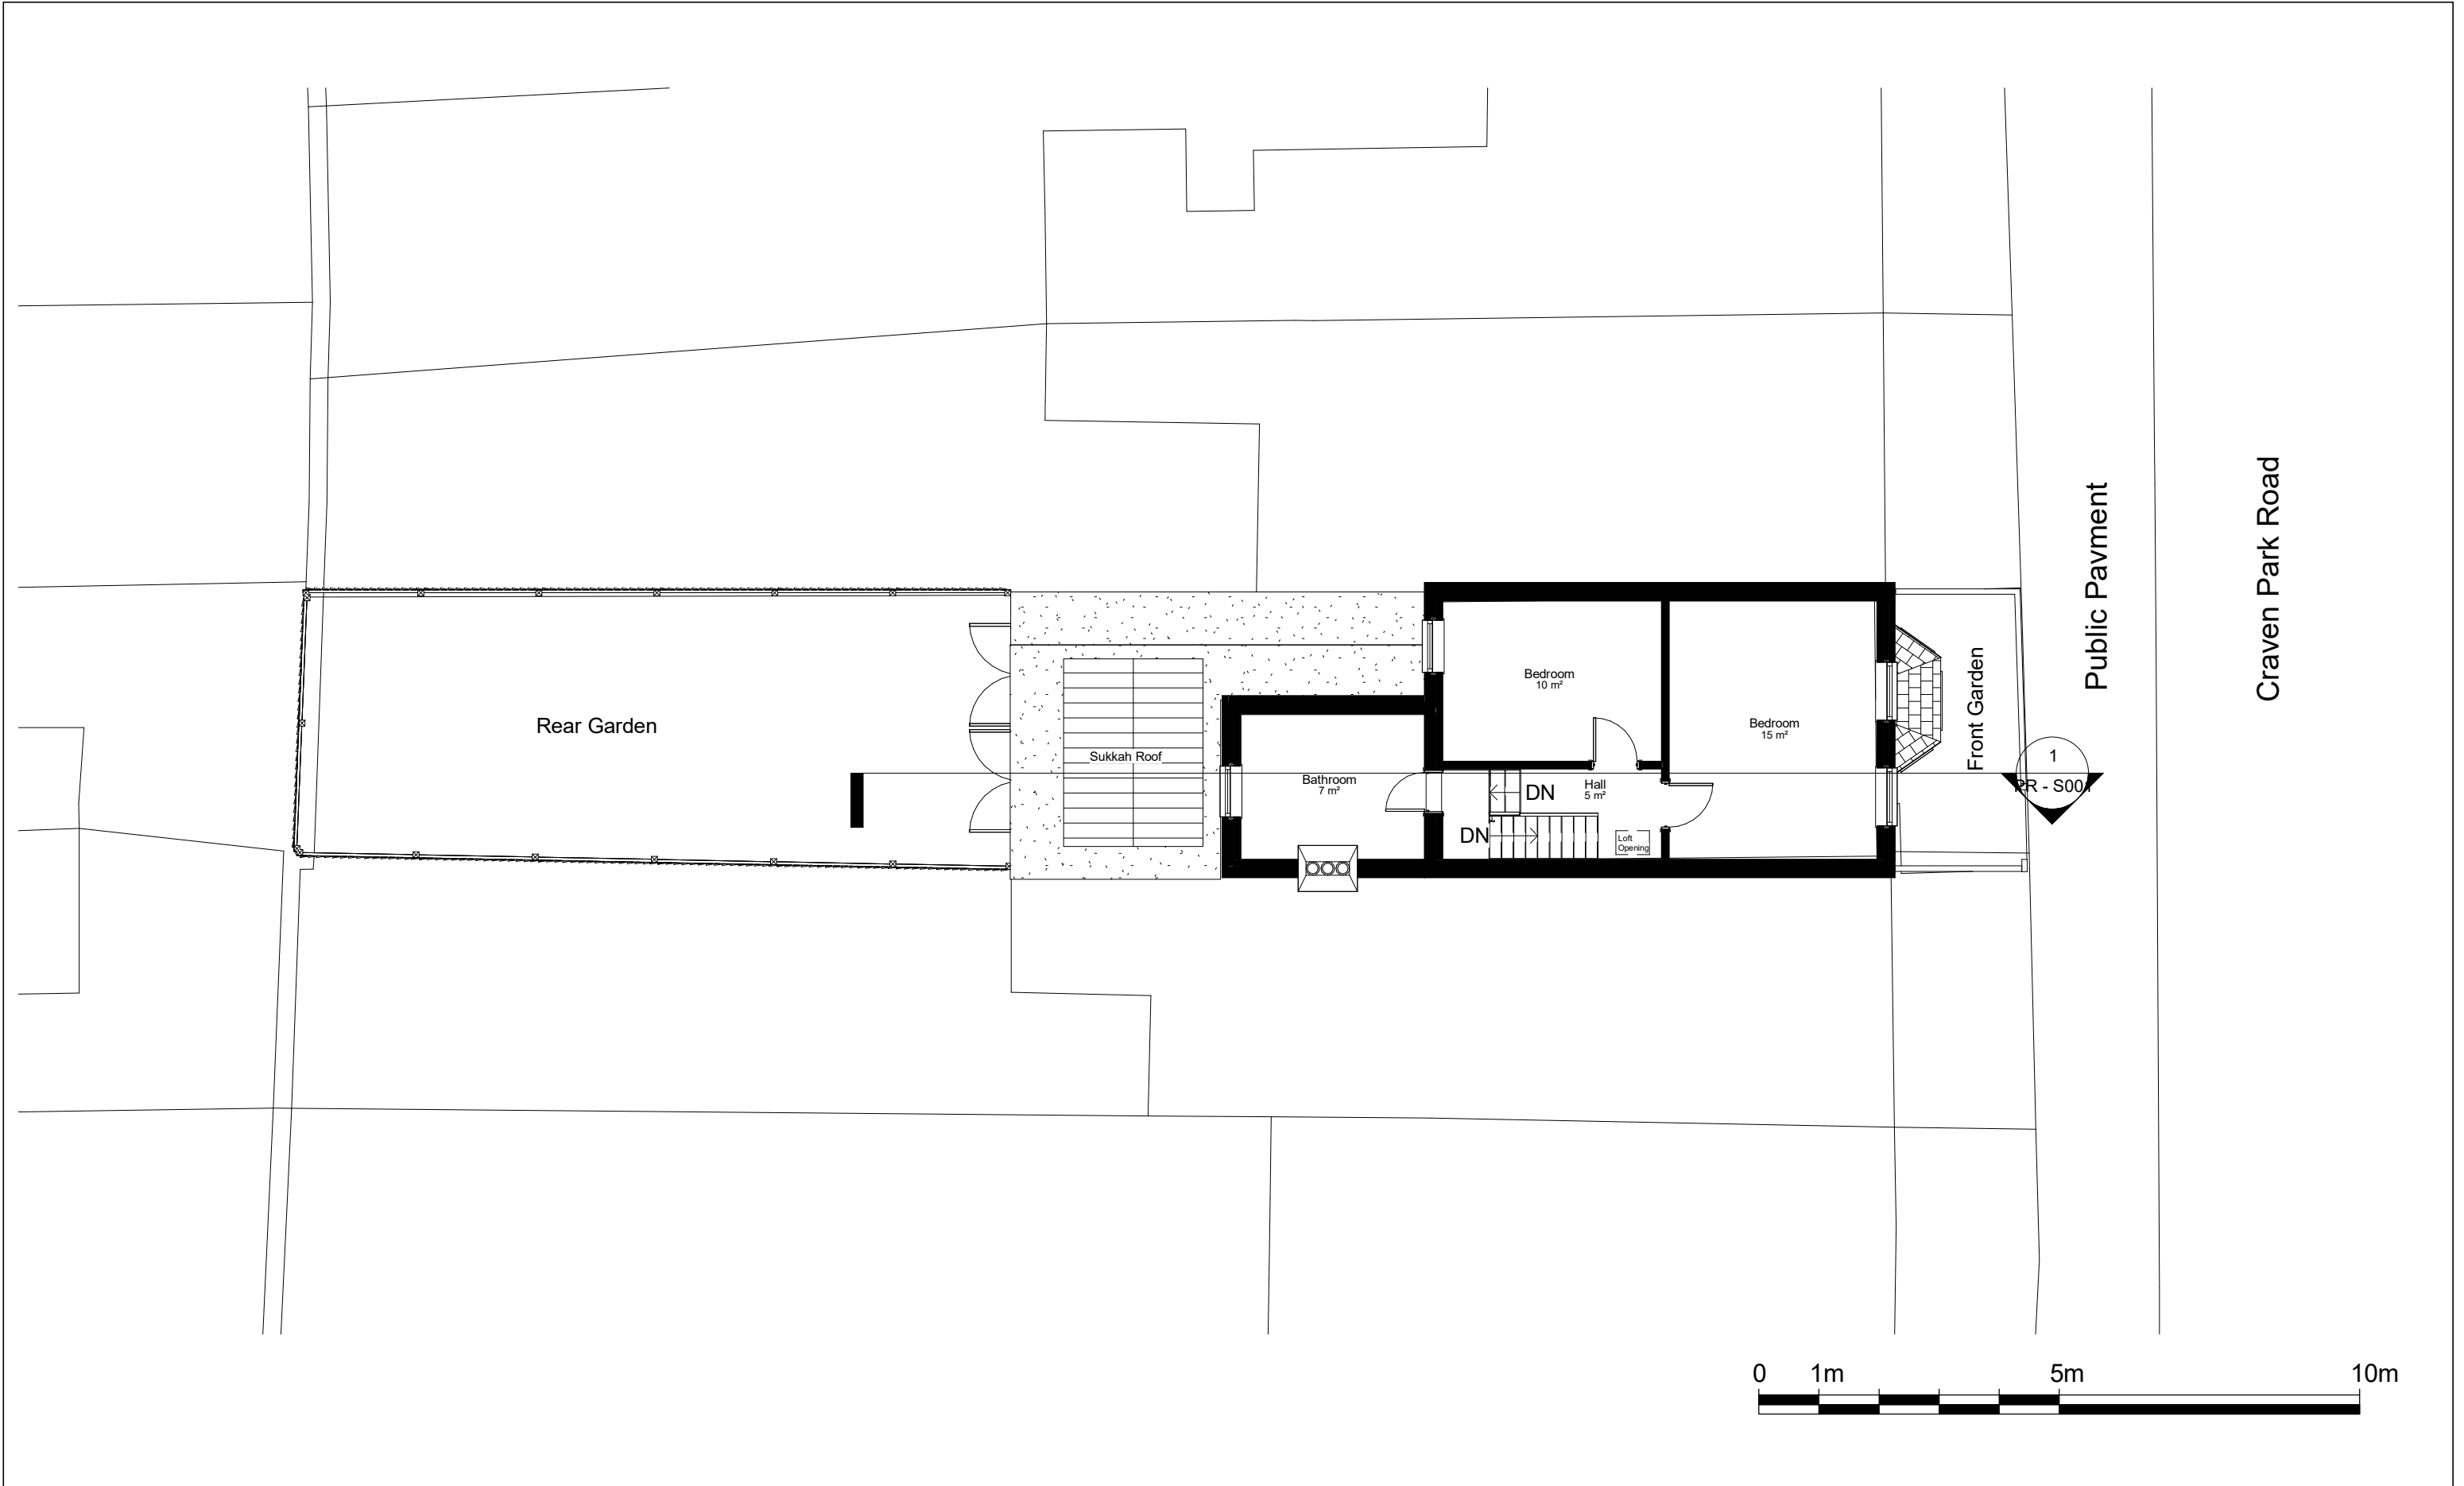



NOTES:
CONTRACTORS MUST VERIFY ALL DIMENSIONS AT THE SITE BEFORE COMENCING ANY WORK.
NO CONSTRUCTION WORK BEFORE BUILDING CONTROL APPROVAL AND STRUCTURAL ENGINEER CONFIRMATION.
ANY DISCREPANCIES TO BE REPORTED TO GRIDKUNE.
ALL DRAWINGS ARE TO BE READ IN CONJUNCTION WITH ALL RELEVANT DRAWINGS AND SPECIFICATIONS.

Rev	Description	Date

PROJECT TITLE		
128 Craven Park Road N15 6AB		
Date	Project number	DRWAING NUMBER
16/05/2023	7199	PR - P002

DRAWING TITLE	
Proposed First Floor	
CLIENT	
Mr Aj Sumal	
Scale (@ A3)	Drawn by
1 : 100	Abraham D



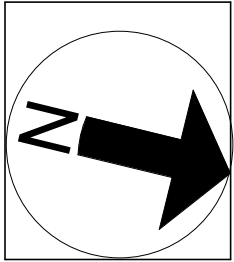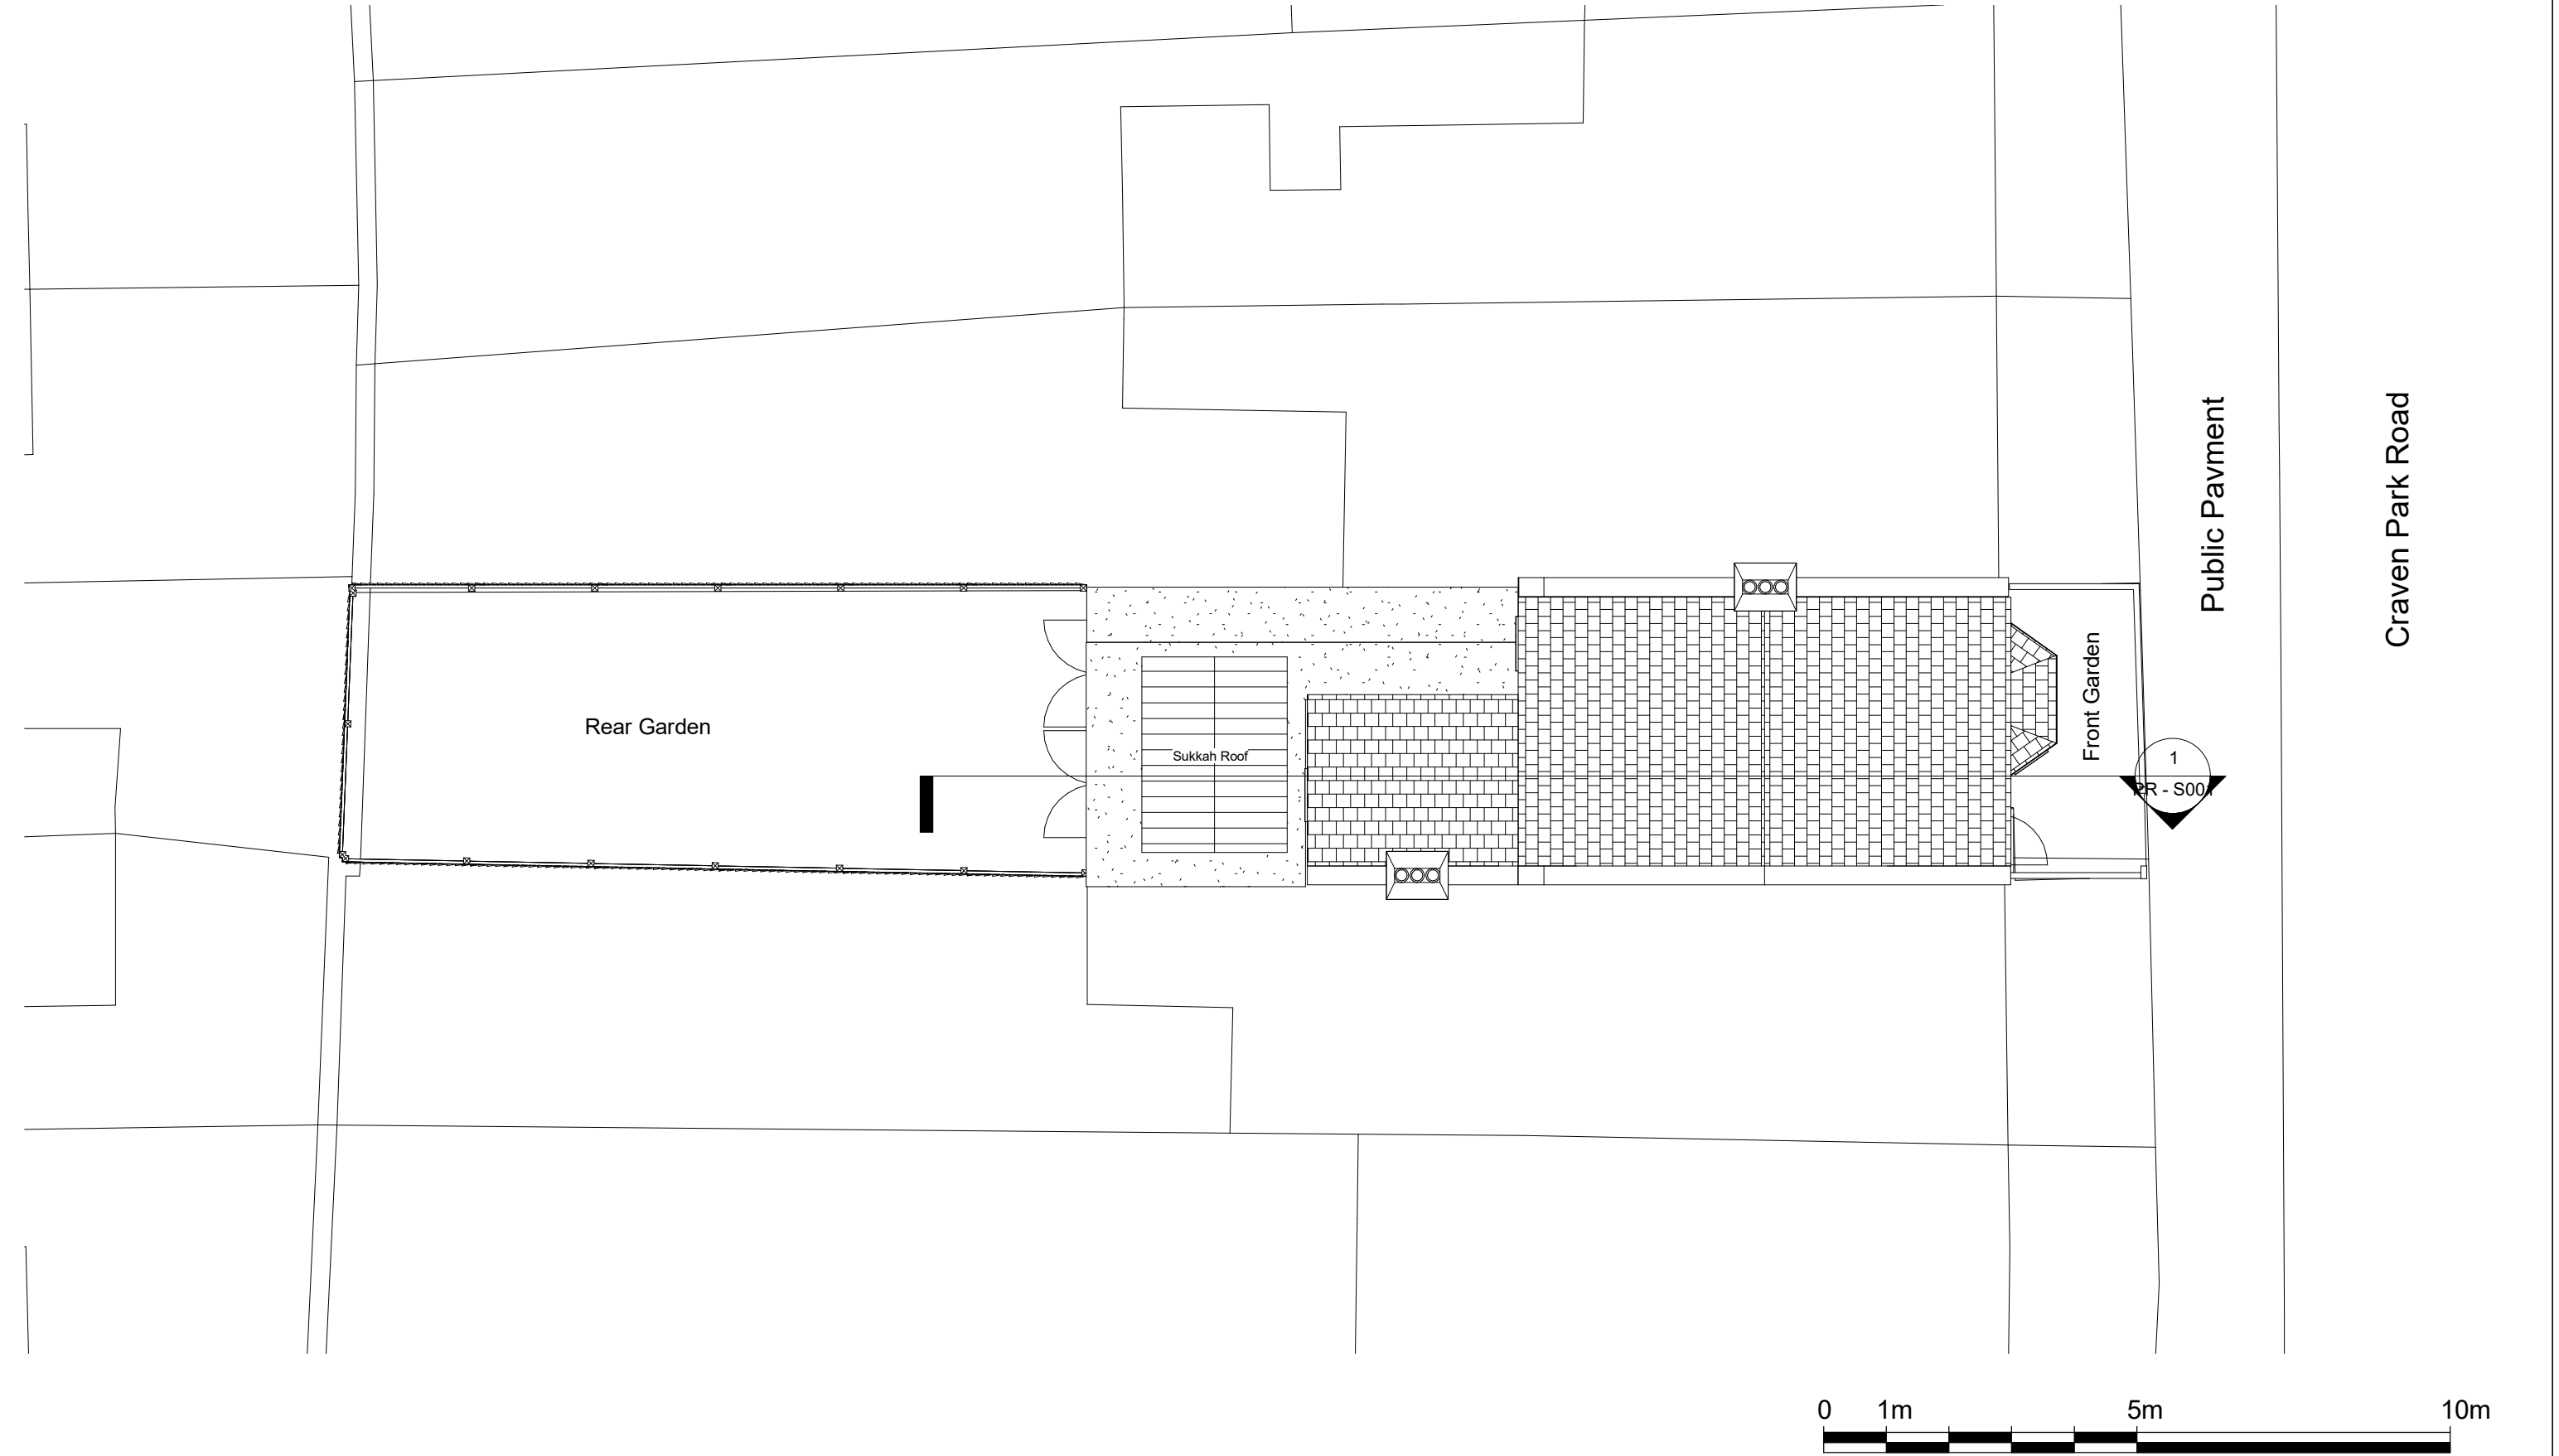


NOTES:
CONTRACTORS MUST VERIFY ALL DIMENSIONS AT THE SITE BEFORE COMENCING ANY WORK.
NO CONSTRUCTION WORK BEFORE BUILDING CONTROL APPROVAL AND STRUCTURAL ENGINEER CONFIRMATION.
ANY DISCREPANCIES TO BE REPORTED TO GRIDKUNE.
ALL DRAWINGS ARE TO BE READ IN CONJUNCTION WITH ALL RELEVANT DRAWINGS AND SPECIFICATIONS.

Rev	Description	Date

PROJECT TITLE		
128 Craven Park Road N15 6AB		
Date	Project number	DRWAING NUMBER
16/05/2023	7199	PR - P004

DRAWING TITLE	
Proposed Roof Plan	
CLIENT	
Mr Aj Sumal	
Scale (@ A3)	Drawn by
1 : 100	Abraham D



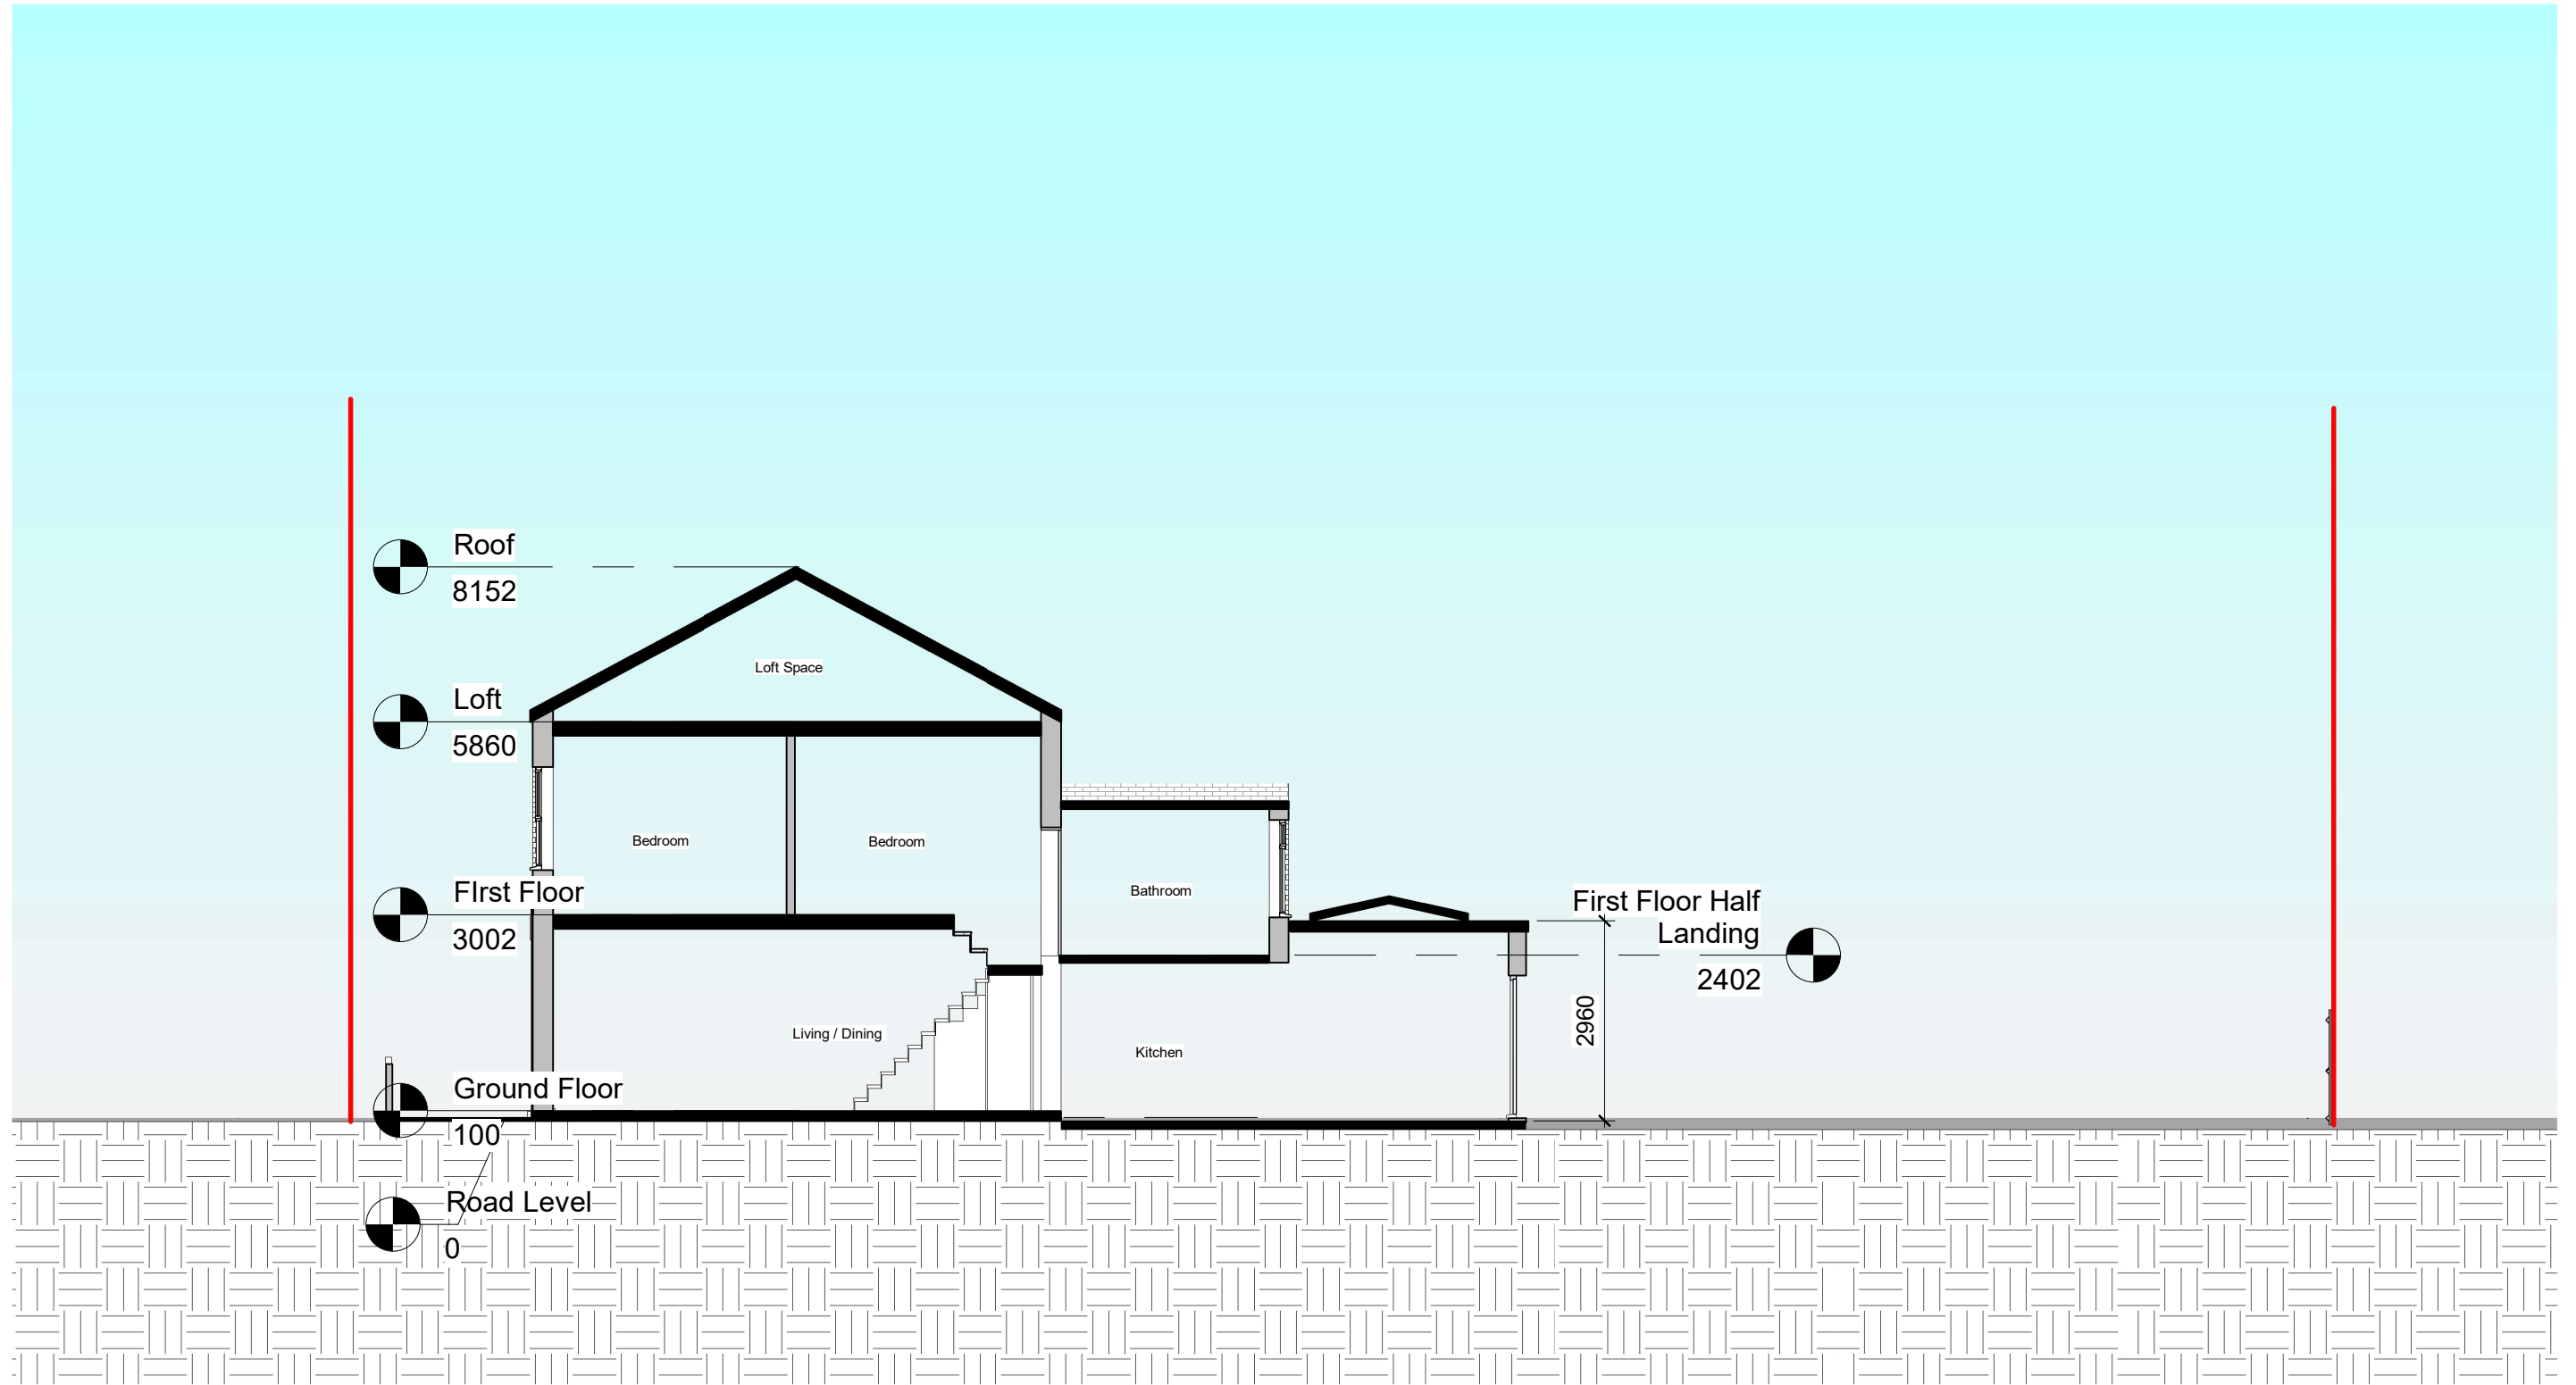

NOTES:
CONTRACTORS MUST VERIFY ALL DIMENSIONS AT THE SITE BEFORE COMMENCING ANY WORK.
NO CONSTRUCTION WORK BEFORE BUILDING CONTROL APPROVAL AND STRUCTURAL ENGINEER CONFIRMATION.
ANY DISCREPANCIES TO BE REPORTED TO GRIDKUNE.
ALL DRAWINGS ARE TO BE READ IN CONJUNCTION WITH ALL RELEVANT DRAWINGS AND SPECIFICATIONS.

Rev	Description	Date

PROJECT TITLE

128 Craven Park Road N15 6AB

Date
16/05/2023

Project number
7199

DRWAING NUMBER
PR - S001

DRAWING TITLE

Proposed Section AA

CLIENT

Mr Aj Sumal

Scale (@ A3)
1 : 100

Drawn by
Abraham D

