




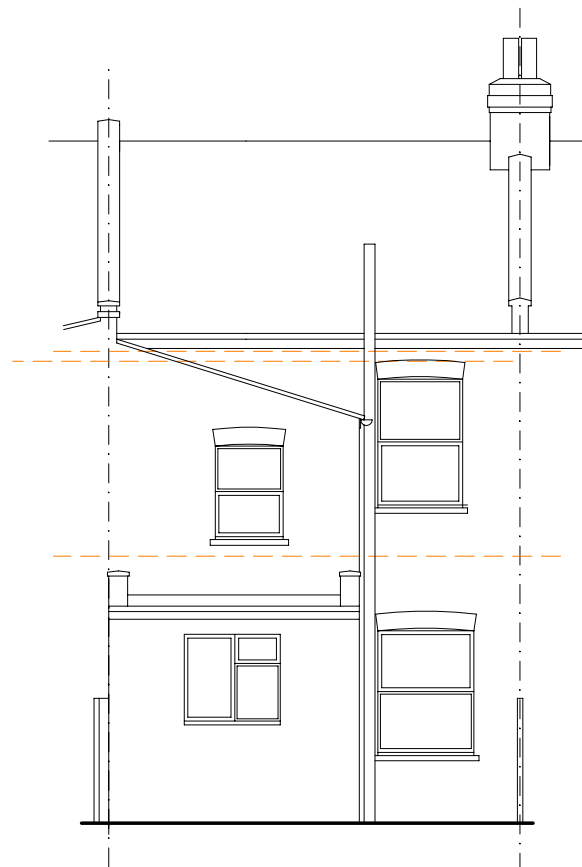


EXISTING
REAR ELEVATION

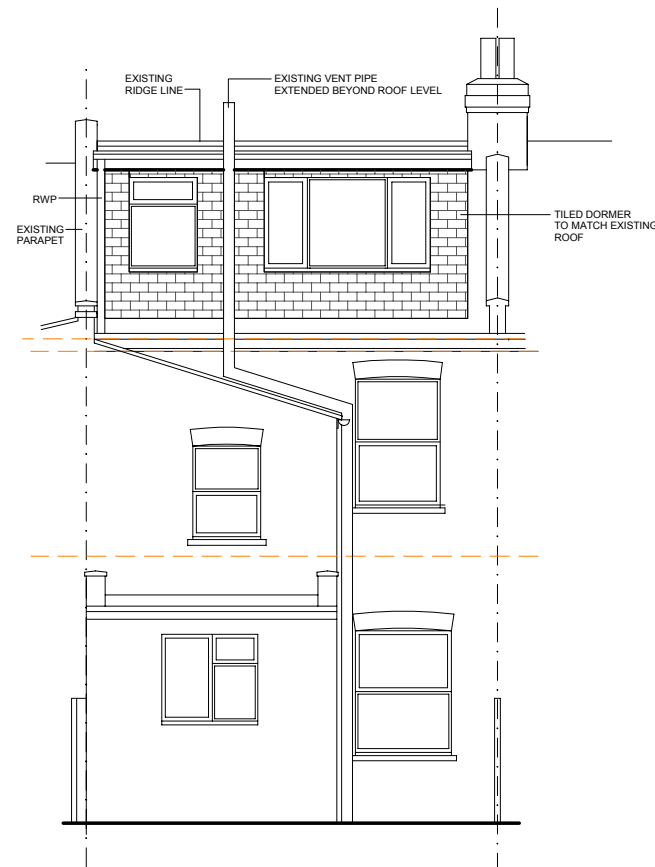

PROPOSED
REAR ELEVATION

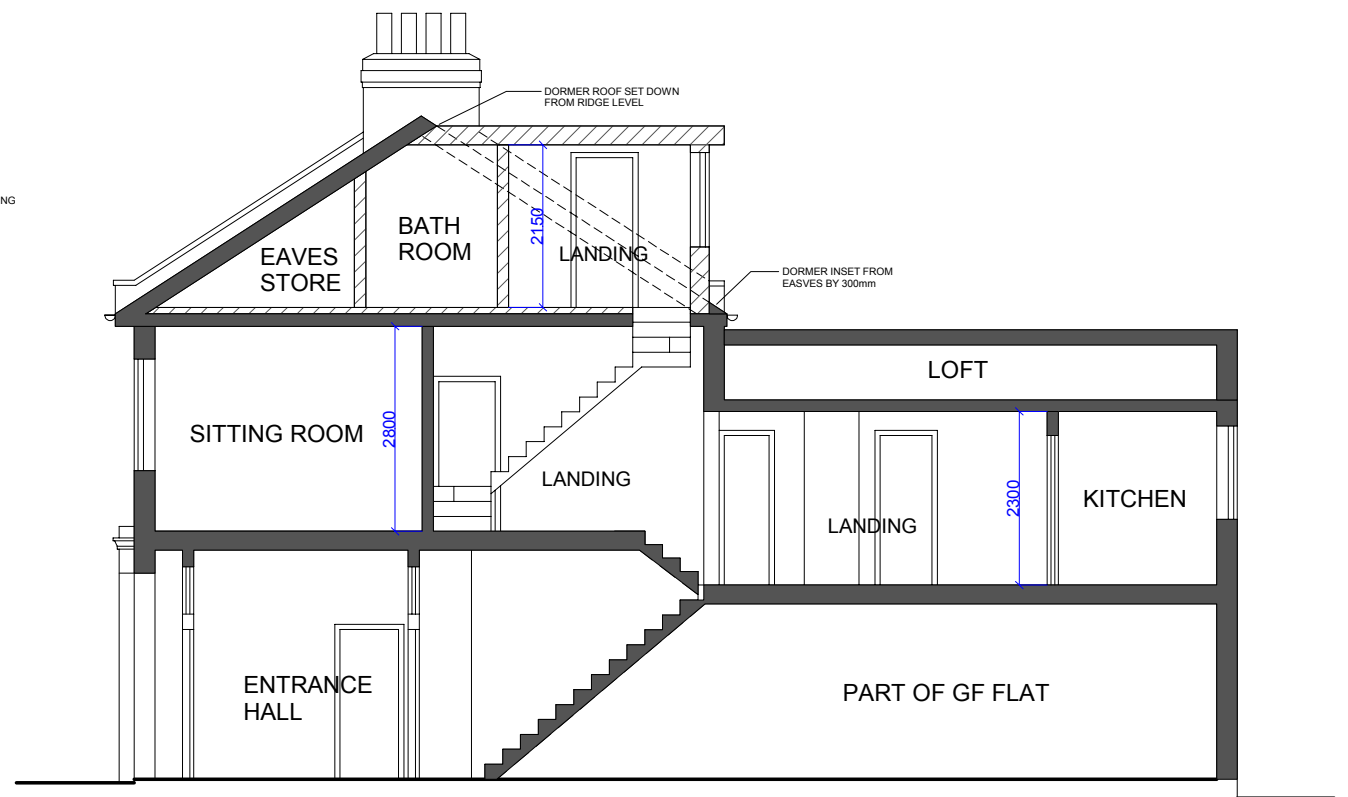

PROPOSED
CROSS SECTION

 

ALL DIMENSIONS TO BE VERIFIED ON SITE

DAVID WILLIAMS
ARCHITECT

27 PROCTORS WAY, BISHOPS STORTFORD, HERTS CM23 3HF
TEL: 07963 673 427 - E-MAIL: dcwilliamsarch@gmail.com

Client
ABBS + SHEREEN BEGUM

Project
53a SIDNEY ROAD
LONDON
N22 8LT

Drawing
ELEVATIONS AND SECTION

SCALE 1:100 @ A3

DRAWING NO. SR-03 DATE 12.05.2023