



REVISION:

REV/DATE

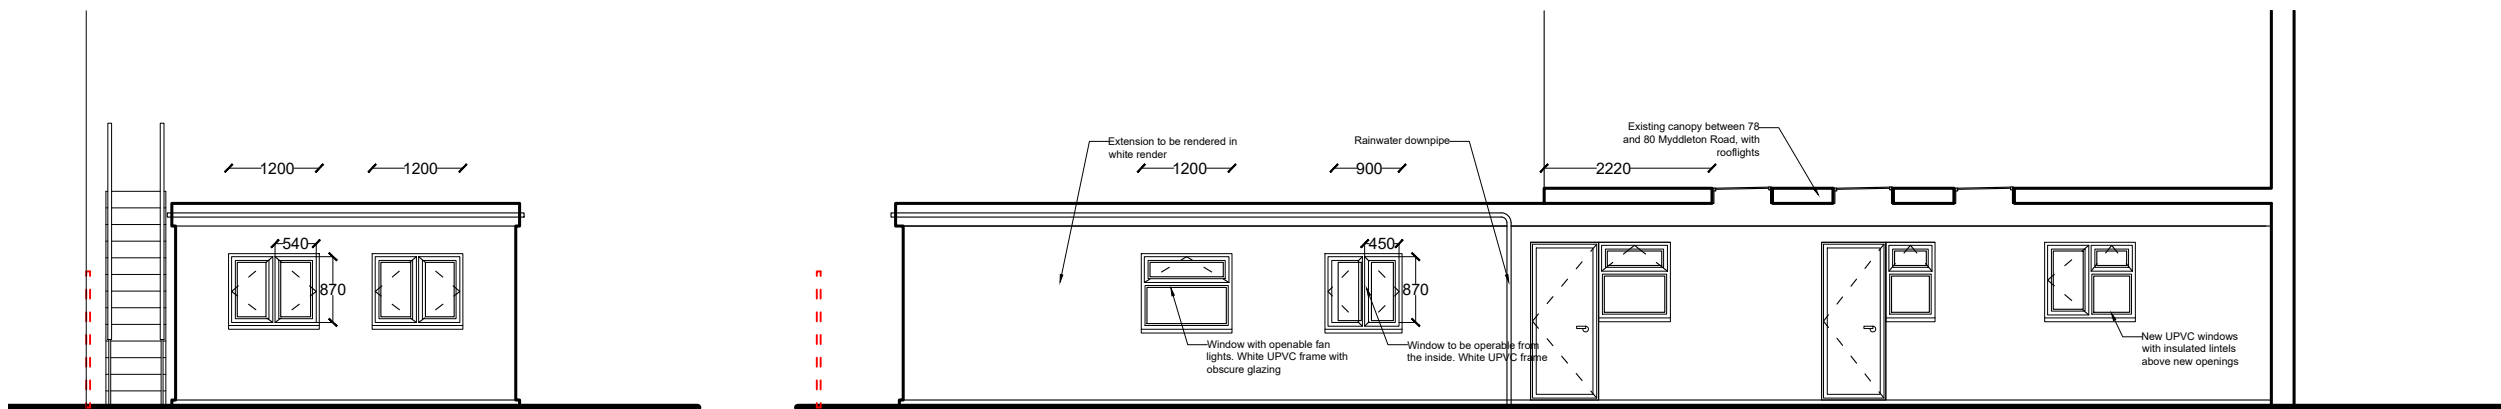


Rear (North) Elevation as proposed

Side (West) Elevation as proposed

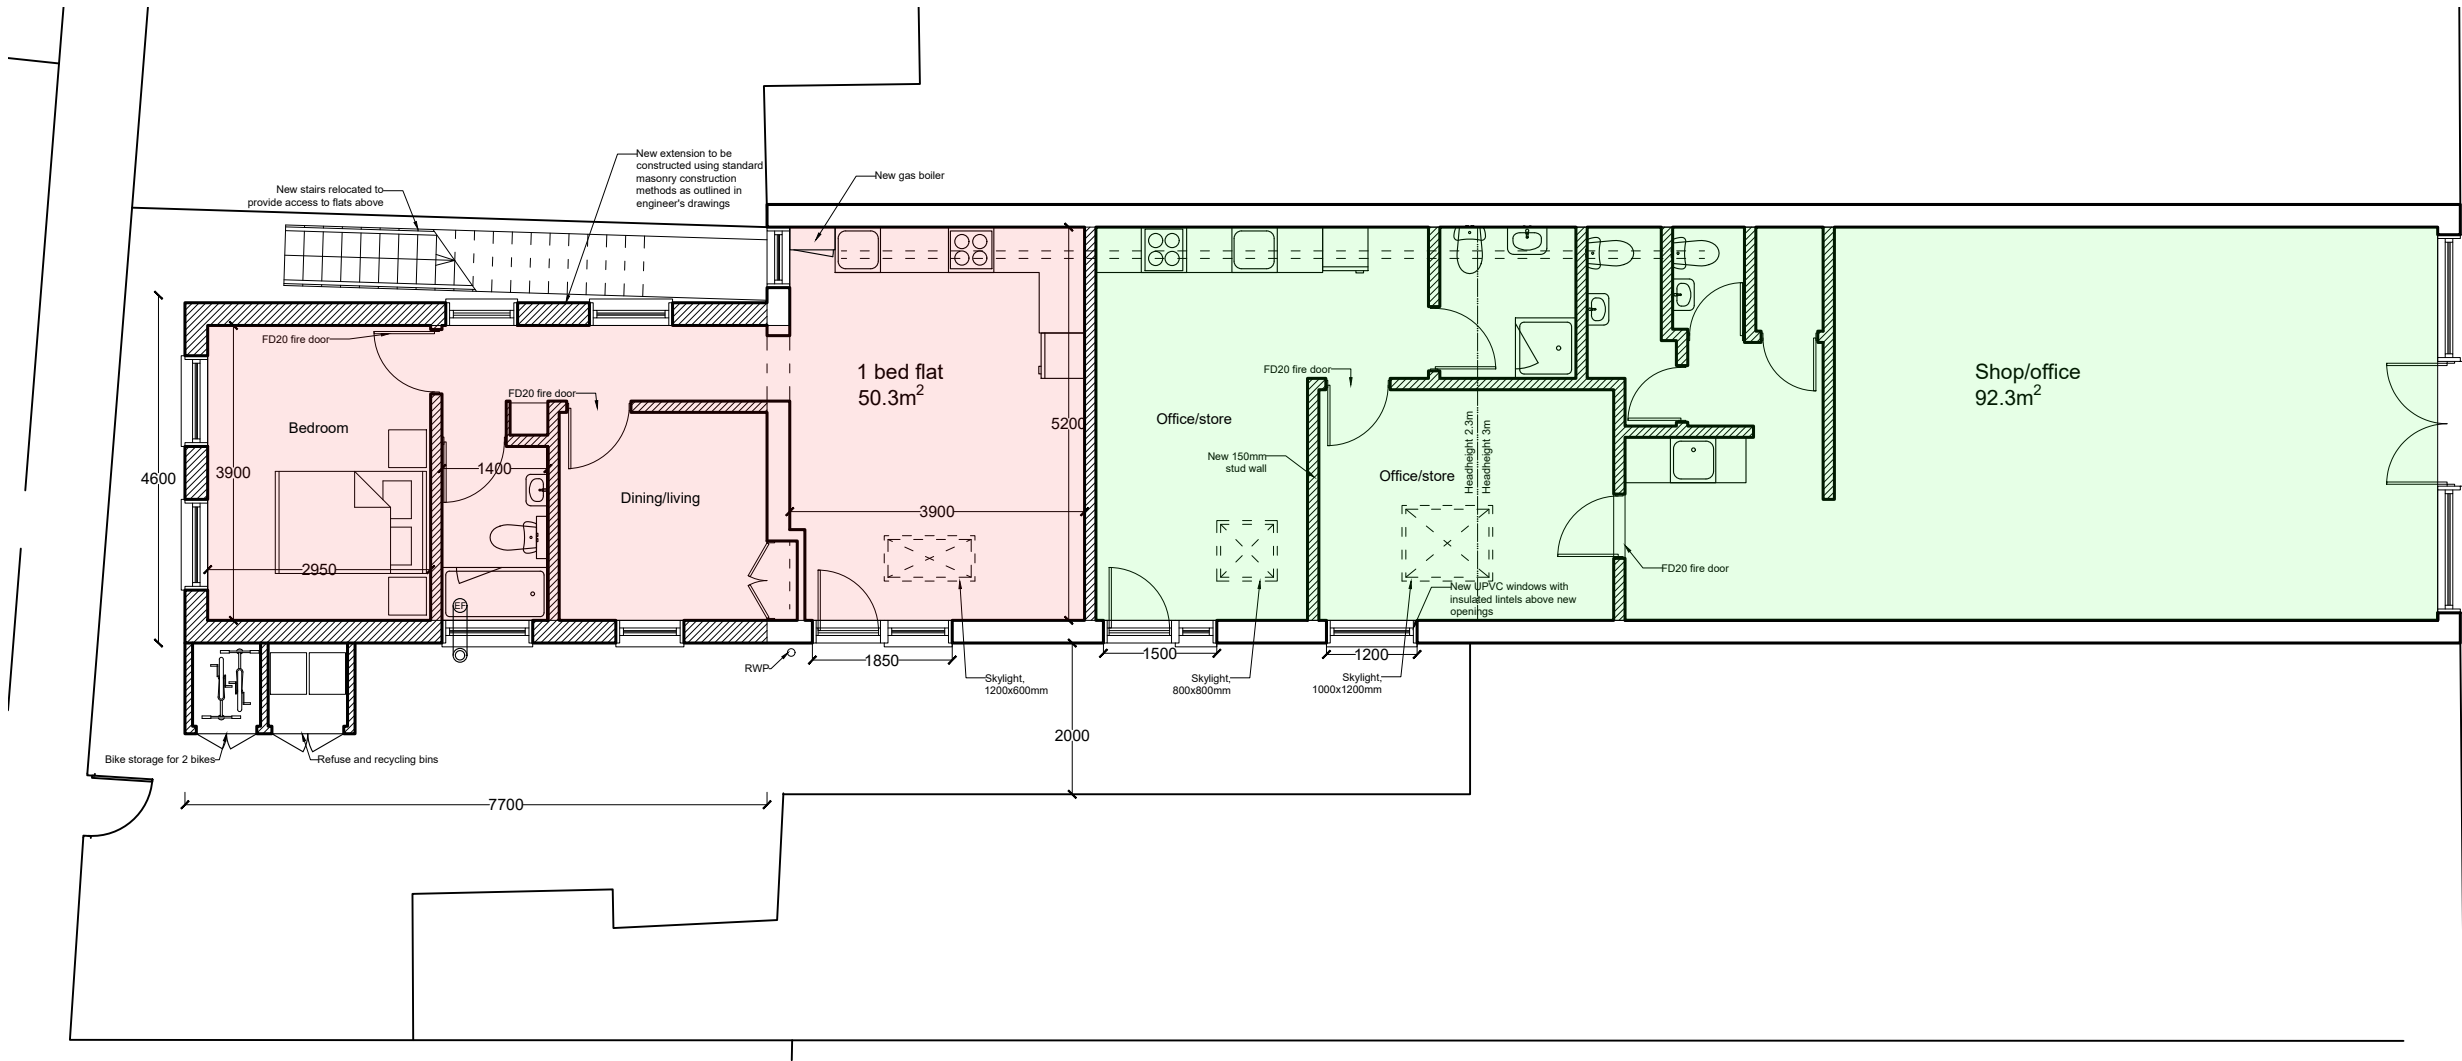

Ground Floor Plan as proposed

 

All dimensions to be checked on site before any works commence.

This drawing is the copyright of Jamie Sleep Design Limited and shall not be copied, used or reproduced in anyway without prior written consent.

78 Myddleton Road
N22 8NQ

CLIENT

157-03-01A

DWG NO.

DATE: 30 June 2023

TITLE

Ground Floor Plan

DATE

SCALE: 1:100 @A3

SCALE

Drawn: JS

DRAWN

PLANNING

STAGE