




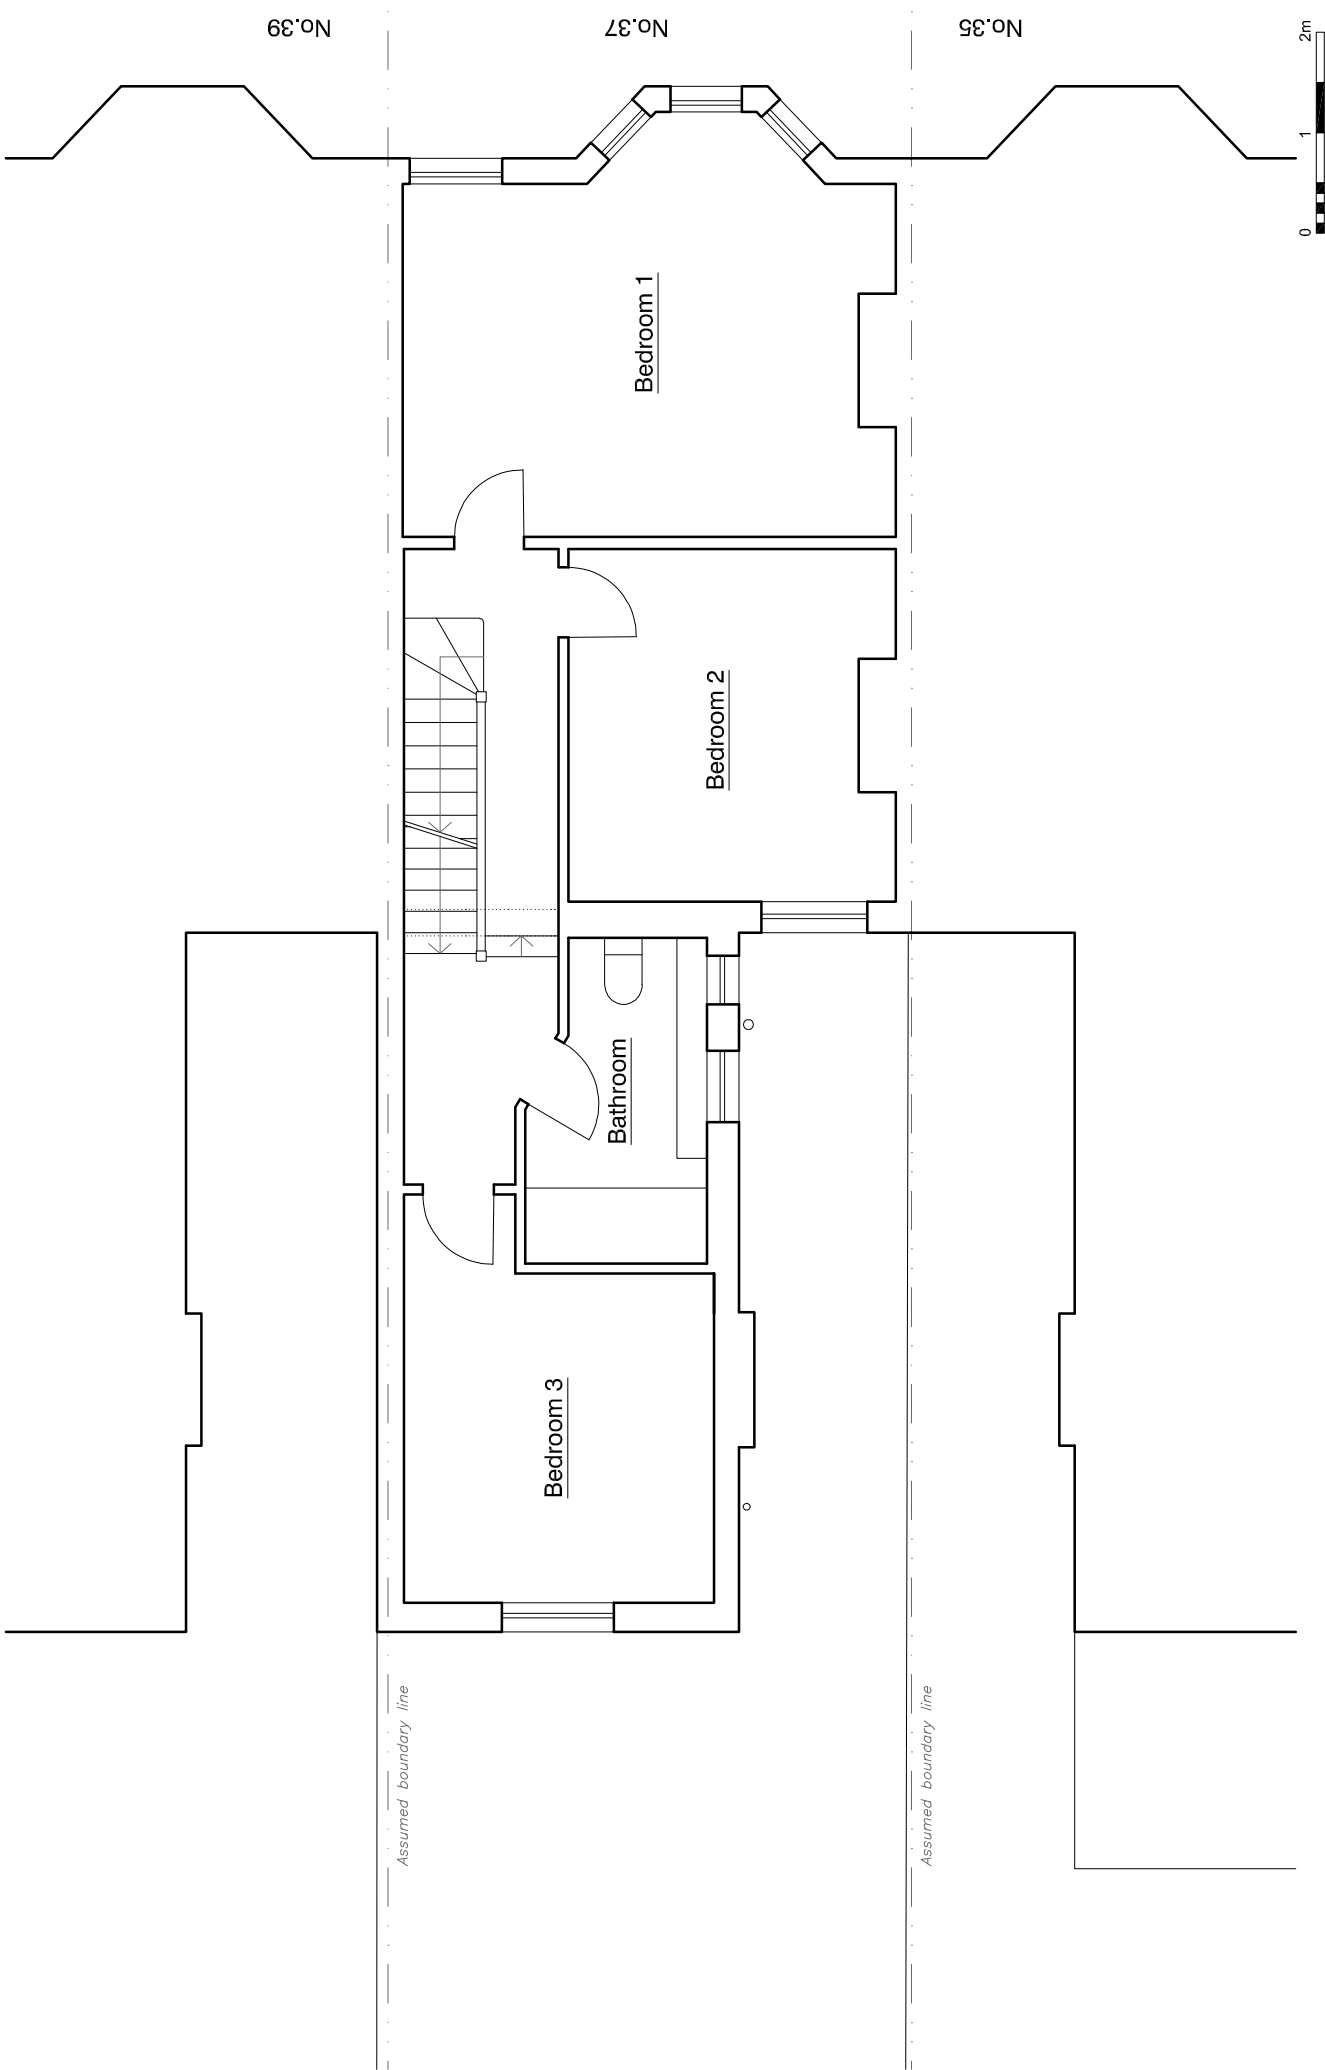


CURTIZ / STUDIO	2239	P.L201	RevA	37 Handsworth Road, N17 6DB	Proposed First Floor Plan	drawing title	revision	drawn	MC	02/23	north point	scale	notes
100% FOR CONSTRUCTION	project no.		dwa no.	project			dwg status	checked		date	clock	1:50 @ A3	All dimensions in mm unless otherwise stated. Do not scale from drawings. All dimensions, levels, and conditions to be checked/confirmed by the contractor prior to construction. Any discrepancies to be reported to the architect. To be read in conjunction with the specification and all other drawings.

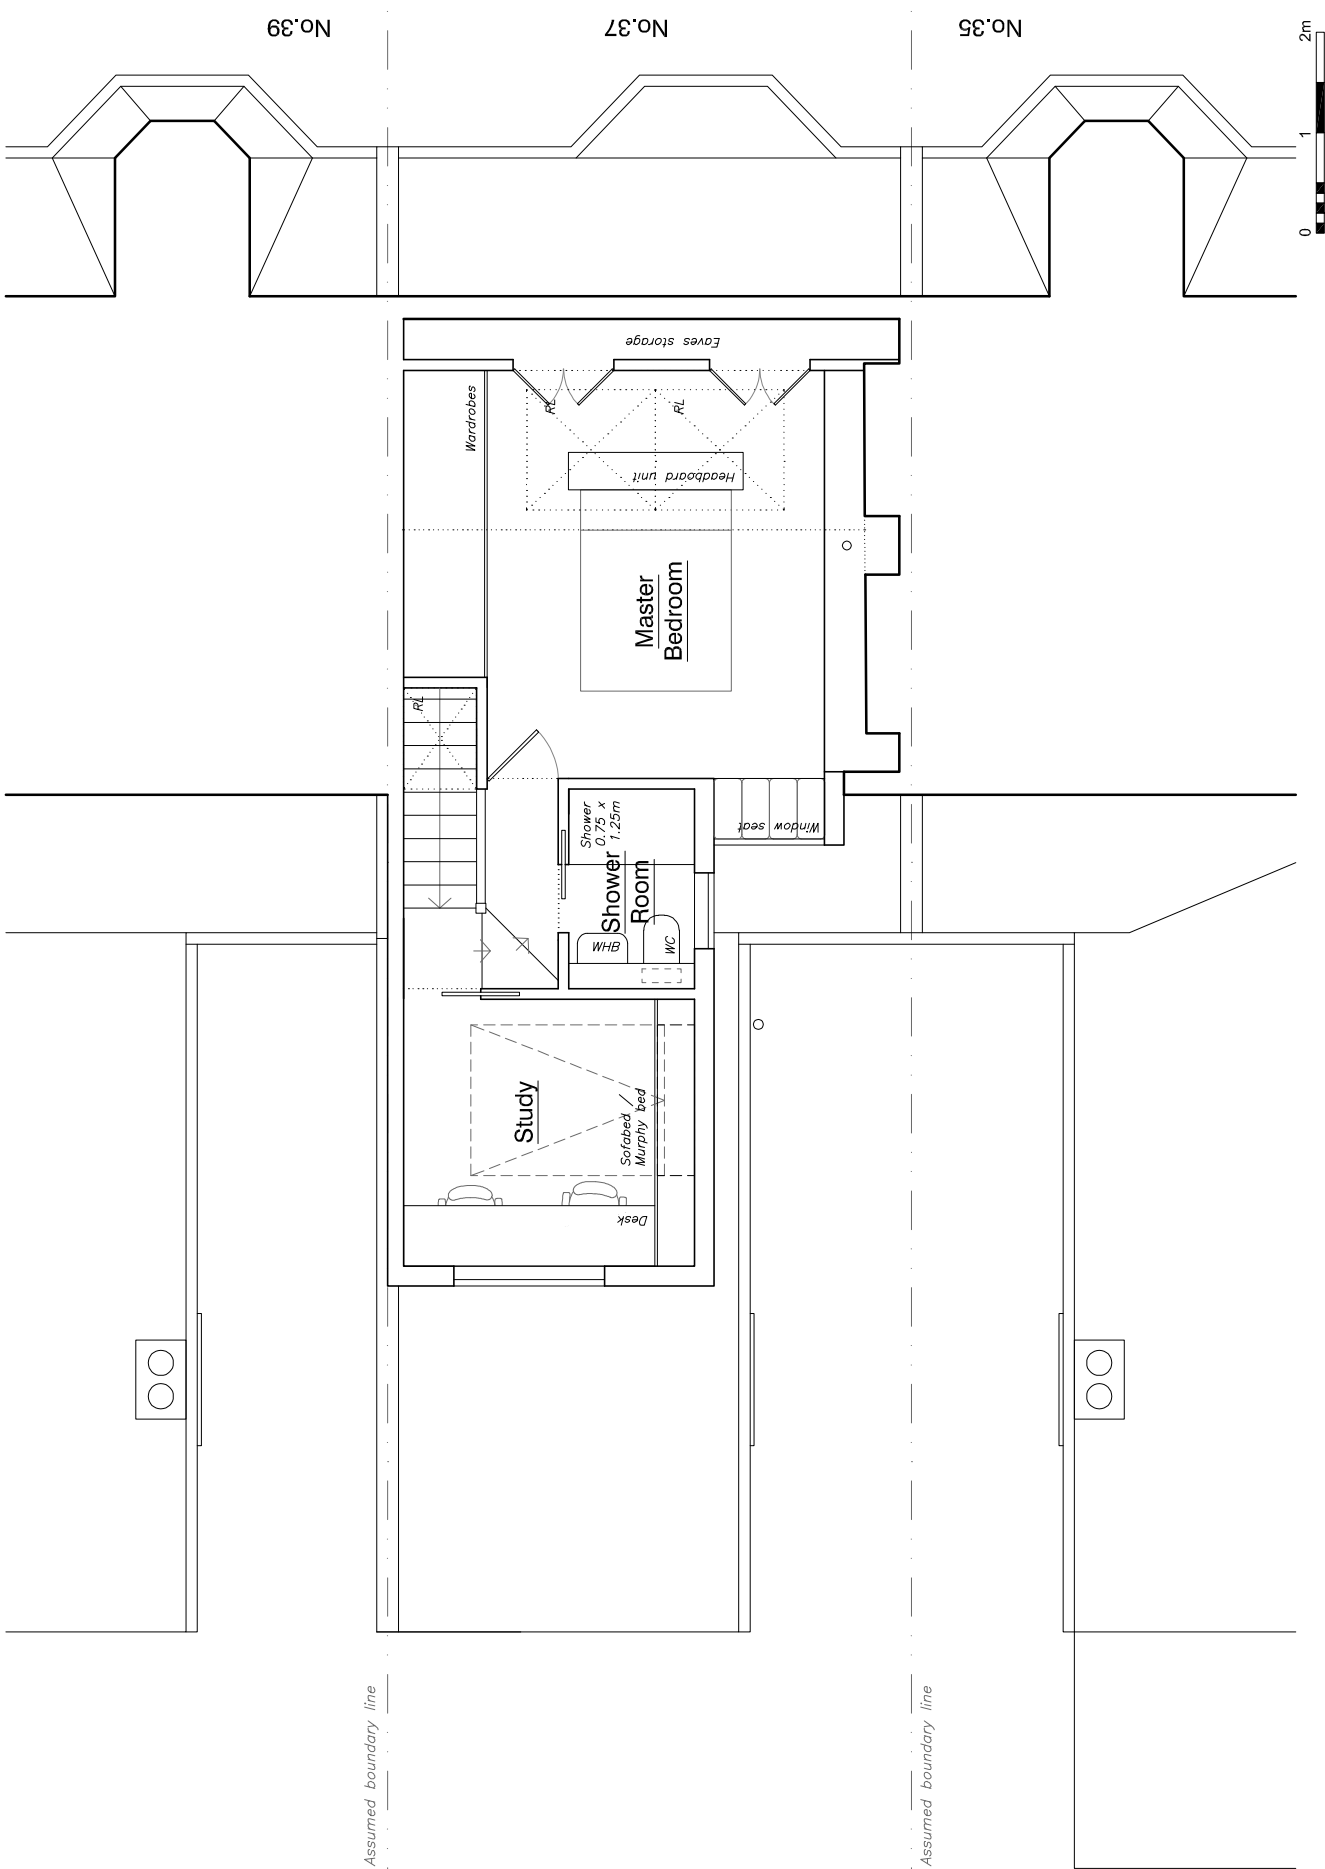

CURTIZ / STUDIO	2239	P.L.202	Reva	37 Handsworth Road, N17 4DB	Proposed Second Floor Plan	drawing	revision	drawn	MC	02/23	north point	scale	notes
100% for construction	project no.		dwg no.	project		date	checked						All dimensions in mm unless otherwise stated. Do not scale from drawings. All drawings, levels, and conditions to be checked/confirmed by the contractor prior to construction. Any discrepancies to be reported to the architect. To be read in conjunction with the specification and all other drawings.

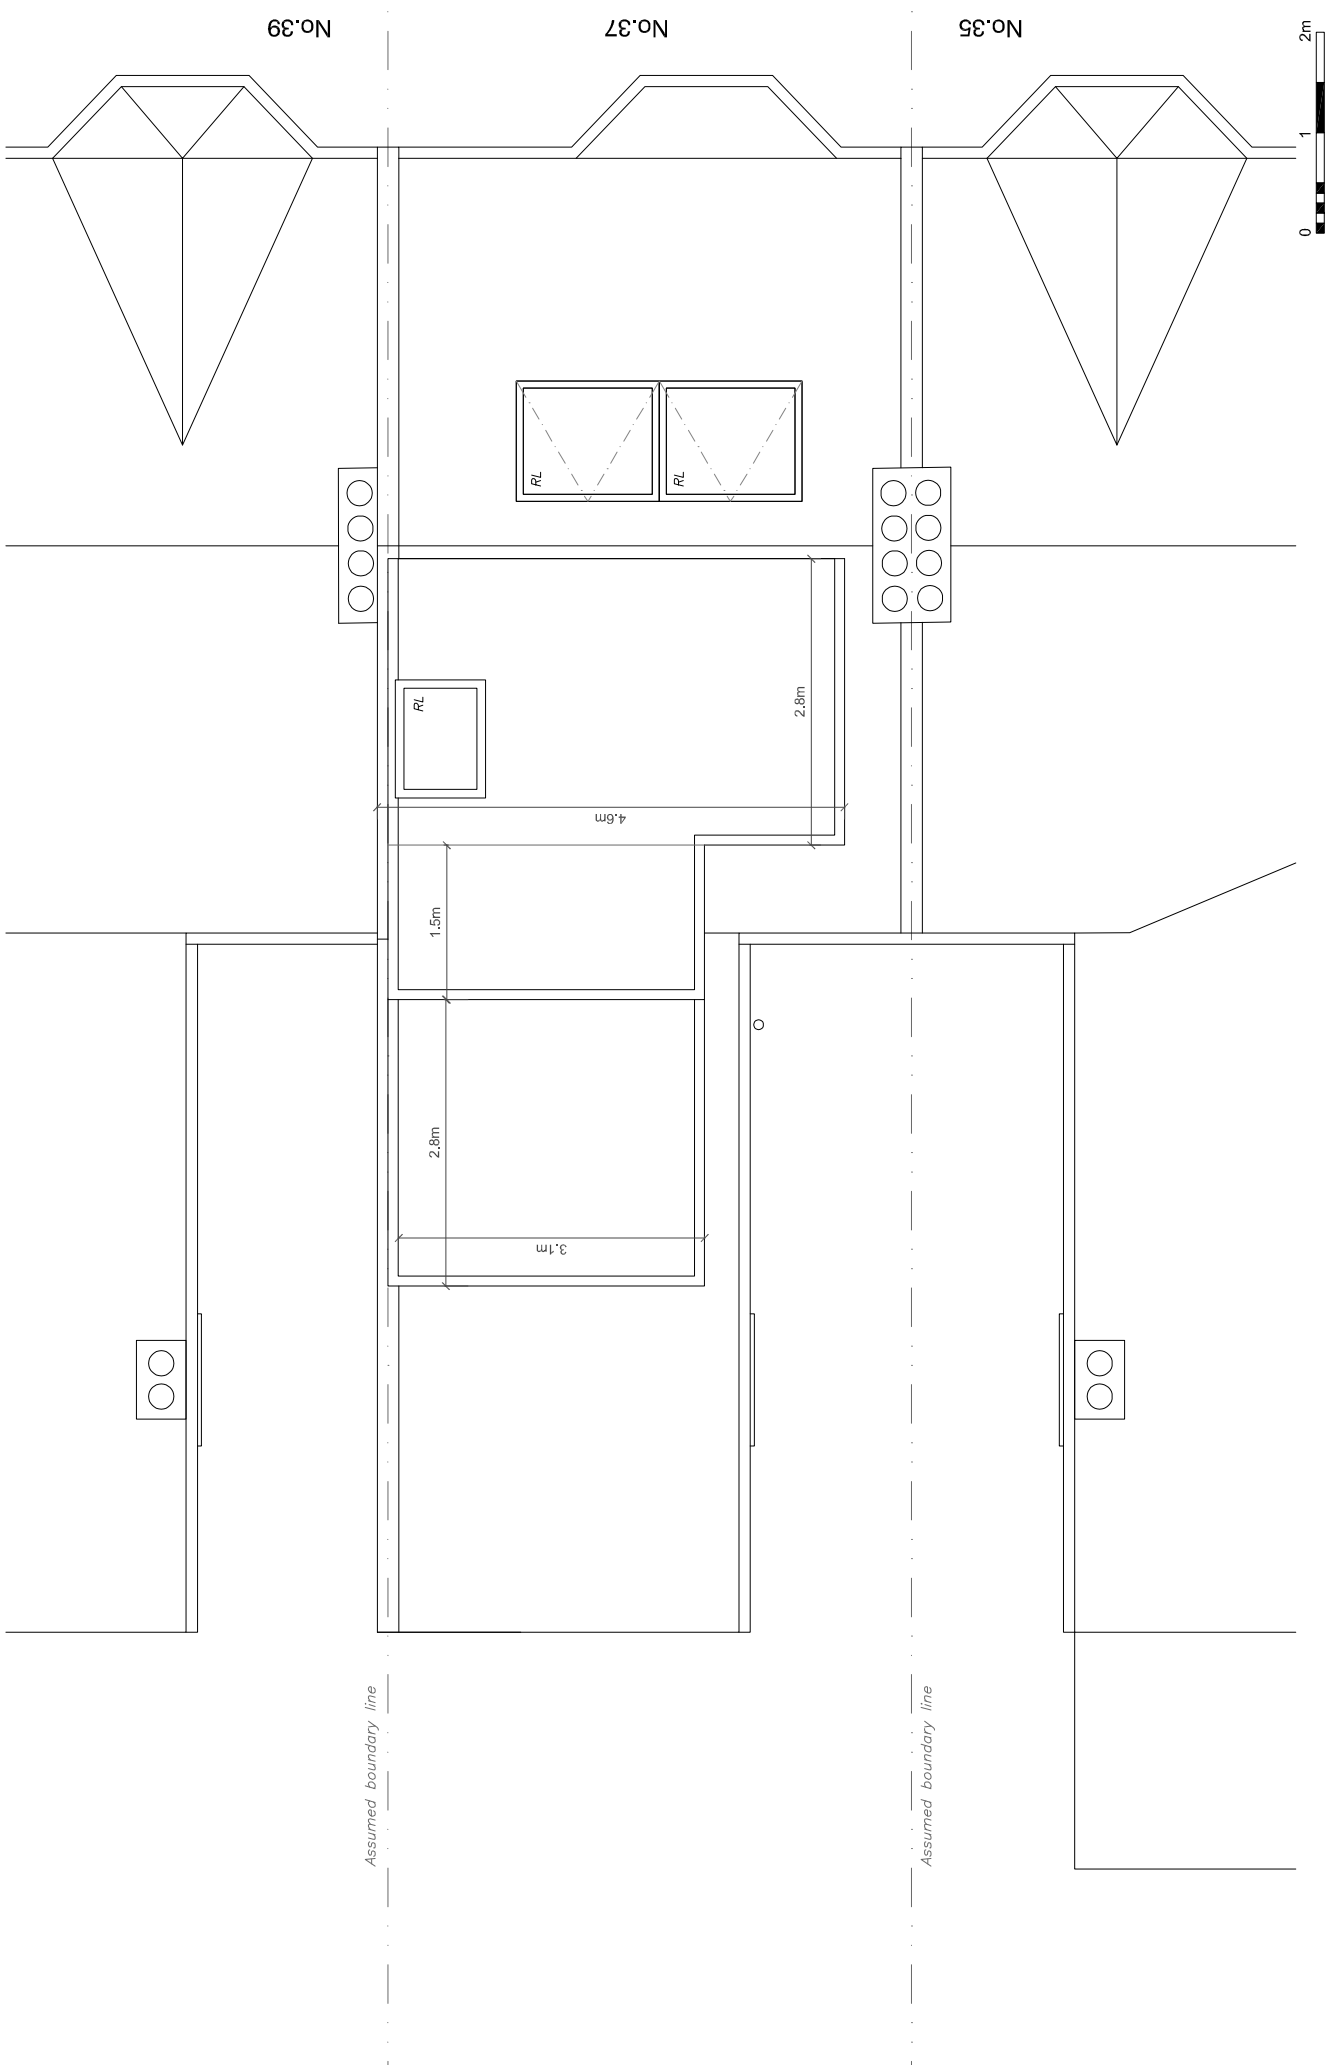


CURTIZ / STUDIO	2239	PL203 RevA	37 Handsworth Road, N17 4DB	Proposed Roof Plan	drawing	revision	drawn	MC	02/23	north point	scale	notes
100% FOR CONSTRUCTION	project no.	dwg no.	project		date	checked			date	1:50 @ A3	unless noted otherwise	All dimensions in mm u.n.o. Do not scale from drawings. All drawings, levels, and conditions to be checked/confirmed by the contractor prior to construction. Any discrepancies to be reported to the architect. To be read in conjunction with the specification and all other drawings.

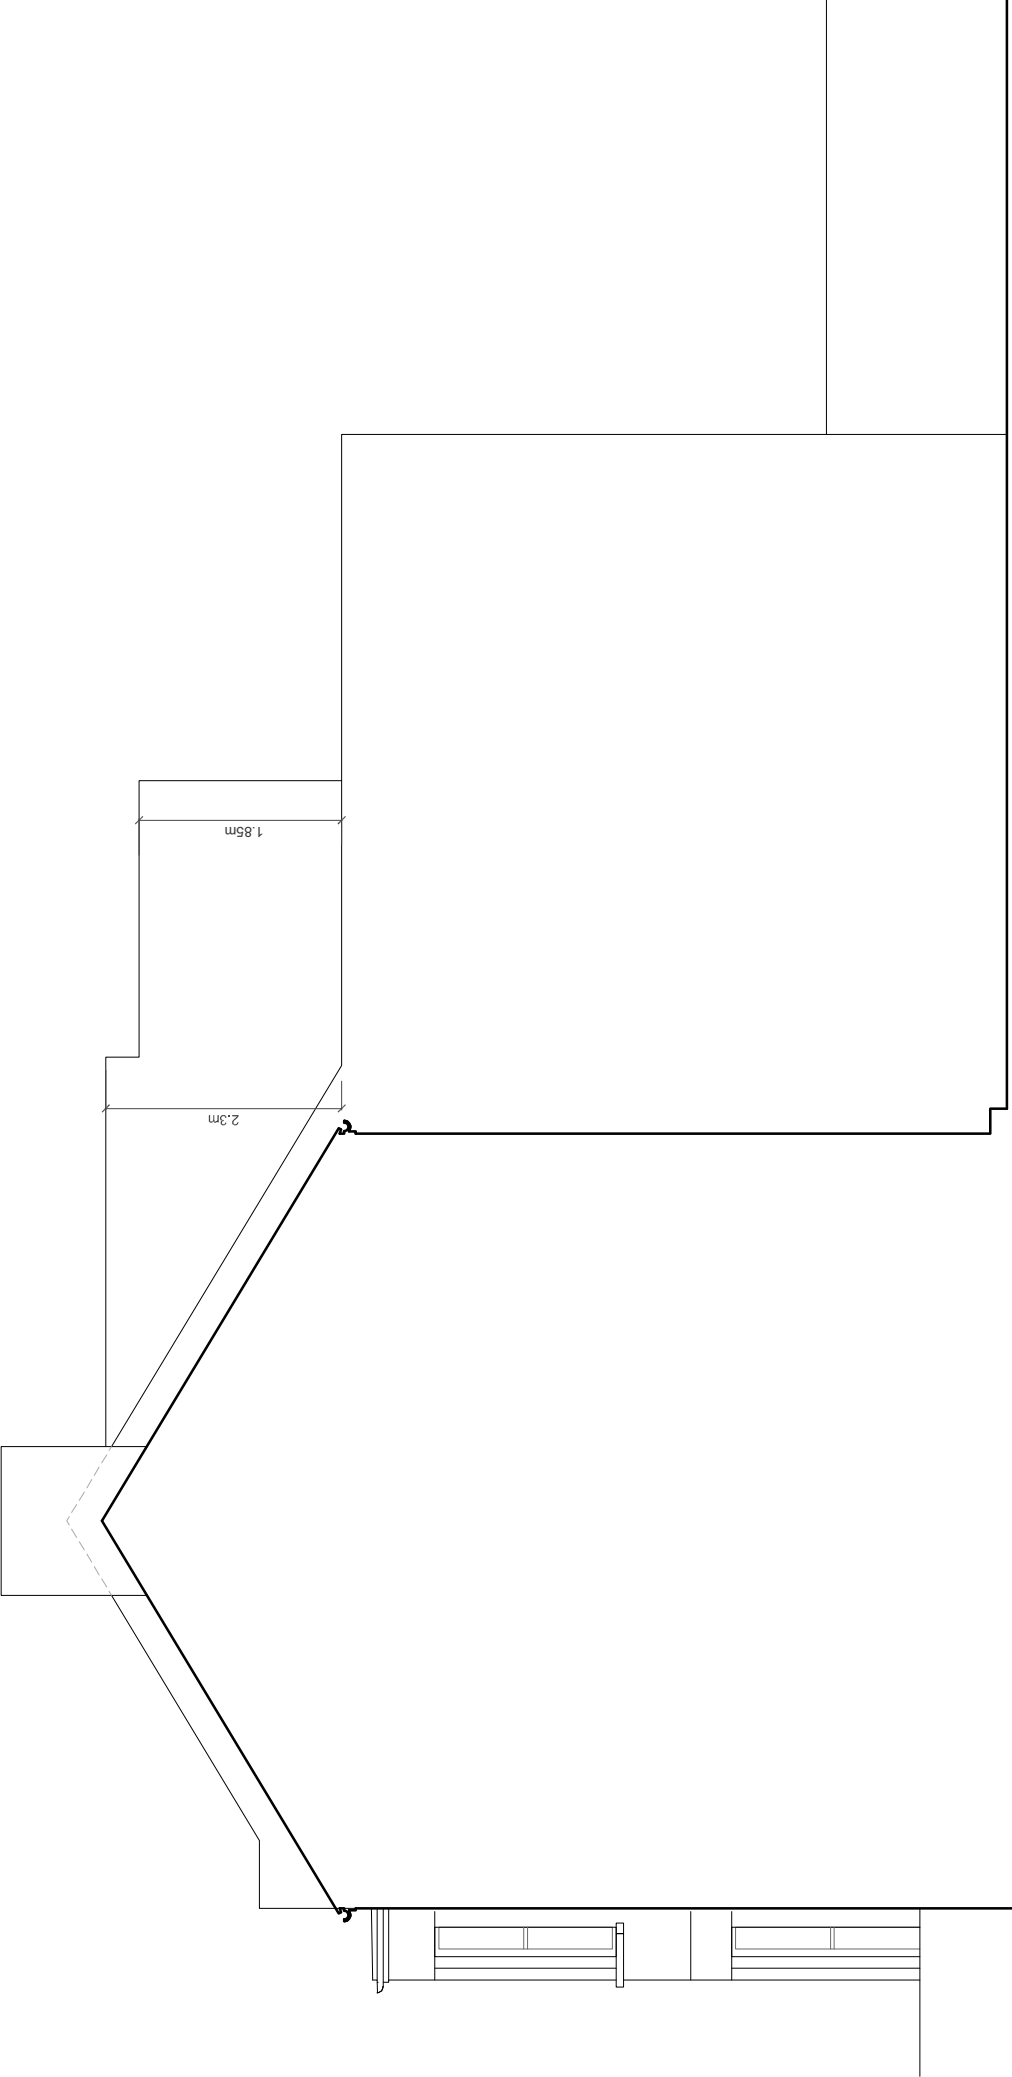

CURTIZ / STUDIO	2239	PL211	RevA	37 Handsworth Road, N17 6DB	Proposed Side Elevation (North)	revision orig status	drawn checked	MC	02/23	north point	scale	notes
100% copyright reserved	project no.	dwa no.	project	project	drawing title				date		1:50 @ A3 unless noted otherwise	All dimensions in mm unless otherwise stated. All drawings, levels, and conditions to be checked/confirmed by the contractor prior to construction. Any discrepancies to be reported to the architect. To be read in conjunction with the specification and all other drawings.

PROPOSED FRONT ELEVATION

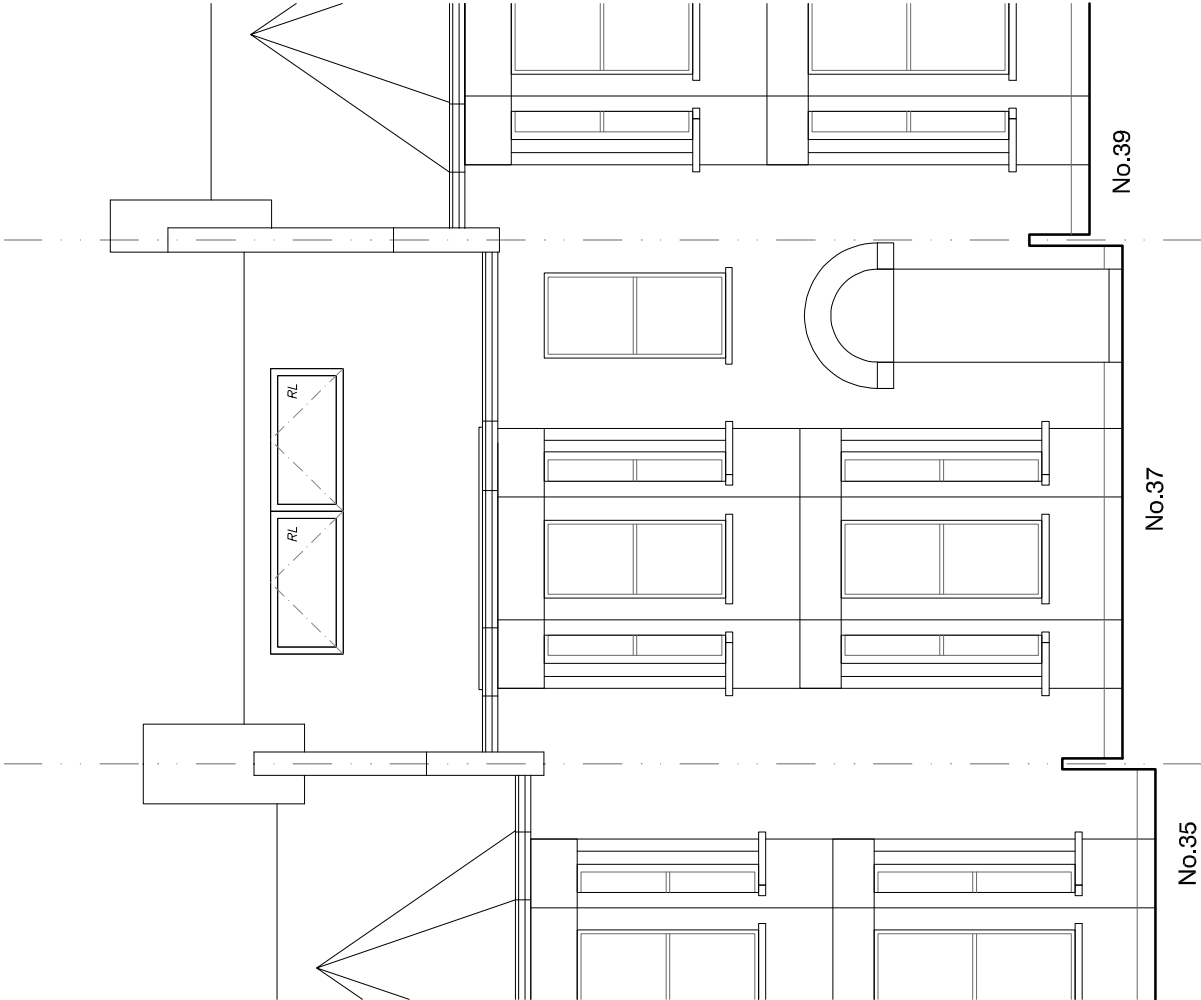

PROPOSED REAR ELEVATION



CURTIZ / STUDIO	2239	PL212 RevA	37 Handsworth Road, N17 6DB	Proposed Front / Rear Elevations	drawing	revision	drawn	MC	02/23	north point	scale	notes
100% copyright reserved by the architect	project no.	dwg no.	project		date	status	checked				1:50 @ A3	All dimensions in mm unless otherwise stated. Do not scale from drawings. All drawings, levels, and conditions to be checked/confirmed by the contractor prior to construction. Any discrepancies to be reported to the architect. To be read in conjunction with the specification and all other drawings.