

Ermine Road.10


Ermine Road.11

Ermine Road.12


Ermine Road.10

Ermine Road.11

Ermine Road.12

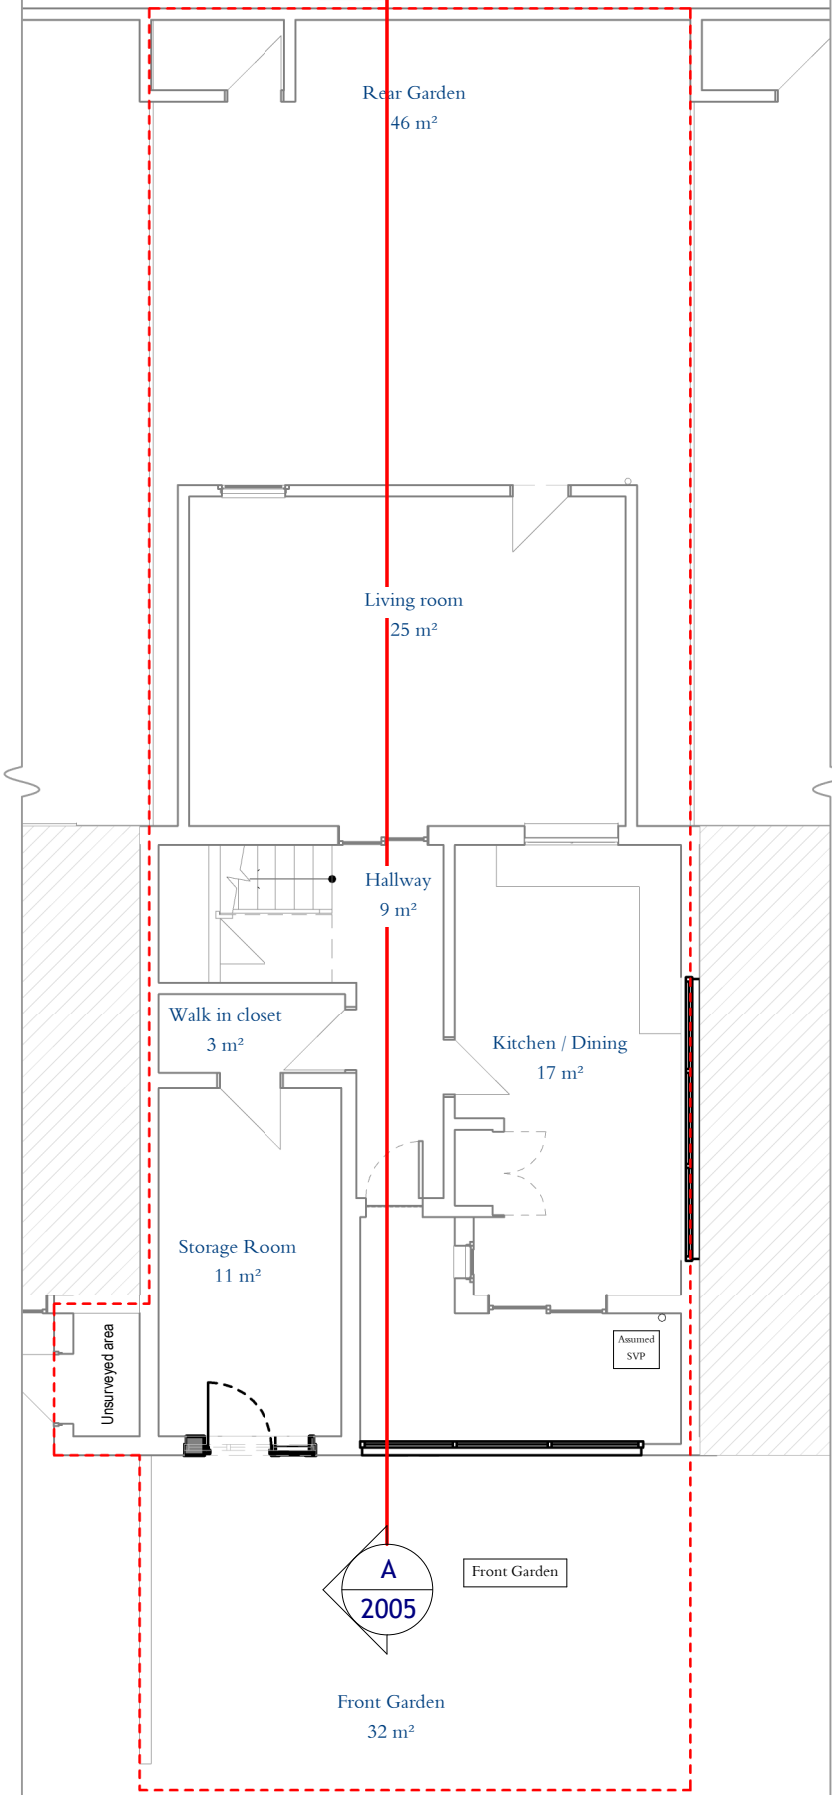

Proposed Ground Floor

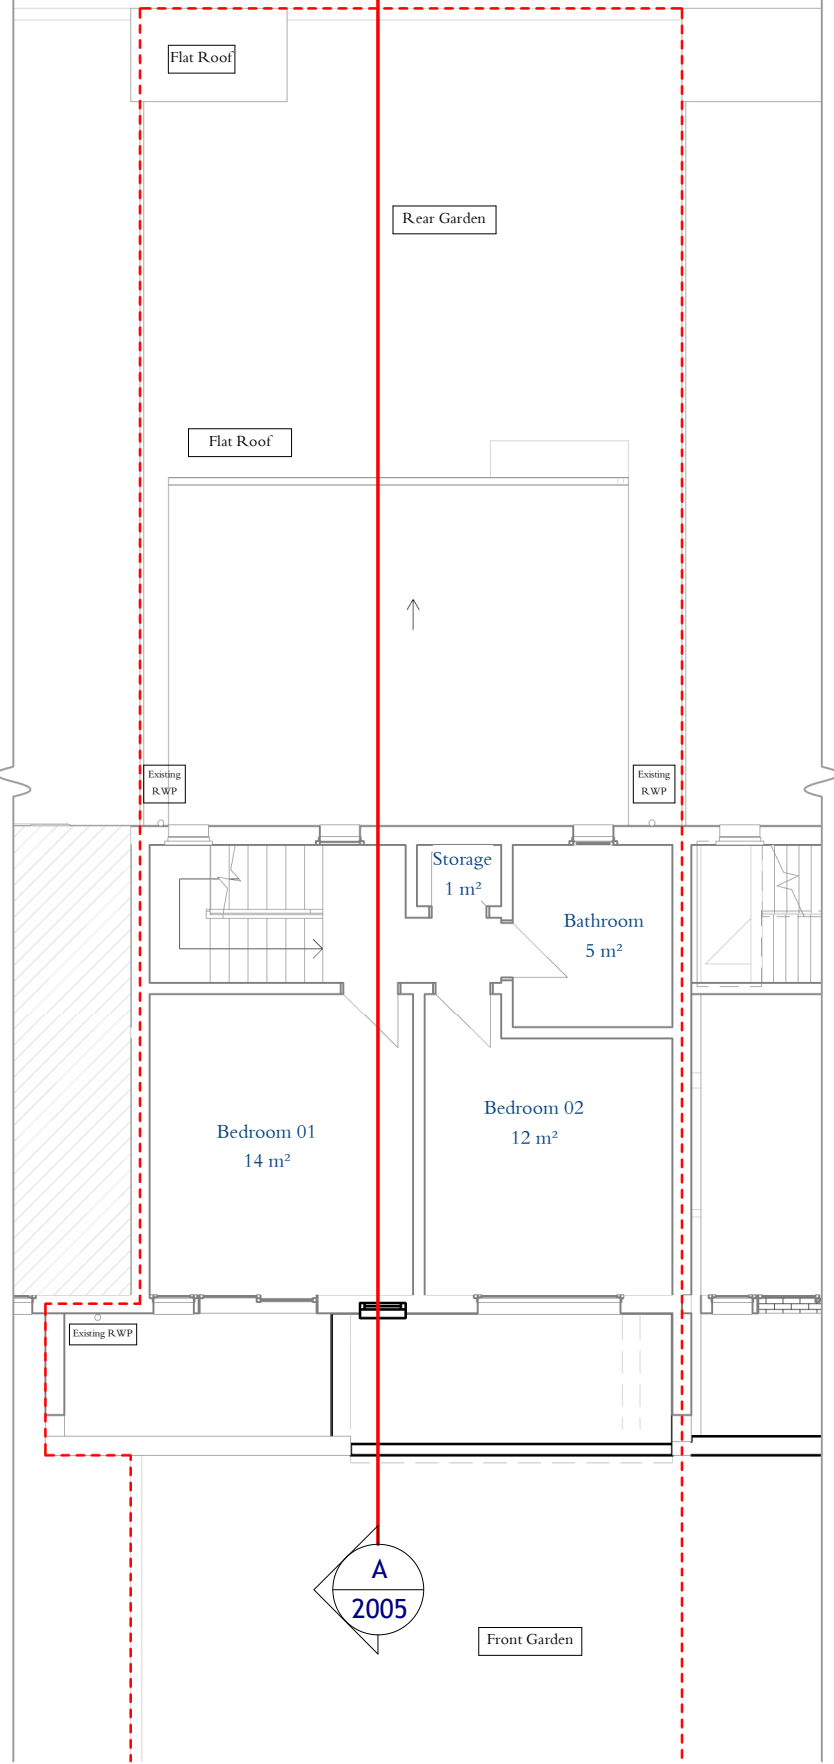

Proposed First Floor



Planning

Tel: 020 3576 0996

Email: info@excelplanning.co.uk

Address: 45 Stamford Hill London N16 5SR


Revision	Revision Date
C	05/07/2023

ADDRESS

11 Ermine Road, N15 6DB



1:100@A3

 

SHEET N.

2000

DRAWING TITLE

Proposed Floor plans

DATE:

01/02/2023

SCALE

1:100 @ A3

Copyright in the design and this drawing is the property of Excel Planning Ltd. Reproduction in whole or in part is forbidden without written permission of Excel Planning Ltd. This drawing must be read in conjunction with all other relevant documentation and drawings.

Excel Planning Ltd accepts no liability for any expense, loss or damage of whatsoever nature and however arising from any variation which has not been referred to them and their approval obtained.

Do not scale from this drawing, only figured dimensions are to be used. All dimensions to be cross-checked on-site prior to manufacture and construction. Any discrepancies to be reported to Excel Planning Ltd immediately.

Ermine Road.10

Ermine Road.11

Ermine Road.12




Proposed Front Elevation

Revision	Revision Date
C	05/07/2023



Proposed Left Elevation

Revision	Revision Date
C	05/07/2023

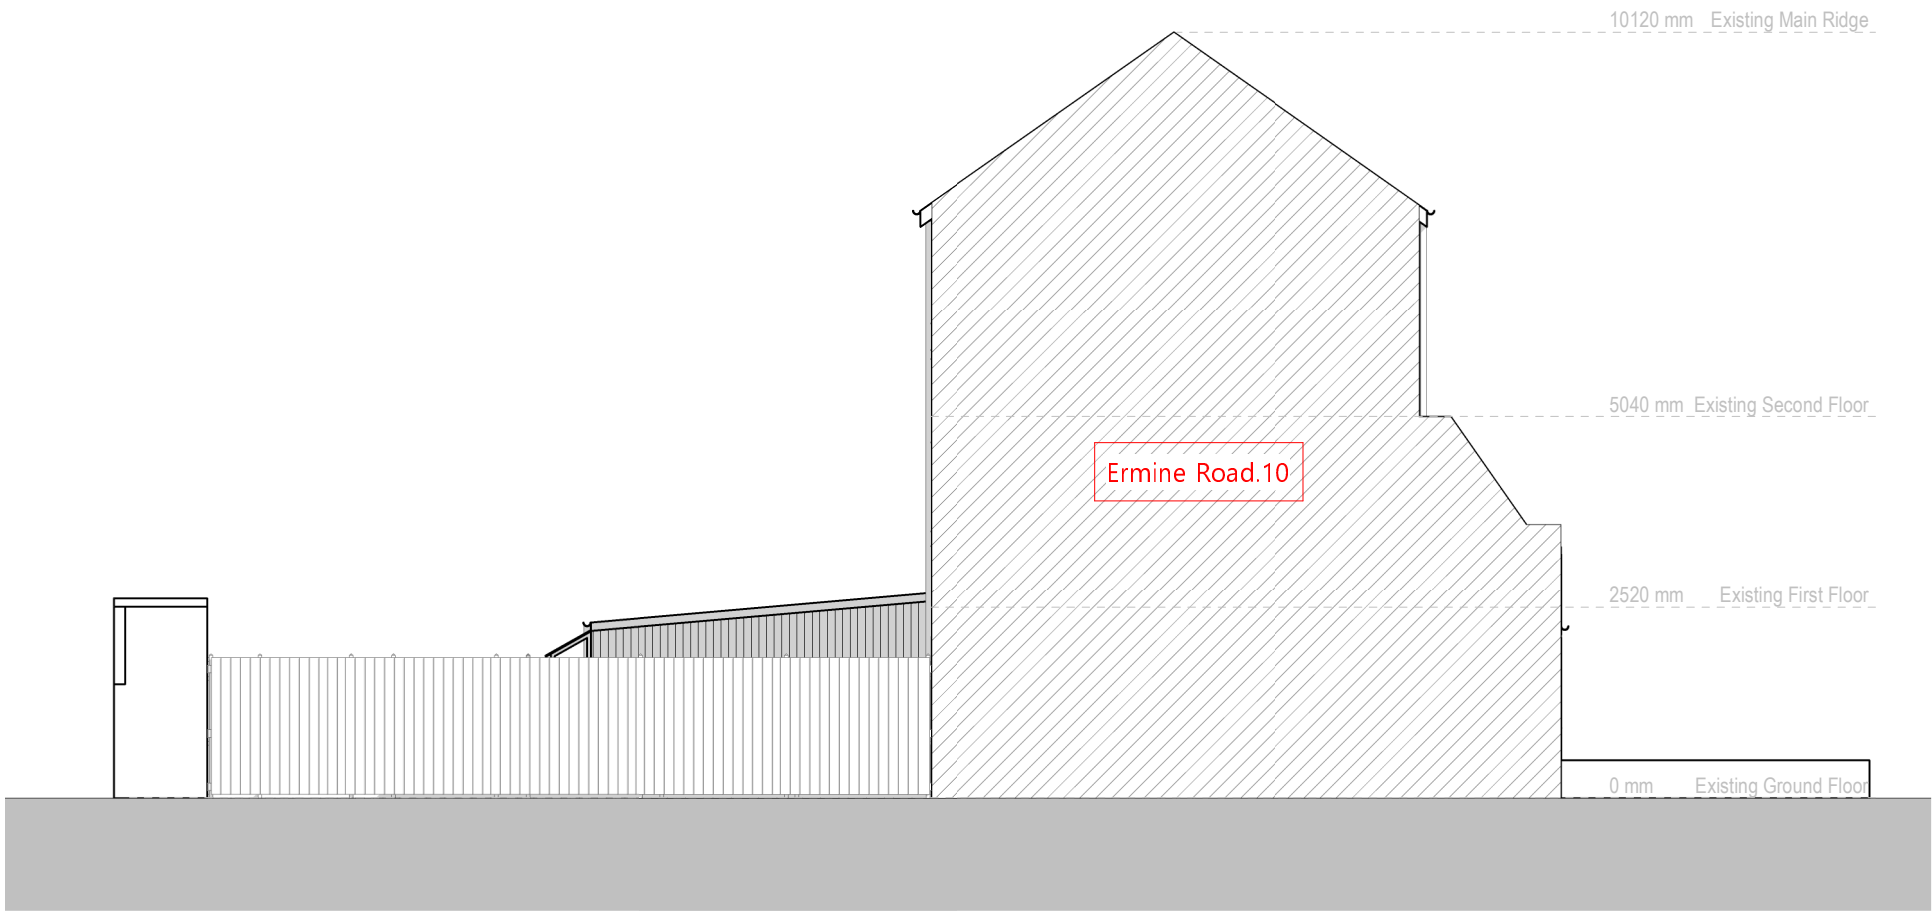

Proposed Right Elevation

Revision	Revision Date
C	05/07/2023

ADDRESS

11 Ermine Road, N15 6DB



1:100@A3

SHEET N.

2004

DRAWING TITLE

Proposed Right Elevation

DATE:

01/02/2023

SCALE

1:100 @ A3

Copyright in the design and this drawing is the property of Excel Planning Ltd. Reproduction in whole or in part is forbidden without written permission of Excel Planning Ltd. This drawing must be read in conjunction with all other relevant documentation and drawings.

Excel Planning Ltd accepts no liability for any expense, loss or damage of whatsoever nature and however arising from any variation which has not been referred to them and their approval obtained.

Do not scale from this drawing, only figured dimensions are to be used. All dimensions to be cross-checked on-site prior to manufacture and construction. Any discrepancies to be reported to Excel Planning Ltd immediately.



Proposed Section A-A

Revision	Revision Date
C	05/07/2023