


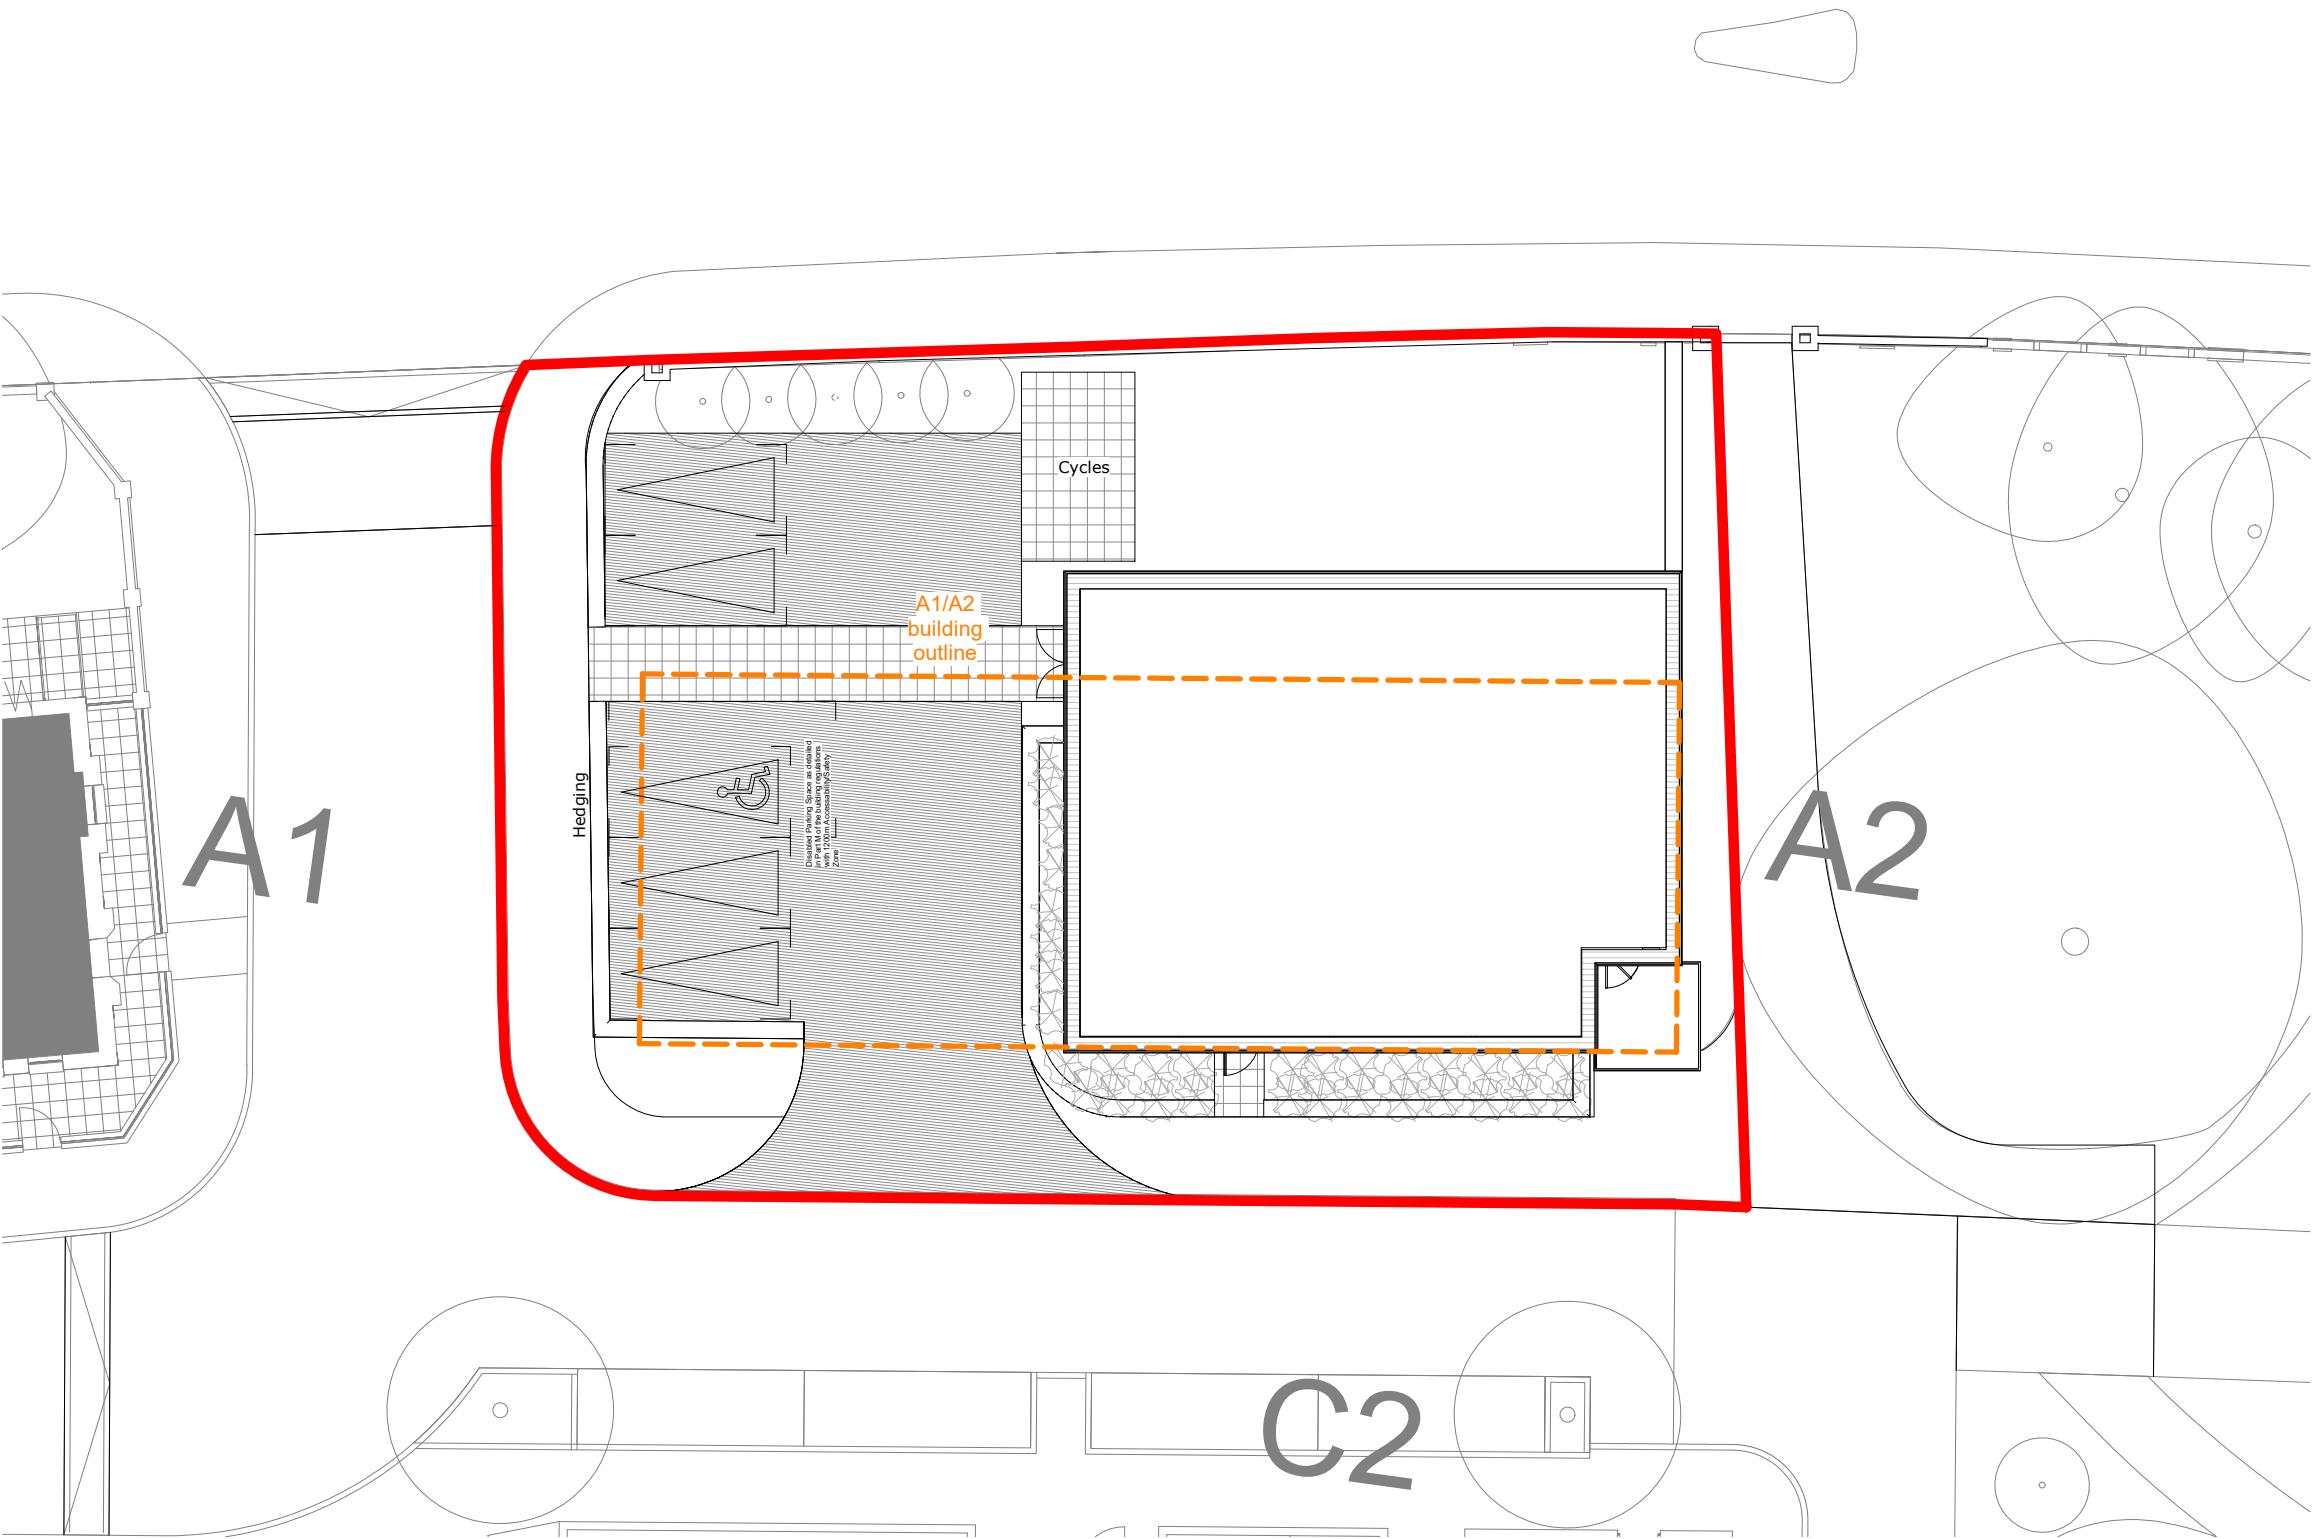

Site Plan  
1 : 200



Client:  
Hill Residential Limited  
The Courtyard, Abbey Barns,  
Ickleton, CB10 1SX

Project:  
St Ann's Hospital  
Haringey  
London

Drawing:  
Sales & Marketing Suite  
Site Plan

Scale: 1 : 200@A3 Date: March 2023

Drawn By: JH Checked By: JT Revision: A

Drawing No:  
118-PA-001

THIS DRAWING IS A COPYRIGHT  
All dimensions to be checked on site or in the workshop before work commences.  
Only figured dimensions to be worked to. Any discrepancies to be reported to the Architect.