

Ermine Road.10


Ermine Road.11

Ermine Road.12


Ermine Road.10

Ermine Road.11

Ermine Road.12

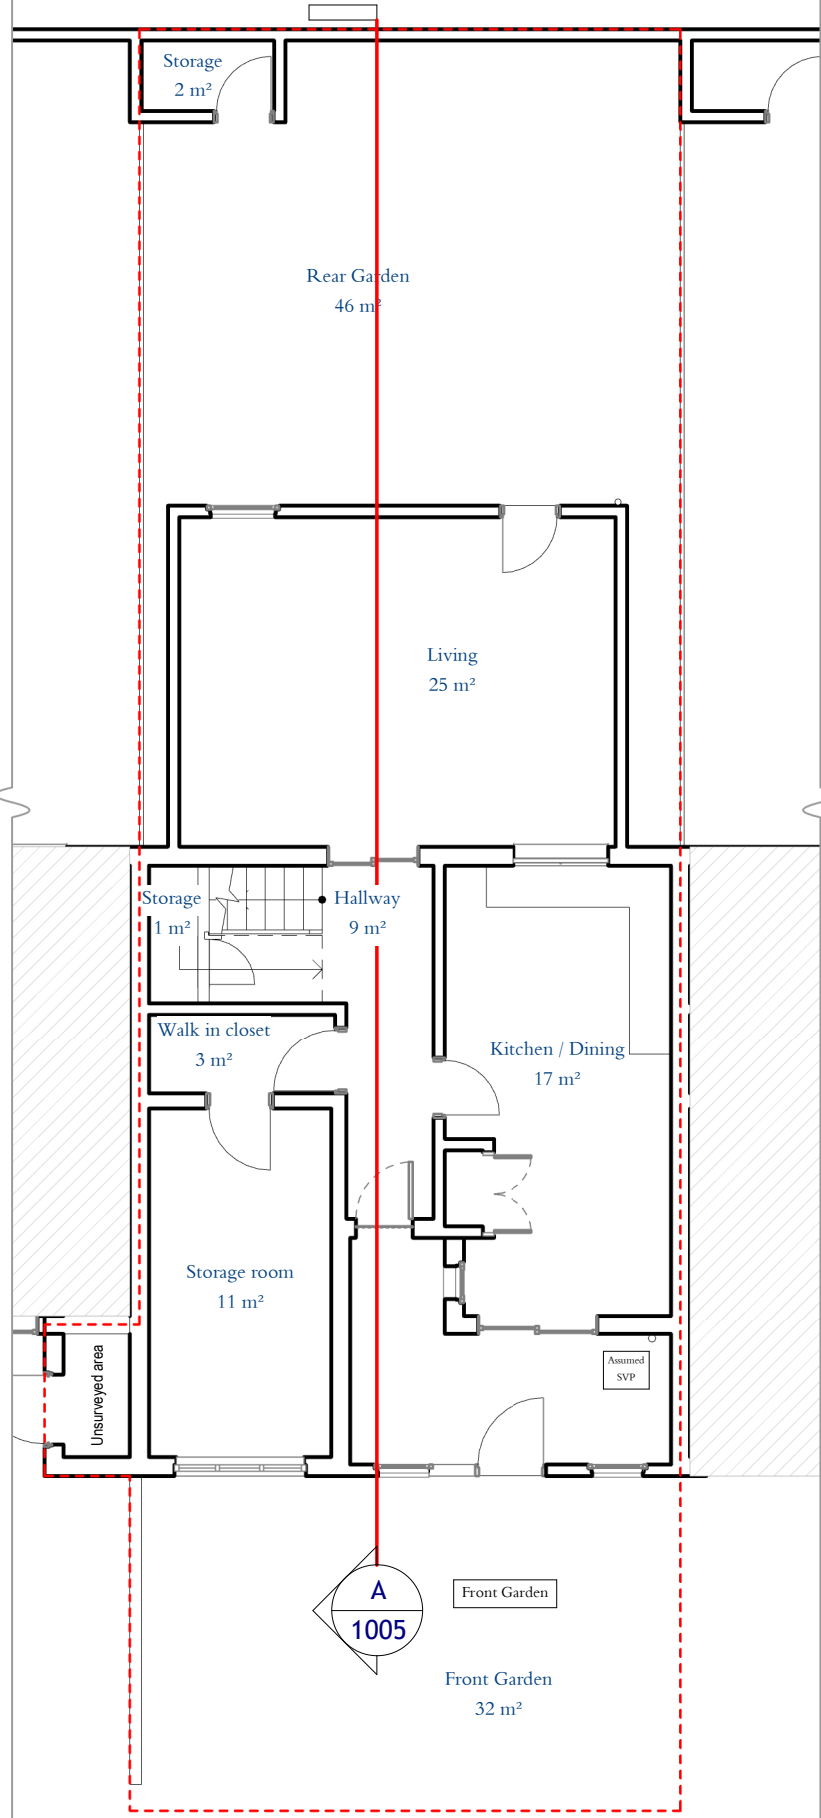

Existing Ground Floor

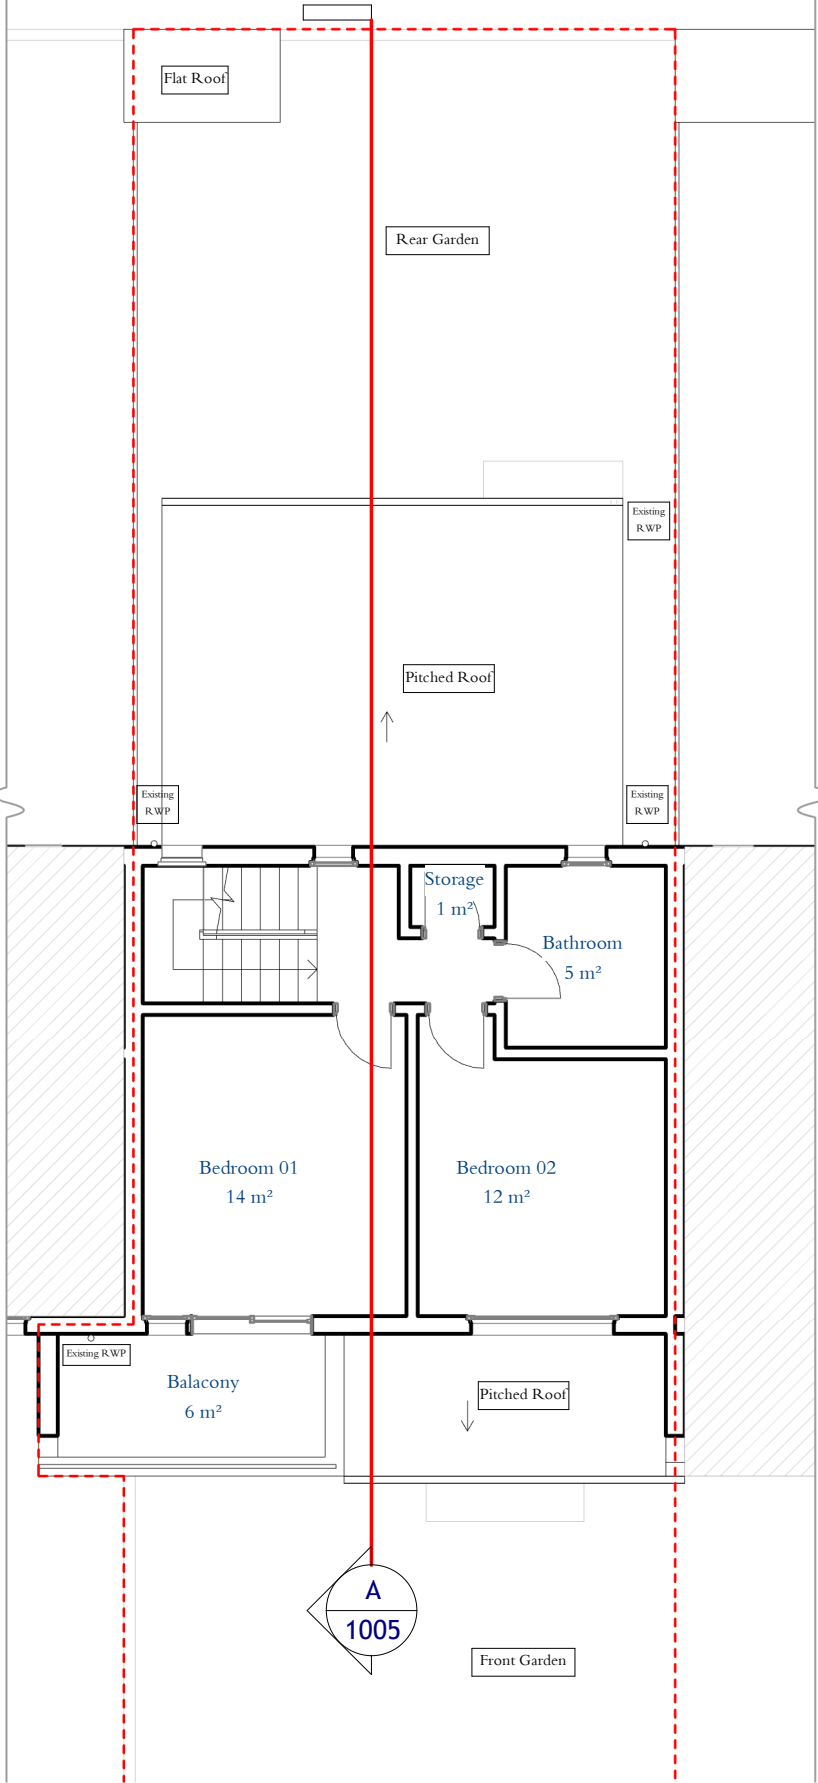

Existing First Floor


Revision	Revision Date

ADDRESS

11 Ermine Road, N15 6DB

0 1 2 5m

1:100@A3

 

SHEET N.

1000

DRAWING TITLE


Existing Floor Plans

DATE:

01/02/2023

SCALE

1:100 @ A3

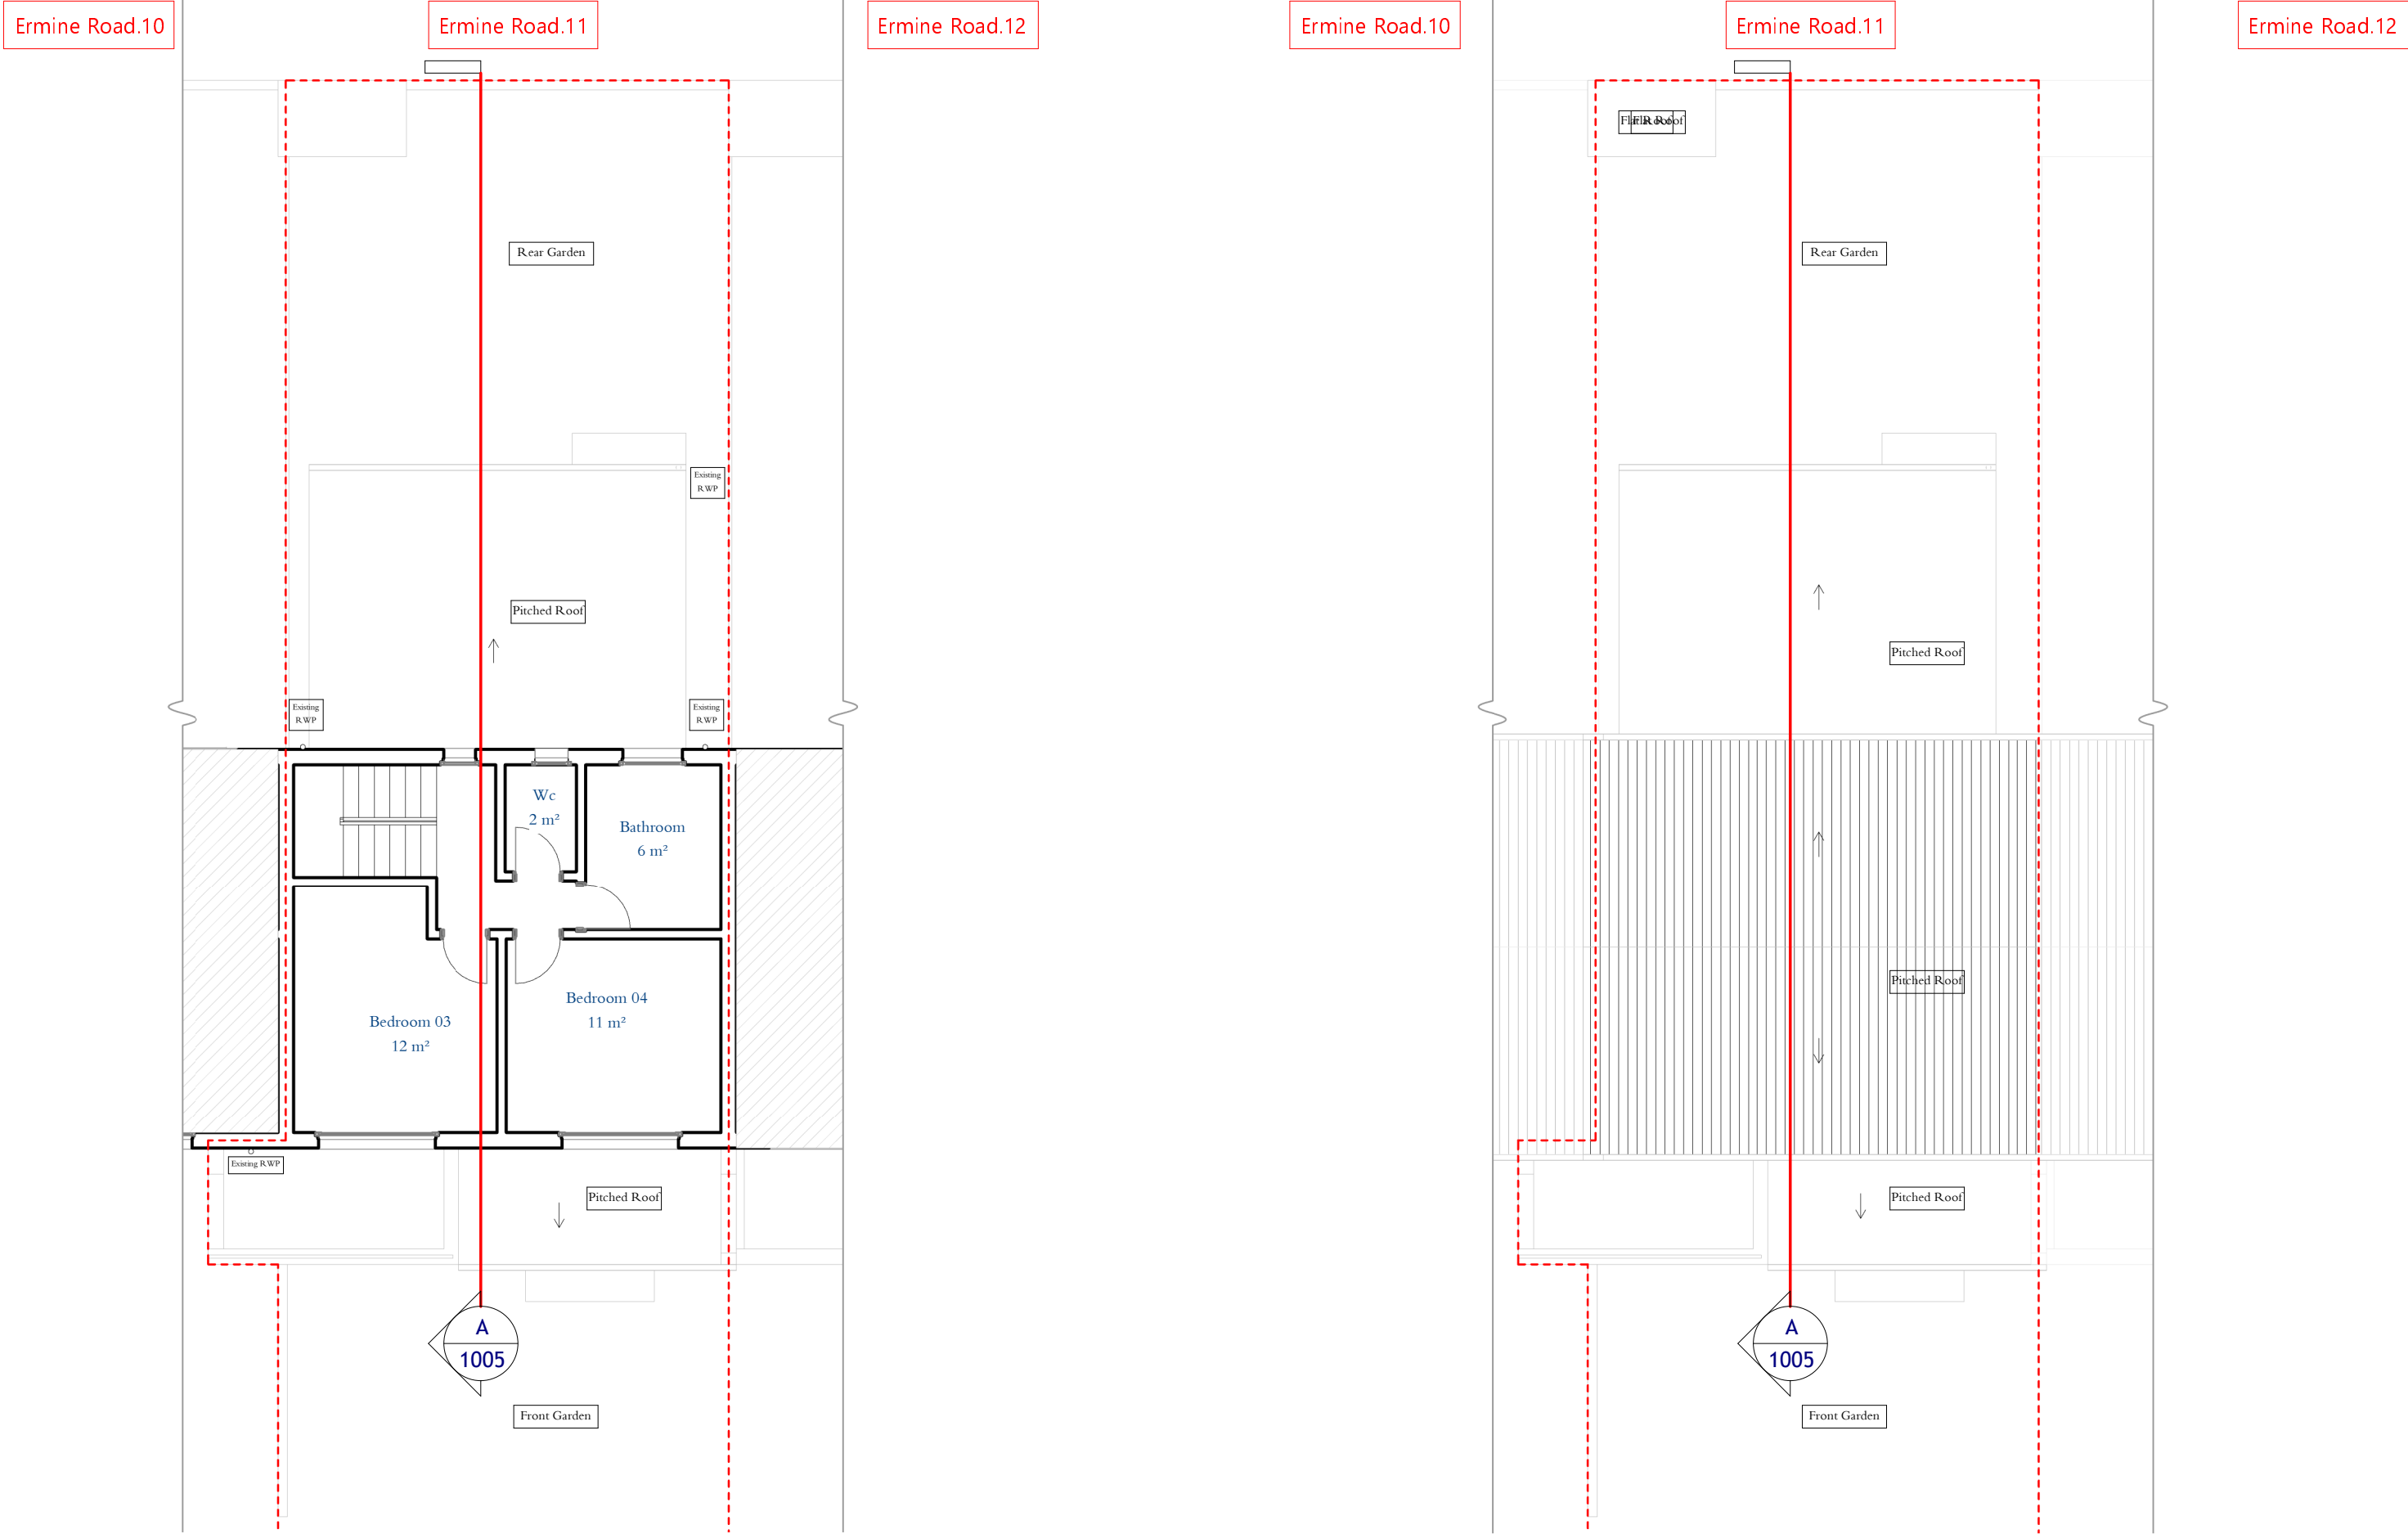

Existing Second Floor

Existing Roof Plan


Revision	Revision Date

ADDRESS

11 Ermine Road, N15 6DB



1:100@A3

 

SHEET N.

1001

DRAWING TITLE
Existing Floor Plans

DATE:

01/02/2023


SCALE

1:100 @ A3

Ermine Road.12

Ermine Road.11

Ermine Road.10

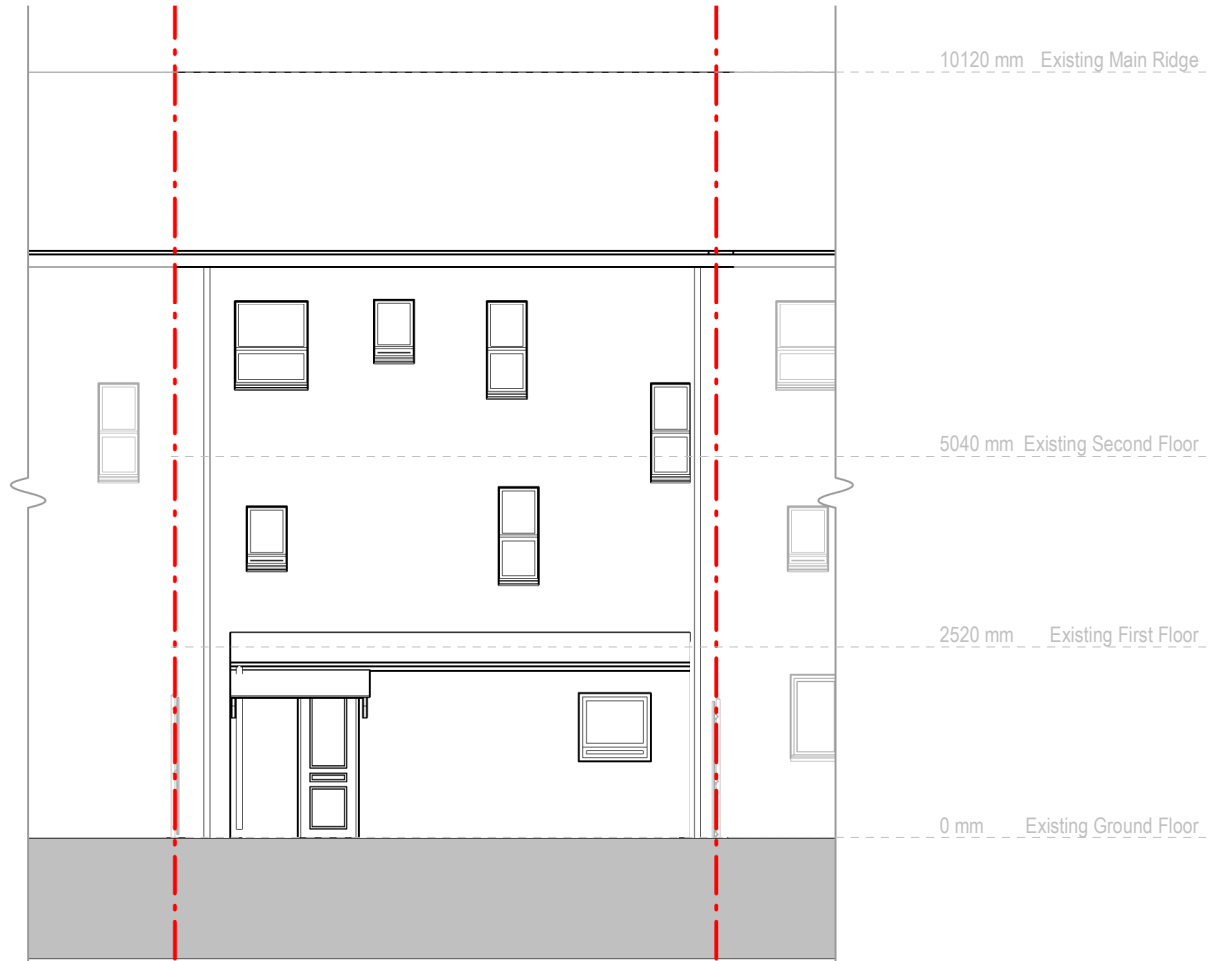


Existing Rear Elevation

Ermine Road.10

Ermine Road.11

Ermine Road.12

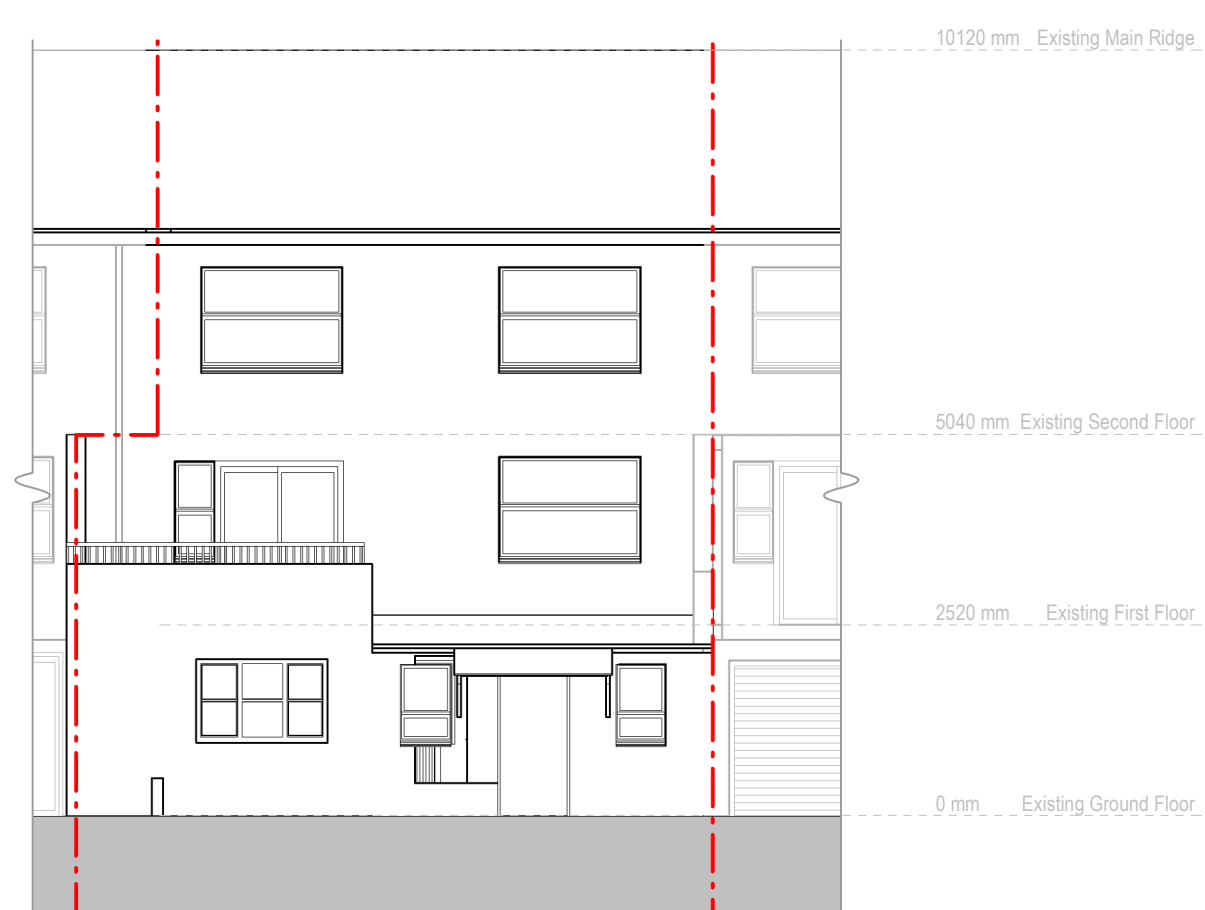

Existing Front Elevation

Revision	Revision Date

ADDRESS

11 Ermine Road, N15 6DB

0 1 2 5m

1:100@A3

SHEET N.

1002

DRAWING TITLE

Existing Front & Rear Elevations

DATE:

01/02/2023


SCALE

1:100 @ A3

Copyright in the design and this drawing is the property of Excel Planning Ltd. Reproduction in whole or in part is forbidden without written permission of Excel Planning Ltd. This drawing must be read in conjunction with all other relevant documentation and drawings.

Excel Planning Ltd accepts no liability for any expense, loss or damage of whatsoever nature and however arising from any variation which has not been referred to them and their approval obtained.

Do not scale from this drawing, only figured dimensions are to be used. All dimensions to be cross-checked on-site prior to manufacture and construction. Any discrepancies to be reported to Excel Planning Ltd immediately.

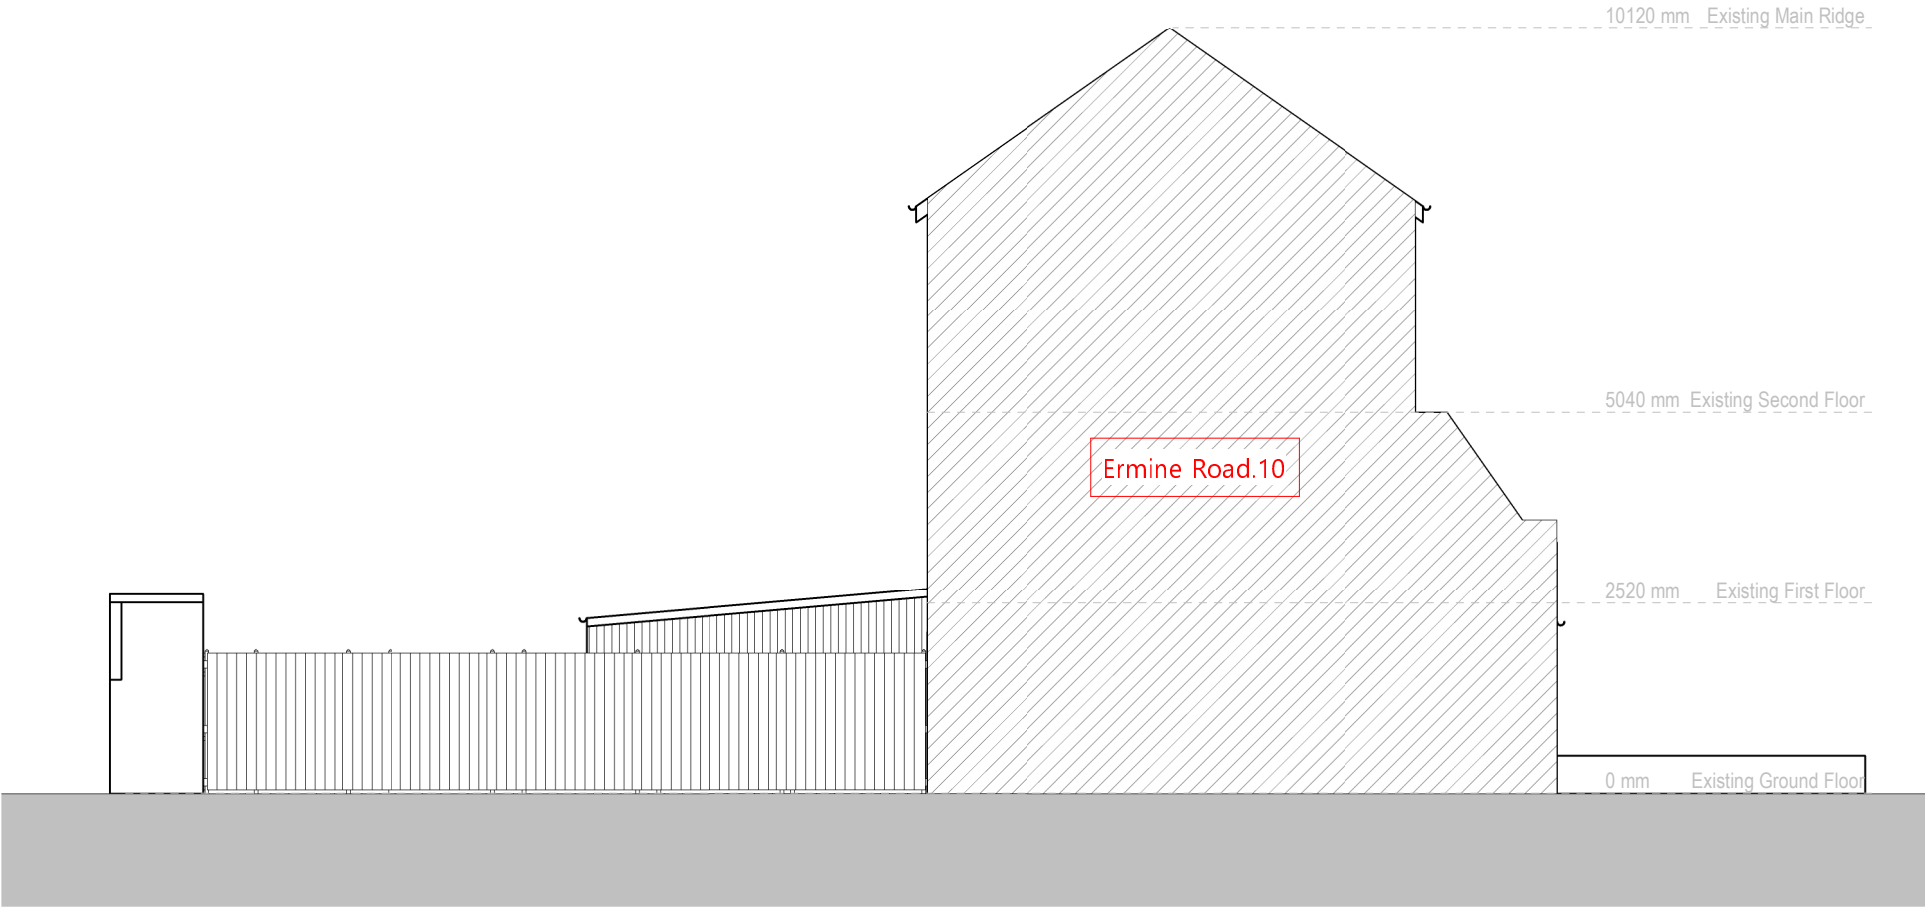

Existing Right Elevation

Revision	Revision Date

ADDRESS

11 Ermine Road, N15 6DB



1:100@A3

SHEET N.

1003

DRAWING TITLE

Existing Right Elevation

DATE:

01/02/2023


SCALE

1:100 @ A3

Copyright in the design and this drawing is the property of Excel Planning Ltd. Reproduction in whole or in part is forbidden without written permission of Excel Planning Ltd. This drawing must be read in conjunction with all other relevant documentation and drawings.

Excel Planning Ltd accepts no liability for any expense, loss or damage of whatsoever nature and however arising from any variation which has not been referred to them and their approval obtained.

Do not scale from this drawing, only figured dimensions are to be used. All dimensions to be cross-checked on-site prior to manufacture and construction. Any discrepancies to be reported to Excel Planning Ltd immediately.

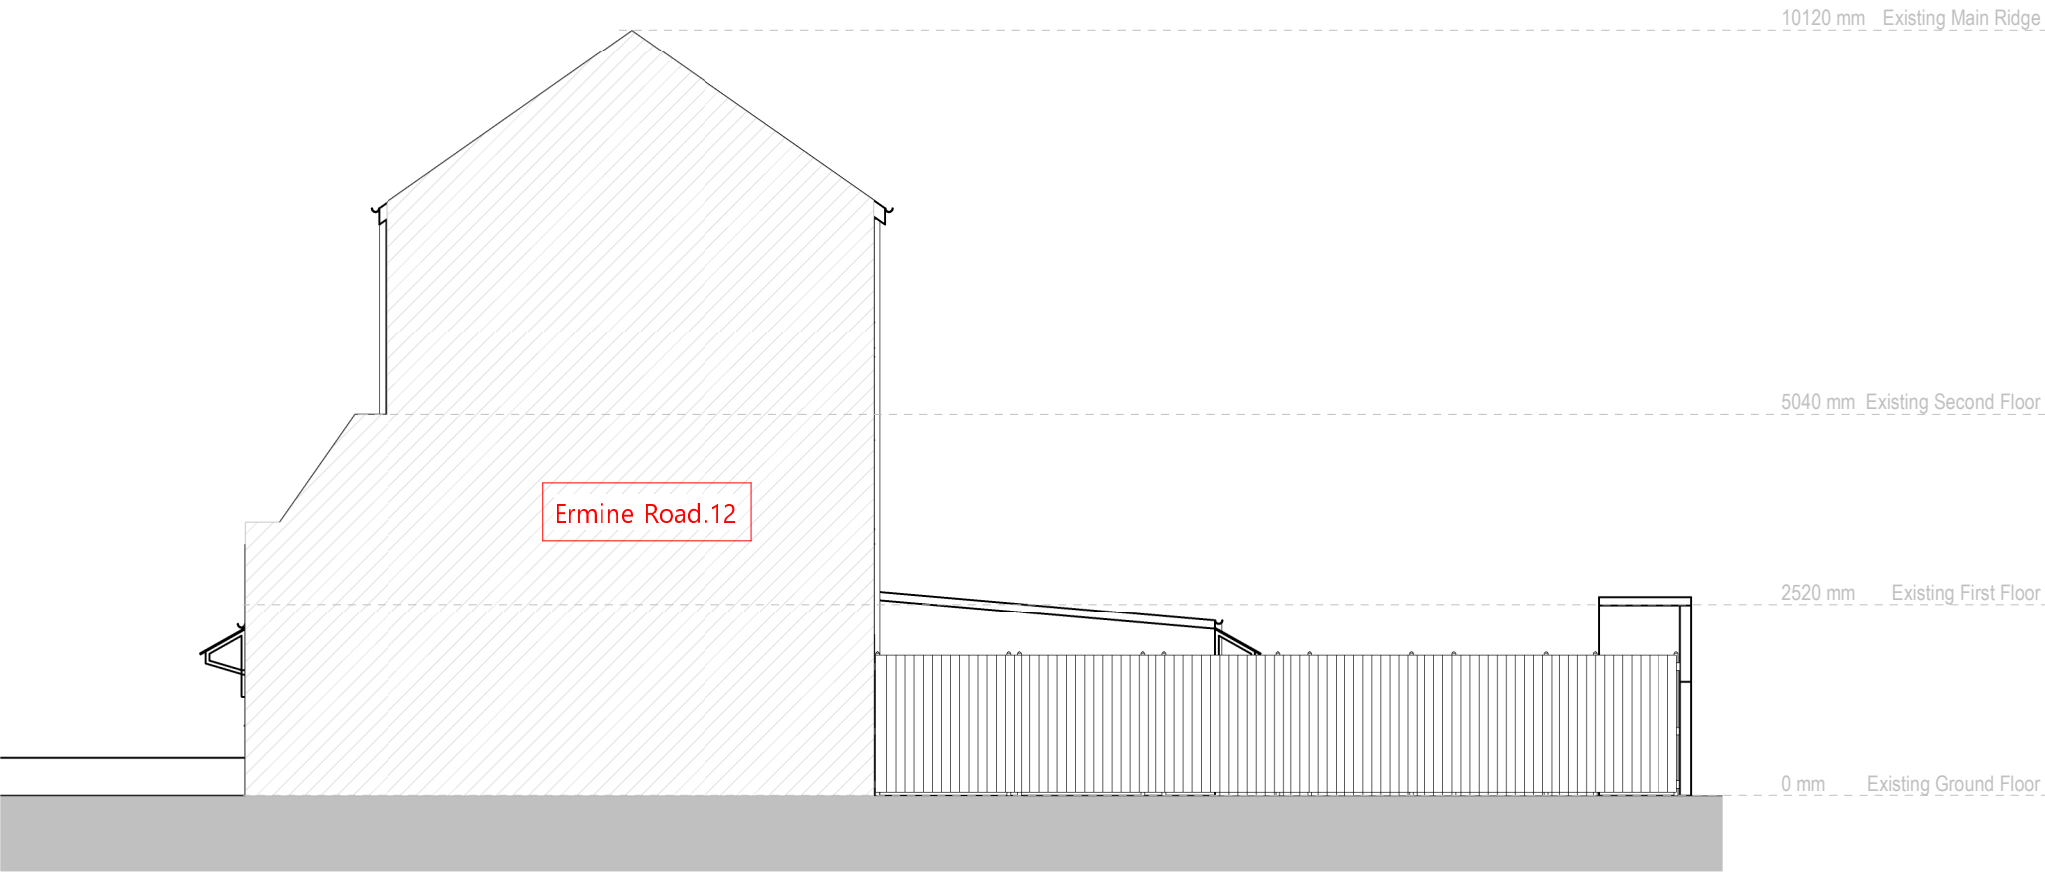

Existing Left Elevation

Revision	Revision Date

ADDRESS

11 Ermine Road, N15 6DB



1:100@A3

SHEET N.

1004

DRAWING TITLE

Existing Left Elevation

DATE:

01/02/2023

SCALE

1:100 @ A3

Copyright in the design and this drawing is the property of Excel Planning Ltd. Reproduction in whole or in part is forbidden without written permission of Excel Planning Ltd. This drawing must be read in conjunction with all other relevant documentation and drawings.

Excel Planning Ltd accepts no liability for any expense, loss or damage of whatsoever nature and however arising from any variation which has not been referred to them and their approval obtained.

Do not scale from this drawing, only figured dimensions are to be used. All dimensions to be cross-checked on-site prior to manufacture and construction. Any discrepancies to be reported to Excel Planning Ltd immediately.



Section A-A

Revision	Revision Date