



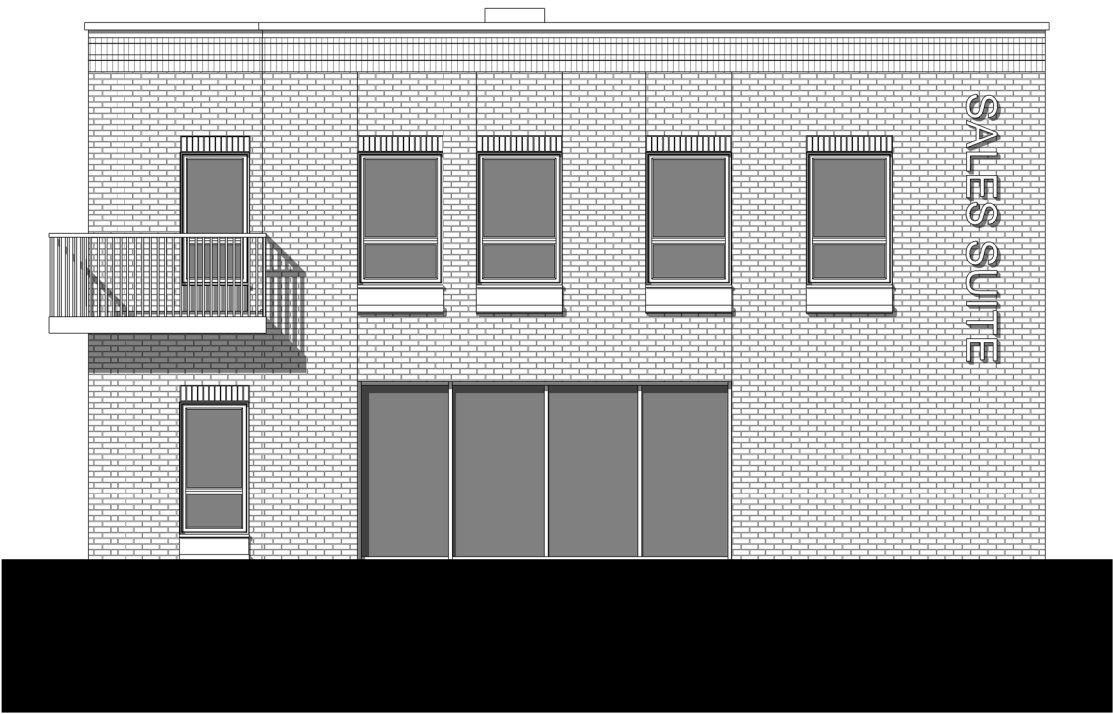

PL-Front Elevation
1 : 100

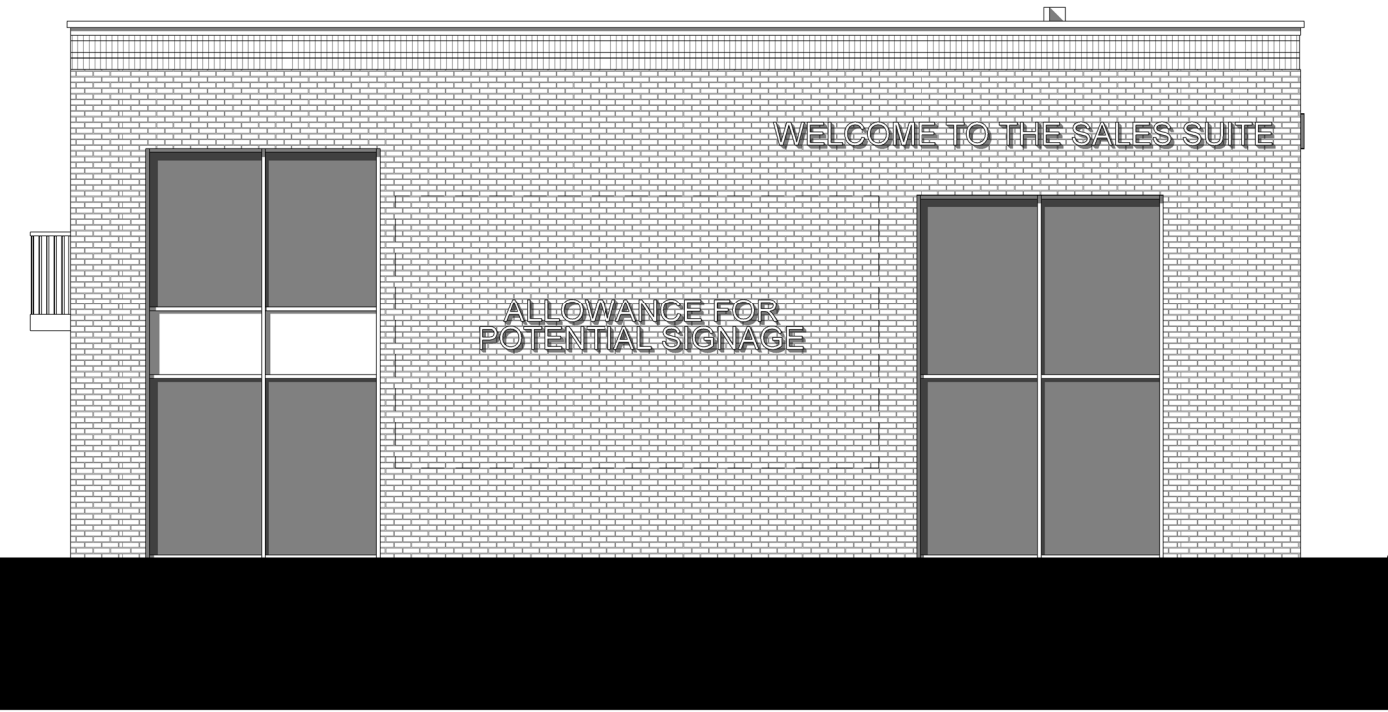


PL-Side Elevation - Right
1 : 100



PL-Rear Elevation
1 : 100



PL-Side Elevation - Left
1 : 100

 

Client:
Hill Residential Limited
The Courtyard, Abbey Barns,
Ickleton, CB10 1SX

Project:
St Ann's Hospital
Haringey
London

Drawing:
Sales & Marketing Suite
Elevations

Scale: 1 : 100@A3 Date: March 2023

Drawn By: JH Checked By: JT Revision: A

Drawing No:
118-PA-003

THIS DRAWING IS A COPYRIGHT
All dimensions to be checked on site or in the workshop before work commences.
Only figured dimensions to be worked to. Any discrepancies to be reported to the Architect.