



01

EXISTING FRONT
ELEVATION




01

EXISTING REAR
ELEVATION



EXISTING SIDE
ELEVATION AND
SECTION 01

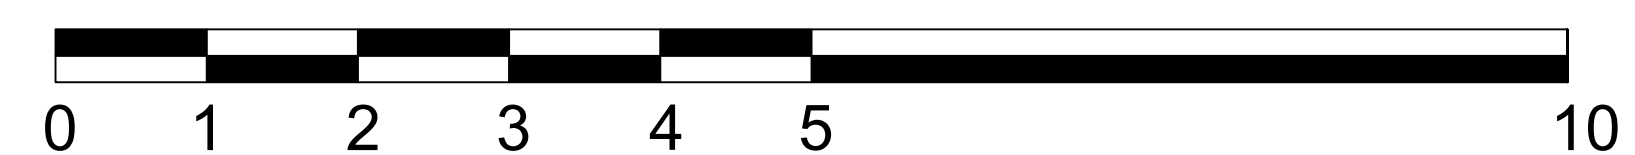

SCALE BAR 1:50

76 AVONDALE ROAD

EXISTING FRONT AND
REAR ELEVATIONS AND
SIDE SECTION

SCALE 1:50 @ A1

76AVD-DR-003
REVISION: P01