



01

PROPOSED FRONT
ELEVATION




01

PROPOSED REAR
ELEVATION



PROPOSED SIDE
ELEVATION AND
SECTION 01

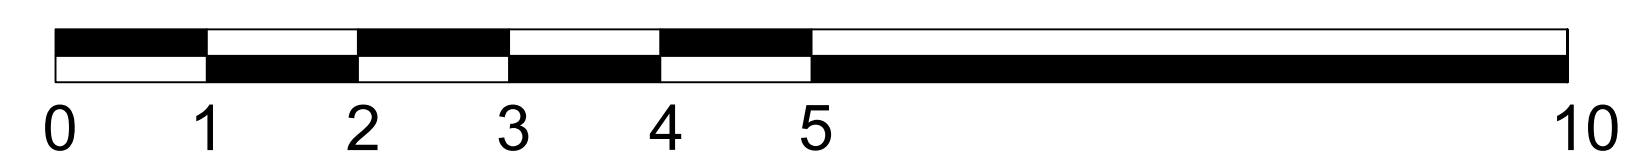

SCALE BAR 1:50

76 AVONDALE ROAD

PROPOSED FRONT AND
REAR ELEVATIONS AND
SIDE SECTION

SCALE 1:50 @ A1

76AVD-DR-004
REVISION: P01