




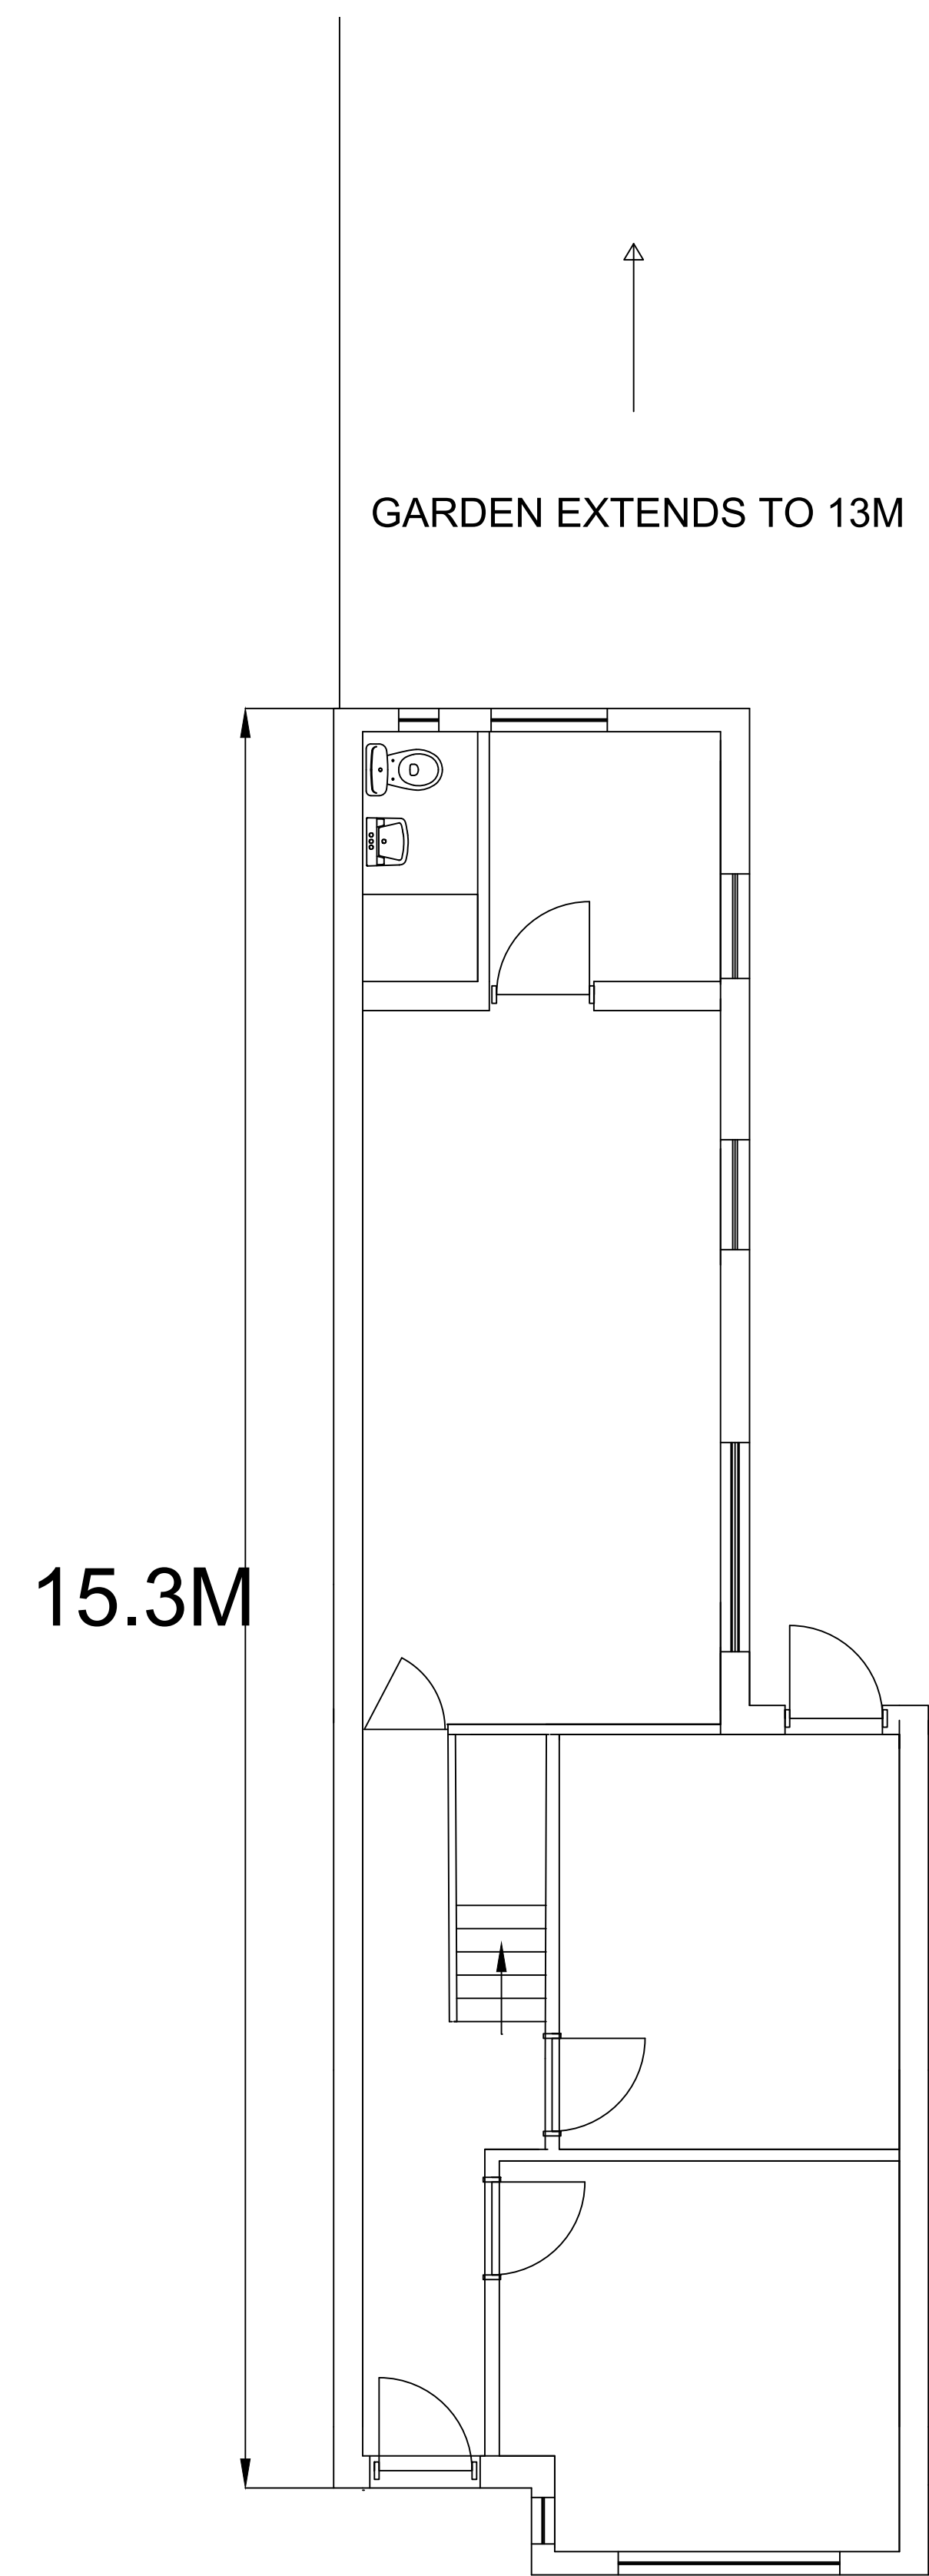

GROUND FLOOR

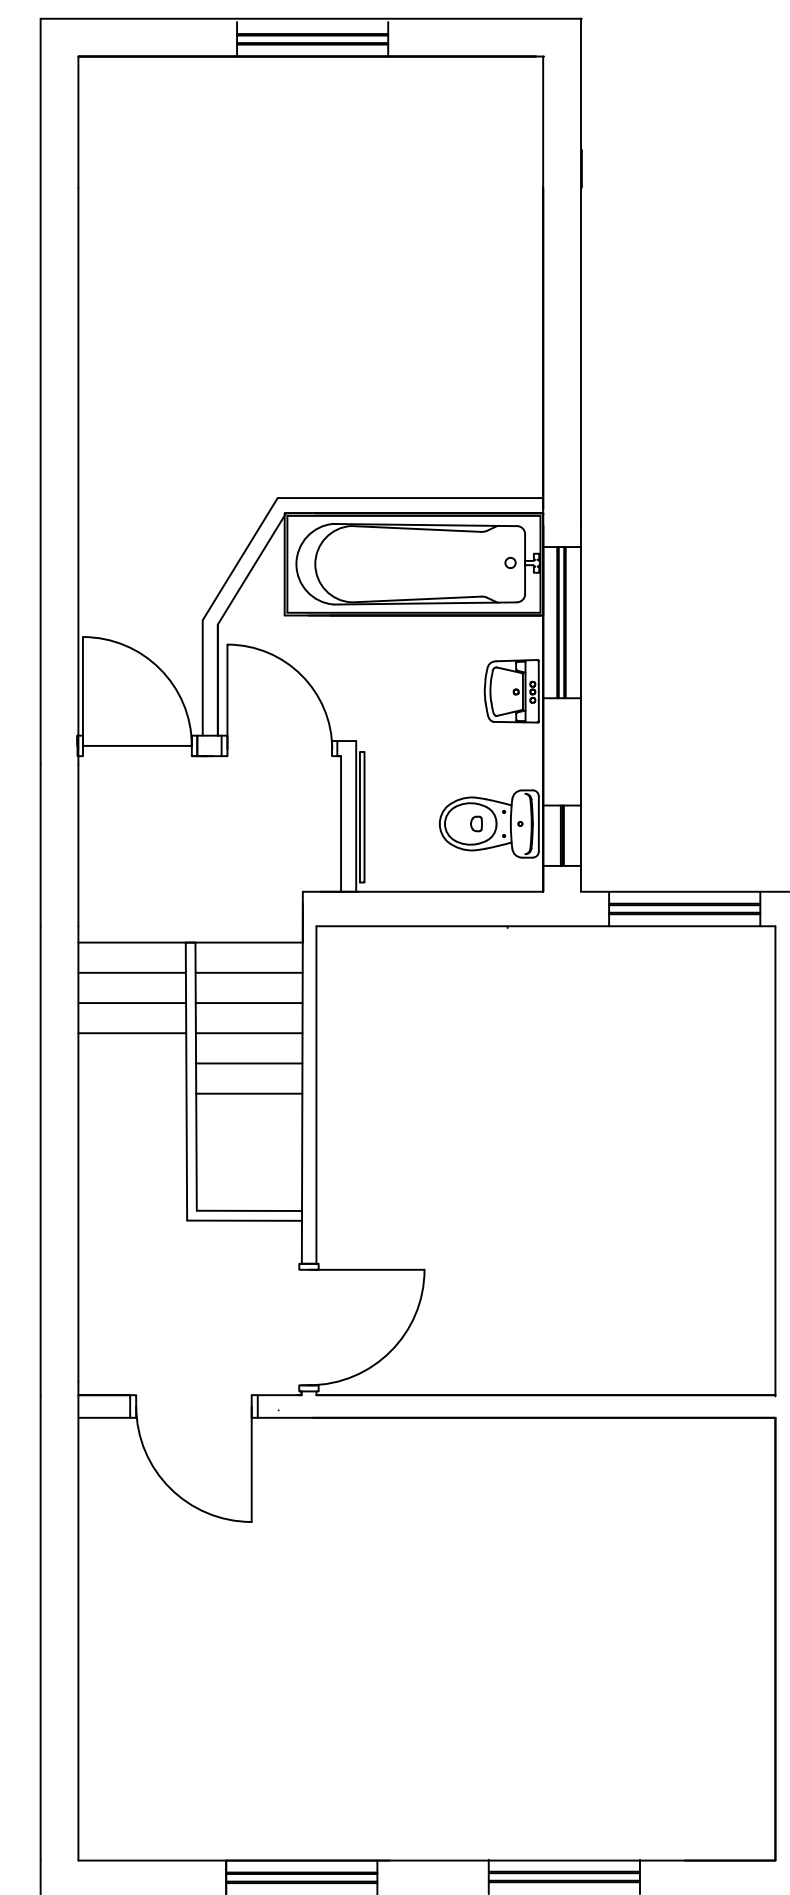

FIRST FLOOR

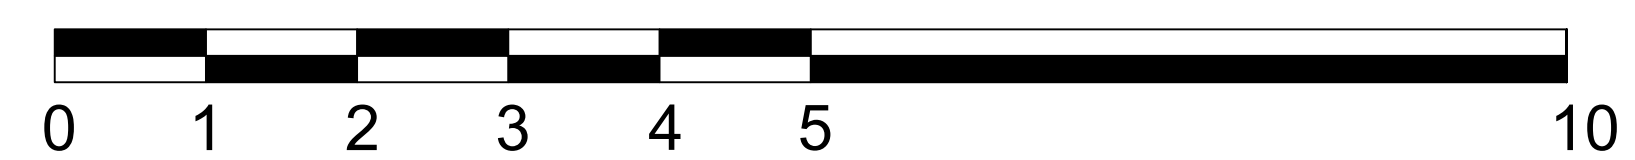

SCALE BAR 1:50

76 AVONDALE ROAD
EXISTING FLOOR PLANS
SCALE 1:50 @ A1
76AVD-DR-001
REVISION: P01