




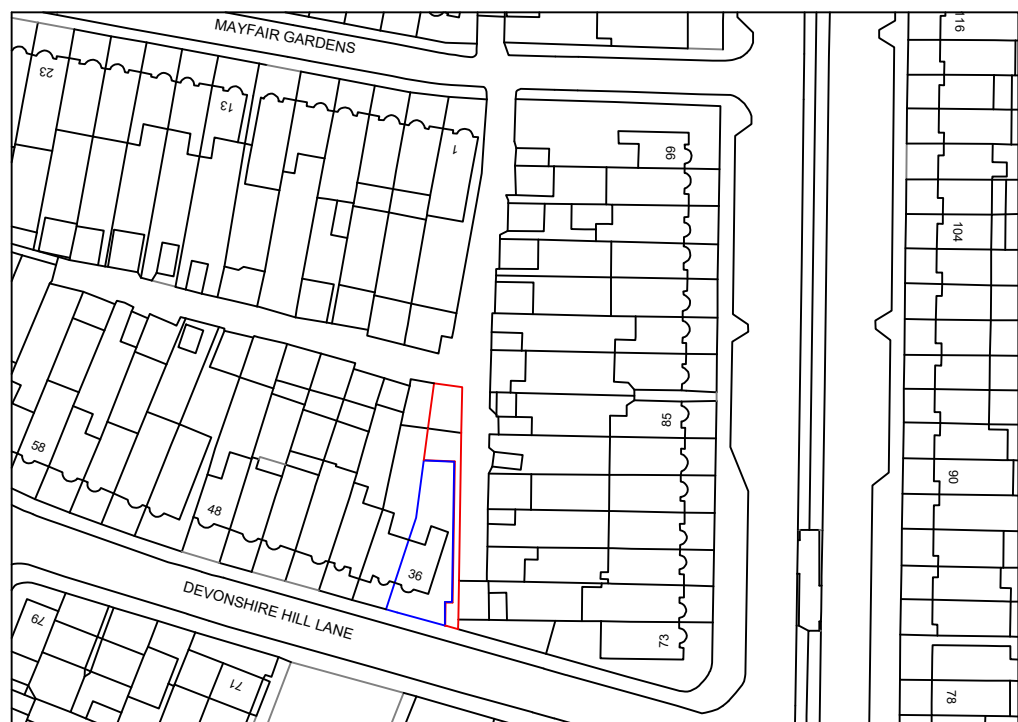

METRES
SCALE 1:1250

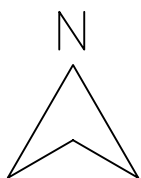

METRES
SCALE 1:500

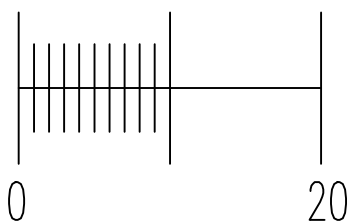

ISSUED FOR PLANNING PERMISSION ONLY

THE COPYRIGHT OF THIS DRAWING BELONGS TO THE ARCHITECT AND MAY NOT BE ALTERED WITHOUT THE ARCHITECT'S WRITTEN CONSENT

BUILDING REGULATION APPROVAL IS REQUIRED PRIOR TO CONSTRUCTION COMMENCING
THE CONTRACTOR IS TO CHECK ALL DIMENSIONS ON SITE PRIOR TO CONSTRUCTION COMMENCING AND REPORT ANY DISCREPANCIES TO THE ARCHITECT

REV	DATE	DESCRIPTION

WWW.IBIDESIGN.COM	PROJECT 36 DEVONSHIRE HILL LANE, LONDON N17 7NG
IBI DESIGN ASSOCIATES	DRAWING TITLE
CHARTERED ARCHITECTS AND DESIGNERS 59 CHELMSFORD ROAD, LONDON N14 5PY T: 020 8447 8434 F: 020 8447 8448 e-mail: ibides@aol.com	LOCATION MAP 1:1250 SITE PLAN 1:500
	SCALE 1:1250 1:500 ● A3 DATE JUNE 2023
	PROJECT No. HA/36/PP01