




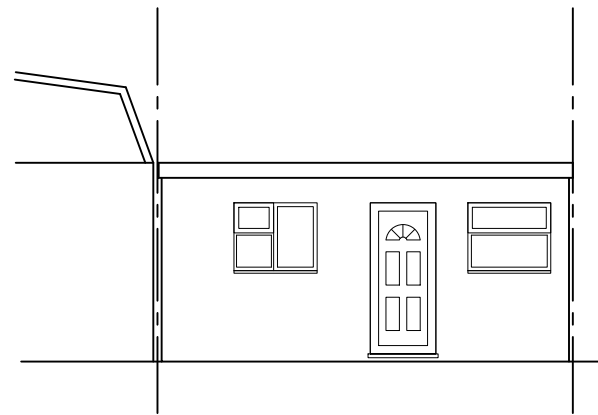


EXISTING FRONT ELEVATION

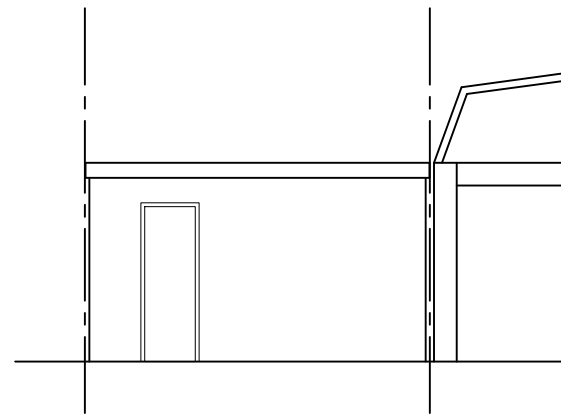


EXISTING REAR ELEVATION

 

EXISTING SIDE ELEVATION

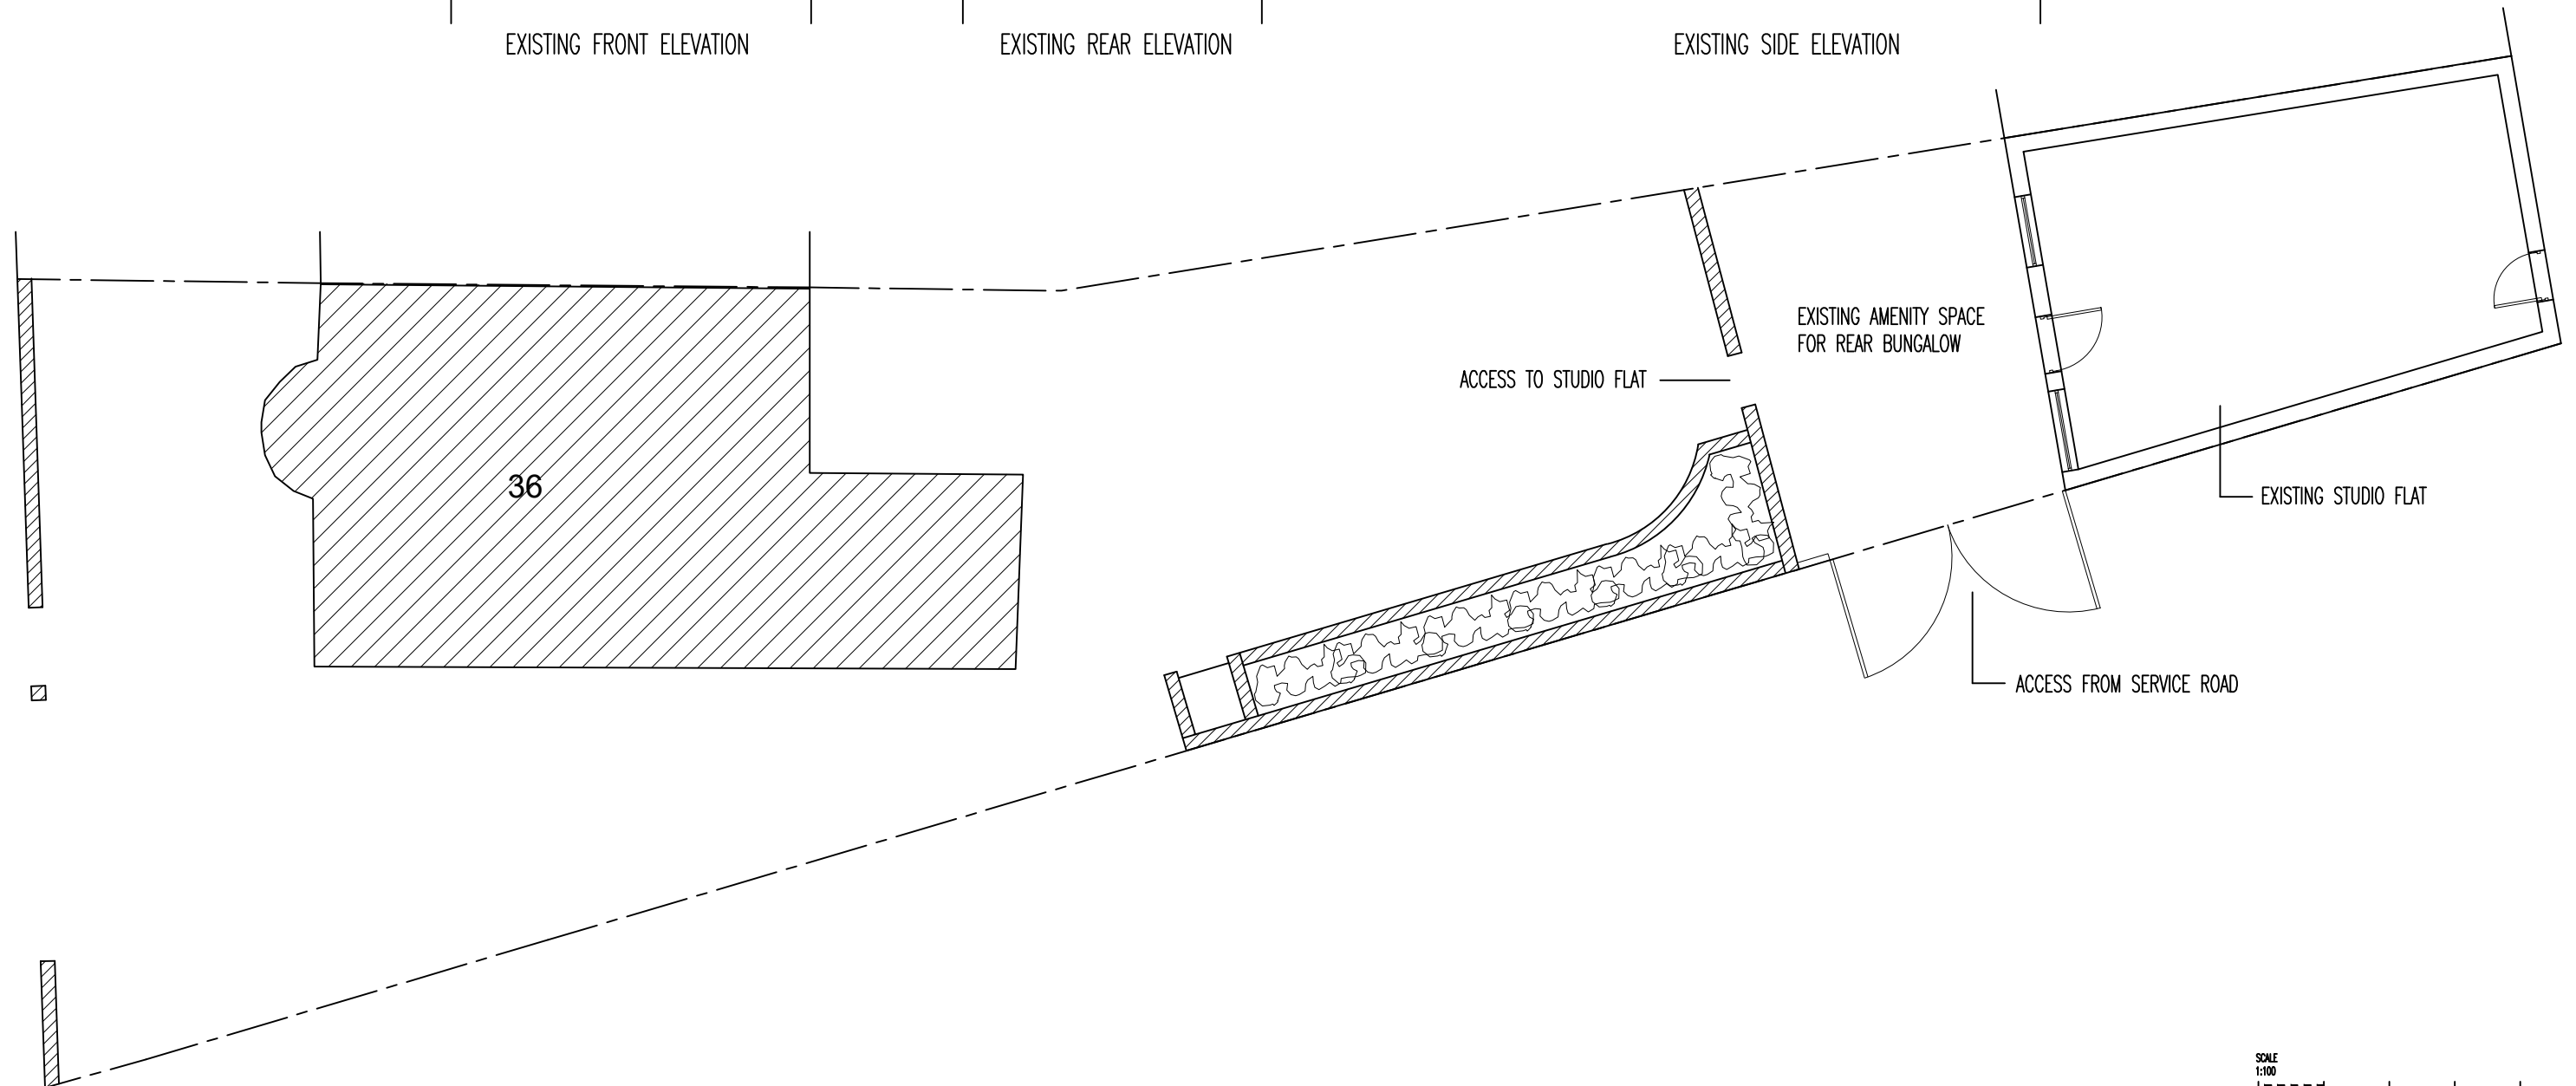

ISSUED FOR PLANNING PERMISSION ONLY

 

THE COPYRIGHT OF THIS DRAWING BELONGS
TO THE ARCHITECT AND MAY NOT BE ALTERED
WITHOUT THE ARCHITECT'S WRITTEN CONSENT

BUILDING REGULATION APPROVAL IS REQUIRED PRIOR TO
CONSTRUCTION COMMENCING
THE CONTRACTOR IS TO CHECK ALL DIMENSIONS ON SITE
PRIOR TO CONSTRUCTION COMMENCING AND REPORT ANY
DISCREPANCIES TO THE ARCHITECT

REV	DATE	DESCRIPTION

WWW.IBIDESIGN.COM

IBI DESIGN ASSOCIATES

CHARTERED ARCHITECTS AND DESIGNERS
59 CHELMSFORD ROAD, LONDON N14 5PY
T: 020 8447 8434 F: 020 8447 8448
e-mail: ibides@aol.com

PROJECT	36 DEVONSHIRE HILL LANE, LONDON N17 7NG
DRAWING TITLE	EXISTING SITE PLAN AND EXISTING ELEVATIONS
SCALE	1:100 @ A3
DATE	JUNE 2023
PROJECT No.	HA/36/PP02