




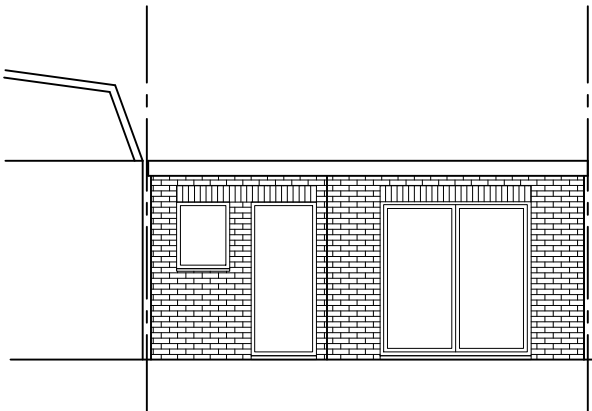



PROPOSED FRONT ELEVATION

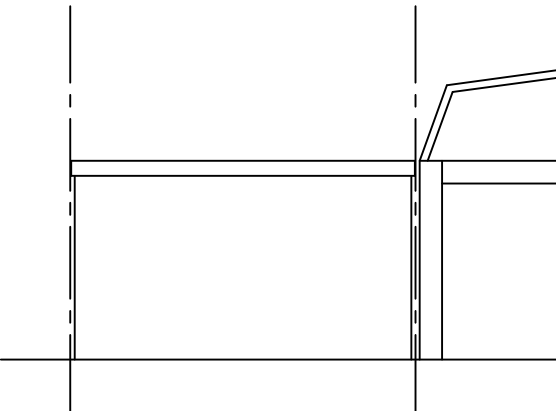


PROPOSED REAR ELEVATION

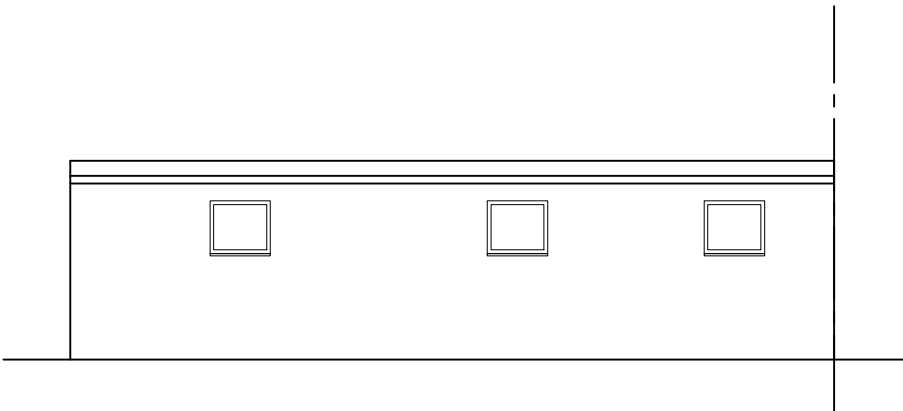

PROPOSED SIDE ELEVATION

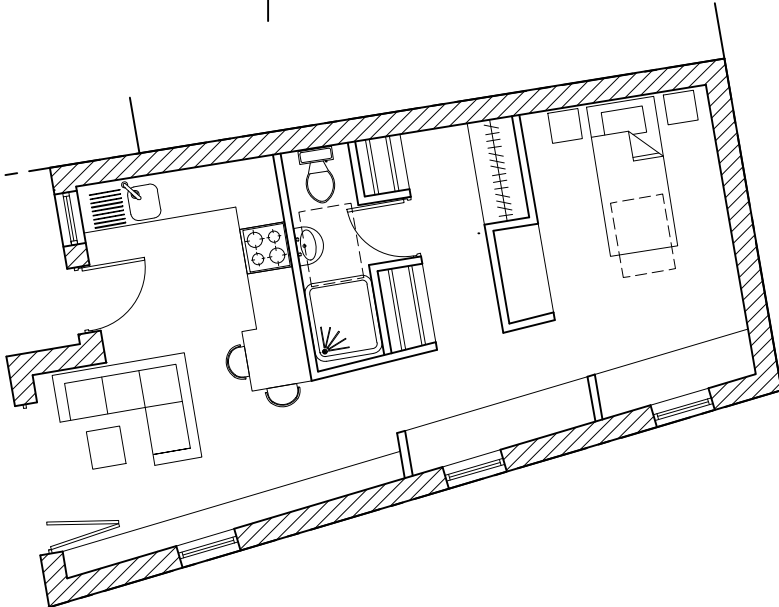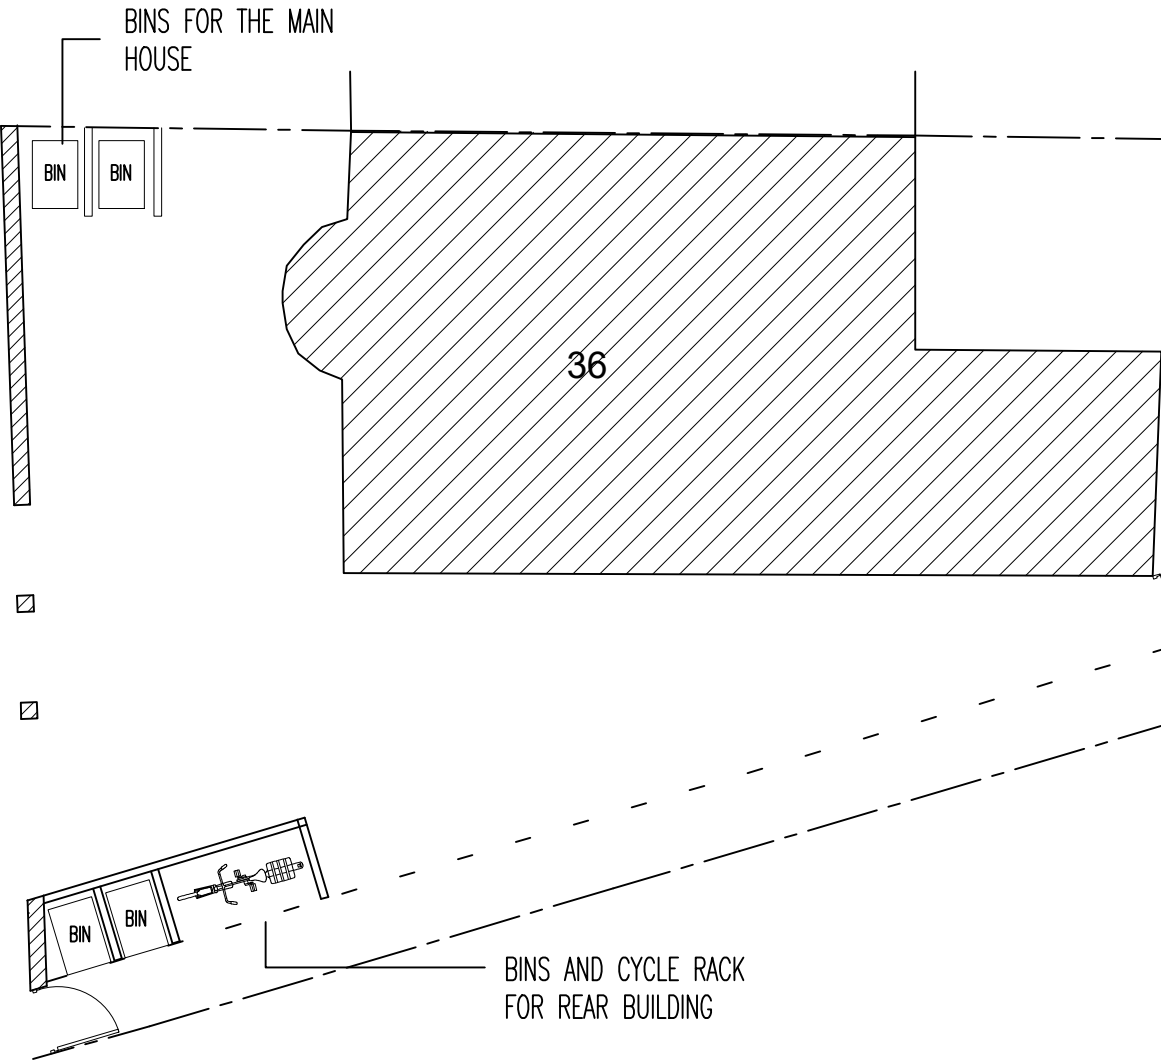


PROPOSED GROUND FLOOR PLAN

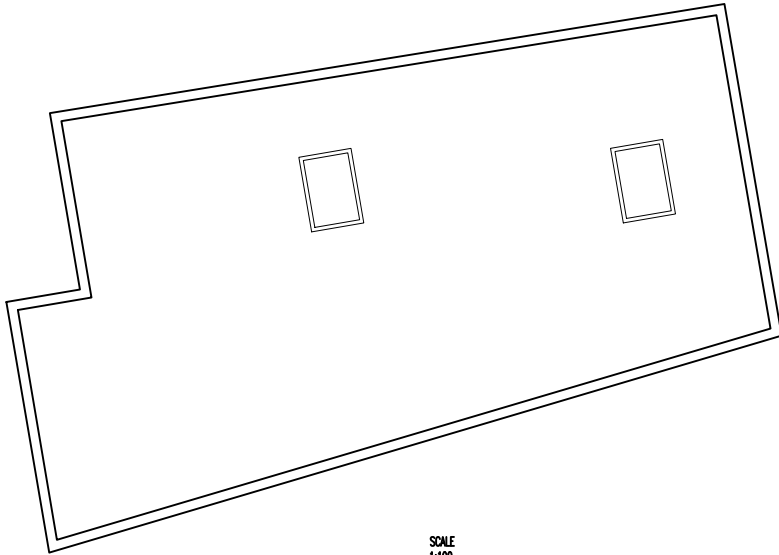

PROPOSED ROOF PLAN

TIMBER SLATTED SCREEN
1700MM HIGH.

THE PROPOSAL IS FOR THE ENLARGEMENT AND
INTERNAL RECONFIGURATION OF THE REAR
BUILDING. THE SIZE OF THE AMENITY SPACE FOR
THE MAIN HOUSE IS NOT REDUCED.

 

ISSUED FOR PLANNING PERMISSION ONLY

THE COPYRIGHT OF THIS DRAWING BELONGS
TO THE ARCHITECT AND MAY NOT BE ALTERED
WITHOUT THE ARCHITECT'S WRITTEN CONSENT

BUILDING REGULATION APPROVAL IS REQUIRED PRIOR TO
CONSTRUCTION COMMENCING
THE CONTRACTOR IS TO CHECK ALL DIMENSIONS ON SITE
PRIOR TO CONSTRUCTION COMMENCING AND REPORT ANY
DISCREPANCIES TO THE ARCHITECT

REV	DATE	DESCRIPTION

WWW.IBIDESIGN.COM

IBI DESIGN ASSOCIATES

CHARTERED ARCHITECTS AND DESIGNERS
59 CHELMSFORD ROAD, LONDON N14 5PY
T: 020 8447 8434 F: 020 8447 8448
e-mail: ibides@aol.com

PROJECT 36 DEVONSHIRE HILL LANE, LONDON N17 7NG

DRAWING TITLE
PROPOSED SITE PLAN, ROOF PLAN AND
PROPOSED ELEVATIONS

SCALE 1:100 @ A3 DATE JUNE 2023

PROJECT No.
HA/36/PP03