
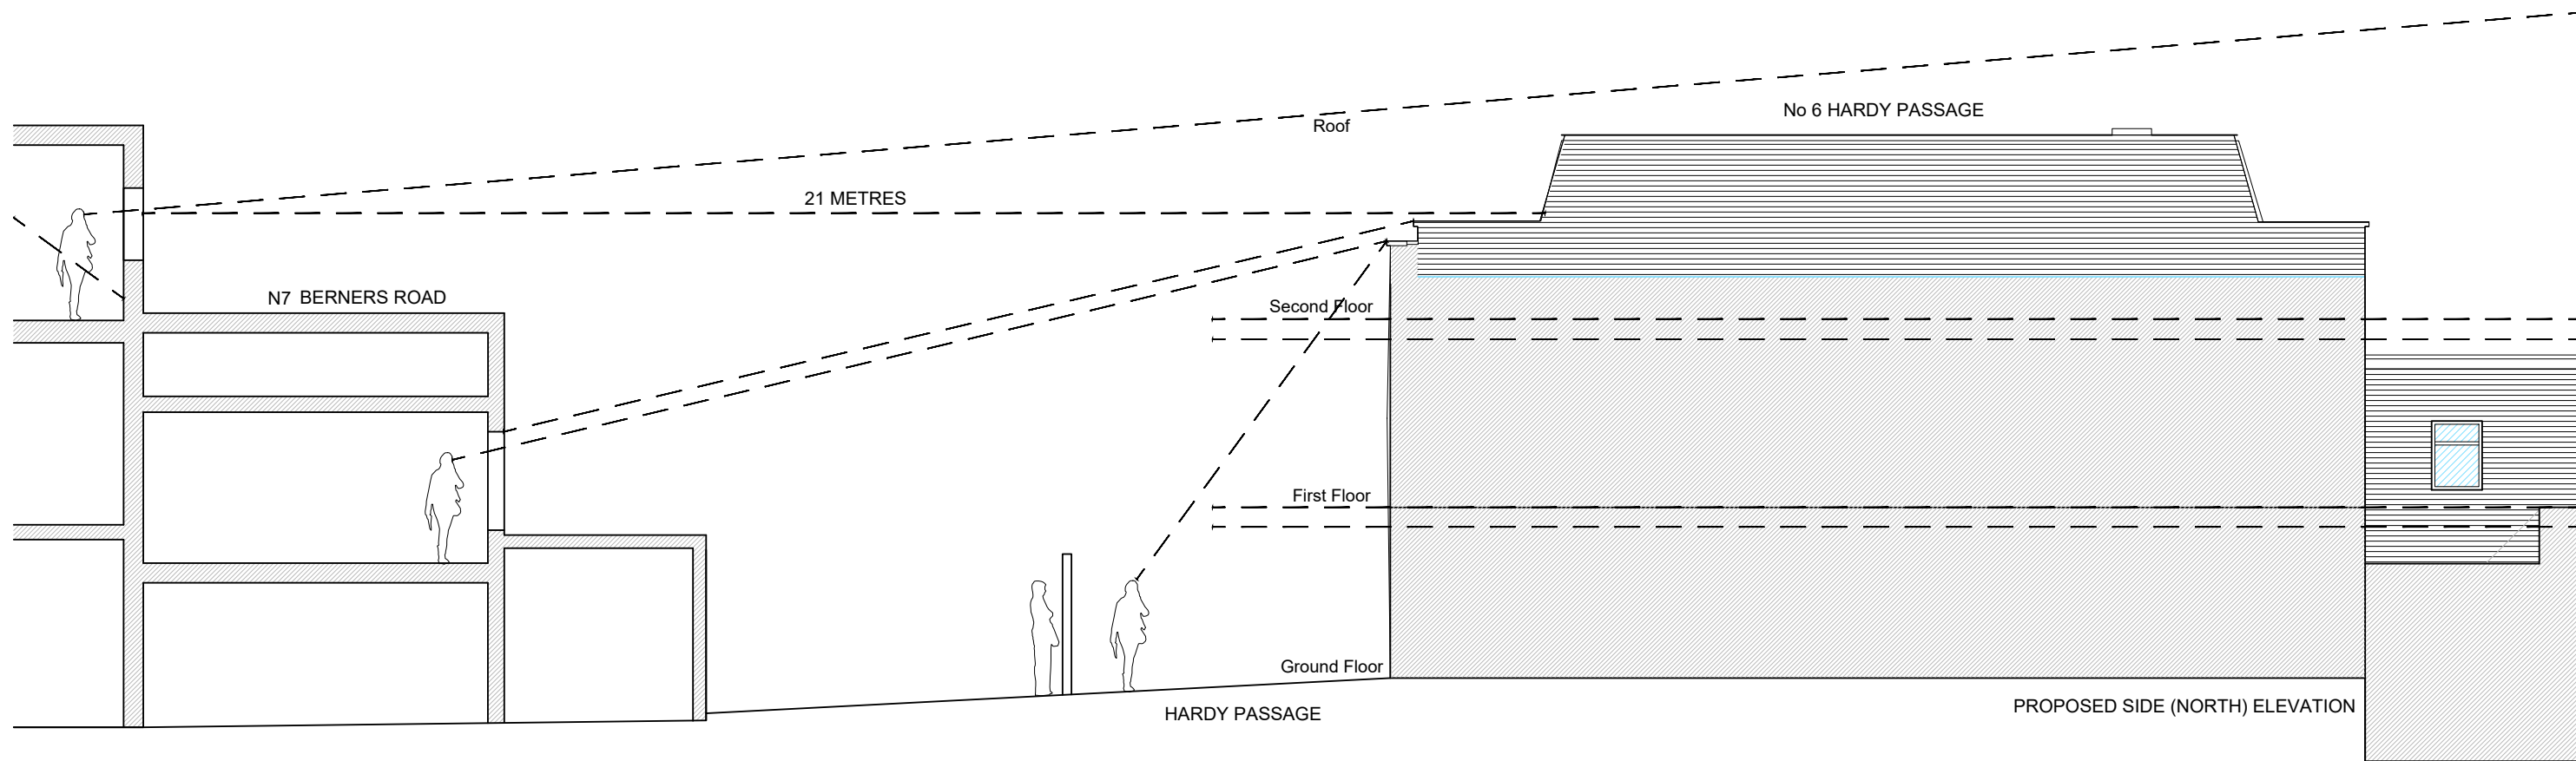


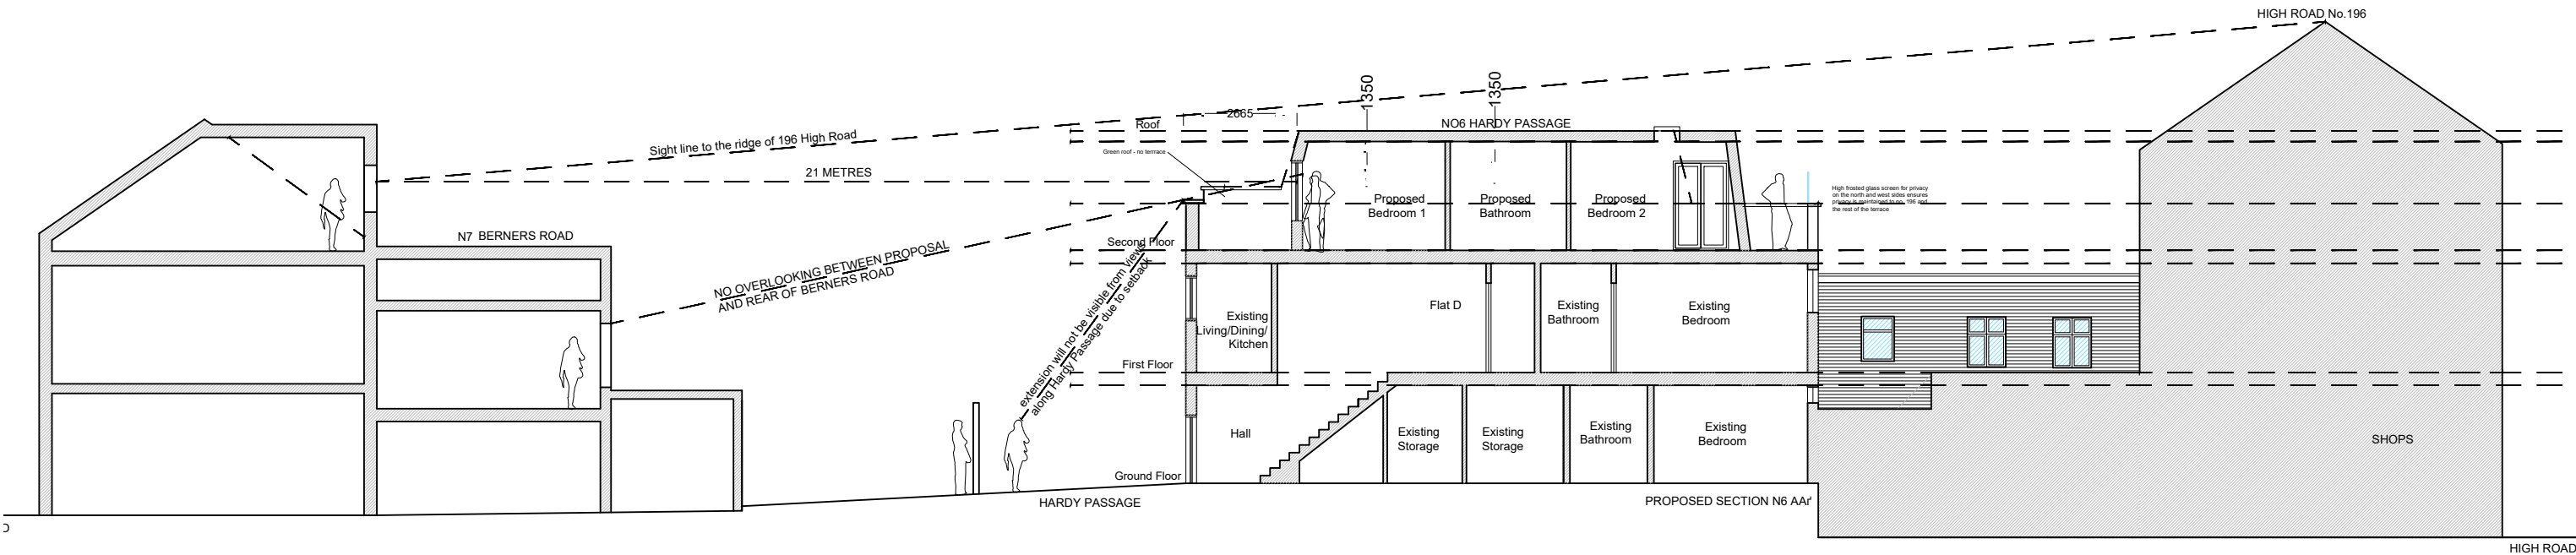

A3 SHEET

				LOREN DESIGN LTD ARCHITECTS 30 VALLANCE ROAD, LONDON, N22 7UB MOB:07932724180 email: richard@lorendesign.com	PROJECT: 6 HARDY PASSAGE WOOD GREEN N22 5NZ	DRAWN: RAL	DATE: JULY 2023
						CHECKED: -	SCALE: 1:150 & 1:100@A3
						SHEET OF: -	STATUS: PLANNING
						PROJECT NO: 1342-22-6	DRAWING NO. PL/06
Rev.	Date		By	CLIENT: HERMITAGE PROPERTY GROUP	TITLE: PROPOSED NORTH ELEVATION AND SECTION A A IN CONTEXT		