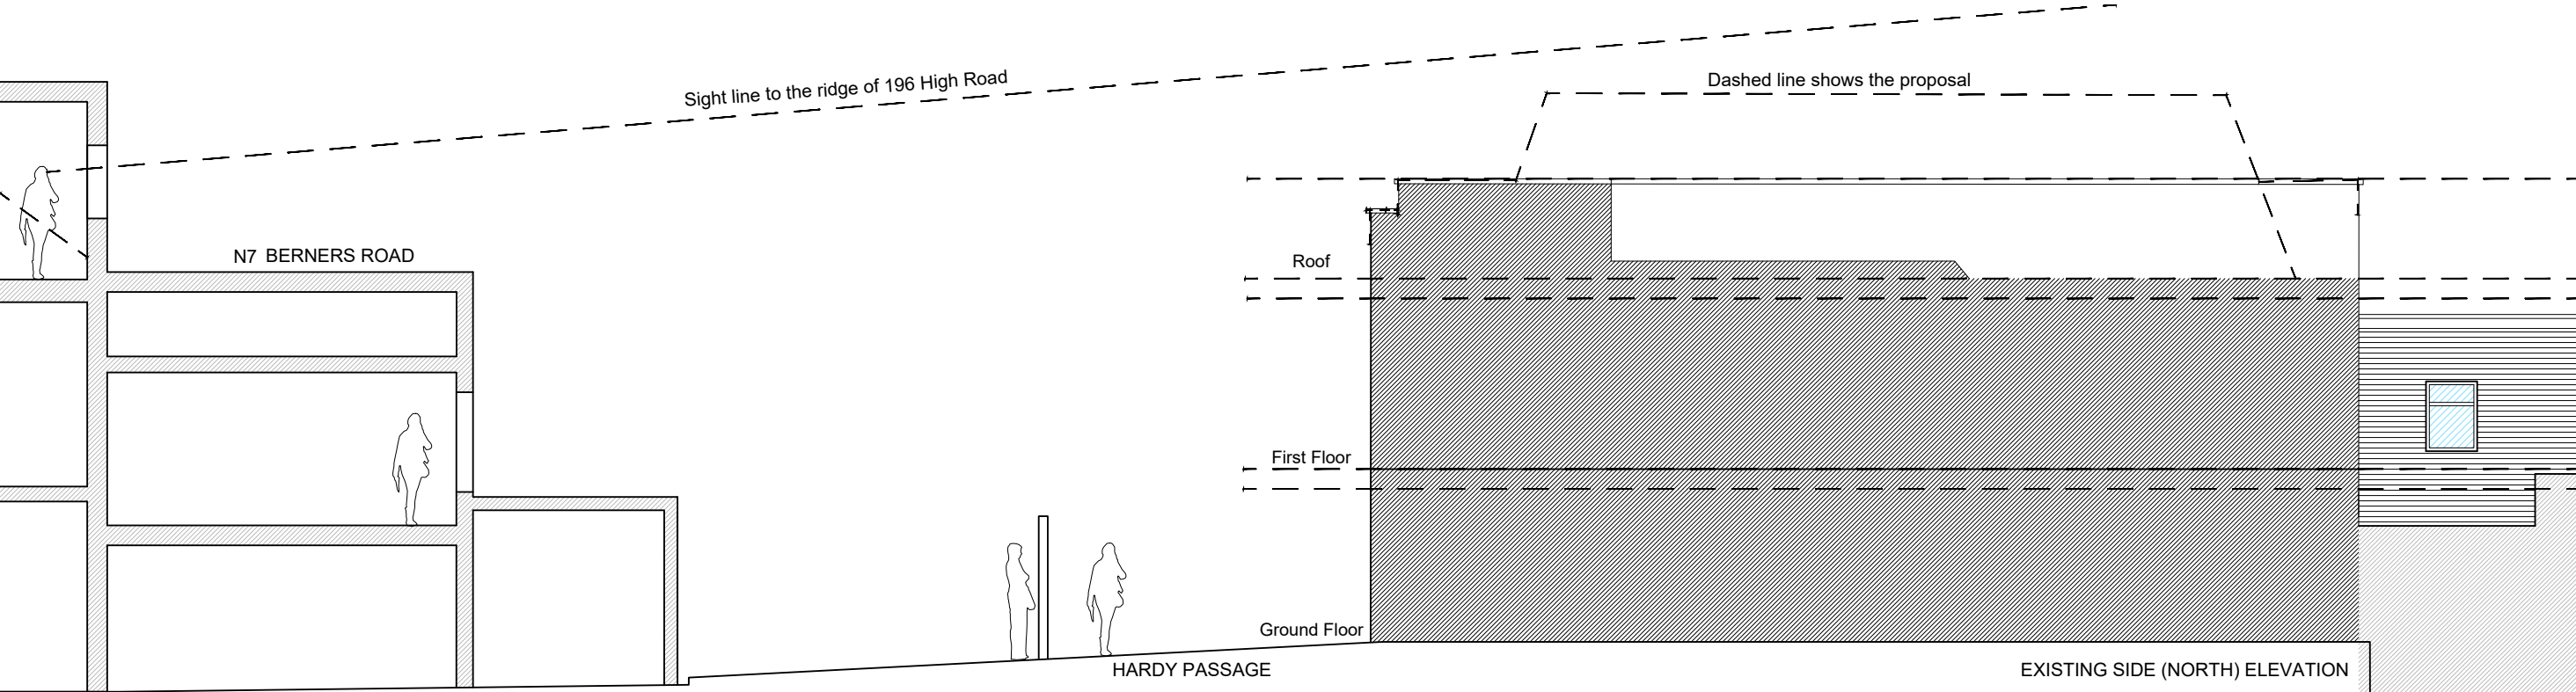
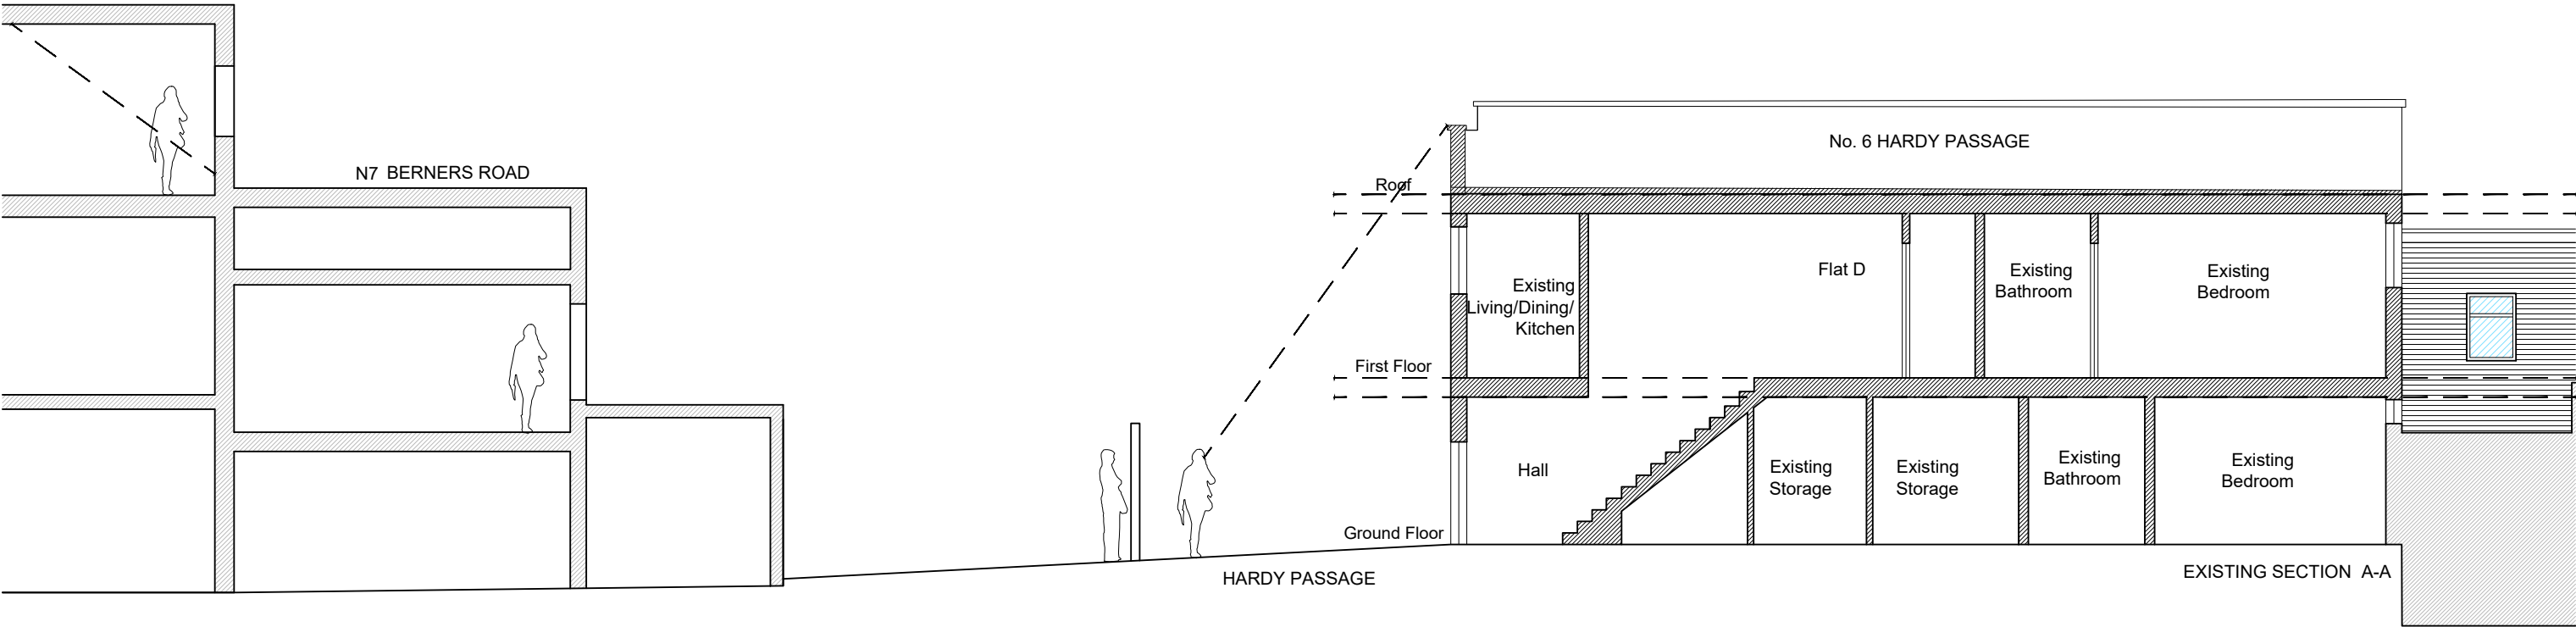


A3 SHEET

				LOREN DESIGN LTD ARCHITECTS 30 VALLANCE ROAD, LONDON, N22 7UB MOB:07932724180 email: richard@lorendesign.com	PROJECT: 6 HARDY PASSAGE WOOD GREEN N22 5NZ	DRAWN: RAL	DATE: JUNE 2023	
						CHECKED: -	SCALE: 1:100@A3	
						SHEET OF: -	STATUS: PLANNING	
				CLIENT: HERMITAGE PROPERTY GROUP	TITLE: EXISTING SECTION A-A AND NORTH ELEVATION	PROJECT NO: 1342-22-6	DRAWING NO. PL/02	REV. -
Rev.	Date		By					