

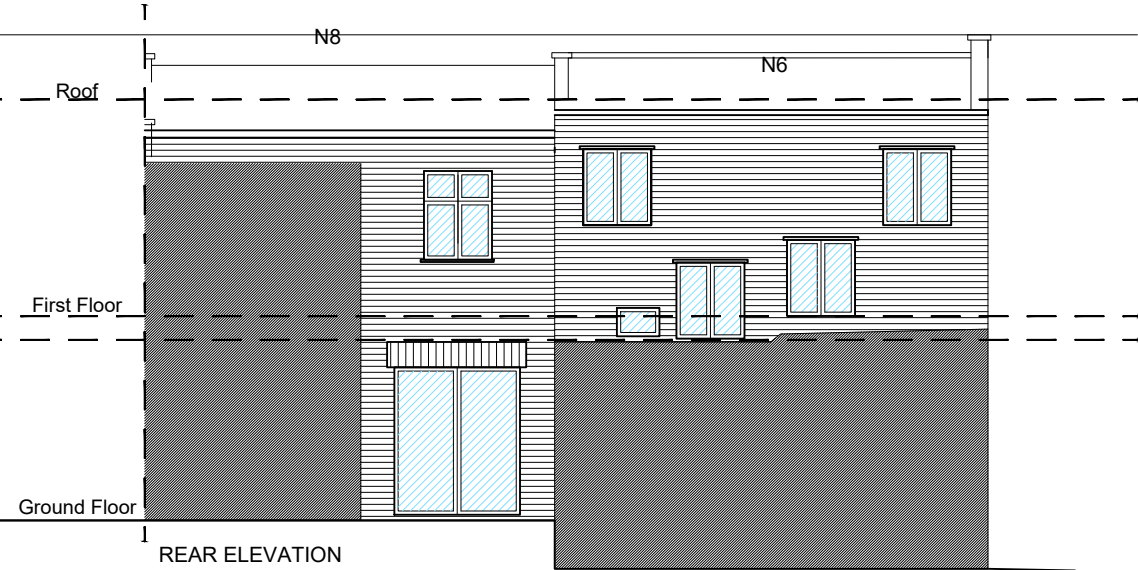
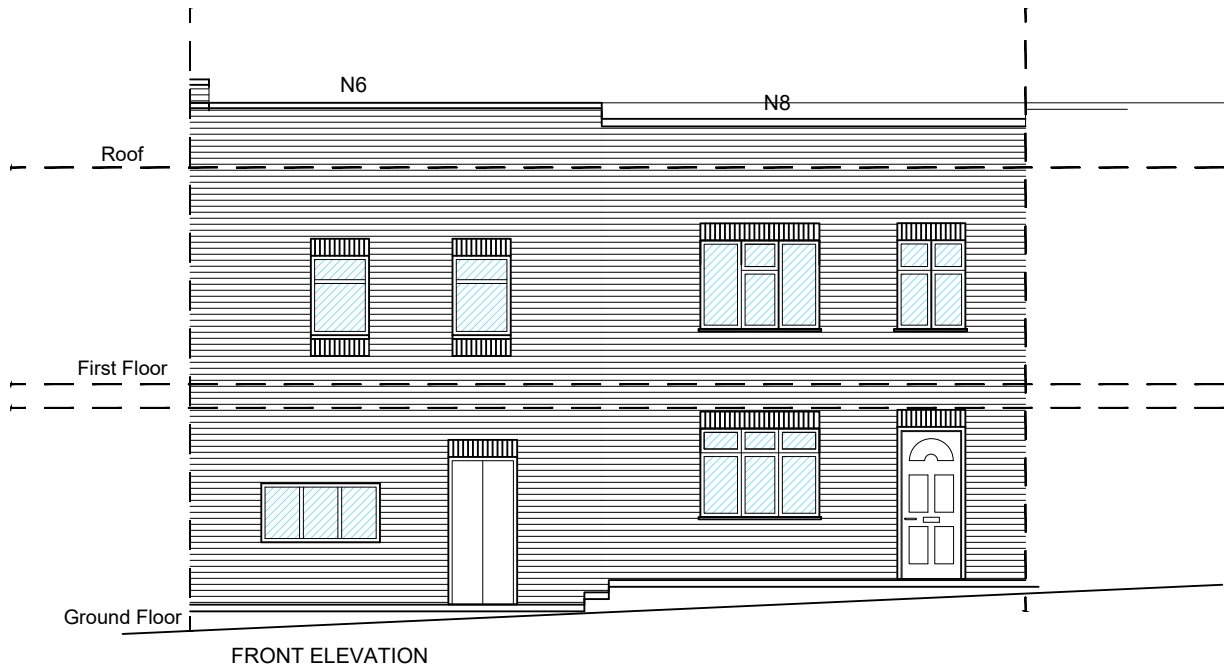


- Note:
- Brickwork to match existing
 - Double glazed UPVC windows

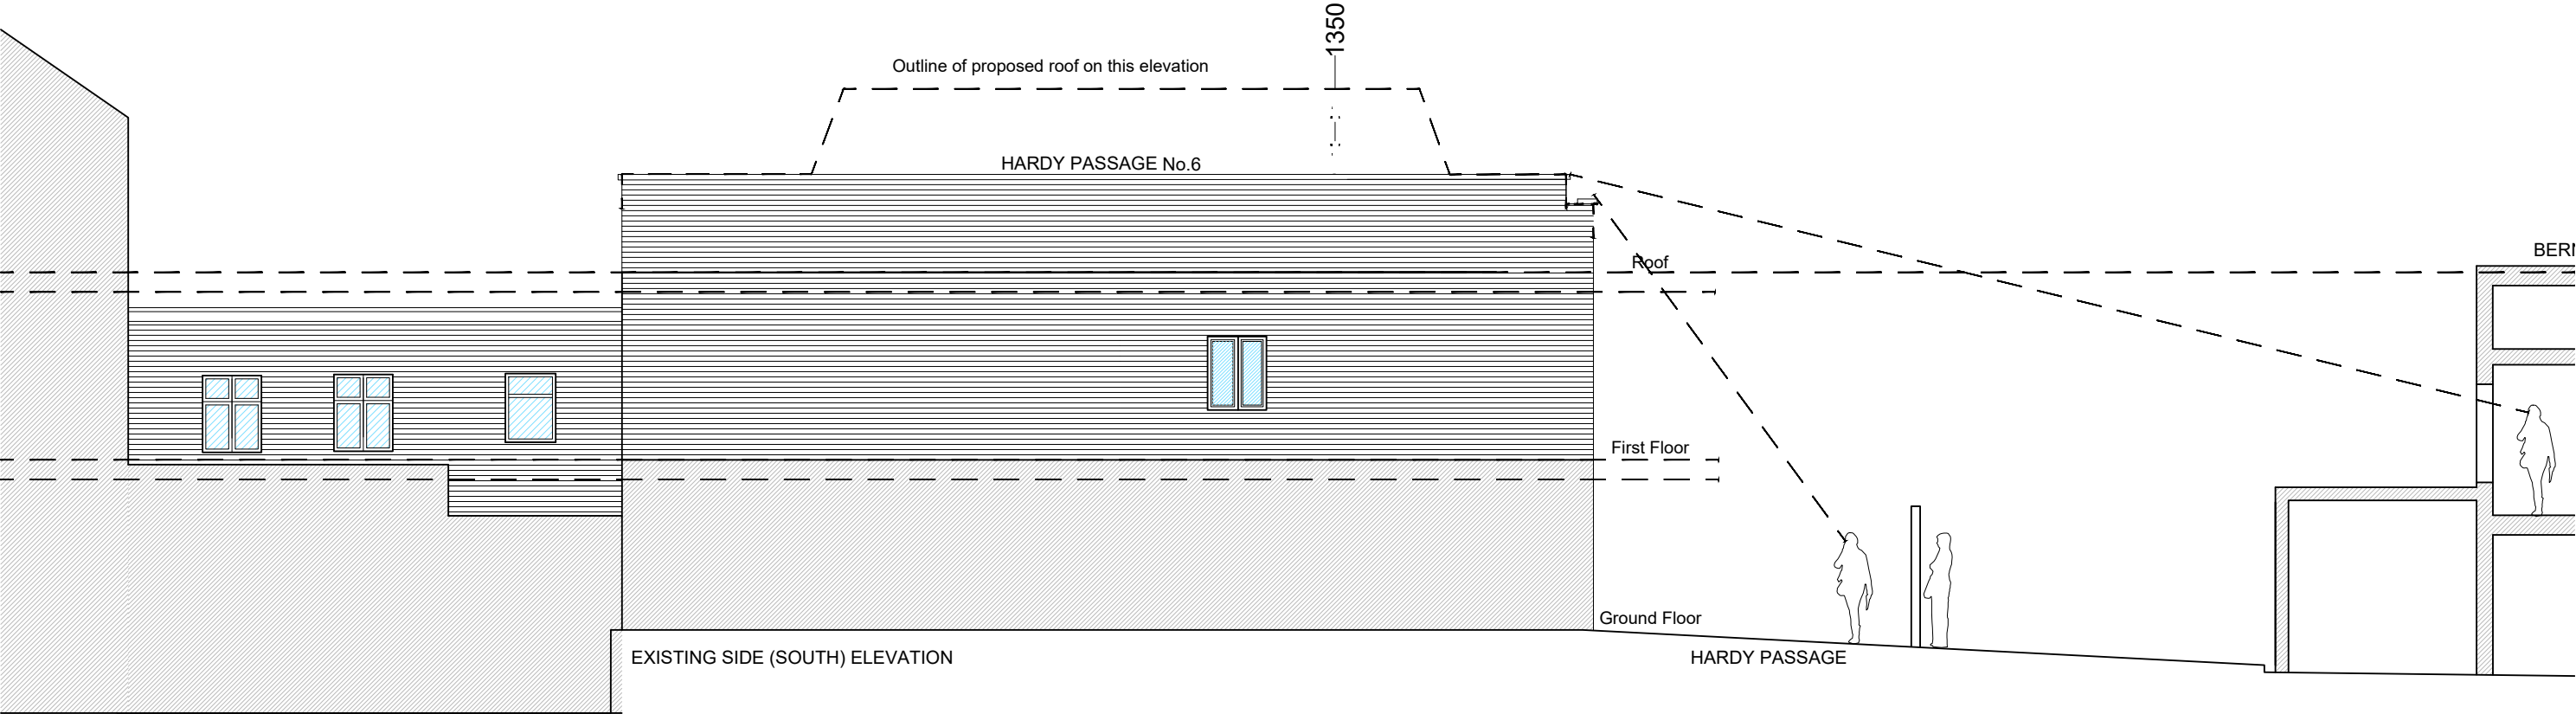

A3 SHEET

 

				LOREN DESIGN LTD ARCHITECTS 30 VALLANCE ROAD, LONDON, N22 7UB MOB:07932724180 email: richard@lorendesign.com	PROJECT: 6 HARDY PASSAGE WOOD GREEN N22 5NZ	DRAWN: RAL		DATE: JUNE 2023				
						CHECKED: -		SCALE: 1:150@A3				
						SHEET OF: -		STATUS: PLANNING				
						PROJECT NO: 1342-22-6		DRAWING NO. PL/03				
Rev.				Date			By	CLIENT: HERMITAGE PROPERTY GROUP		TITLE: EXISTING EAST, WEST AND SOUTH ELEVATIONS		REV. -