


Proposed Site & Lower Ground Floor Plan @ 1:100

NB: Existing vegetation to be pruned but otherwise retained. Any vegetation lost as a consequence of the works is to be replanted.

Changes Since The Last Submission:

- 1) New Street Tree Shown

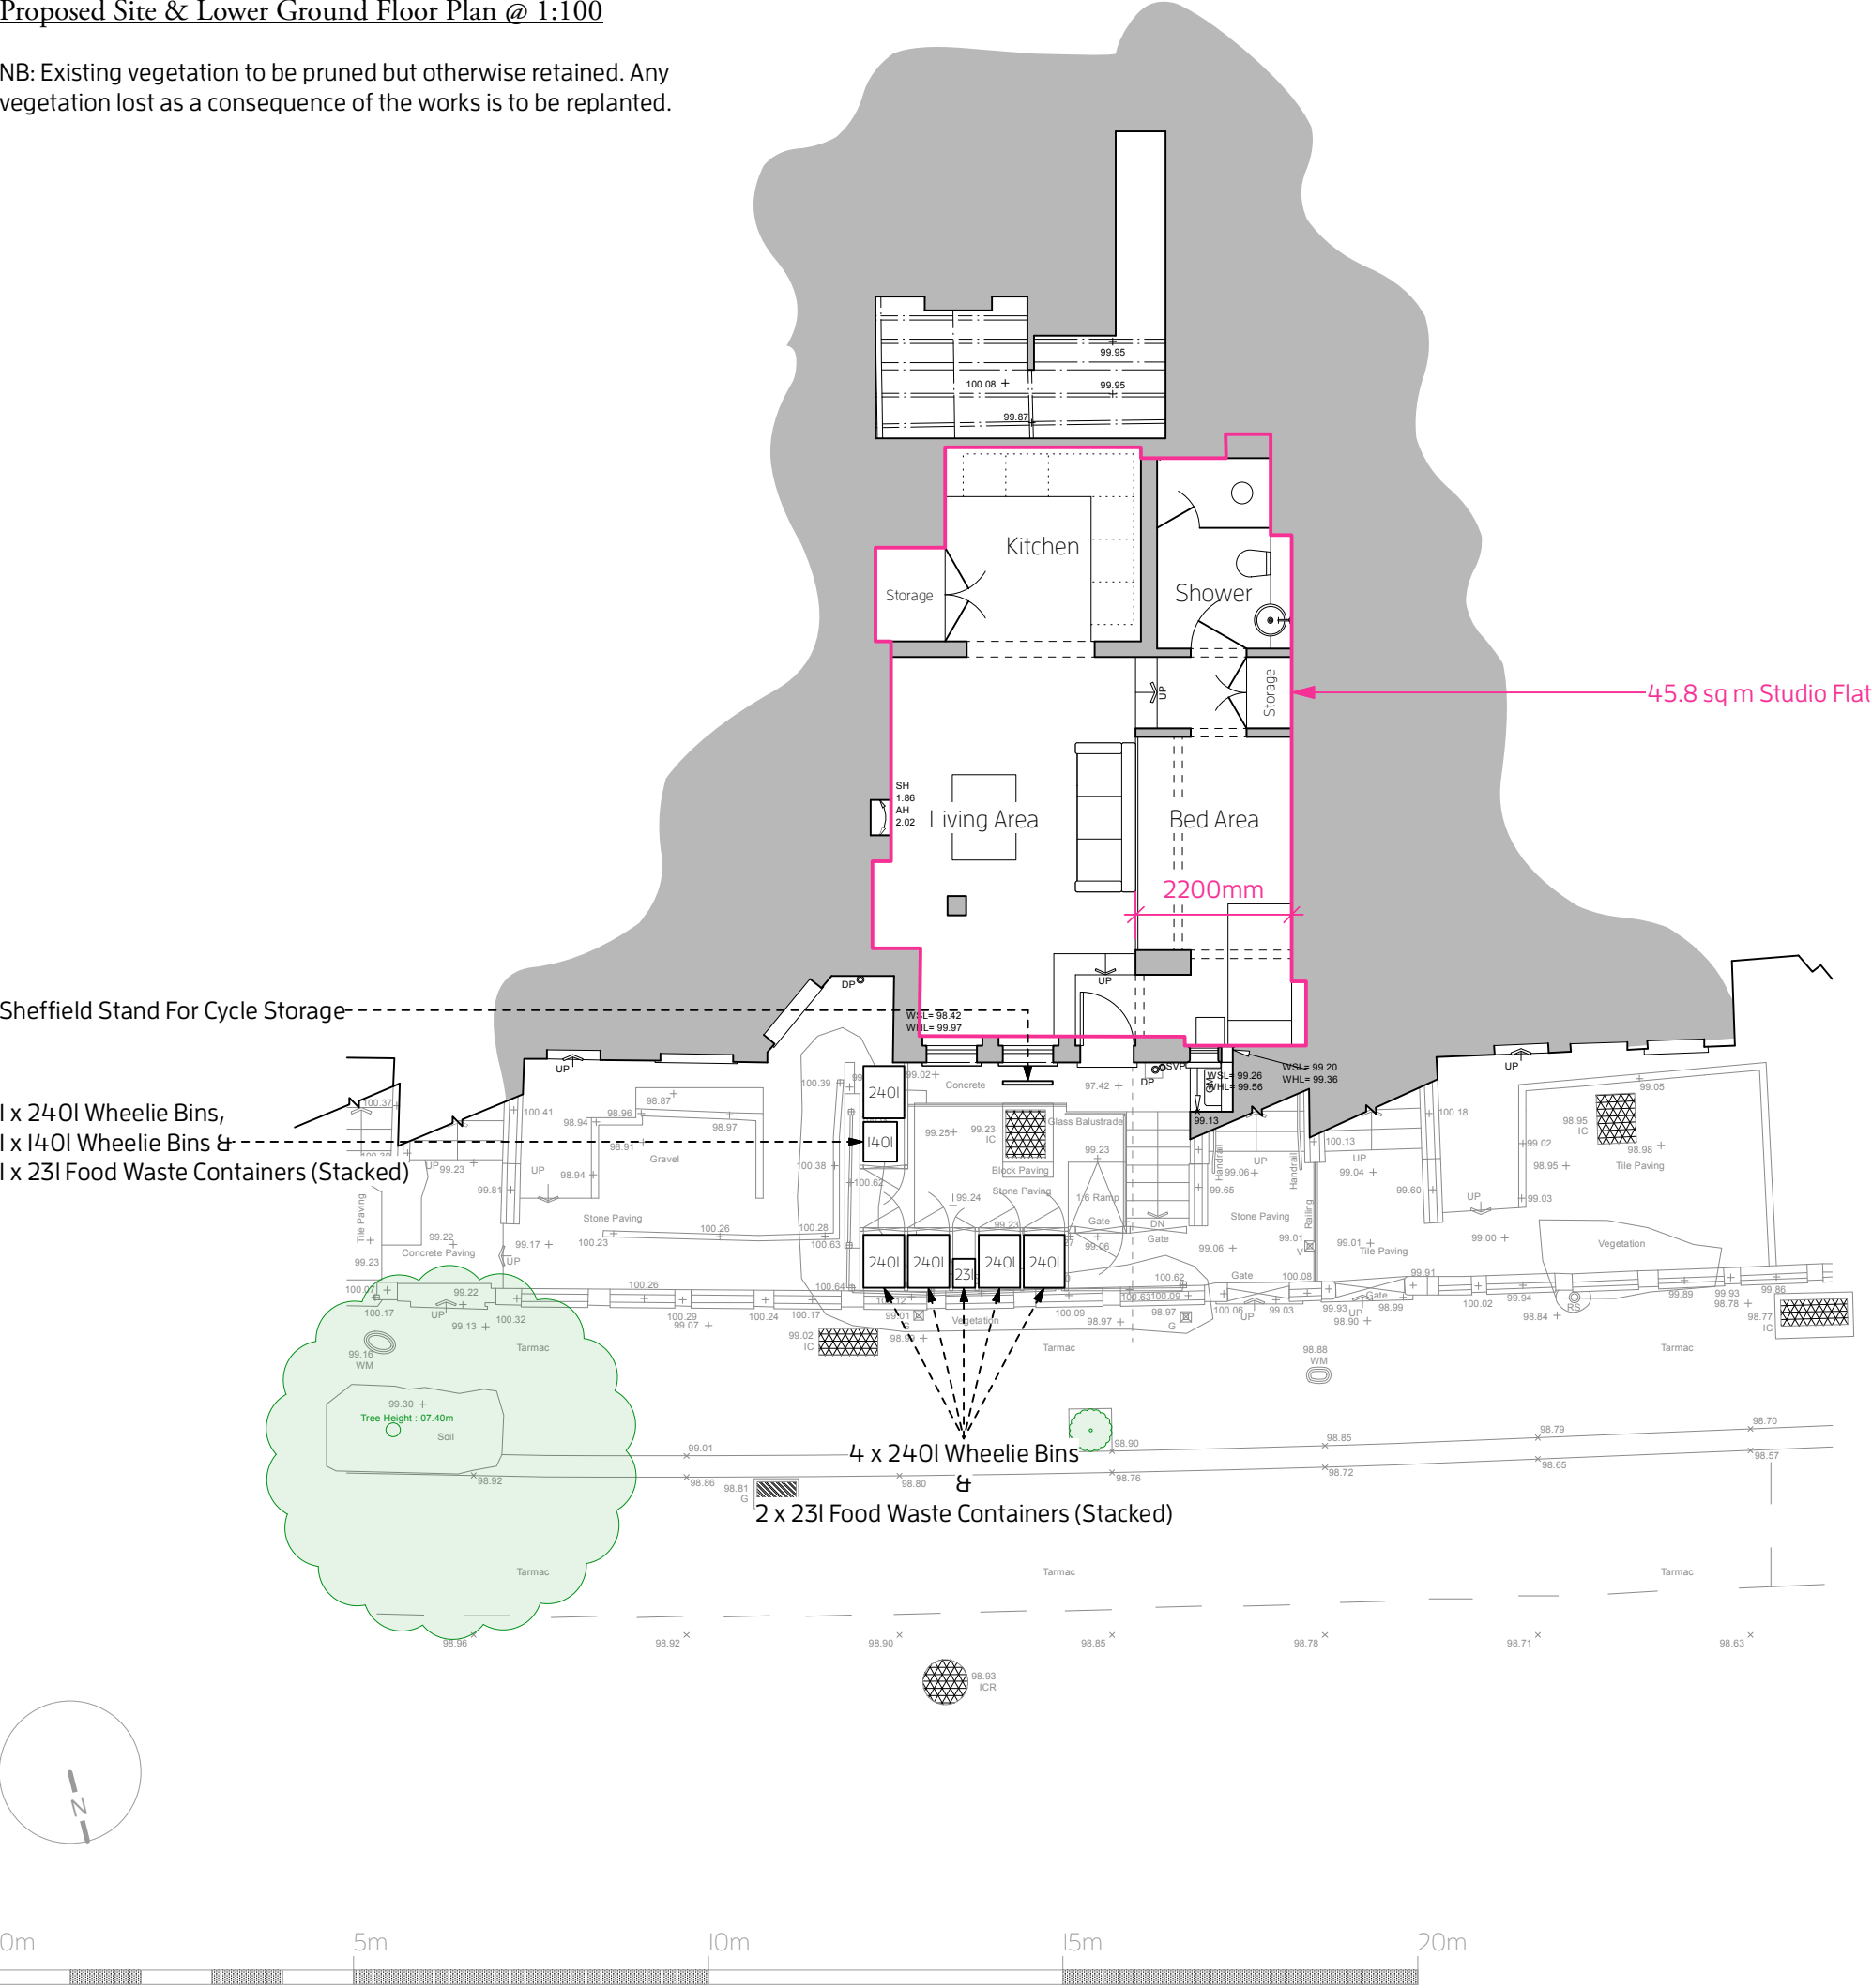

Christopher Tredway Architects

3rd Floor, 175 - 176 Tottenham Court Road, London W1T 7NX.
E Mail: office@chrestredway.co.uk Phone: +44 (0)20 7101 9336

24 Rosebery Gardens

Site: Lower Ground Floor, 24 Rosebery Gardens, London N8 8SH.
Title: Prop. Site & Lwr. Ground Floor Plan
Date: 07/07/2023
Job No: 084
Drawing No: 084 / AP_02
Revision: D
Scale: 1:100 @ 100% A3 L
© Christopher Tredway Architects Ltd. 2023